



PLANT SCHEDULE

Trees						
Qty	Abbr	Species	Girth (cm)	Height (cm)	Root Zone	Specification
4	BJ	Betula jacquemontii	10-12	200-250	RB	Multi Stemmed; minimum 3 stems
4	PC	Pyrus calleryana 'Chanticleer'	10-12	300-350	RB	Selected Standard
1	SA	Sorbus aria 'Lutescens'	10-12	300-350	RB	Selected Standard

Specimen Shrubs						
Qty	Abbr	Species	Height (cm)	Pot Size (Litres)	Specification	Density (No./m ²)
3	MS	Magnolia x soulangeana	60-80	10L	Branched; 3 breaks	as shown
2	PF	Photinia x fraseri 'Red Robin'	60-80	10L	Branched; 6 breaks	as shown
4	SV	Syringa vulgaris 'Charles Joly'	60-80	10L	Branched; 3 breaks	as shown

Shrubs						
Qty	Abbr	Species	Height (cm)	Pot Size (Litres)	Specification	Density (No./m ²)
56	Bs	Brachyglottis 'Sunshine'	30-40	3L	Branched; 4 breaks	4
106	Cx	Caryopteris x clandonensis 'Heavenly Blue'	30-40	3L	Branched; 4 breaks	4
26	Ct	Choisya temata	40-60	5L	Bushy; 5 breaks	3
135	Ef	Euonymus fortunei 'Emerald & Gold'	30-40 (D)	3L	Bushy; 7 breaks	4
87	Hm	Hebe 'Mrs Winder'	30-40	3L	Bushy; 5 breaks	4
62	Hr	Hebe rakaiensis	30-40	3L	Bushy; 5 breaks	3
218	Hre	Hebe 'Red Edge'	20-30	2L	Bushy; 3 breaks	5
102	Hh	Hypericum 'Hidcote'	30-40	3L	Bushy; 5 breaks	4
9	La	Lavandula angustifolia 'Hidcote'	20-30	3L	Bushy; 5 breaks	4
6	Ma	Mahonia aquifolium 'Apollo'	20-30	3L	Branched; 4 breaks	3
162	Pt	Pachysandra terminalis	15-20	3L	9 breaks	6
6	Ro	Rosmarinus officinalis	30-40	3L	Bushy; 4 breaks	4
95	Sa	Santolina chamaecyparissus	20-30	3L	Bushy; 7 breaks	5
200	Sk	Skimmia japonica	30-40	3L	Bushy; 3 breaks	4
48	Sj	Spirea japonica 'Goldflame'	30-40	3L	Bushy; 3 breaks	4
279	Sj	Spirea japonica 'Little Princess'	30-40	3L	Bushy; 3 breaks	4
254	Vd	Viburnum davidii	20-30	3L	Bushy; 3 breaks	5

Hedges						
Qty	Abbr	Species	Height (cm)	Pot Size (Litres)	Specification	Density (mm/ctrs)
65	Ef	Euonymus fortunei 'Emerald Gaiety'	40-60	5L	Bushy; 9 breaks	300ctrs double staggered rows, 300 between rows
247	Lo	Ligustrum ovalifolium 'Aureum'	40-60	3L	Branched; 7 breaks	300ctrs double staggered rows, 300 between rows
353	Ps	Prunus x cistena	40-60	3L	Branched; 3 breaks	300ctrs double staggered rows, 300 between rows

PLANTING NOTES

General notes:
All topsoil to comply with BS 3882:2007.
Landscape scheme to be implemented during the first planting season after completion of the development.

Shrub planting:
All shrubs to conform to BS 3936 part 1 or part 2 as appropriate.
All shrub planting to be planted into a minimum depth of 300mm topsoil.
Topsoil to be cultivated to a fine tilth. All stones over 50mm, rubble, rubbish, lumps of clay, roots and all other extraneous material to be removed.
50mm layer peat free compost to be incorporated into top 150mm.
Enmag slow release fertiliser to be incorporated into planting beds at manufacturer's recommended rates.
Planting beds to be mulched with 50mm consolidated depth of bark mulch.
Planting to be watered as necessary to ensure healthy establishment.
Planting beds to be maintained free of weeds.


Tree planting:
Trees to be planted into 900x900x900mm tree pits.
Tree pit bases to be broken up to ensure adequate drainage.
Tree pit backfill to consist of 3 parts topsoil to 1 part peat free compost, 50g Enmag fertiliser to be mixed within backfill.
Trees to be double staked and tied.
Trees to be watered as necessary to ensure healthy establishment.
600mm diameter area to be kept weed free around each tree.

Grass areas:
Grass to be established over minimum of 150mm depth topsoil.
Topsoil to be cultivated to a fine tilth. All stones over 50mm, rubble, rubbish, lumps of clay, roots and all extraneous materials to be removed.
Preparation for sowing shall comply with BS4428:1989 and shall be carried out not less than 1 week prior to seeding.
Pre-germination fertiliser to be applied.
Grass seed mix as indicated on the dwg, sown at manufacturers recommended rates.
Grass seed mix shall comply with BS4428:1989.
Grass areas to be maintained between 30 and 70mm height.

Hedges:
Once mature, hedges to be maintained at a height of 1.0m.

Planting

- Proposed Trees
- Proposed Specimen Shrubs
- Proposed Shrub Planting
- Proposed Hedge
- Proposed Grass Area.
British Seed Houses: A22,
(Low Maintenance) mix
- Boundary Treatments
- Proposed Picket Fence
- Proposed Railings
- Proposed Brick Wall
- Paving
- Charcoal Block Paving
- Brindle Block Paving
- Blacktop

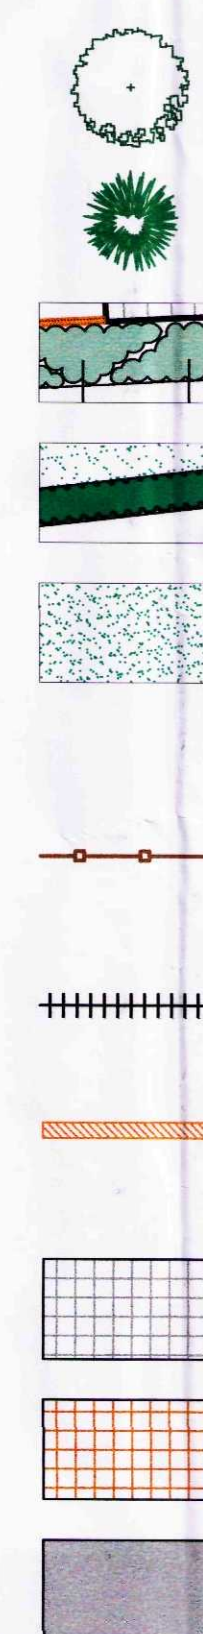

Rev.	By	Notes	Date
A	KG	Amendments to CSH areas planting plan, schedule and key	29-11-11

rdc

Robert Doughty Consultancy

Client:

ALLISON HOMES EASTERN LTD

Project:

Woolram Wygate South West Quadrant

Drawing title:

Landscape Details - Sheet 3 of 6

Drawing No.

520 / 214 / LD03

Scale

1:250 @ A1

Rev.

A

Date

24 / 06 / 2011

Drawn

HR

Checked

32 High Street, Helpingham

© Sleaford, Lincolnshire NG34 0RA

Tel: 01529 421646

Fax: 01529 421358

Email: admin@rdc-landplan.co.uk

Web: www.rdc-landplan.co.uk