




Surface Water Sewer Invert Levels	
Foul Water Sewer Invert Levels	

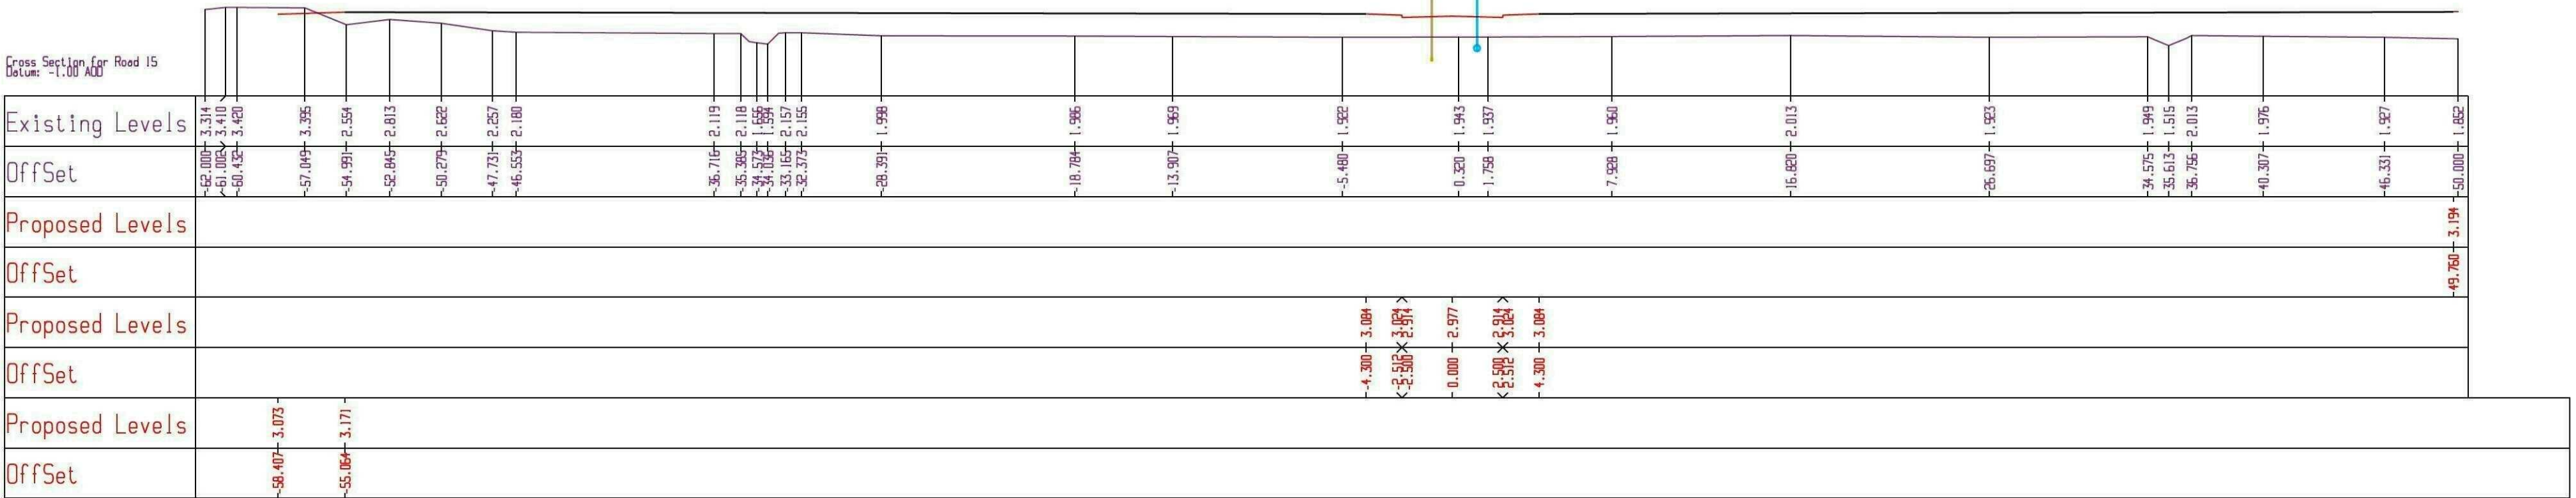


Chainage : 49.0000

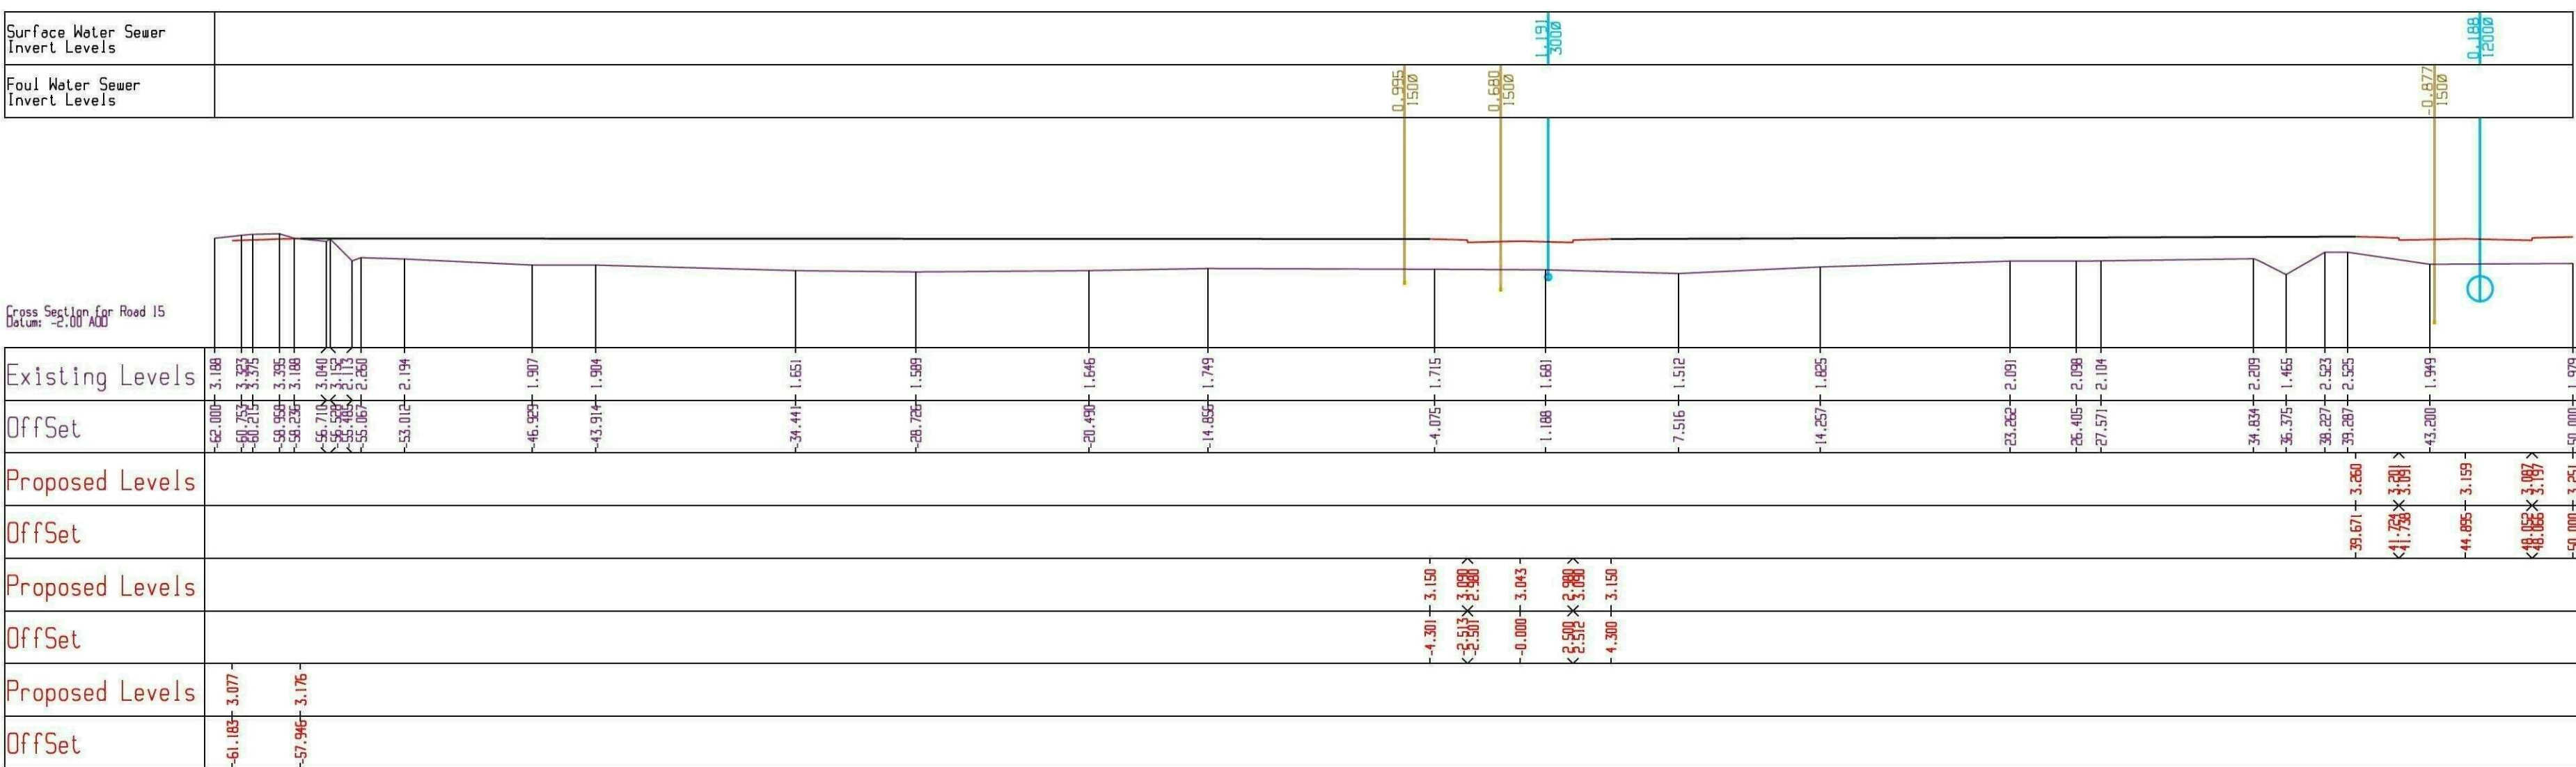

Chainage : 39.0000

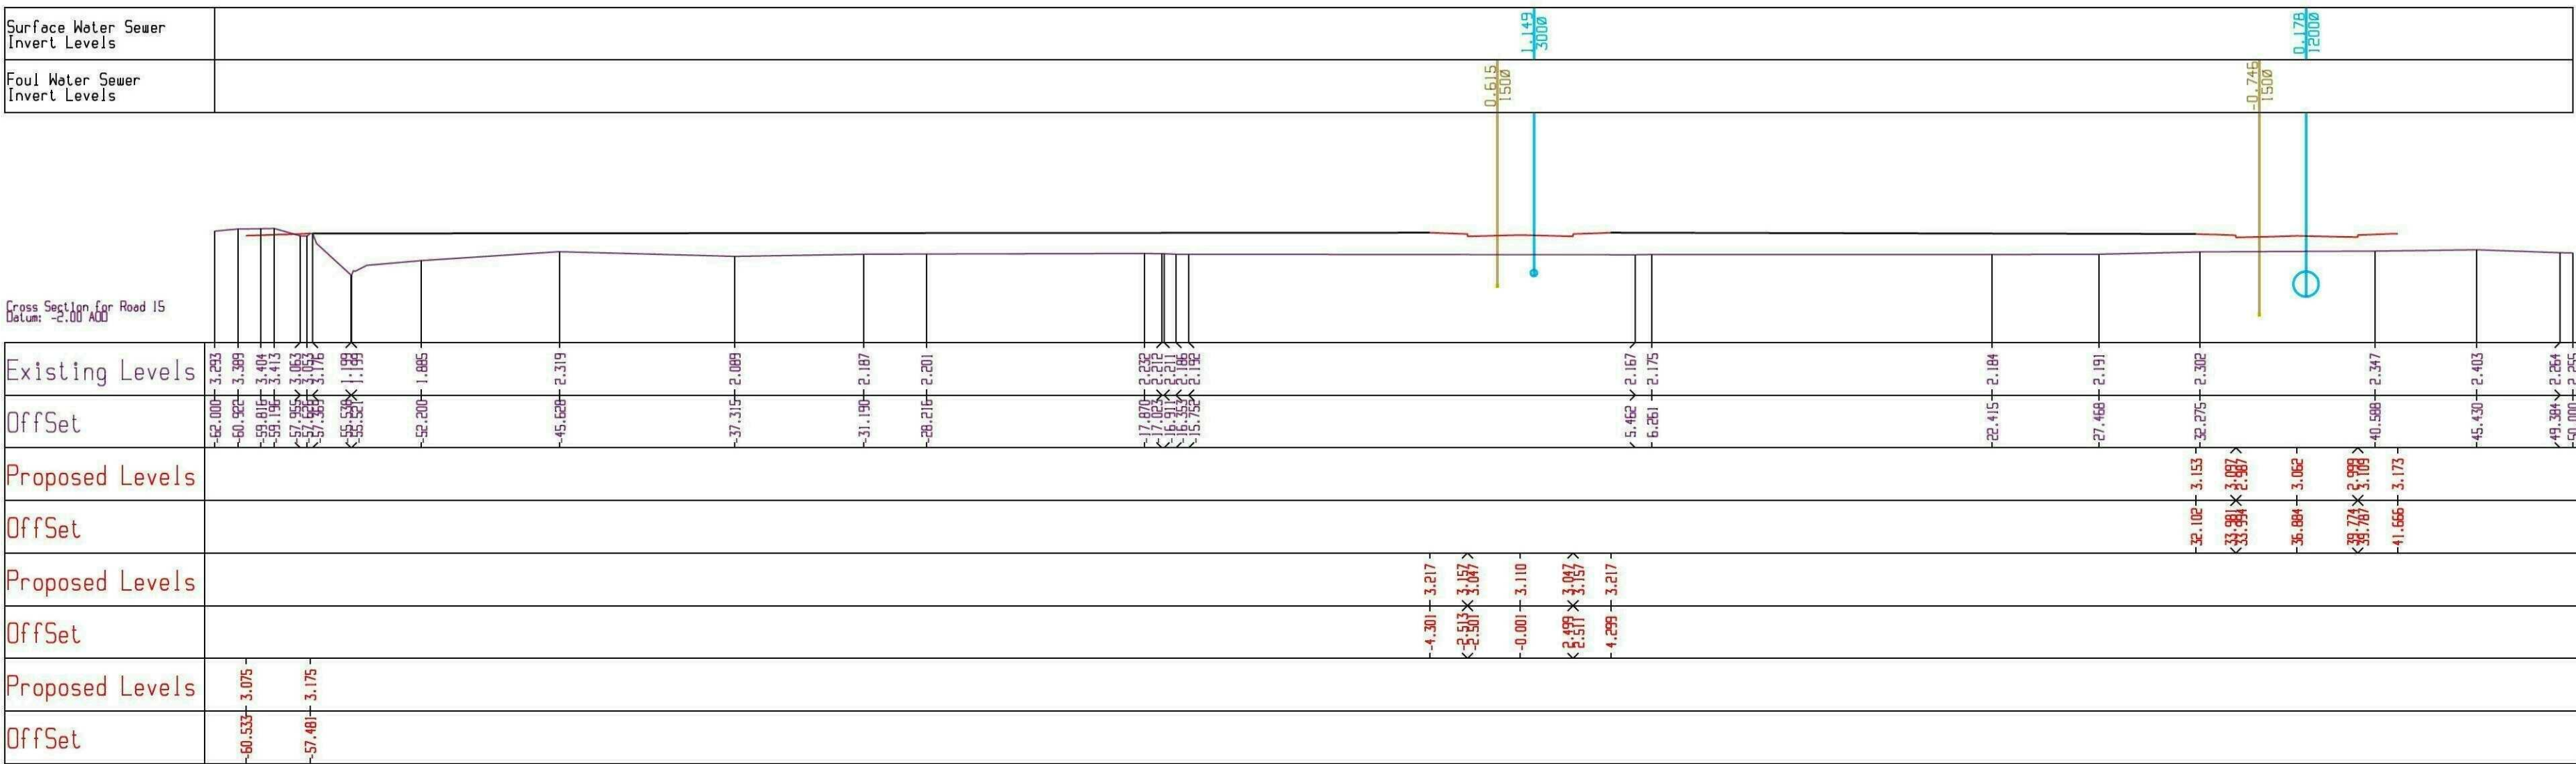

Chainage : 29.0000

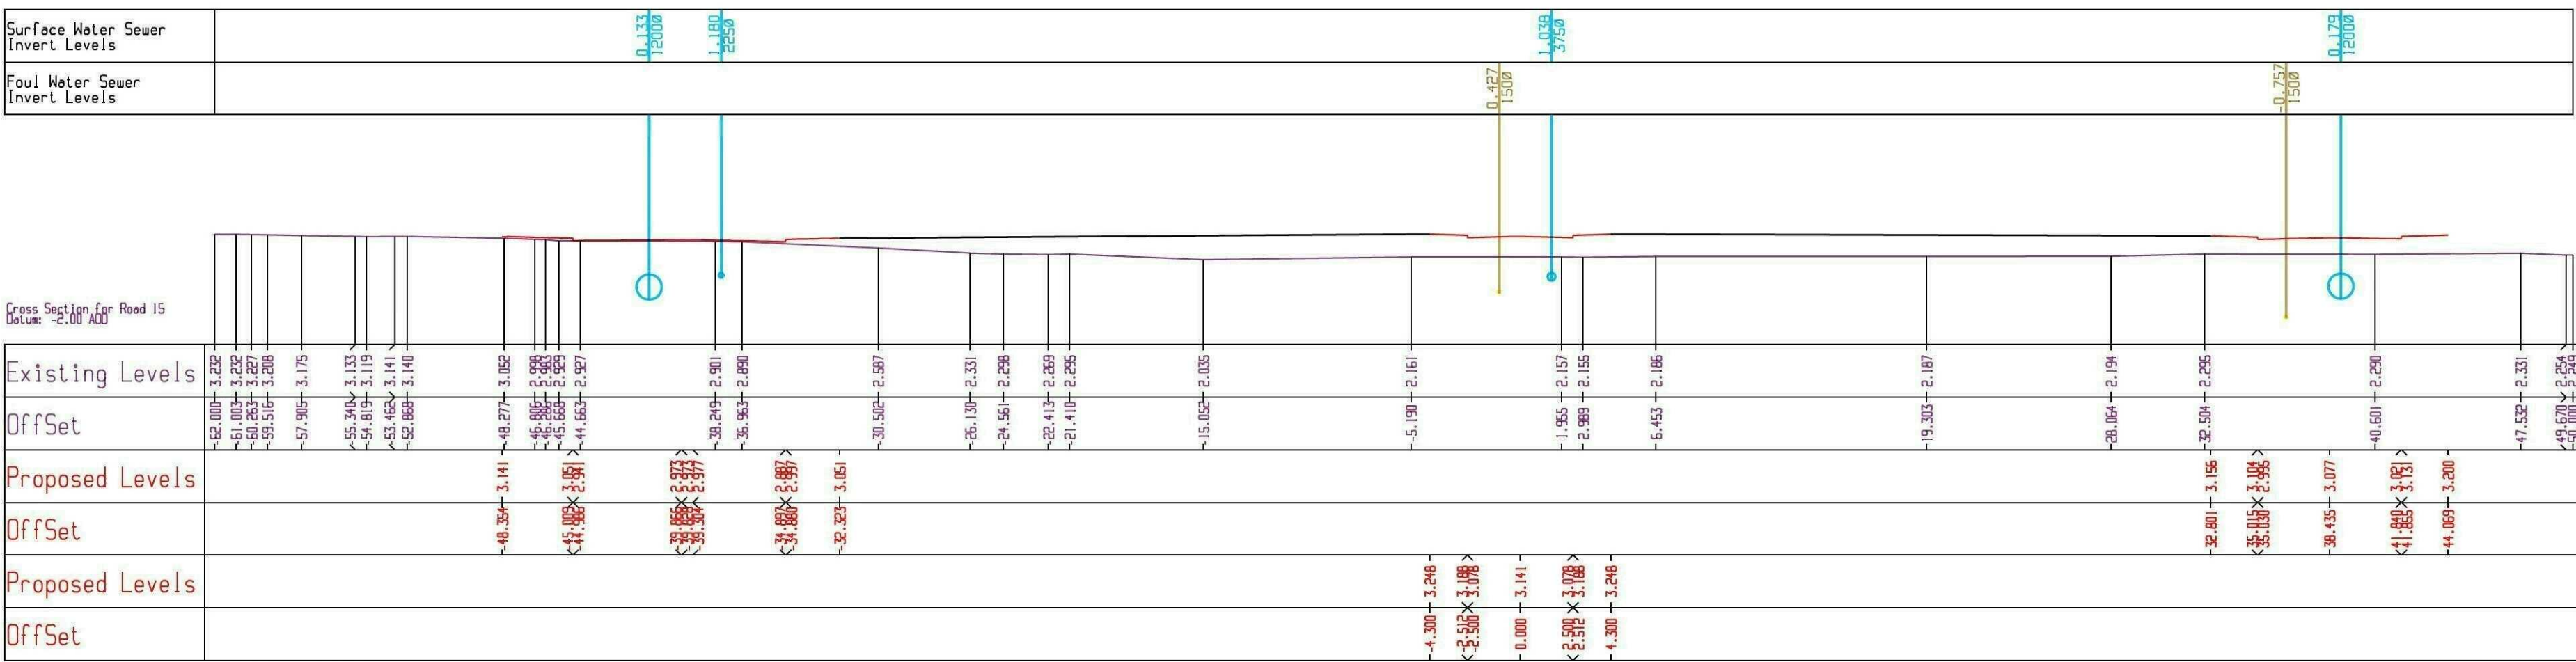


Chainage : 19.0000


PHASE 1, WYGATE, SPALDING

CROSS SECTIONS TAKEN AT 10 METRE INTERVALS ALONG ROAD 15
SCALE HORIZ. 1/500, VERT. 1/100 Plot at A0 size.


APPROXIMATE FINISHED LEVELS ARE INDICATED ON THE CROSS SECTIONS,
BUT REFERENCE SHOULD BE MADE TO DETAILED DESIGN SHOWING THE PROPOSED
FFL'S AND EXTERNAL LEVELS IN PRIVATE DRIVEWAYS AND PARKING AREAS
ON DRAWING E1081/119/G.

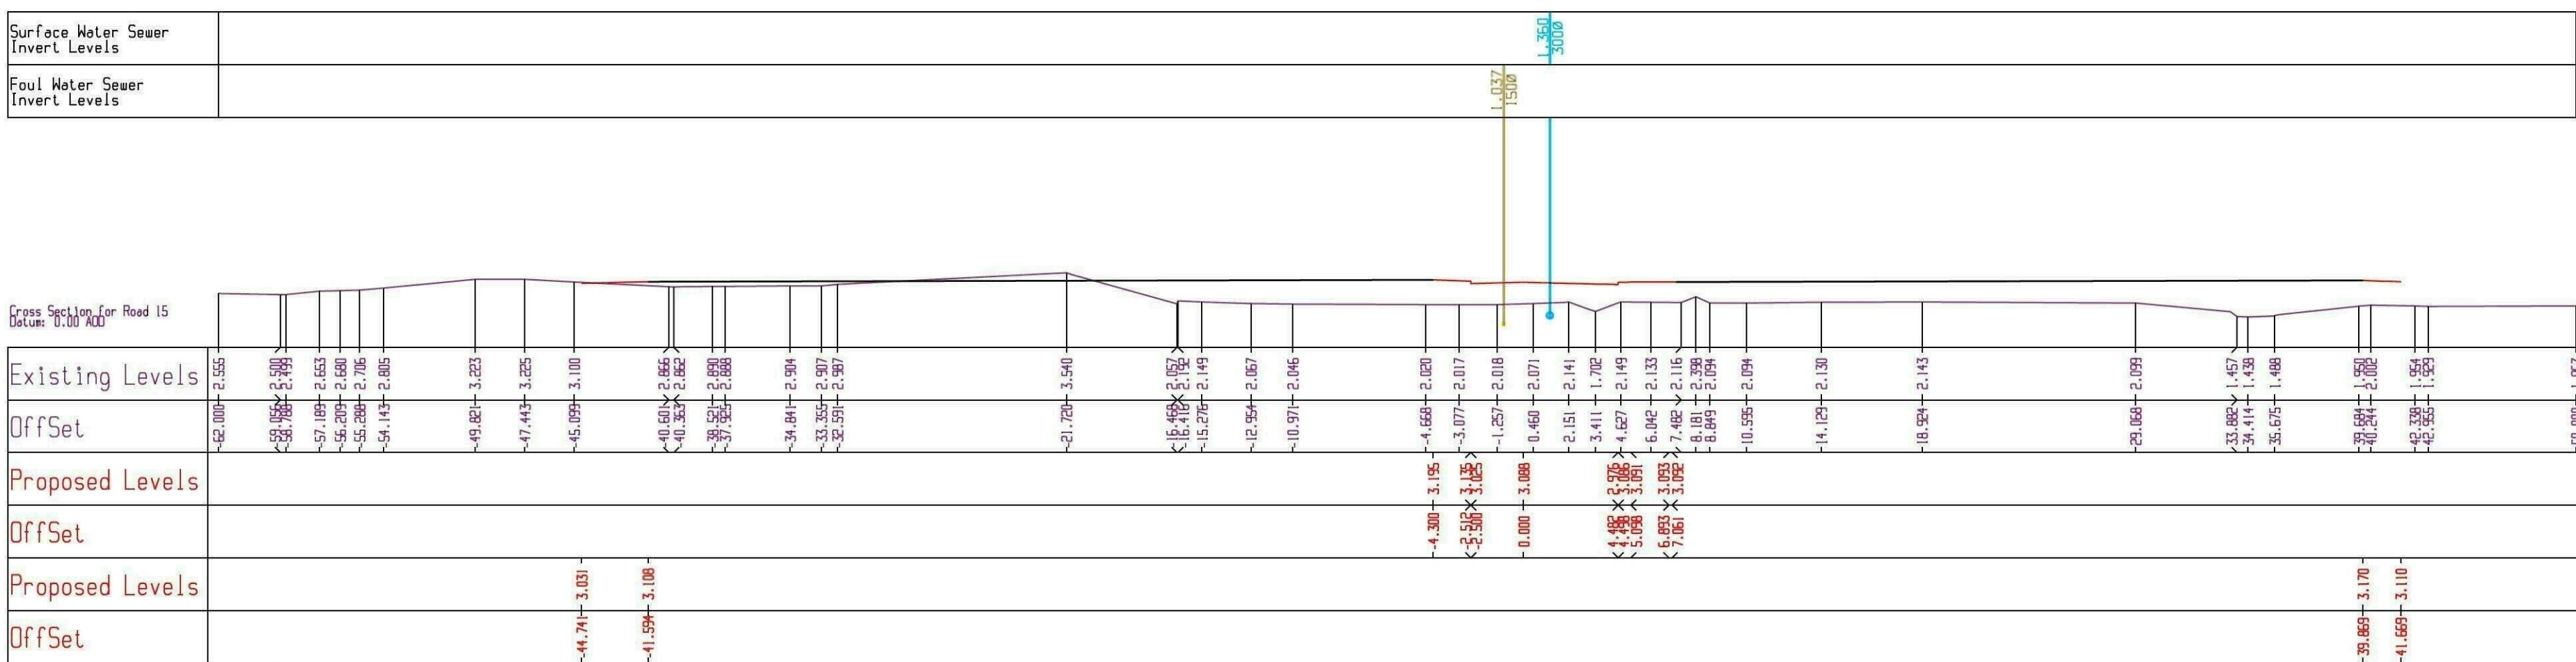

Chainage : 79.0000

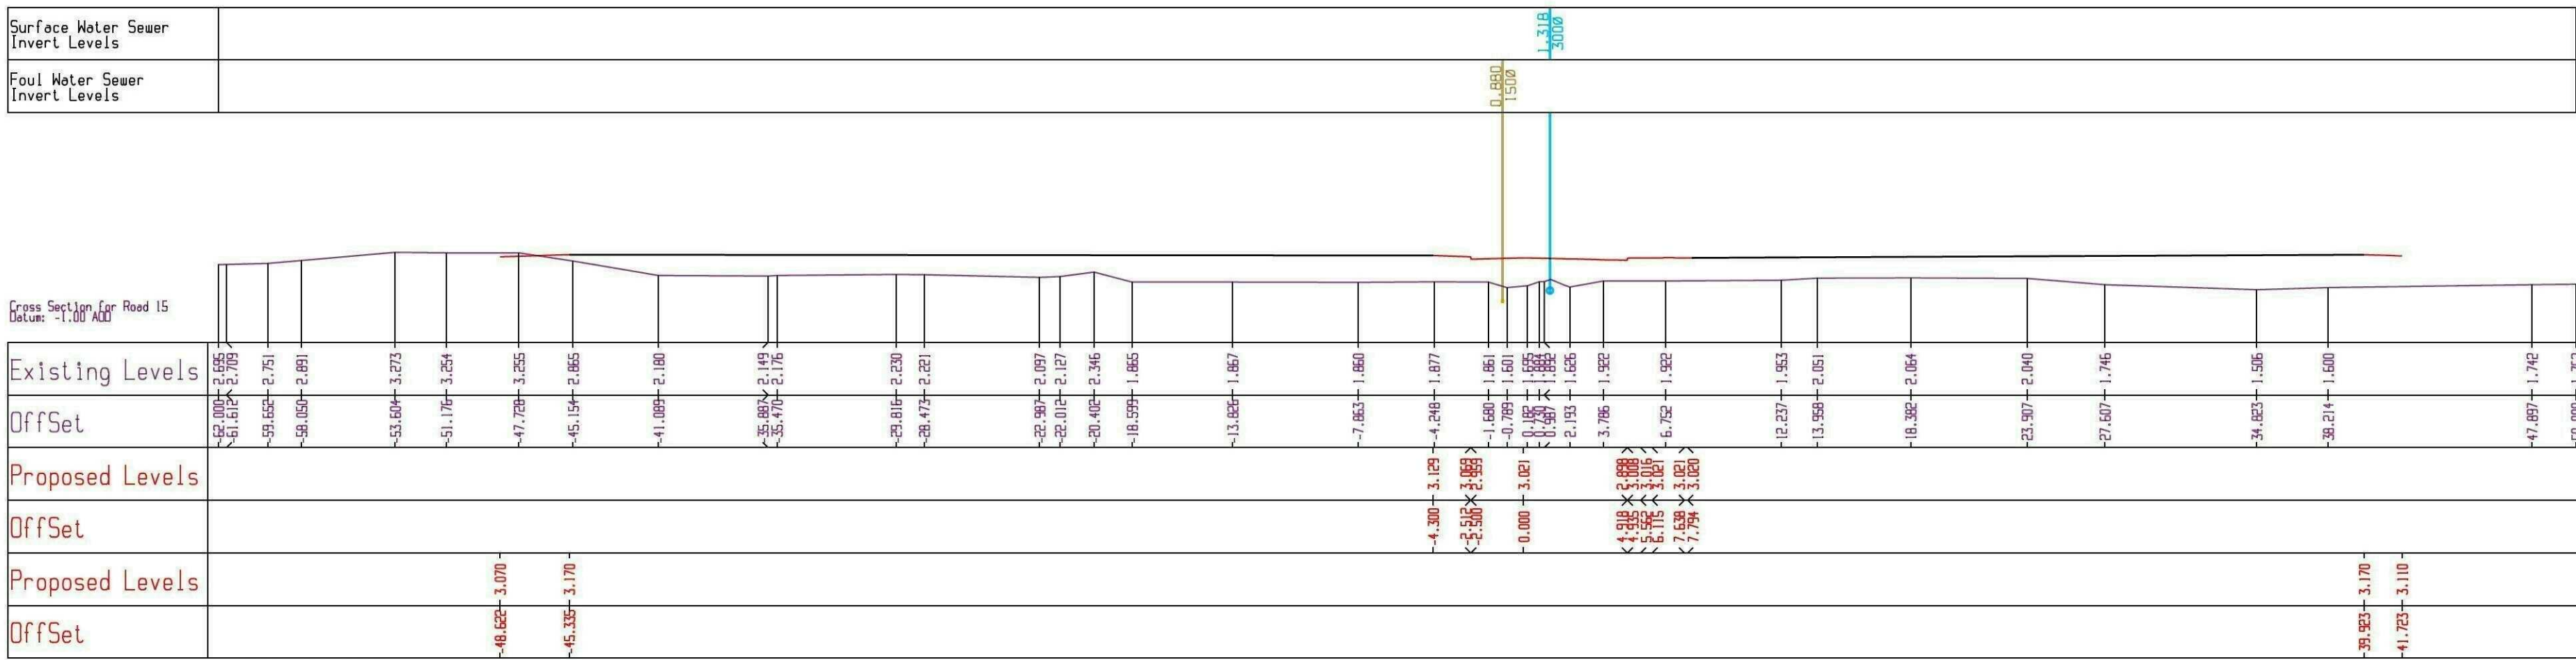

Chainage : 69.0000

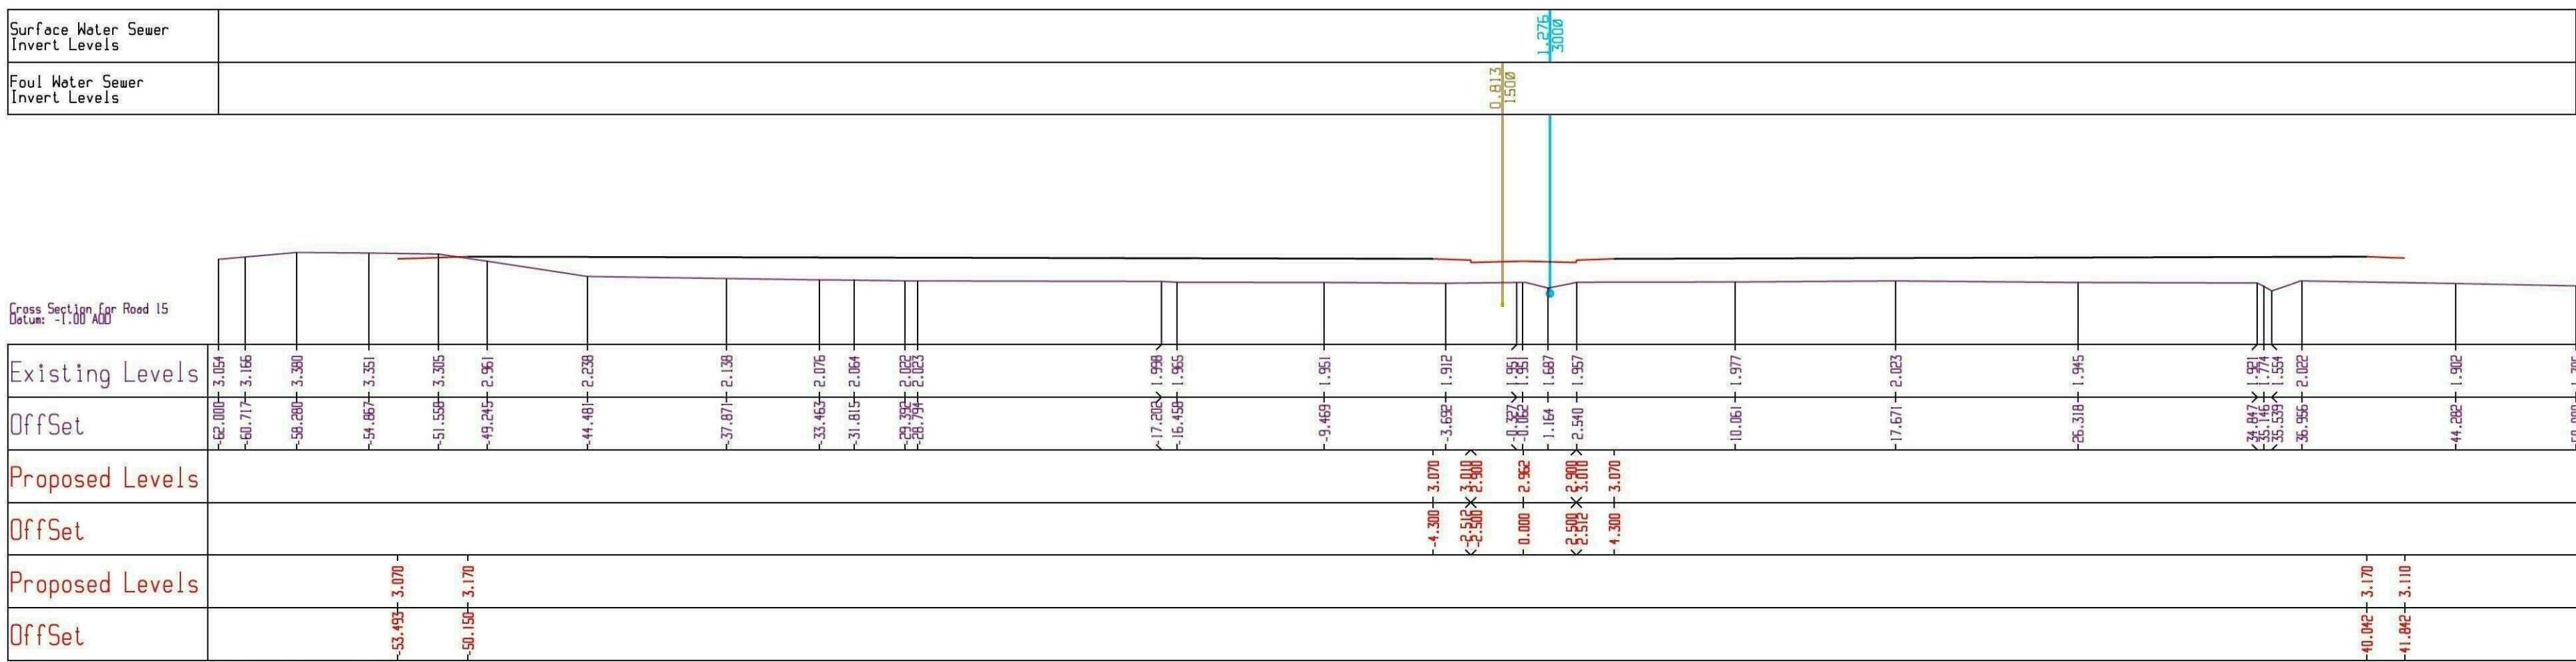

Chainage : 59.0000