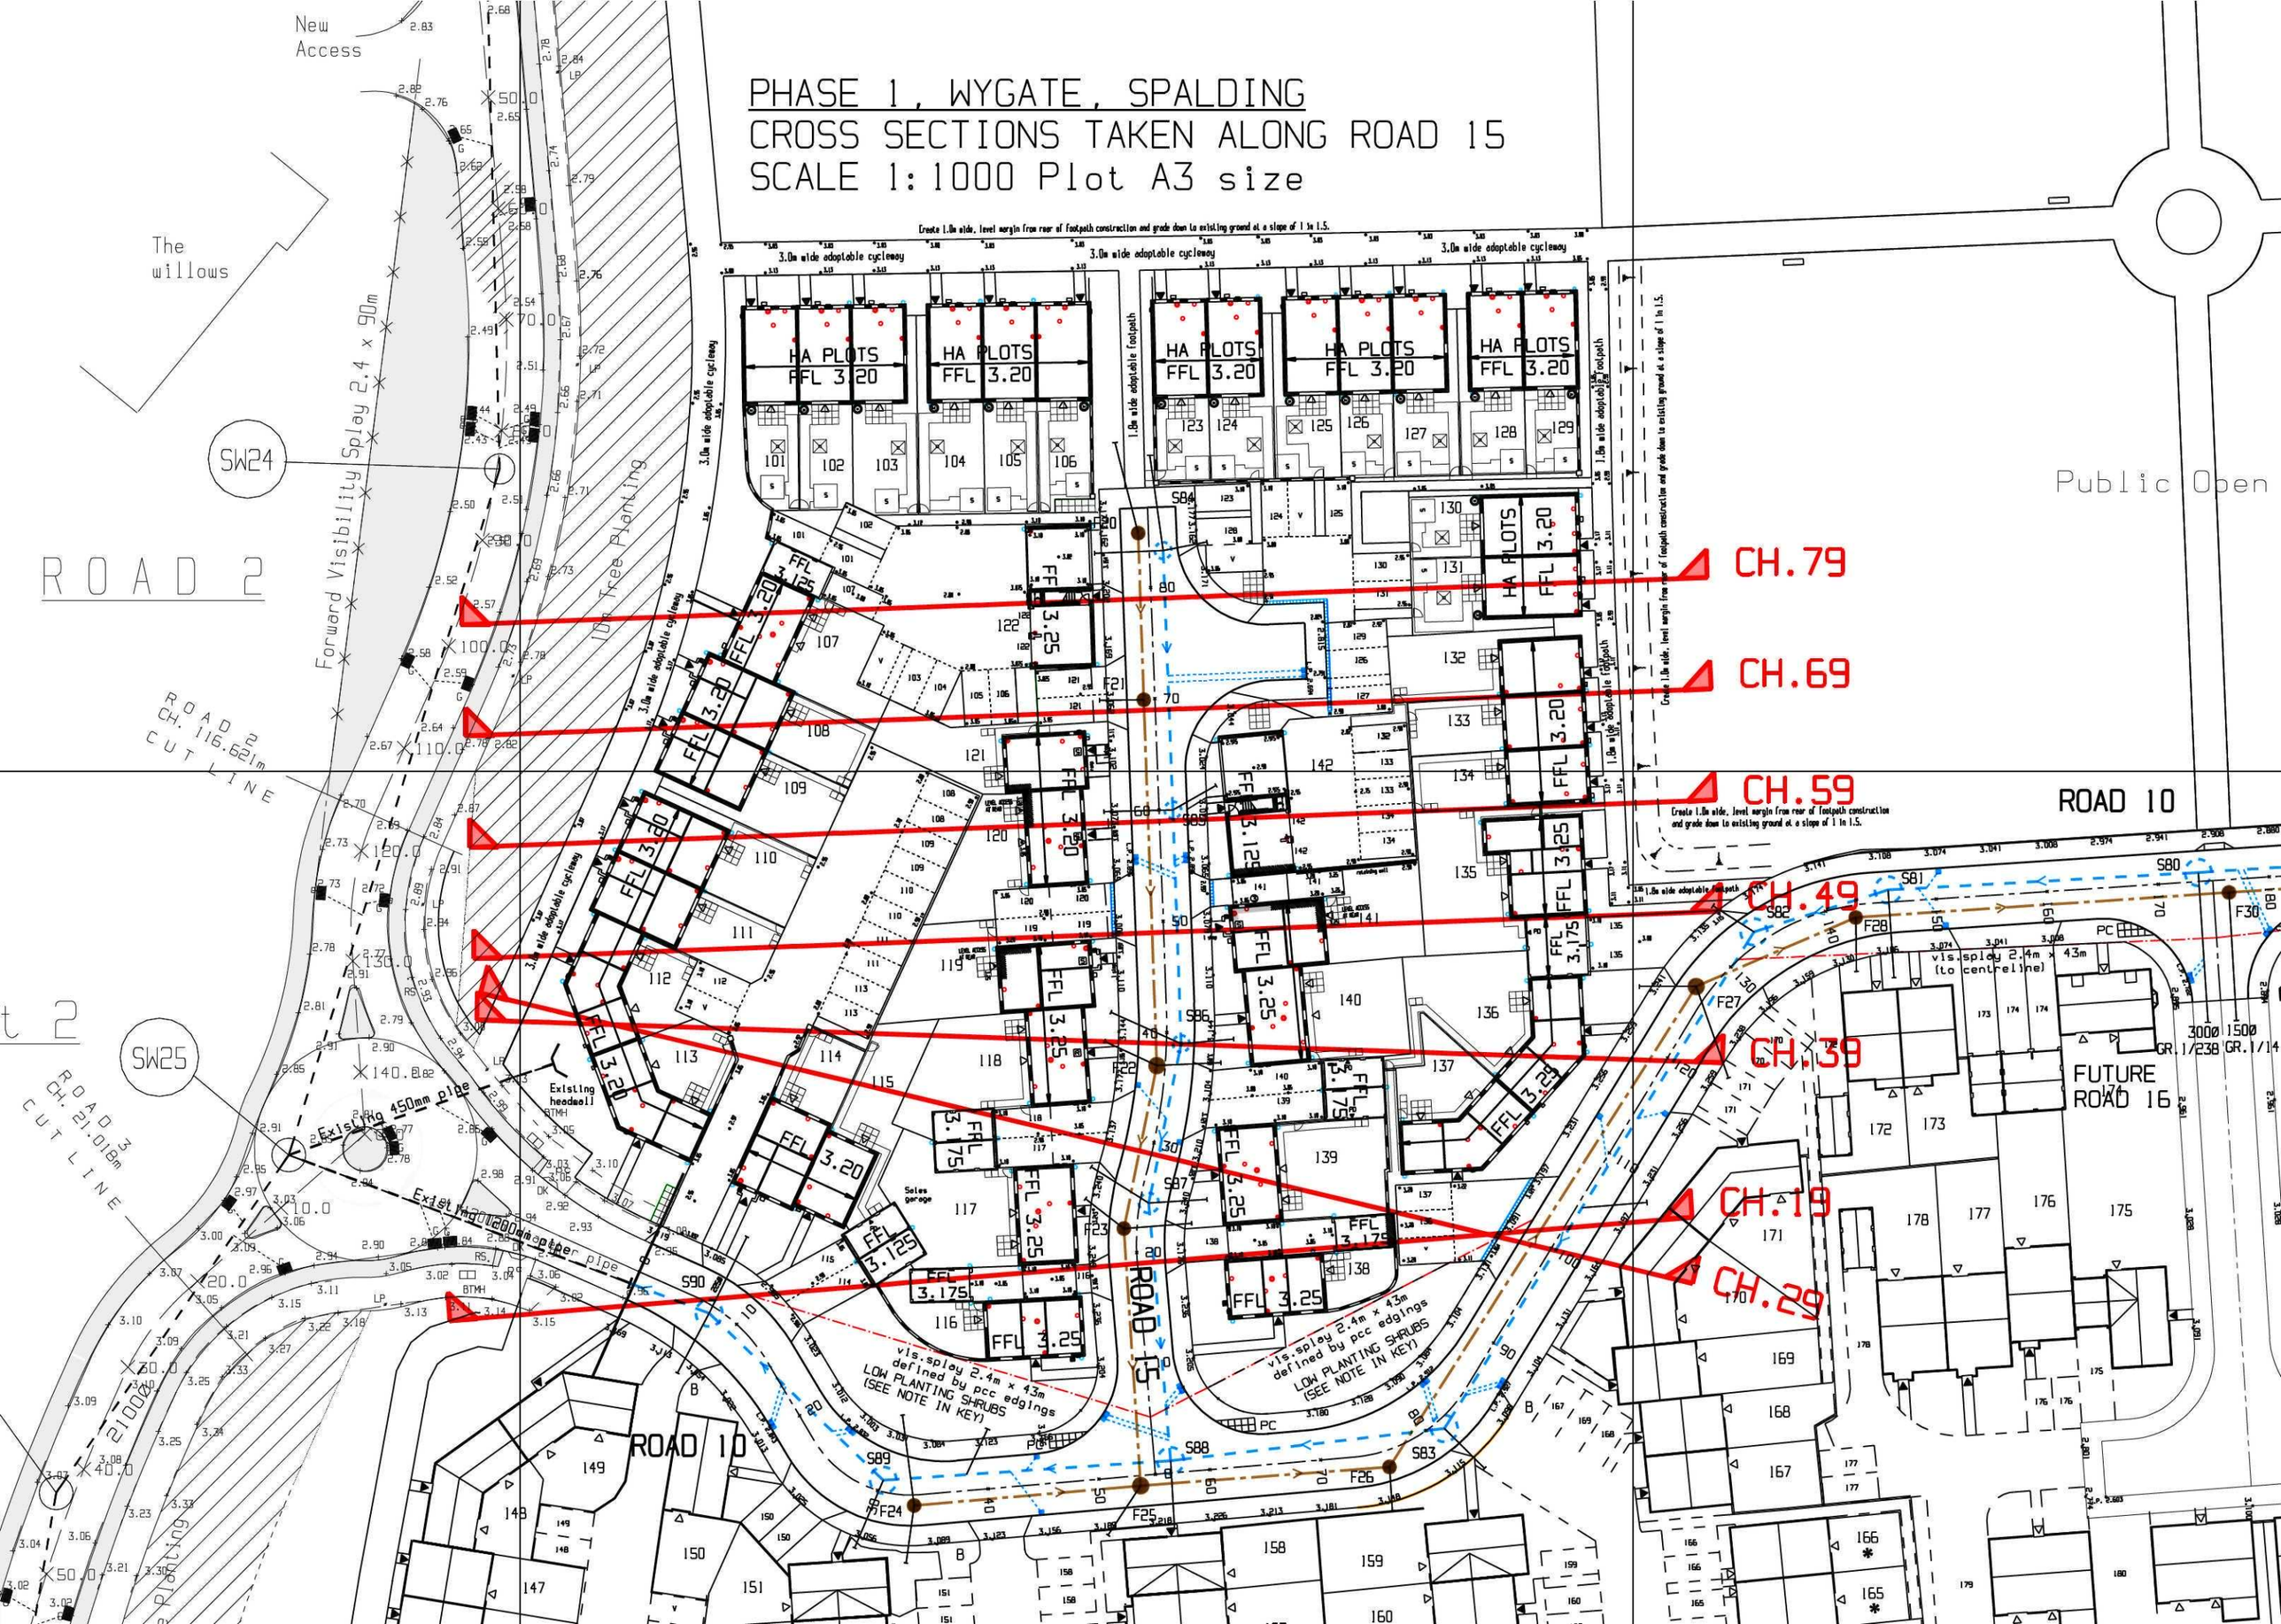PHASE 1, WYGATE, SPALDING
CROSS SECTIONS TAKEN ALONG ROAD 15
SCALE 1:1000 Plot A3 size