


Planting


Proposed Trees

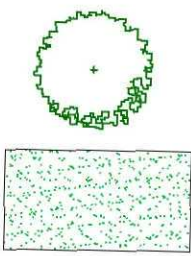

Proposed Grass Areas

Boundary Treatments

Proposed Railings

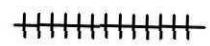

Furniture

Cycle Stands



Bench



Litter Bin



PLANTING NOTES

General notes:

All topsoil to comply with BS 3882:2007.

Landscape scheme to be implemented during the first planting season after completion of the development.

Tree planting:

Trees to be planted into 900x900x900mm tree pits.
Tree pit bases to be broken up to ensure adequate drainage.
Tree pit backfill to consist of 3 parts topsoil to 1 part peat free compost, 50g Enmag fertiliser to be mixed within backfill.
Trees to be double staked and tied.
Trees to be watered as necessary to ensure healthy establishment.
600mm diameter area to be kept weed free around each tree.


Grass areas:

Grass to be established over minimum of 150mm depth topsoil.
Topsoil to be cultivated to a fine tilth. All stones over 50mm, rubble, rubbish, lumps of clay, roots and all extraneous materials to be removed.
Preparation for sowing shall comply with BS4428:1989 and shall be carried out not less than 1 week prior to seeding.
Pre-germination fertiliser to be applied.
Grass seed to be hard wearing, low maintenance amenity mix, to be approved.
Grass seed mix shall comply with BS4428:1989.
Grass areas to be maintained between 30 and 70mm height.


PLANT SCHEDULE

Trees

Qty	Abbr	Species	Girth (cm)	Height (cm)	Root Zone	Specification
7	AP	Acer platanoides 'Crimson King'	12-14	350-425	RB	Heavy Standard
26	SA	Sorbus aria 'Lutescens'	10-12	300-350	RB	Selected Standard

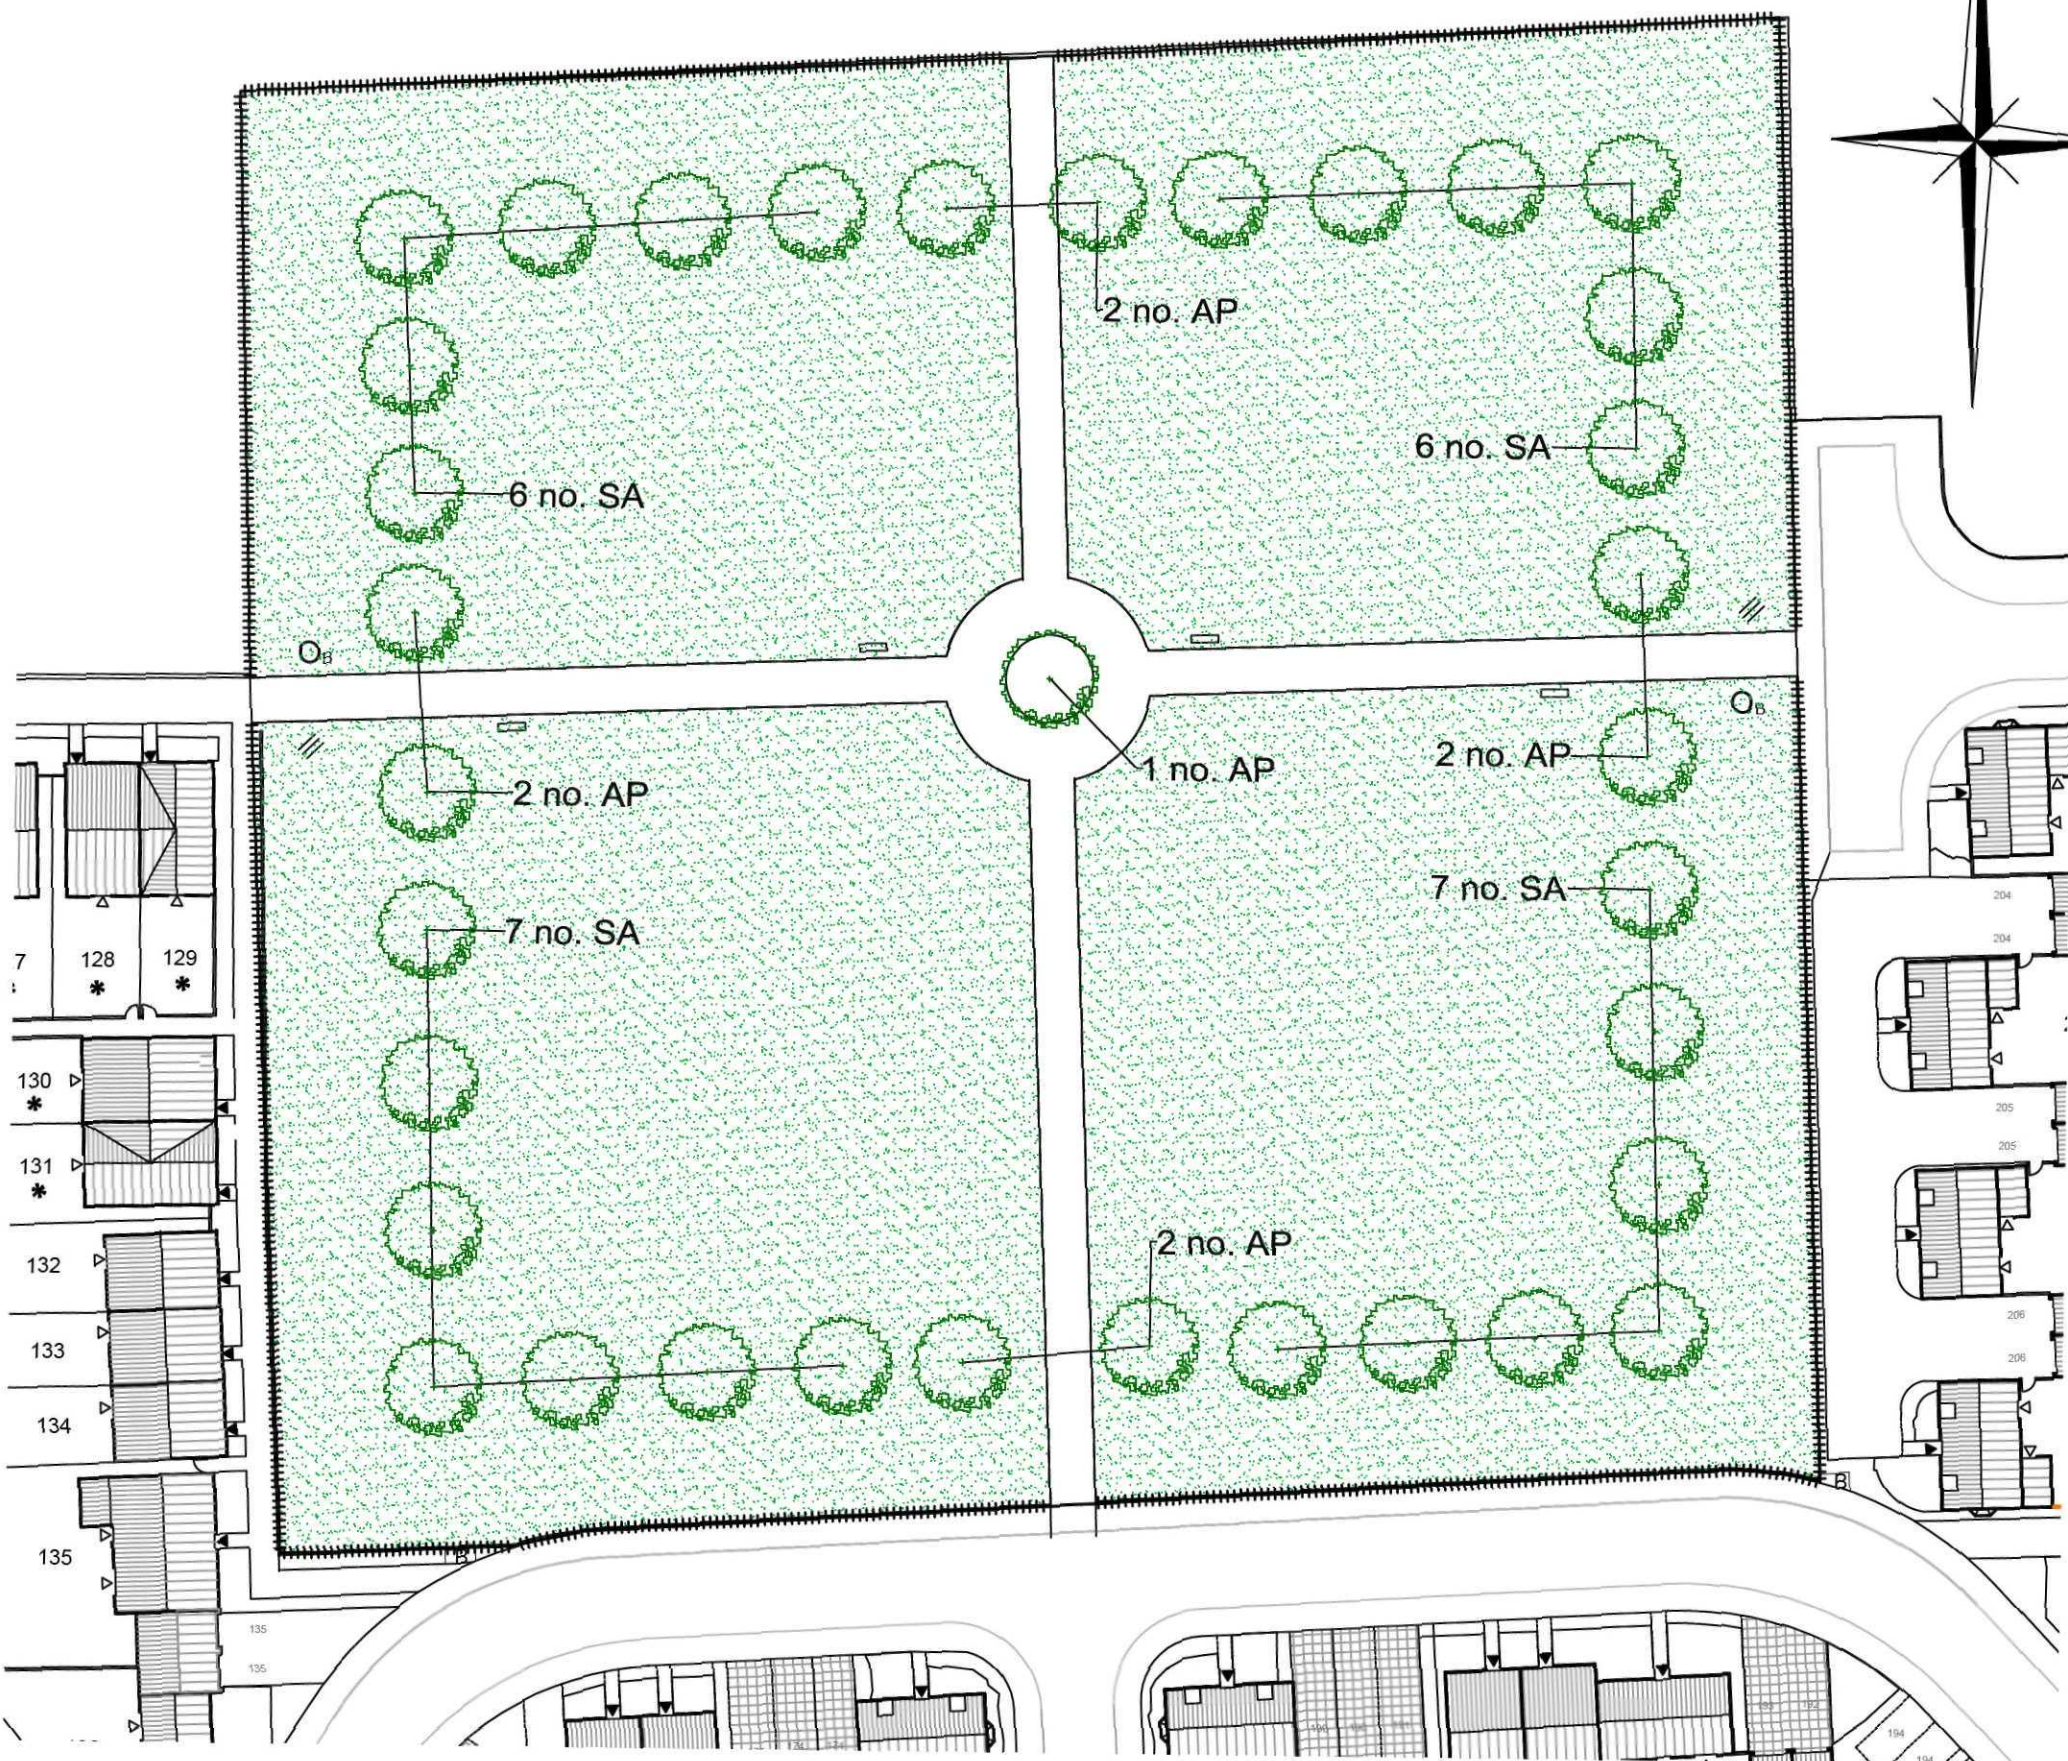

LANDSCAPE DETAILS
1:500

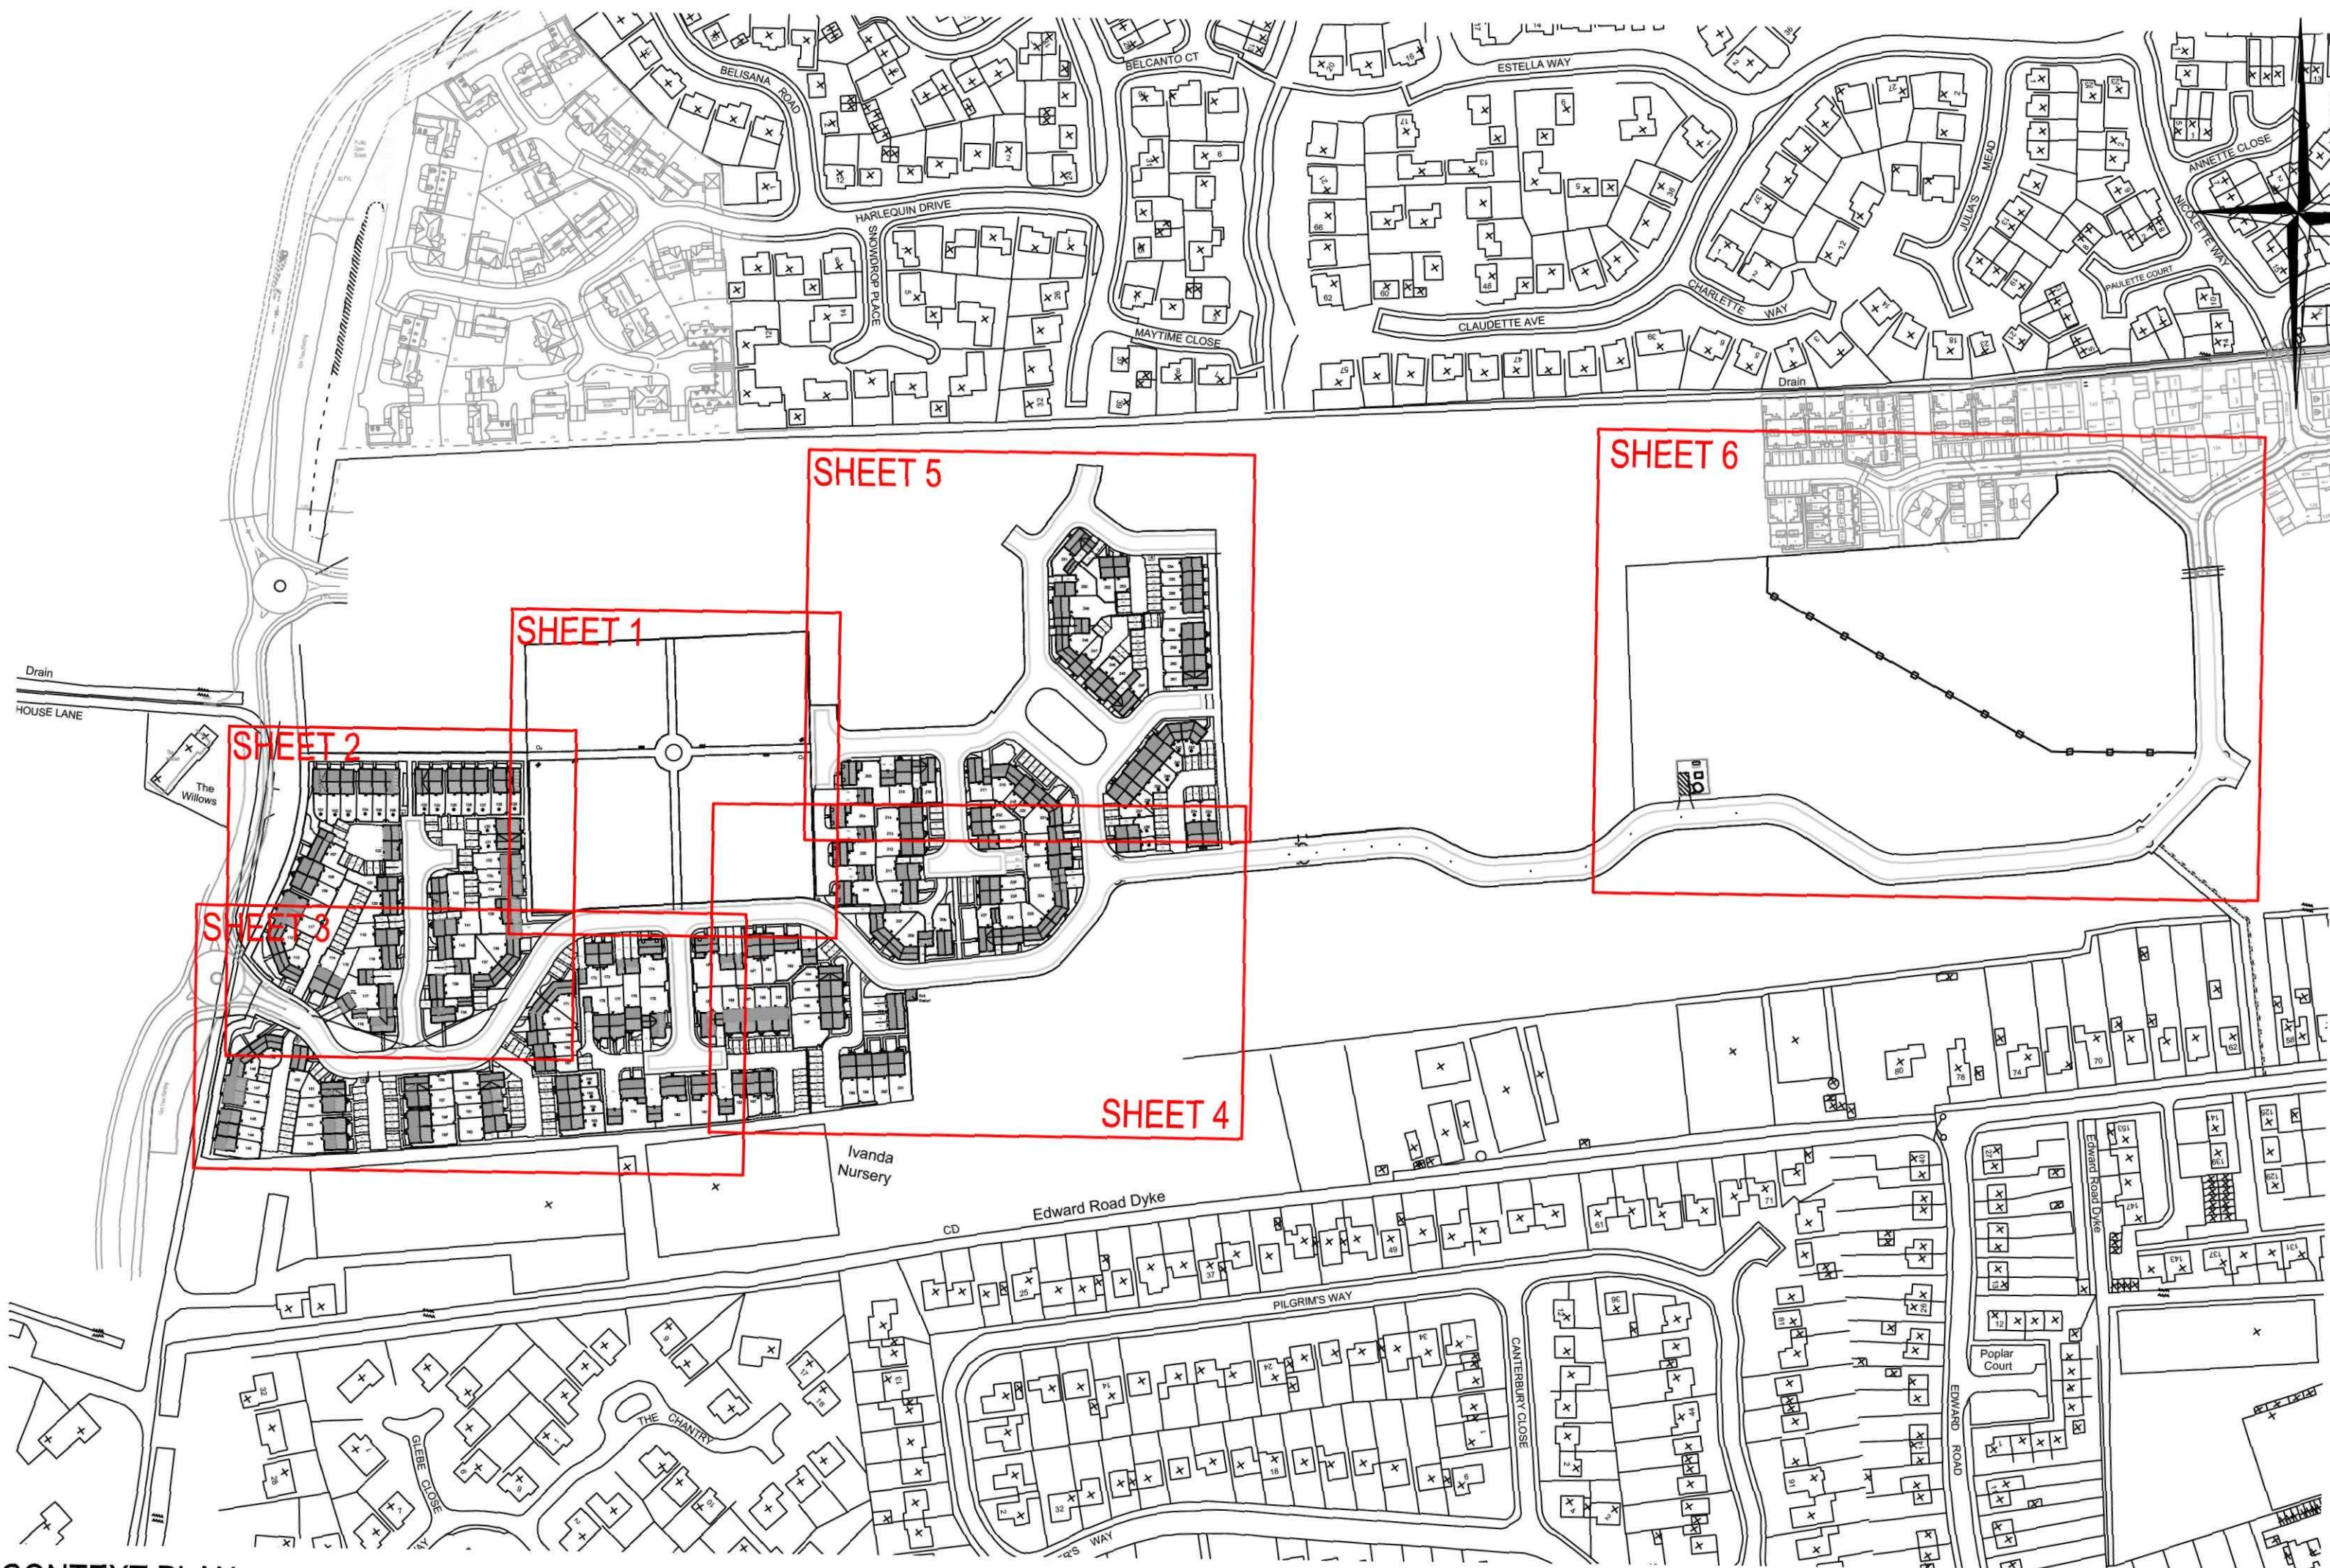

CONTEXT PLAN
1:2000

Rev.	By	Notes	Date
A	HR	Addition of furniture	31/08/11

rdc
Robert Doughty
Consultancy

32 High Street, Helpingsham
Sleaford, Lincolnshire NG34 0RA
Tel: 01529 421646
Fax: 01529 421358
Email: admin@rdc-landplan.co.uk
Web: www.rdc-landplan.co.uk

Client:
ALLISON HOMES EASTERN LTD

Project:
Woolram Wygate South West Quadrant

Drawing title:
Landscape Details - Sheet 1 of 6

Drawing No. 520 / 214 / LD01	Rev. A	Drawn HR
Scale 1:500; 1:2000 @ A1	Date 24 / 06 / 2011	Checked

All measurements should be checked against on site conditions and any discrepancies should be brought to the attention of the
Robert Doughty Consultancy