




Photograph of ornamental water fountain when previously located within Ayscoughfee Hall Gardens (currently removed and in storage)

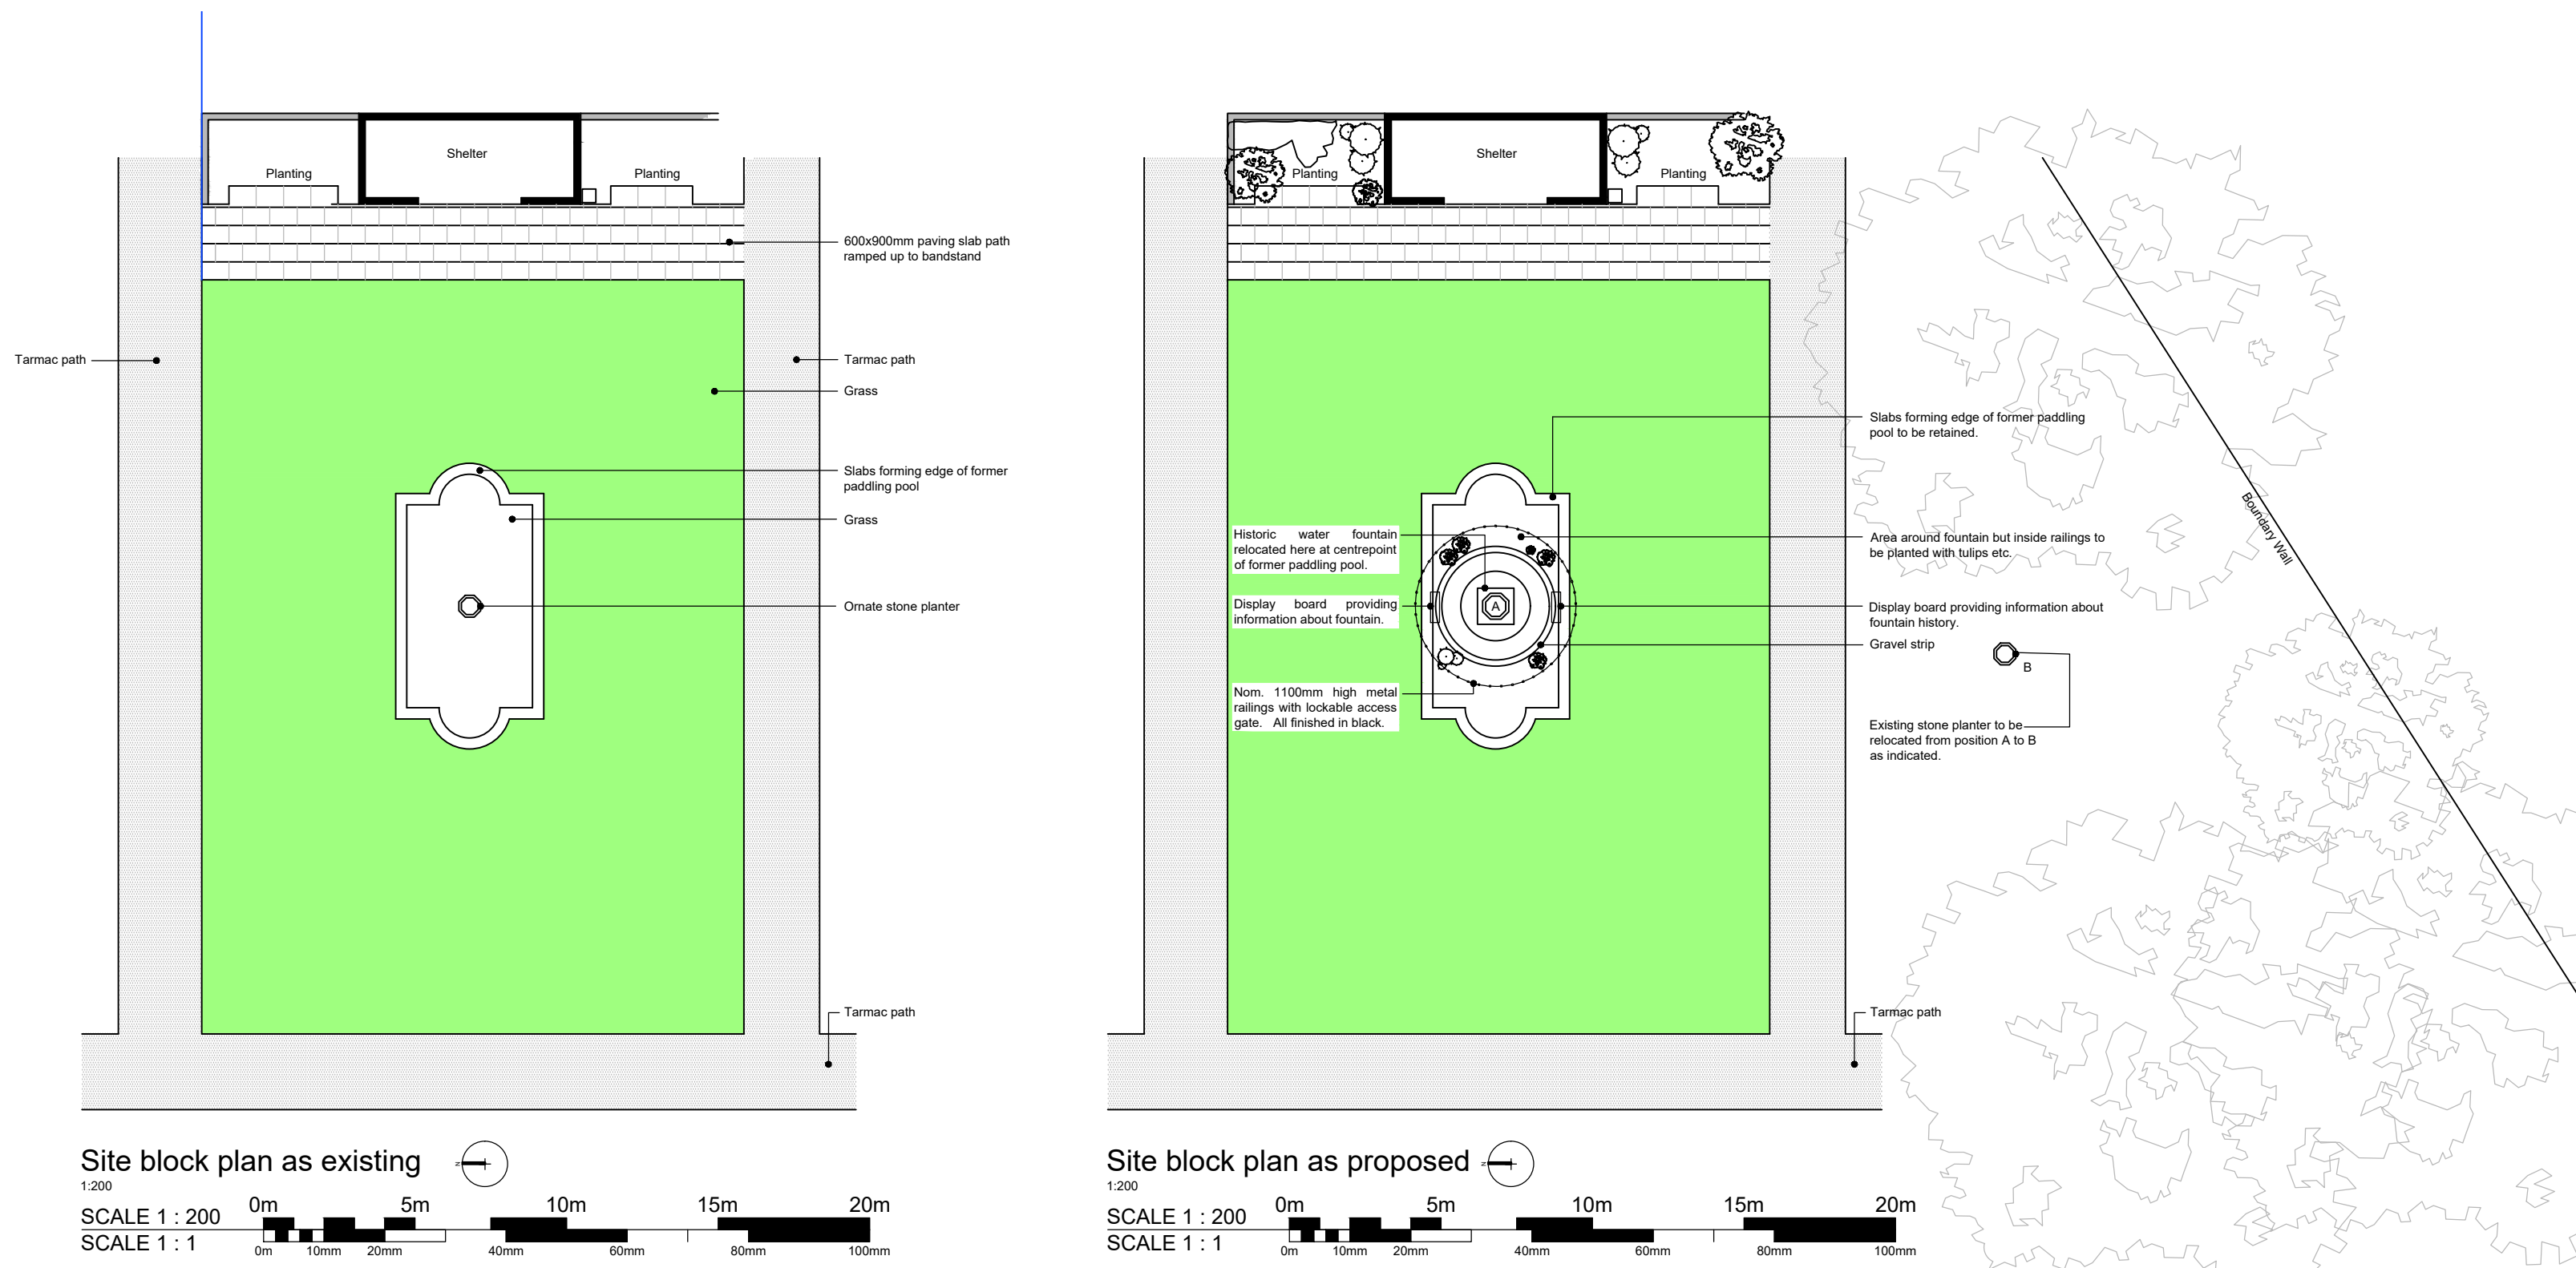

Detailed view of fountain in proposed location



Artist's impression of fountain within former paddling pool, viewed from south-east



View across site from south



View across site from north



View of grassed area where stone planter is to be relocated

DO NOT SCALE THIS DRAWING. THE CONTRACTOR IS DEEMED TO HAVE CHECKED ALL DIMENSIONS ON SITE AND REPORT ANY DISCREPANCIES TO OGLESBY & LIMB LTD. THE CONTENTS OF THIS DRAWING ARE COVERED BY COPYRIGHT AND REMAIN THE PROPERTY OF OGLESBY & LIMB LTD. WRITTEN APPROVAL MUST BE OBTAINED FROM OGLESBY & LIMB LTD PRIOR TO DUPLICATION OR REPRODUCTION OF THIS DRAWING OR ITS CONTENTS. ANY DIMENSIONS NOT SHOWN ARE TO BE CHECKED AND AGREED WITH OGLESBY & LIMB LTD.

P5	07.06.22	3d images amended as requested by client.	ajo
P4	11.05.22	Railing design amended to SHDC comment. Artist's impression updated.	ajo
P3	18.03.22	Fountain 3d image updated.	ajo
Ref.	Date	Description	Initial

Oglesby & Limb Ltd

Chartered Architect

Suite 1, Market Chambers
12 Market Place, Spalding, Lincs
PE11 1SL

Tel: 01775 761196

e-mail: design@o-l-ltd.co.uk

O&L

Client:
South Holland District Council

Project:
**Ayscoughfee Hall Museum & Gardens
Church Gate, Spalding, PE11 2RA**

Proposed relocation of water fountain

Drawing Title:

Plans and photos as existing and as proposed - position 3

PLANNING & LBC APPLICATION ISSUE

Date:	October 2021	Scale:	as shown @ A1
Drawn by:	ajo	Checked by:	cls

Drawing Number:	Rev:
A1572-02	P5