



Ordnance Survey, (c) Crown Copyright 2021. All rights reserved. Licence number 100022432

Site Location Plan




Scale 1:1250 @ A3

Site of works proposal outlined in red.

Other land in same ownership/control outlined in blue.

SCALE 1 : 1250

SCALE 1 : 1

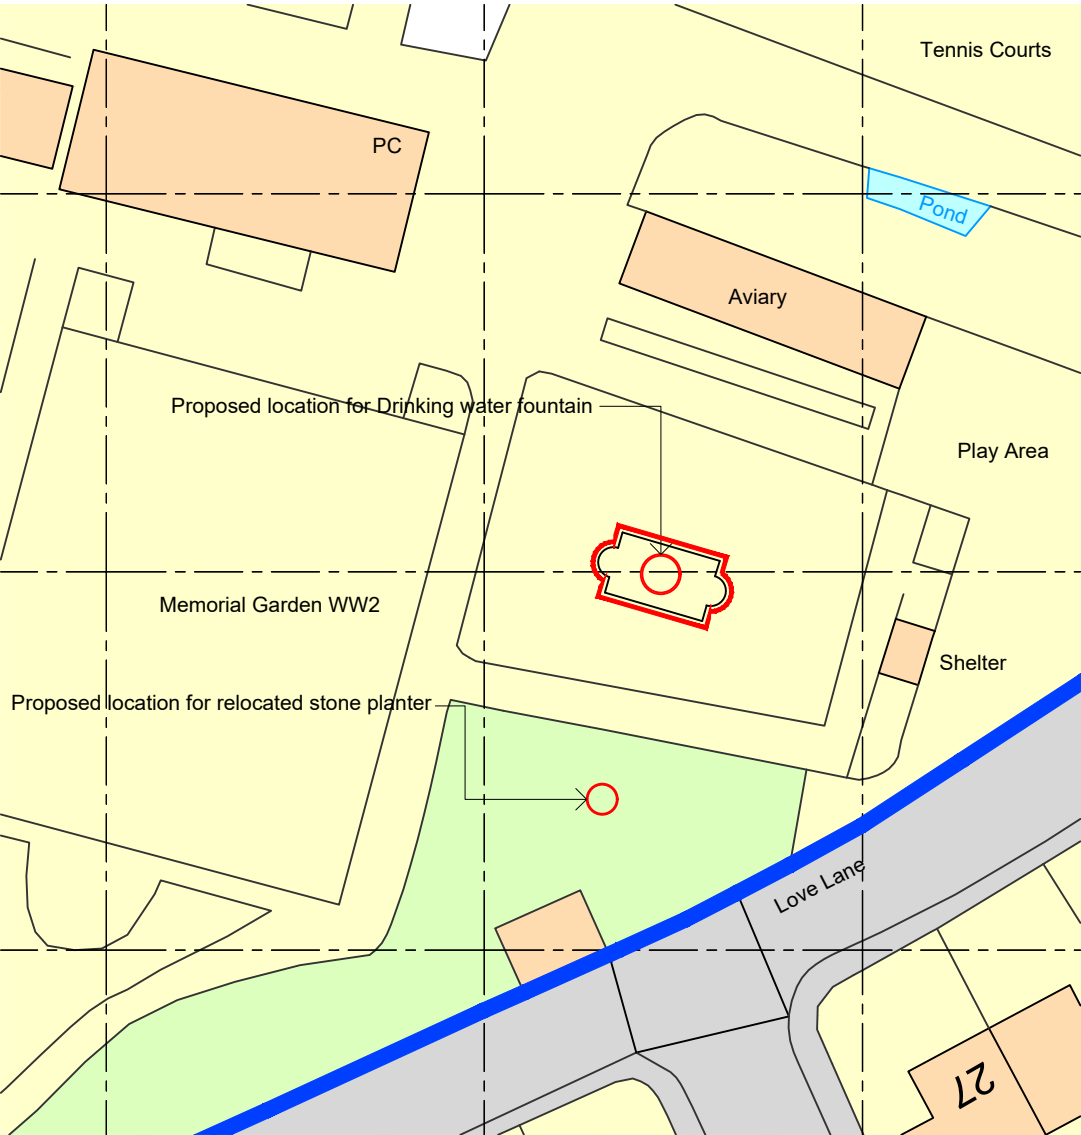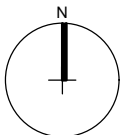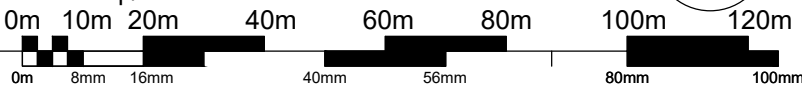

Site Block Plan as proposed

Scale 1:500 @ A3

Site of proposed works outlined in red

SCALE 1 : 500

SCALE 1 : 1



Client:
South Holland District Council

Project:
**Ayscoughfee Hall Museum & Gardens
Church Gate, Spalding, PE11 2RA
Proposed relocation of water fountain**

Drawing Number:
A1572F-01

Rev:
P2

Date: October 2021

Scale: As shown @ A3

Drawn by: AJO

Checked by: CLS

DO NOT SCALE THIS DRAWING. THE CONTRACTOR IS DEEMED TO HAVE CHECKED ALL DIMENSIONS ON SITE AND REPORT ANY DISCREPANCIES TO OGLESBY & LIMB LTD. THE CONTENTS OF THIS DRAWING ARE COVERED BY COPYRIGHT AND REMAIN THE PROPERTY OF OGLESBY & LIMB LTD. WRITTEN APPROVAL MUST BE OBTAINED FROM OGLESBY & LIMB LTD PRIOR TO DUPLICATION OR REPRODUCTION OF THIS DRAWING OR ITS CONTENTS. ANY DIMENSIONS NOT SHOWN ARE TO BE CHECKED AND AGREED WITH OGLESBY & LIMB LTD.

Drawing Title:

Site Location and Block Plans

PLANNING & LBC APPLICATION ISSUE

Oglesby & Limb Ltd

Chartered Architect

Suite 1, Market Chambers
12 Market Place, Spalding, Lincs
PE11 1SL

Tel: 01775 761196

e-mail: design@o-l-ltd.co.uk

