



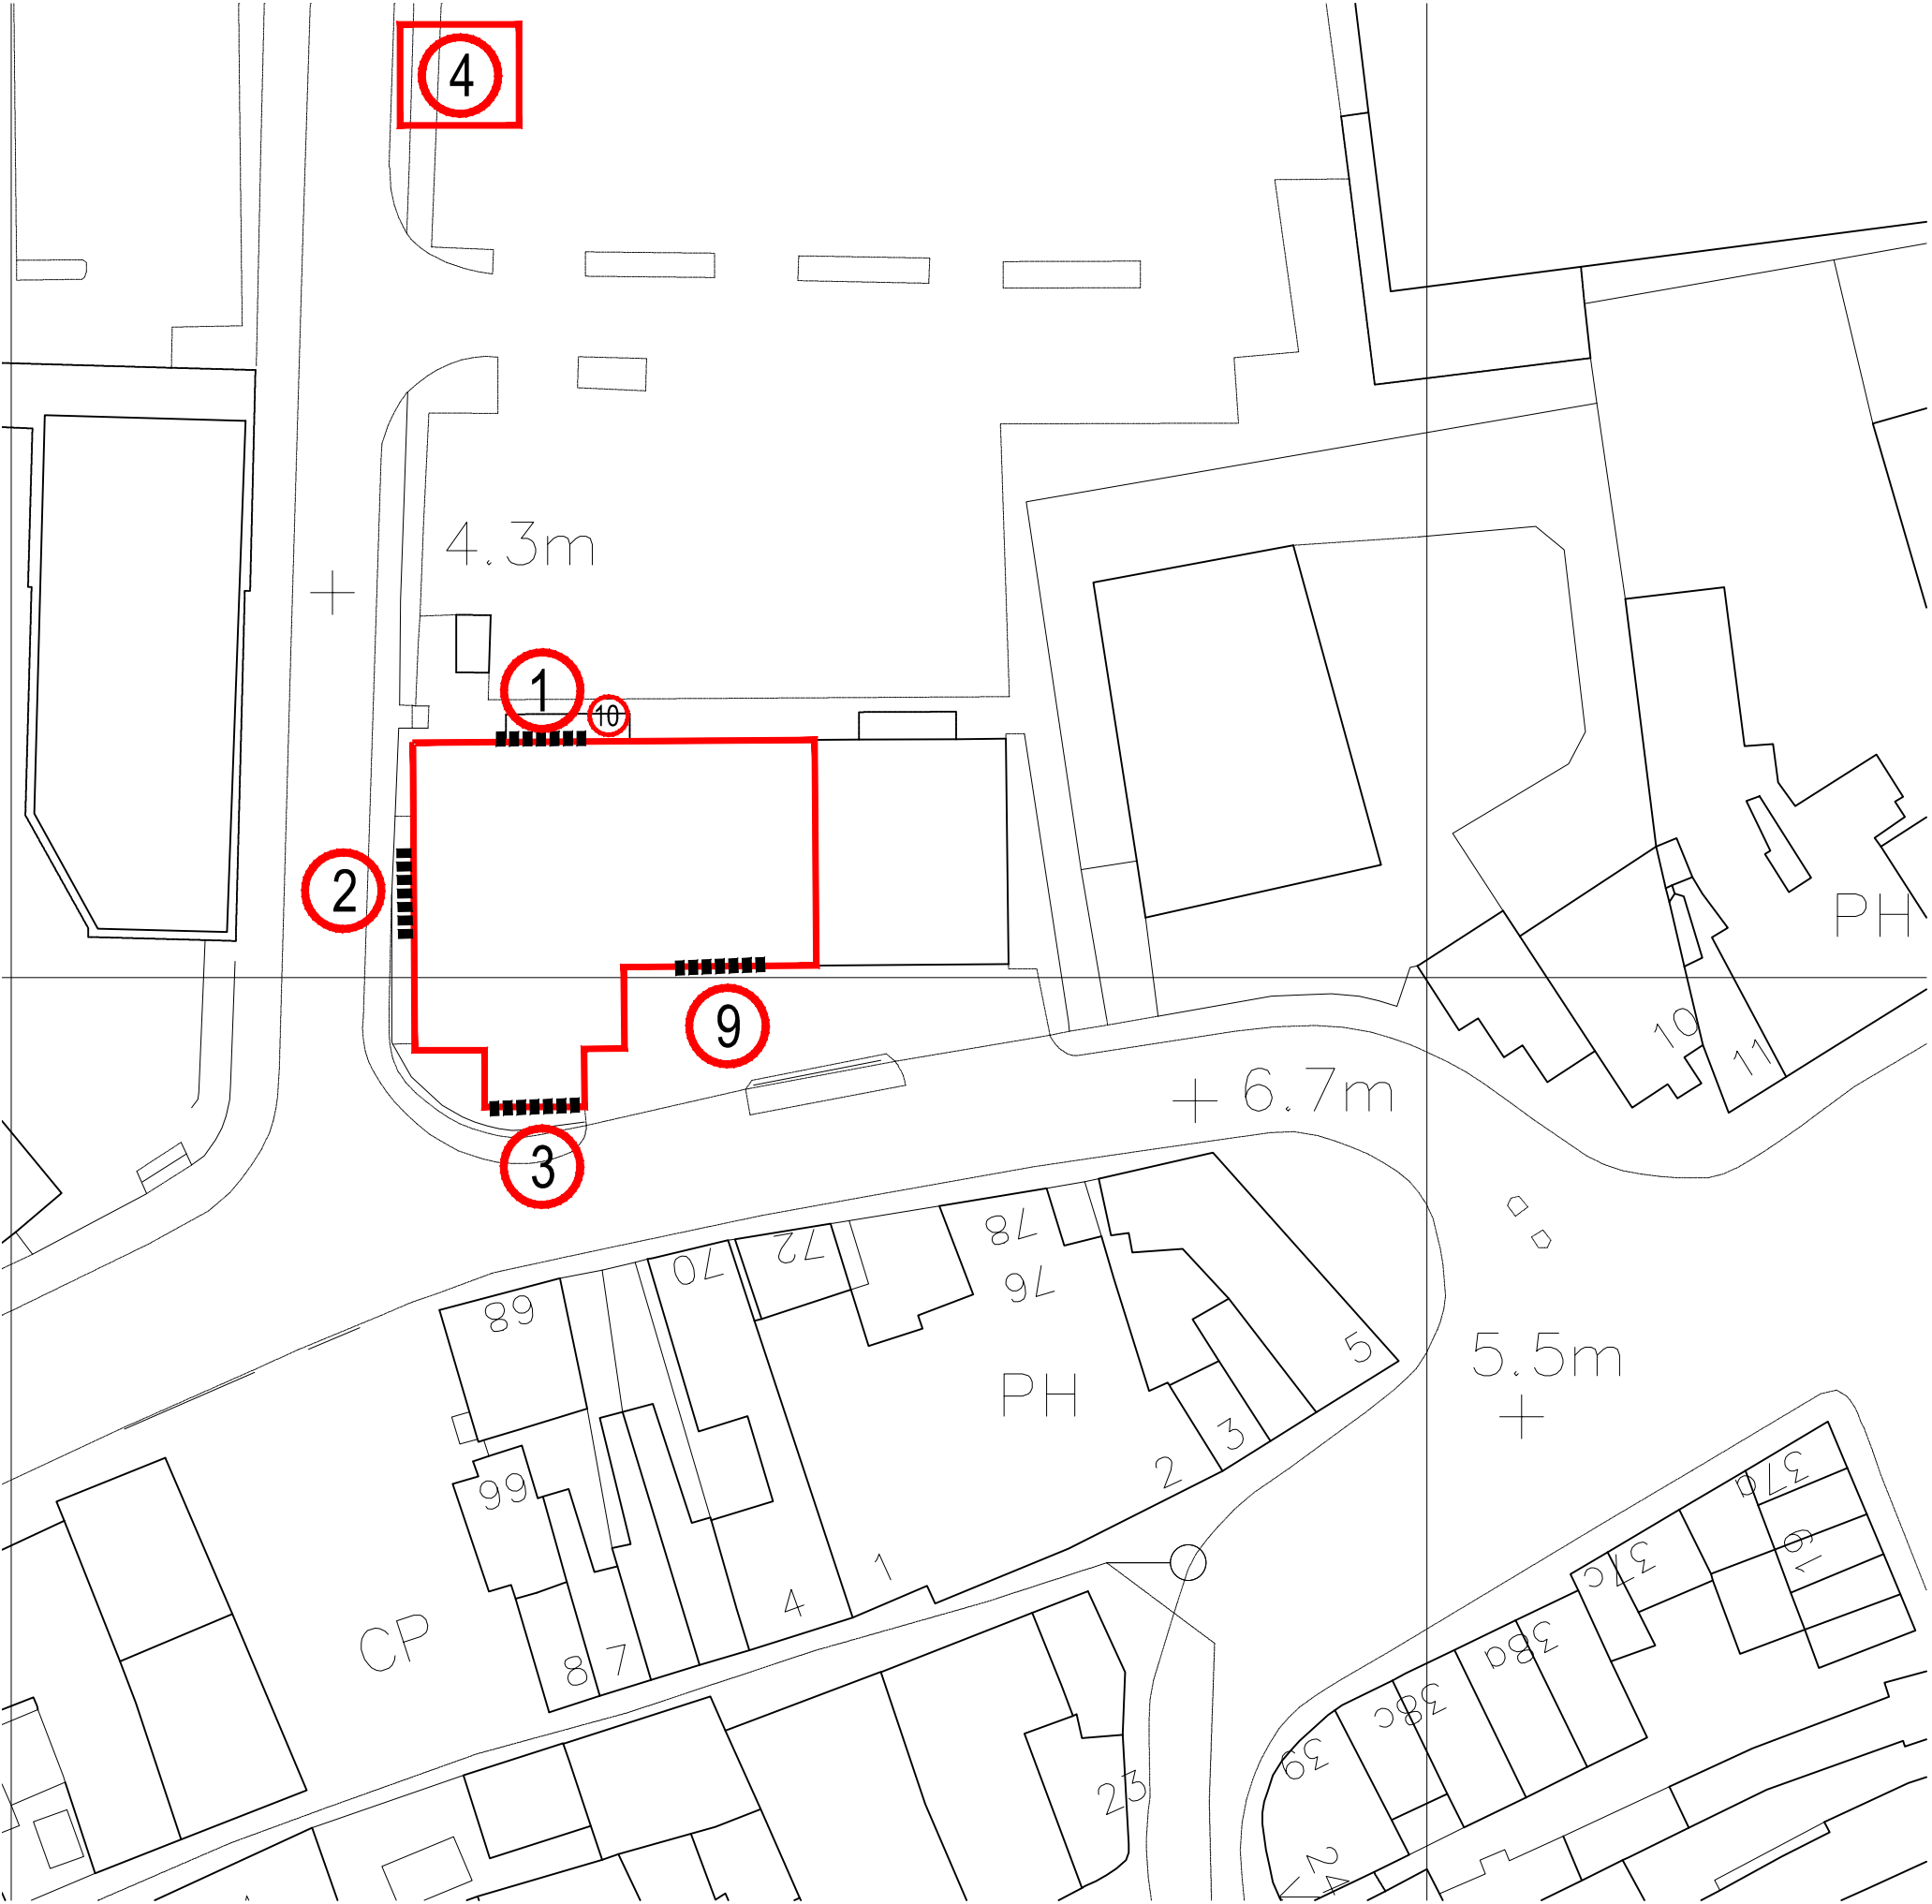

NOTES

ORIGINAL A3

COPYRIGHT PROTECTED.

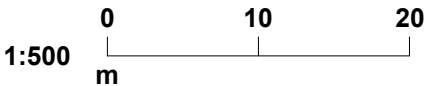

01

REV	DATE	DESCRIPTION	DRAWN	CHECKED
-----	------	-------------	-------	---------

LOCATION FIGURE

M&S

STORE NAME

SPALDING

COUNTRY

UNITED KINGDOM

PROJECT

PROPOSED MASTERBRAND
ROLLOUT

DRAWING

SIGN LOCATION
MAP

CONSULTANT

WDR & RT TAGGART

DISCIPLINE DESCRIPTION

ARCHITECTURE

CONSULTANT LOGO

t: +44 (0)28 9066 2121
f: +44 (0)28 9066 3162
e: mail@wdr-rt-taggart.com
w: www.wdr-rt-taggart.com



CONSULTANT PROJECT No		DATE	
15019		10.02.15	
SCALE	PAPER SIZE	DRAWN	CHECKED
1:500	A3	RM	CH
STORE NUMBER	PROJECT No	DISCIPLINE CODE	DRAWING No
9674	SPG101A	01002	
STATUS		REV	
P			