



EXISTING ELEVATION A
SCALE 1:100 @ A1

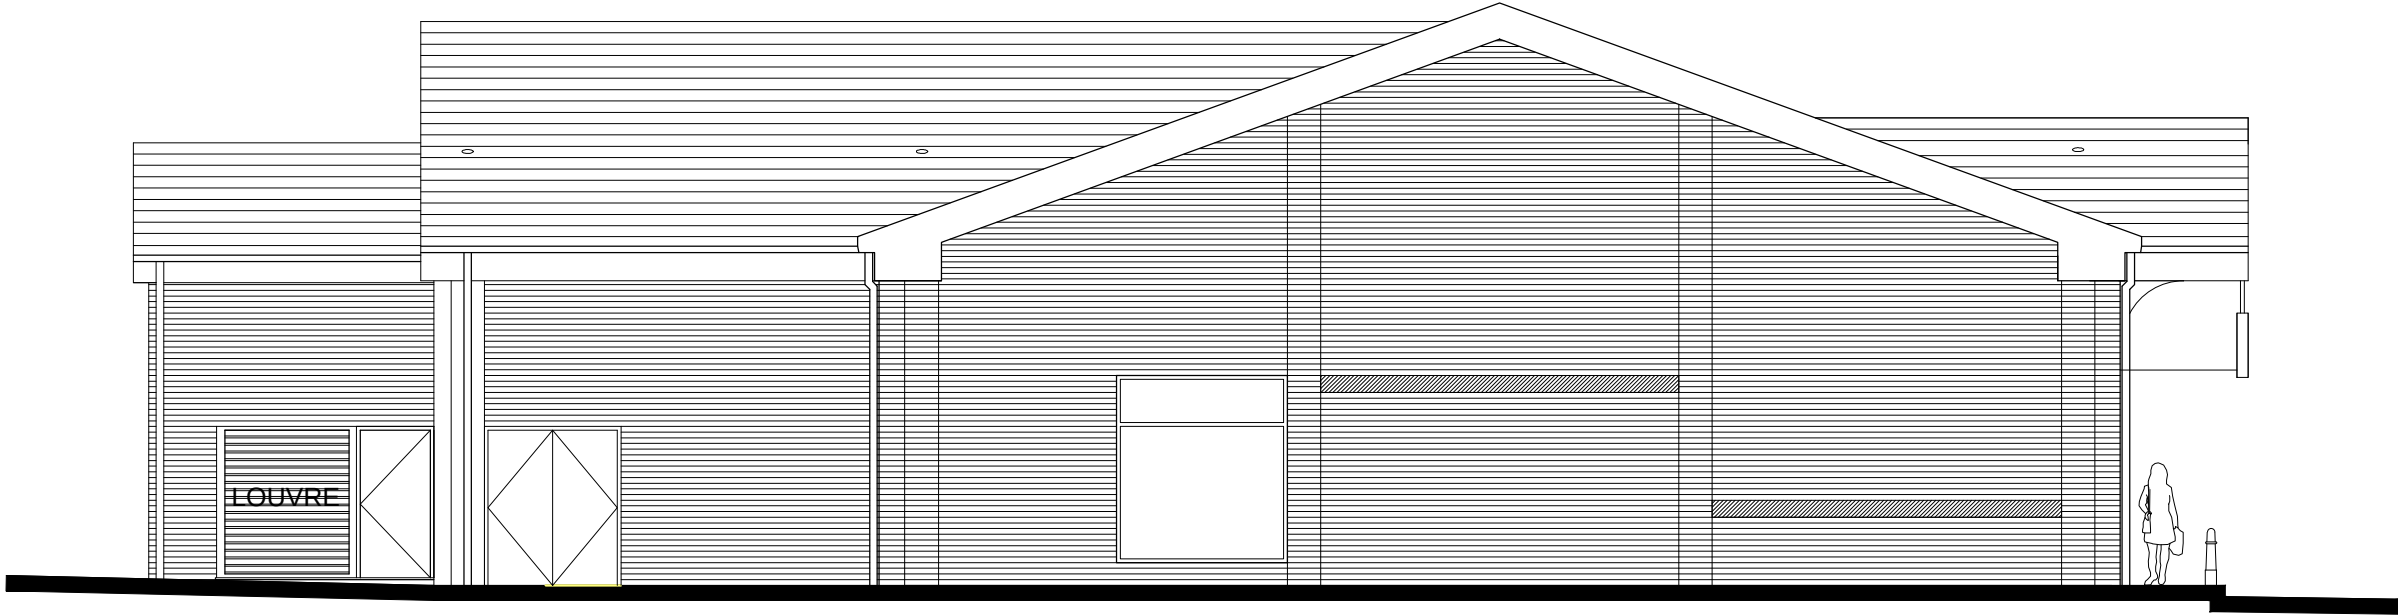


EXISTING ELEVATION B
SCALE 1:100 @ A1



EXISTING ELEVATION C
SCALE 1:100 @ A1

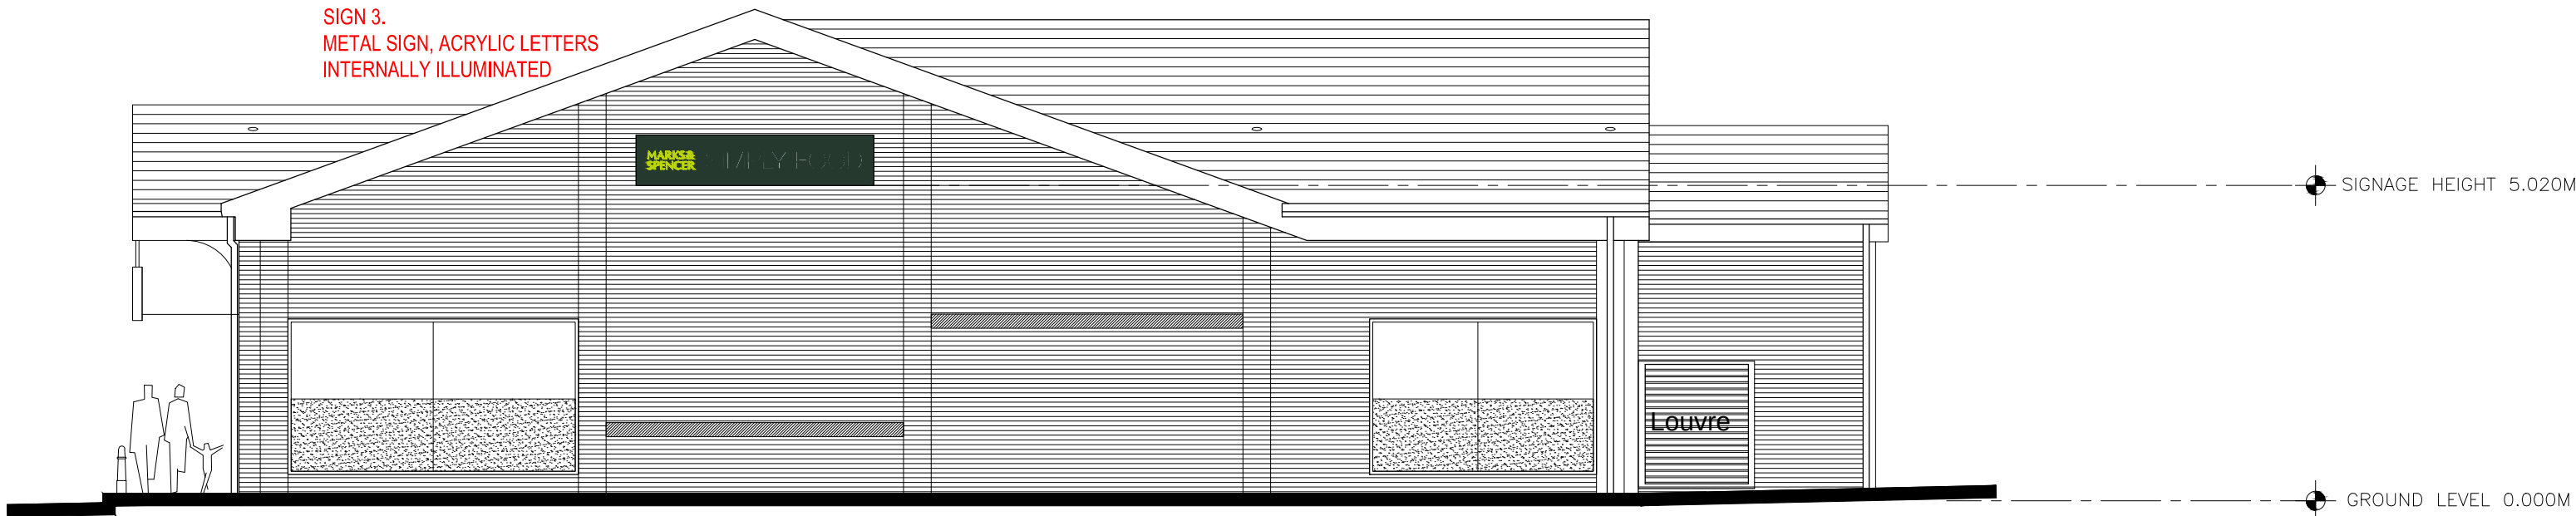

EXISTING ELEVATION D
SCALE 1:100 @ A1

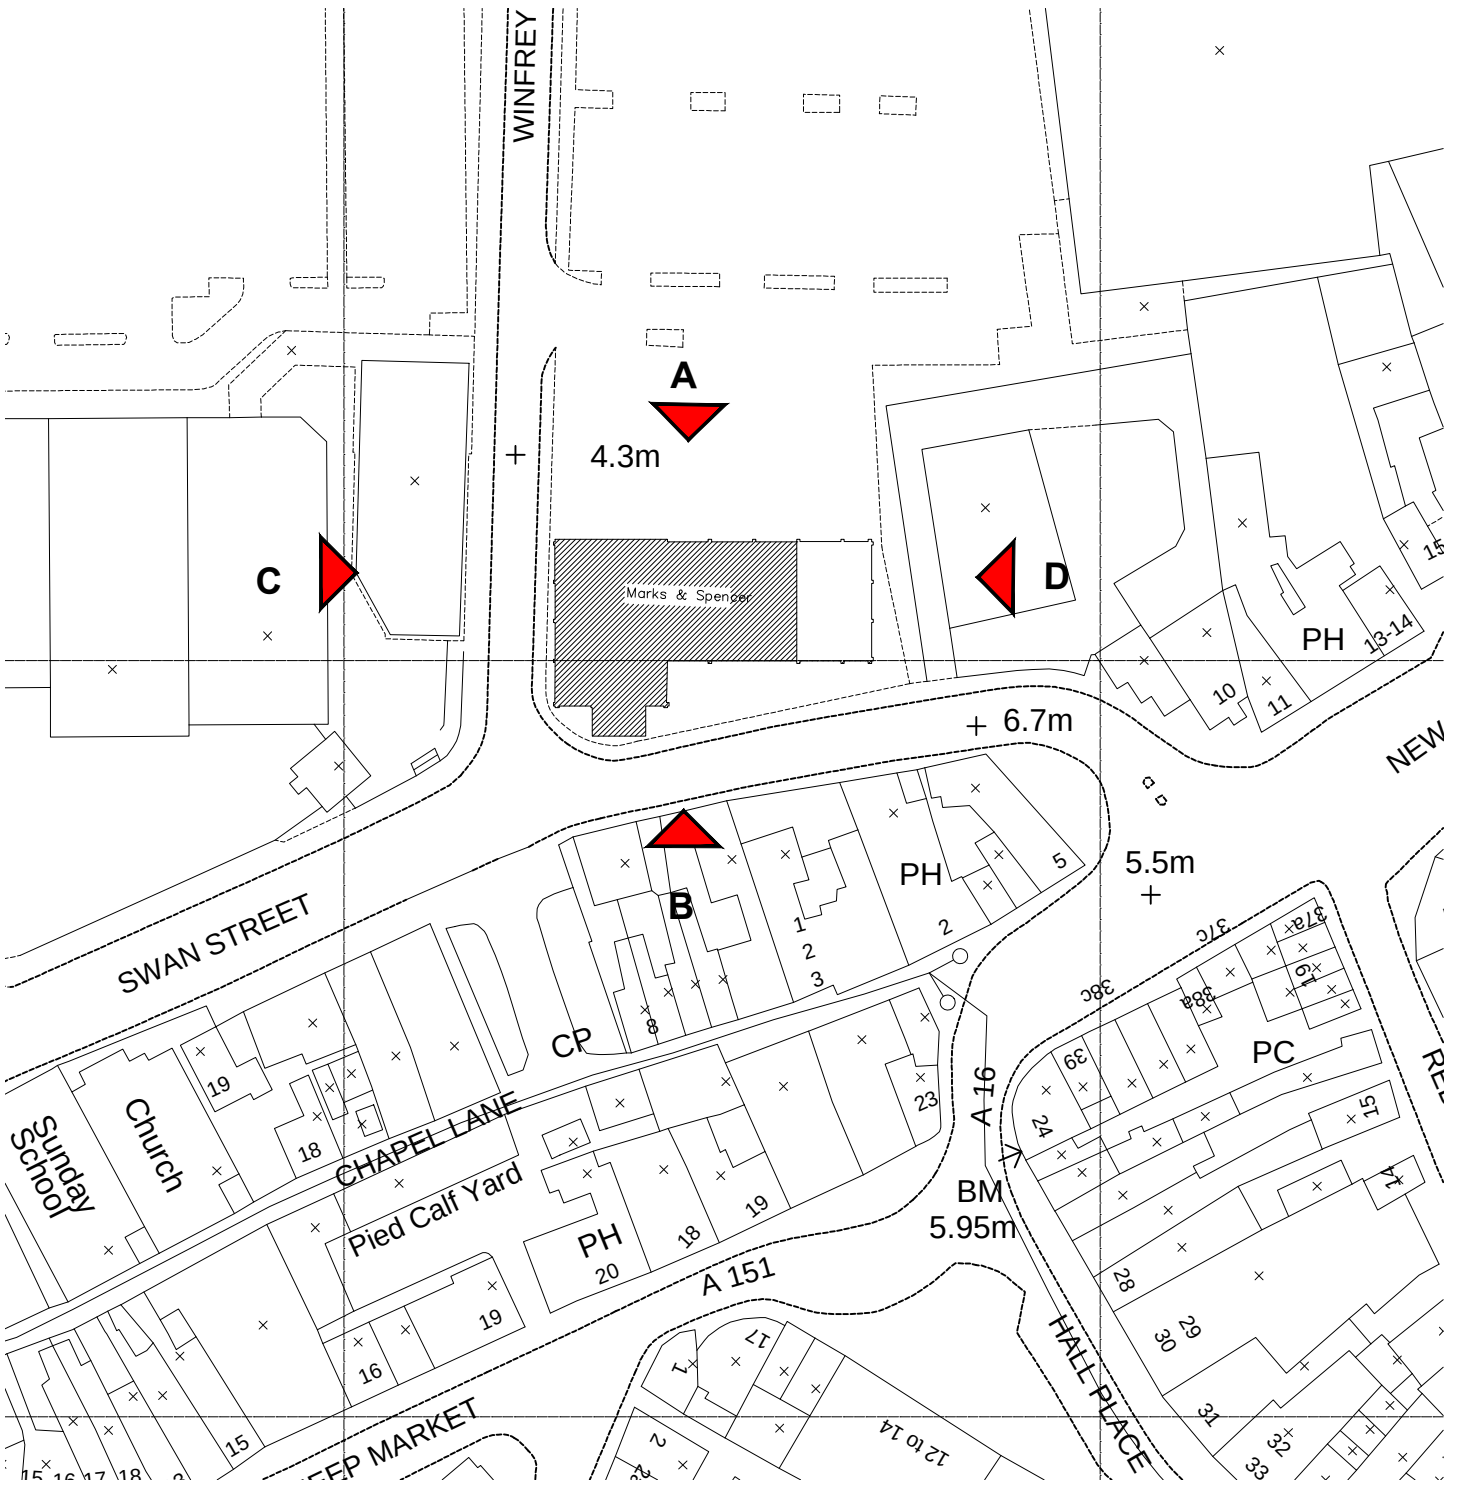

ELEVATION LOCATION PLAN
SCALE 1:1000 @ A1

REV	DATE	DESCRIPTION	DRAWN	CHECKED
1	10/07/15	LOCATION FIGURE		

M&S
EST. 1884

STORE NAME	SPALDING
COUNTRY	UK
PROJECT	PROPOSED MASTERBRAND ROLLOUT
DRAWING	EXISTING EXTERNAL ELEVATIONS

CONSULTANT				
WDR & RT TAGGART				
DISCIPLINE DESCRIPTION				
ARCHITECTURE				
CONSULTANT LOGO				
				
Laganwood House Newforge Lane Malone Road Belfast BT9 5NX t: +44 (0)28 9066 2121 f: +44 (0)28 9066 3162 e: mail@wdr-rt-taggart.com w: www.wdr-rt-taggart.com				
WDR & RT TAGGART				
SCALE	PAPER SIZE	DATE	DRAWN	CHECKED
1:100	A1	16.07.15	MC	CH
STORE NUMBER	PROJECT No	DISCIPLINE CODE	DRAWING No	
9674	SPG101	A	01003	
CONSULTANT PROJECT No			STATUS	REVISION
15019			P	--