




PROPOSED ELEVATION A
SCALE 1:100 @ A1

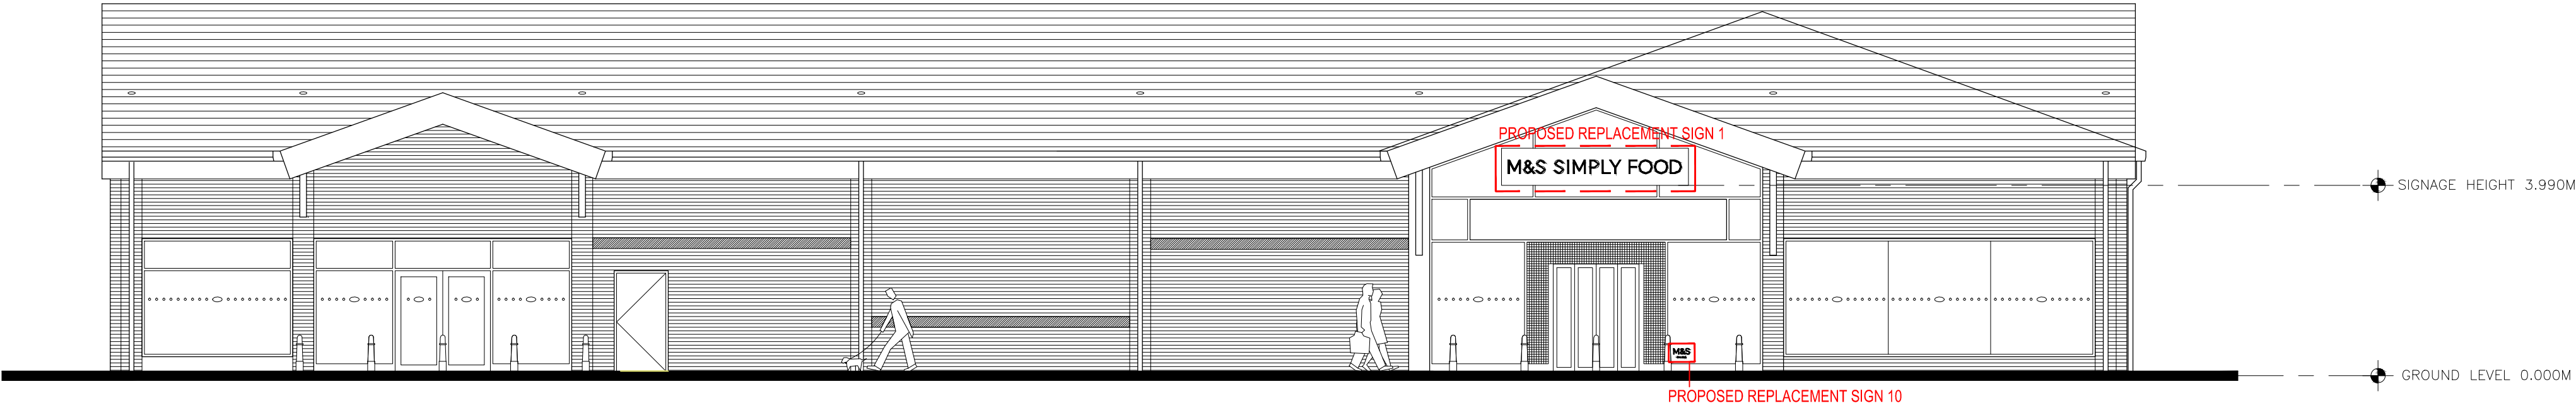

PROPOSED ELEVATION B
SCALE 1:100 @ A1

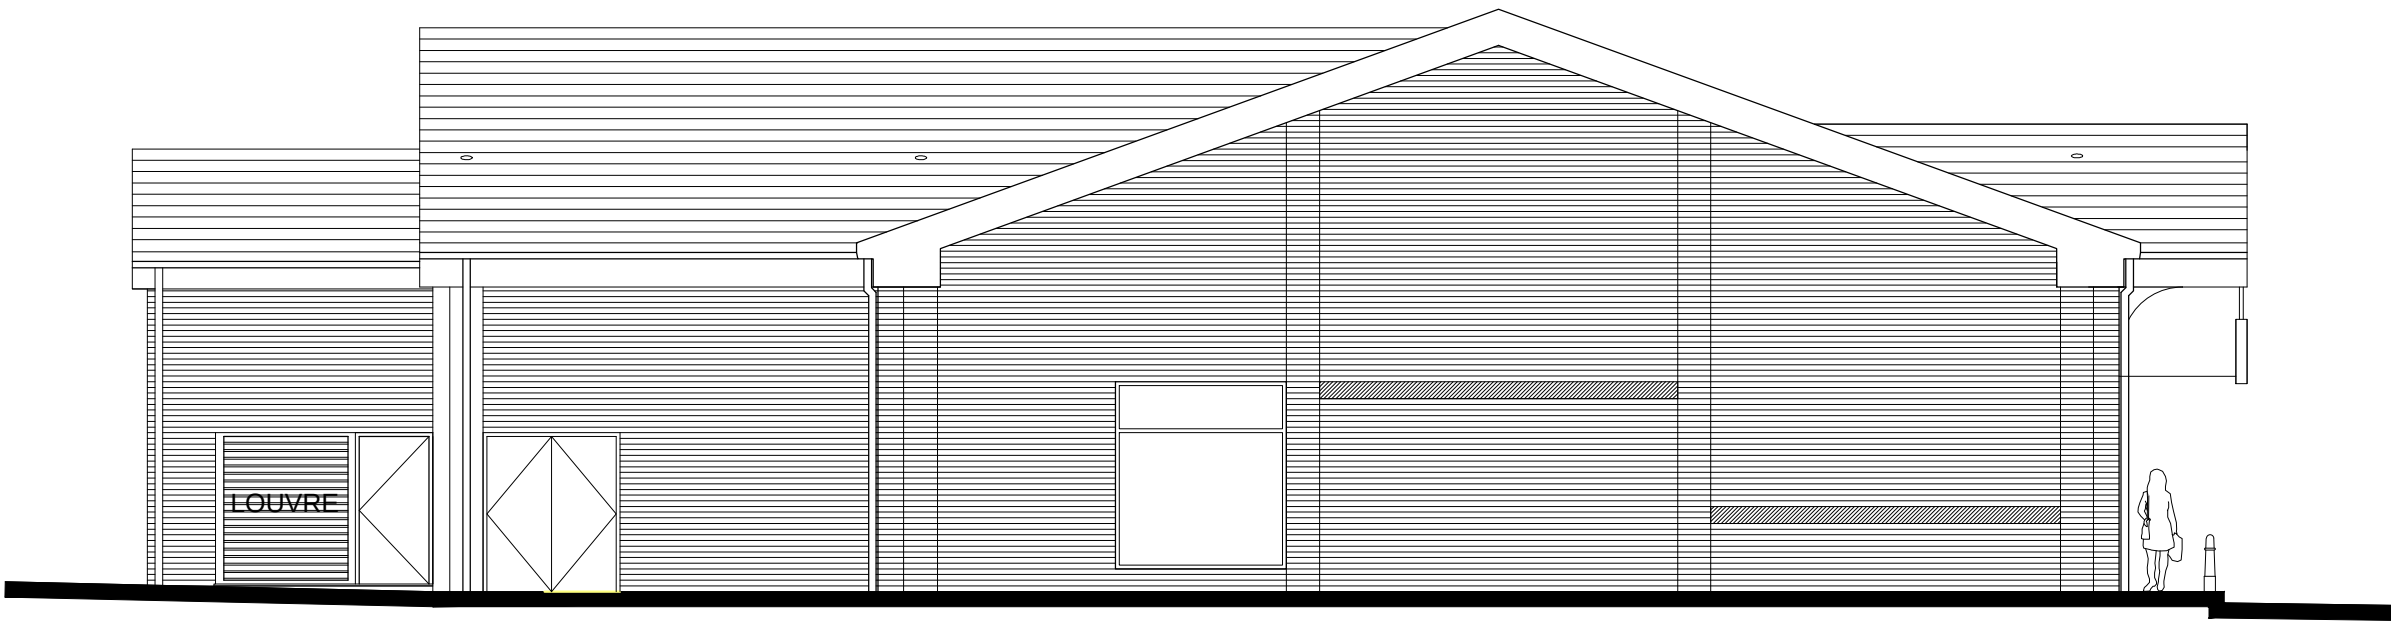

PROPOSED ELEVATION D
SCALE 1:100 @ A1

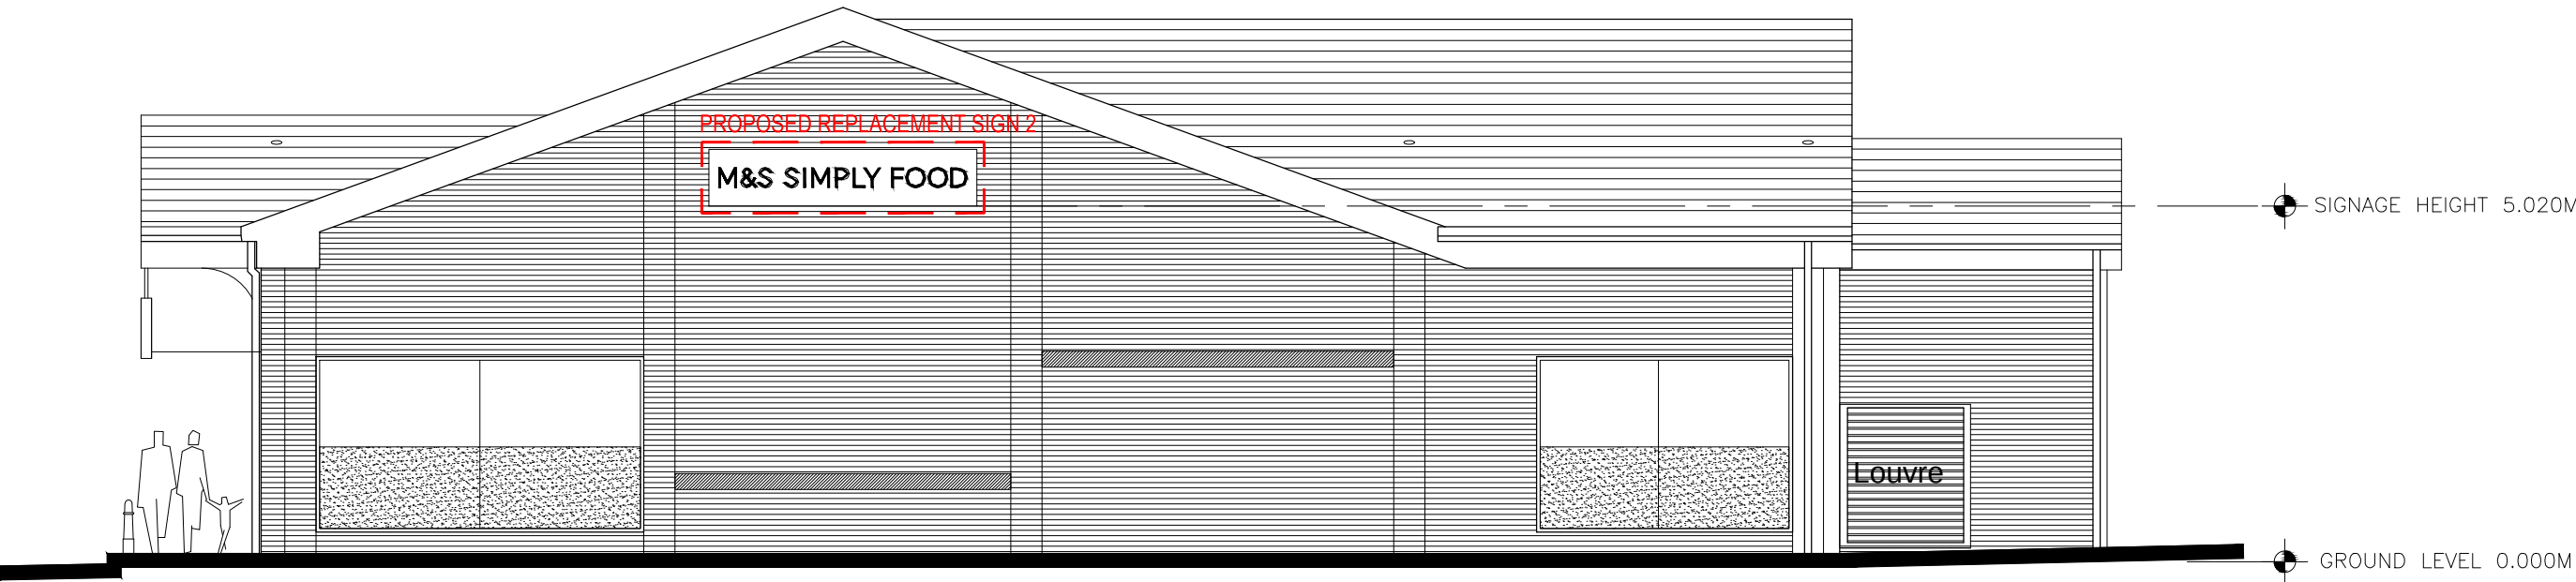

PROPOSED ELEVATION C
SCALE 1:100 @ A1

PROPOSED REPLACEMENT SIGN 3




PROPOSED REPLACEMENT SIGN 1




PROPOSED REPLACEMENT SIGN 2



PROPOSED REPLACEMENT SIGN 10

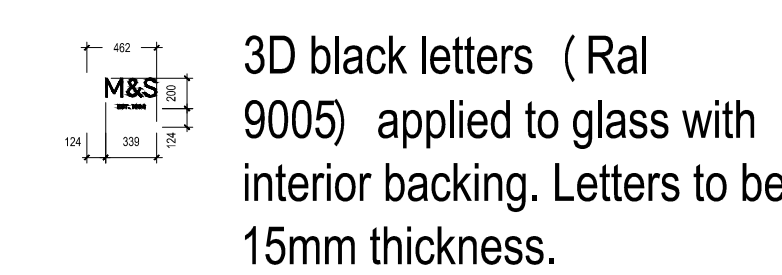

PROPOSED REPLACEMENT SIGN 9

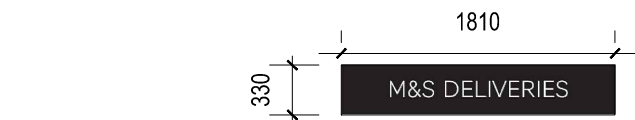


PROPOSED REPLACEMENT SIGNS
SCALE 1:50 @ A1

Halo lit 3D black letters (Ral 9005) applied to a white Metal Sign
(Signal White Matt Ral 9003) .

Halo lit 3D black letters (Ral 9005) applied to a white Flex face Sign
(Signal White Matt Ral 9003) .

Halo lit 3D black letters (Ral 9005) applied to a white flex face Sign
(Signal White Matt Ral 9003) .

Stove enamelled sign. White Letters (Ral 9003) on a black sign (Ral 9005)

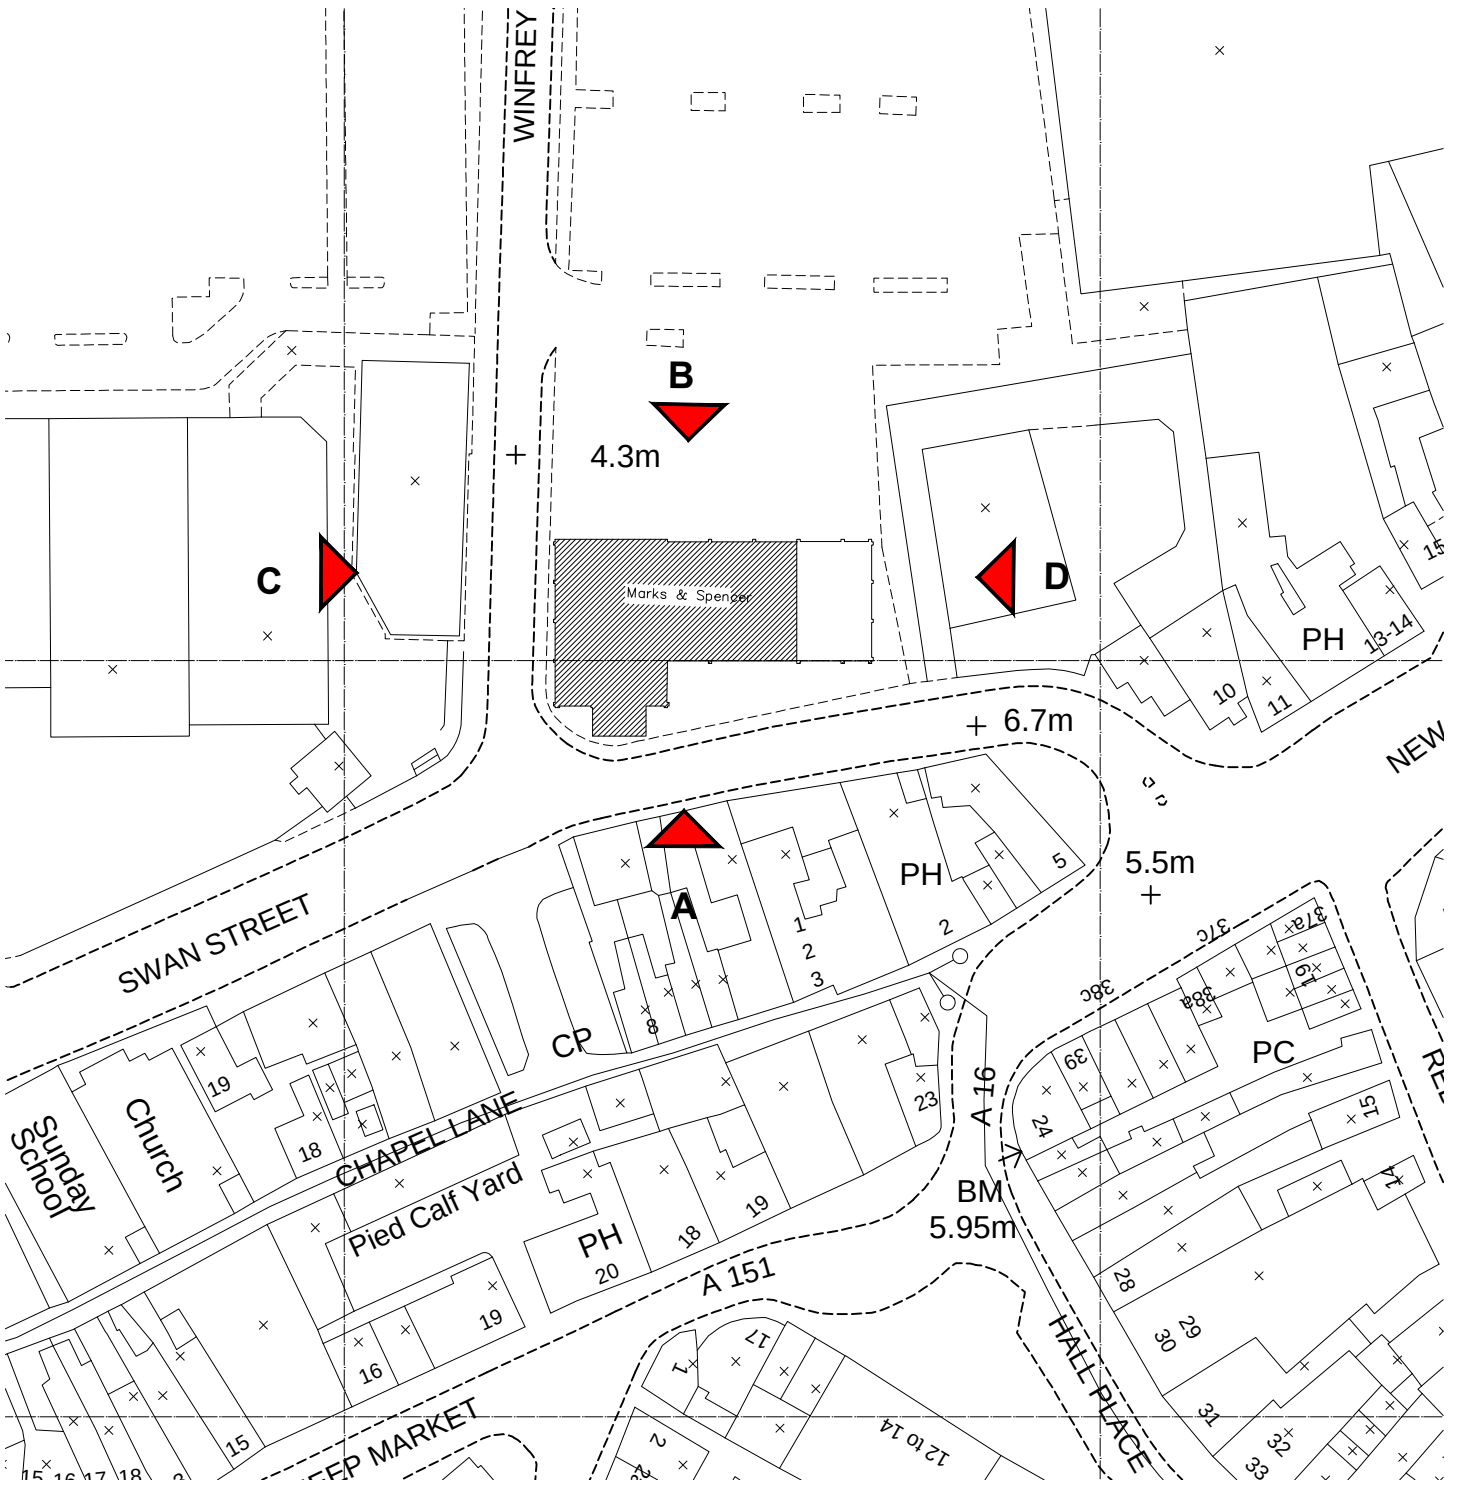

ELEVATION LOCATION PLAN
SCALE 1:1000 @ A1

REV	DATE	DESCRIPTION	DRAWN	CHECKED
1				

LOCATION FIGURE

M&S
EST. 1884

STORE NAME
SPALDING
COUNTRY
UK

PROJECT
PROPOSED MASTERBRAND
ROLLOUT

DRAWING
PROPOSED EXTERNAL
ELEVATIONS

CONSULTANT
WDR & RT TAGGART
DISCIPLINE DESCRIPTION
ARCHITECTURE
CONSULTANT LOGO
Laganwood House
Newforge Lane
Malone Road
Belfast BT9 5AX
t: +44 (0)28 9066 2121
f: +44 (0)28 9066 3102
e: mail@wdr-rt-taggart.com
w: www.wdr-rt-taggart.com

SCALE
1:100

PAPER SIZE
A1

DATE
16.07.15

DRAWN
MC

CHECKED
SPM

STORE NUMBER
9674

PROJECT No
SPG101

DISCIPLINE CODE
A

DRAWING No
01005

CONSULTANT PROJECT No
15019

STATUS
P

REVISION
00