




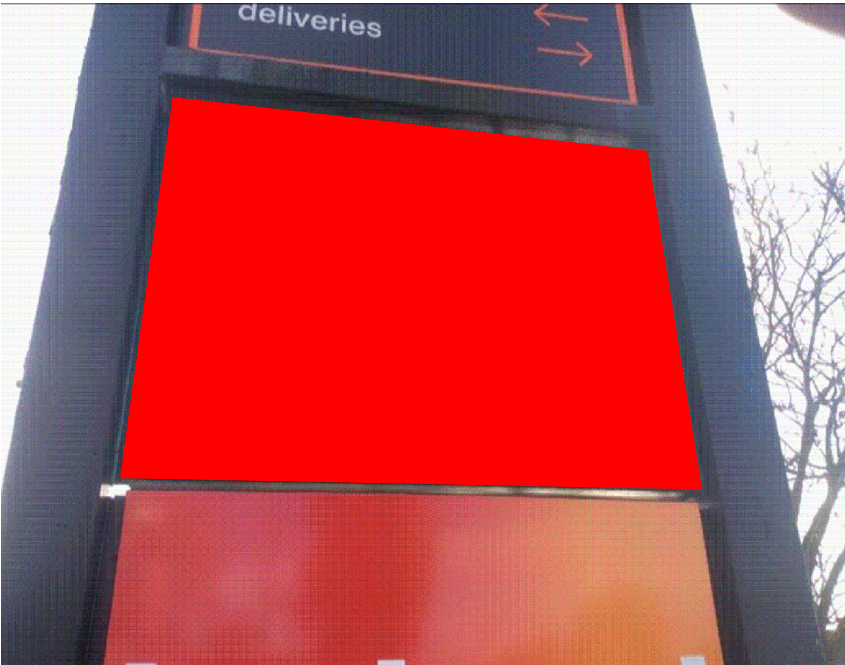

EXISTING TOTEM SIGNAGE ZONE SIDE 1

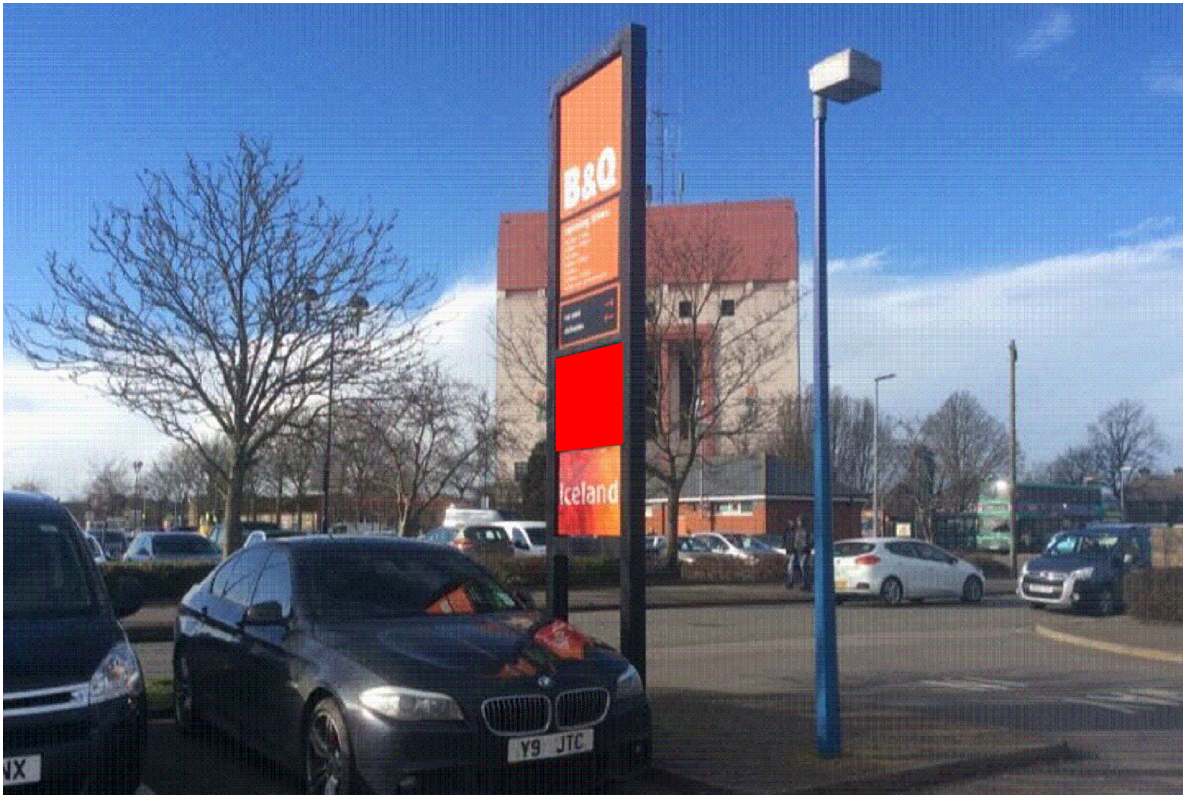


EXISTING TOTEM SIGNAGE SIDE ZONE 2

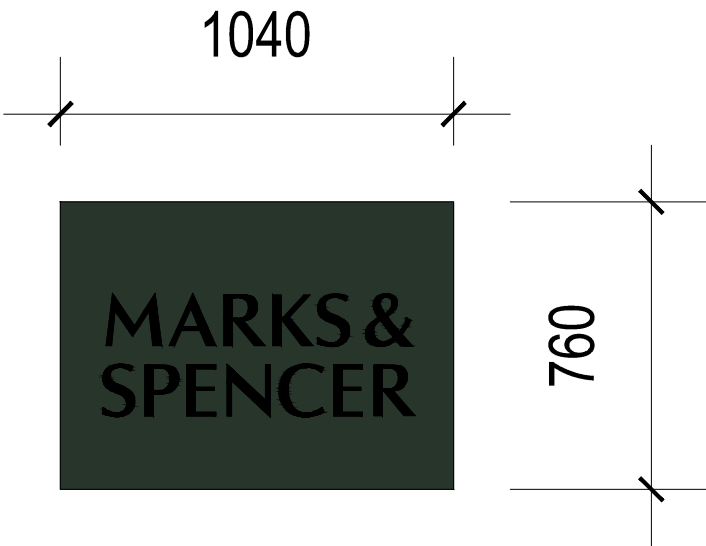

EXISTING TOTEM SIGNAGE
SCALE 1:20 @ A3

INTERNALLY ILLUMINATED, VINYL APPLIED SIGNAGE.
DOUBLE SIDED.
SIGNAGE SIZE: H 760 X W 1040

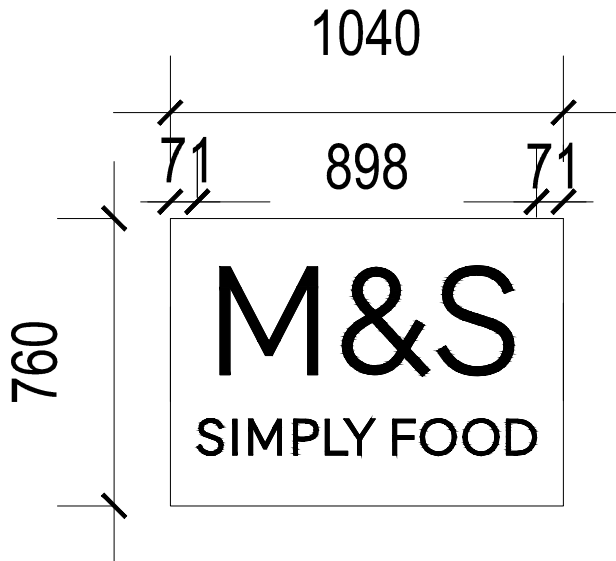

PROPOSED TOTEM SIGNAGE
SCALE 1:20 @ A3


VINYL APPLIED SIGNAGE, WHITE BACKGROUND
(RAL 9003) & BLACK LETTERS (RAL 9005).
DOUBLE SIDED.
SIGNAGE SIZE: H 760 X W 1040

NOTE: TOTEM SPECIFIC
ARTWORK TO BE USED.

NOTES

ORIGINAL A3

COPYRIGHT PROTECTED.

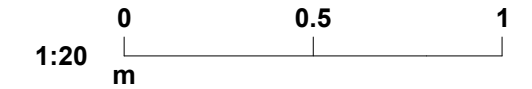

REV	DATE	DESCRIPTION	DRAWN	CHECKED
-----	------	-------------	-------	---------

LOCATION FIGURE

M&S

EST. 1884

STORE NAME

SPALDING

COUNTRY

UNITED KINGDOM

PROJECT

PROPOSED MASTERBRAND
ROLLOUT

DRAWING

EXISTING & PROPOSED
TOTEM ELEVATIONS

CONSULTANT

WDR & RT TAGGART

DISCIPLINE DESCRIPTION

ARCHITECTURE

CONSULTANT LOGO

t: +44 (0)28 9066 2121
f: +44 (0)28 9066 3162
e: mail@wdr-rt-taggart.com
w: www.wdr-rt-taggart.com



CONSULTANT PROJECT No		DATE	
15019		16.07.15	
SCALE	PAPER SIZE	DRAWN	CHECKED
1:1000	A3	RM	SPM
STORE NUMBER	PROJECT No	DISCIPLINE CODE	DRAWING No
9674	SPG101A		01008
		STATUS	REV
		P	