
Shed and Summerhouse - 248 Park Road, Spalding, PE11 2QT

Timber construction

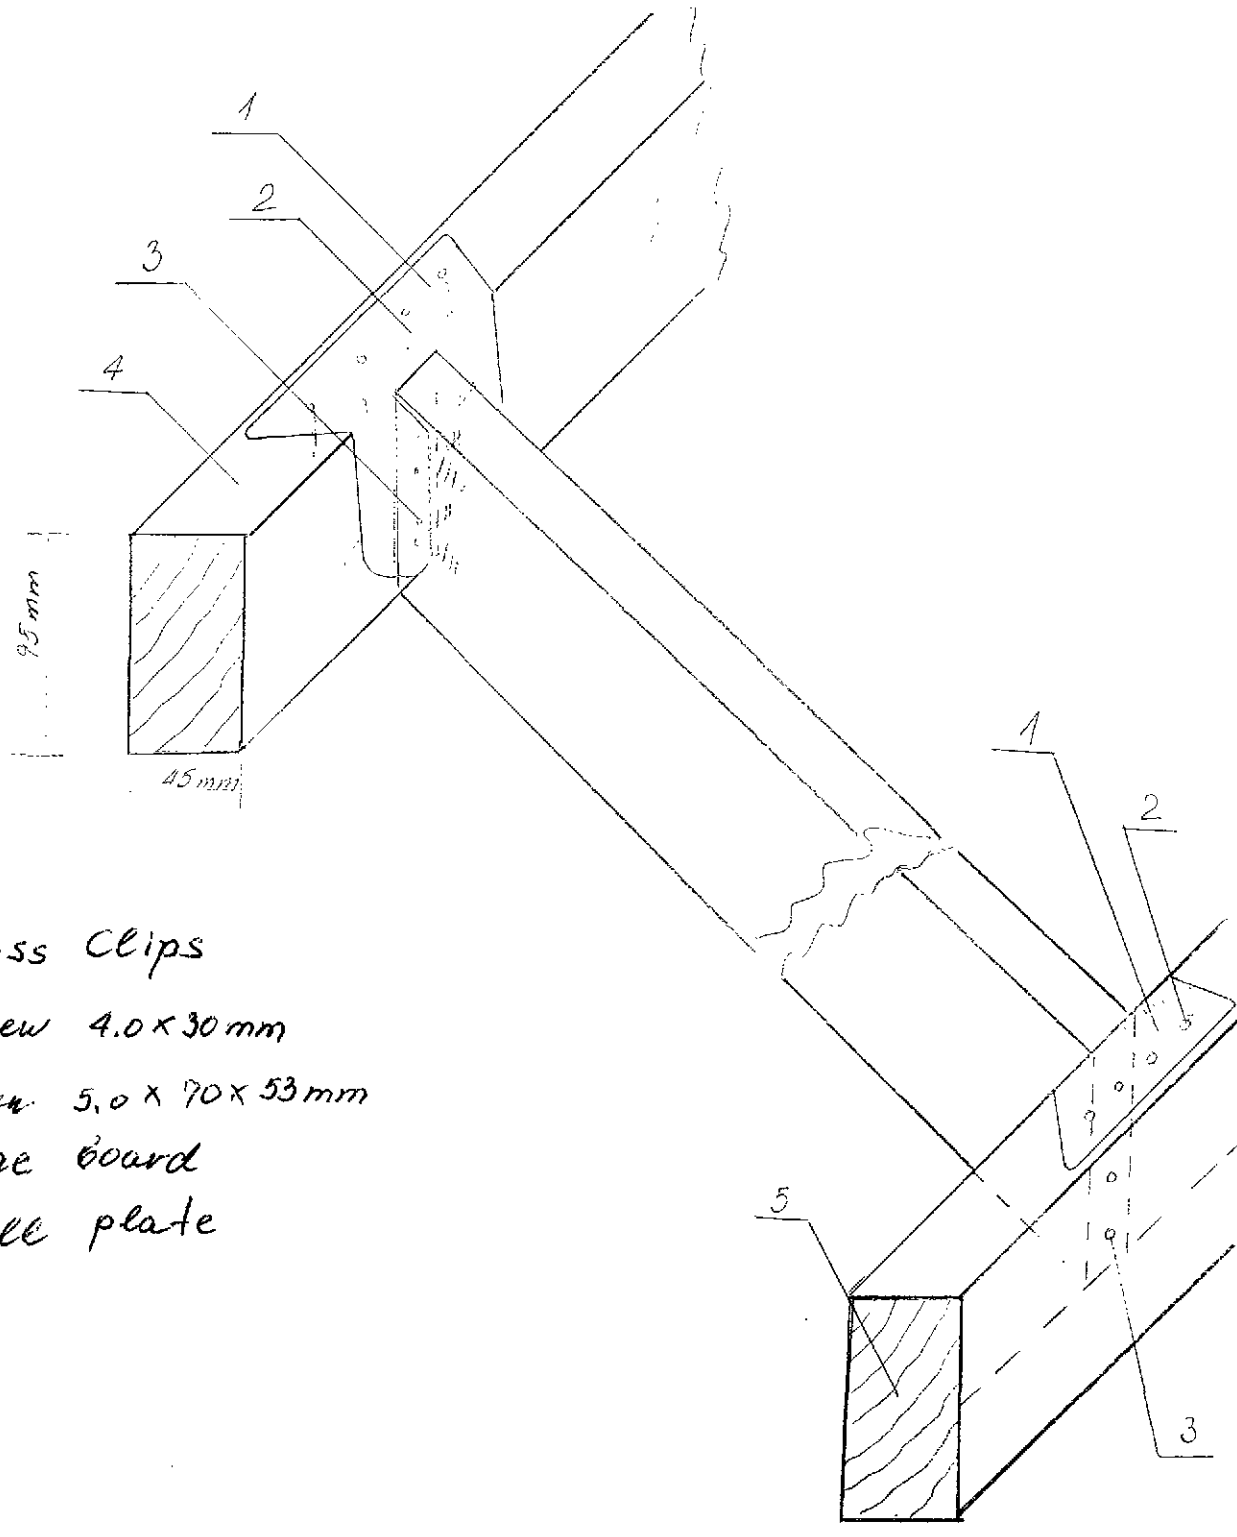

1- Truss clips
2- Screw 4.0 x 30 mm
3- Screw 5.0 x 70 x 53 mm
4- Ridge board
5- Wall plate