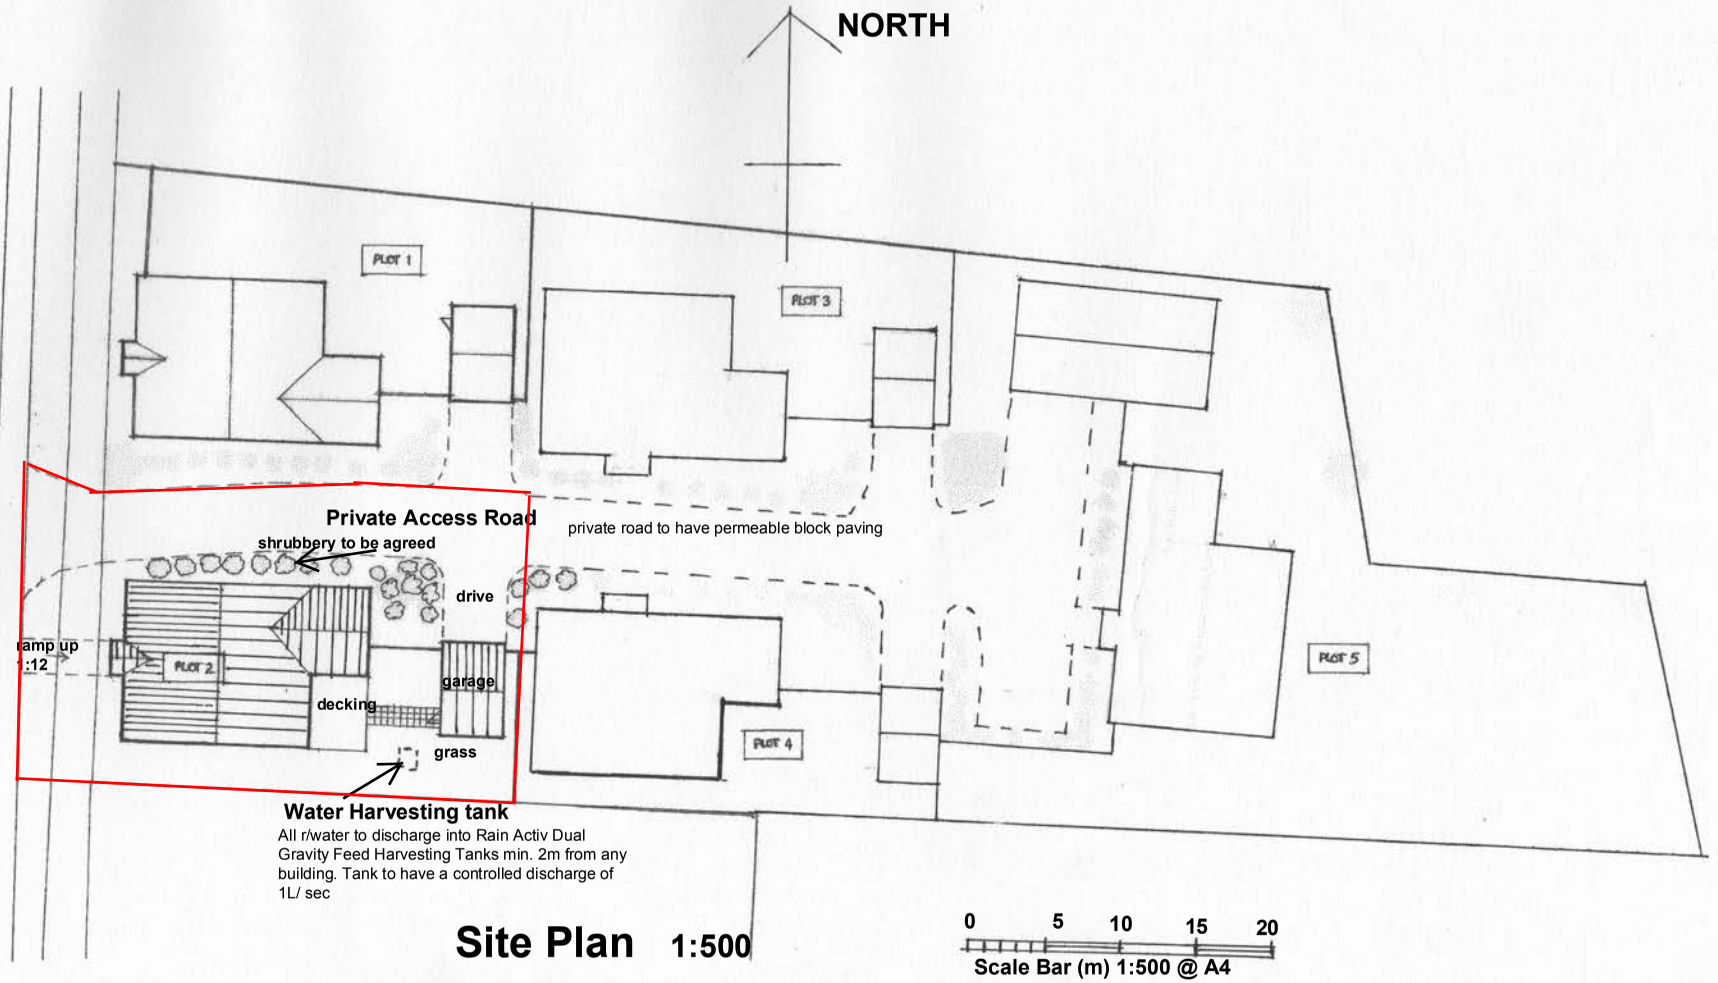

NORTH
PLOT 1
PLOT 3
PLOT 5
PLOT 4
PLOT 2
Private Access Road
private road to have permeable block paving
shrubbery to be agreed
drive
ramp up 1:12
garage
decking
grass
Water Harvesting tank
All r/water to discharge into Rain Activ Dual Gravity Feed Harvesting Tanks min. 2m from any building. Tank to have a controlled discharge of 1L/ sec
Site Plan 1:500
0 5 10 15 20
Scale Bar (m) 1:500 @ A4