


VISUAL SCALE 1:1250 @ a3

Site Location Plan

Drg No **3103 - S01**

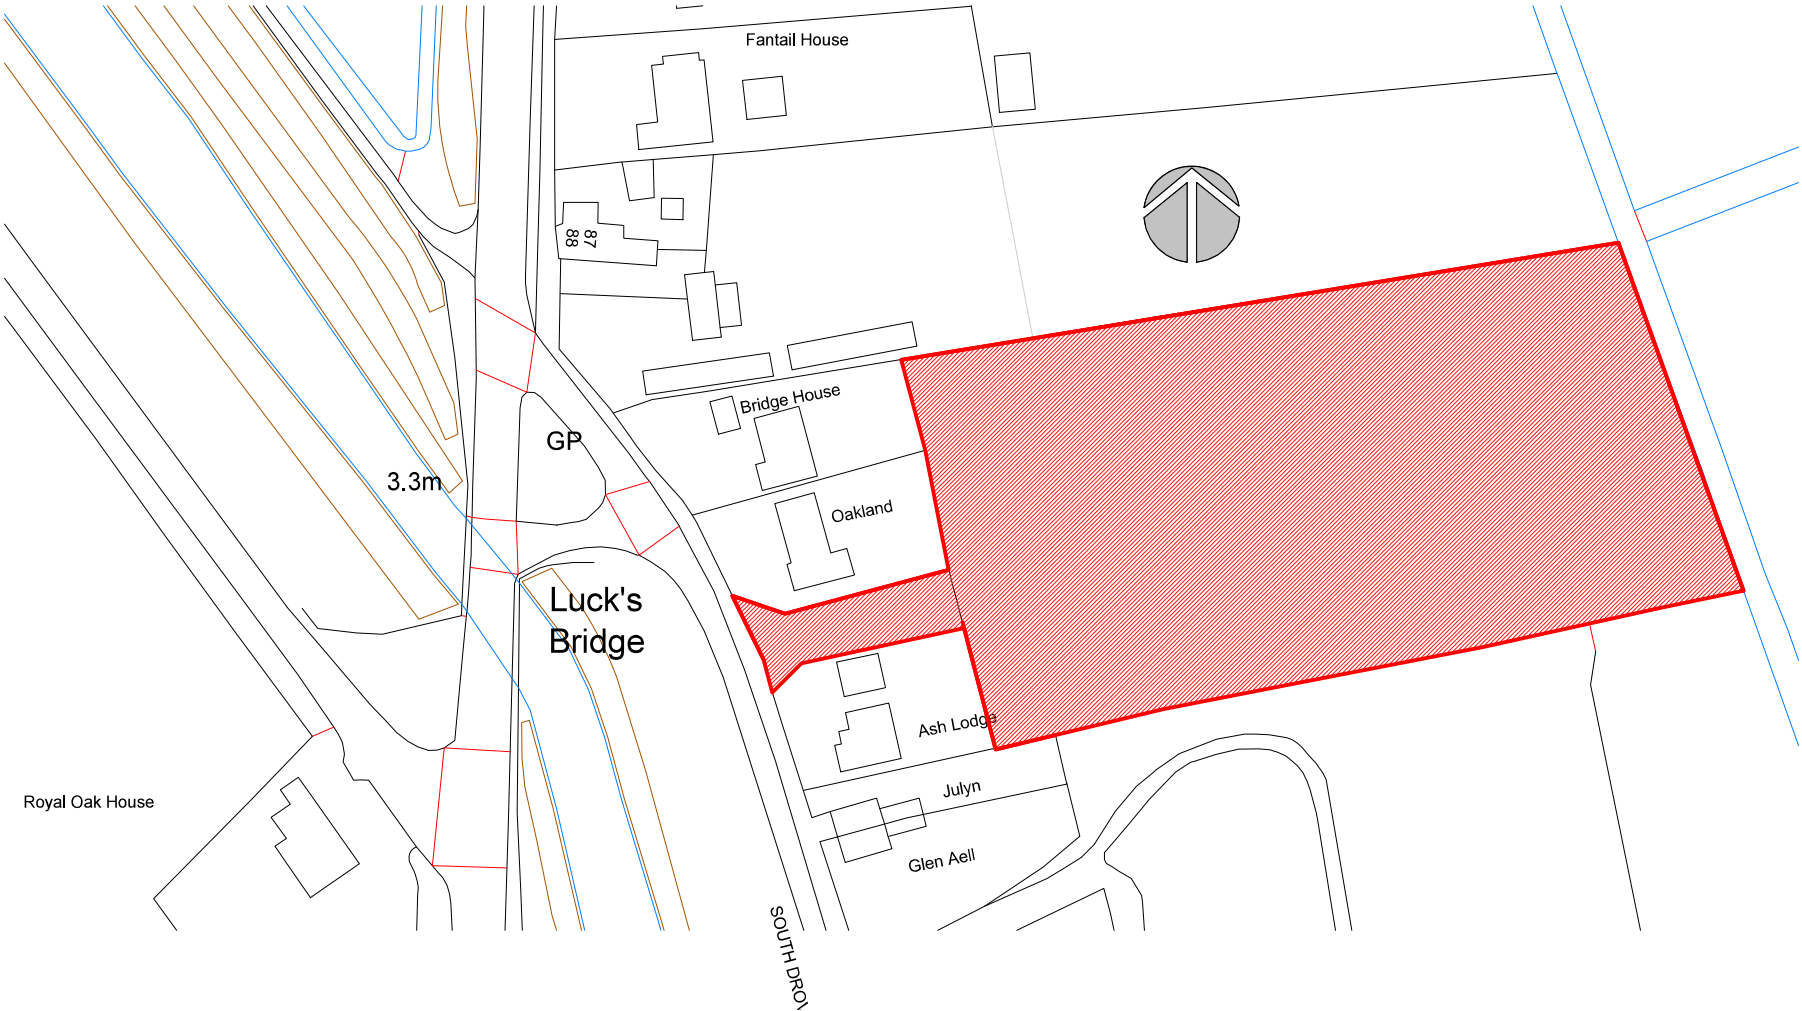

Lucks Bridge | Spalding Common