


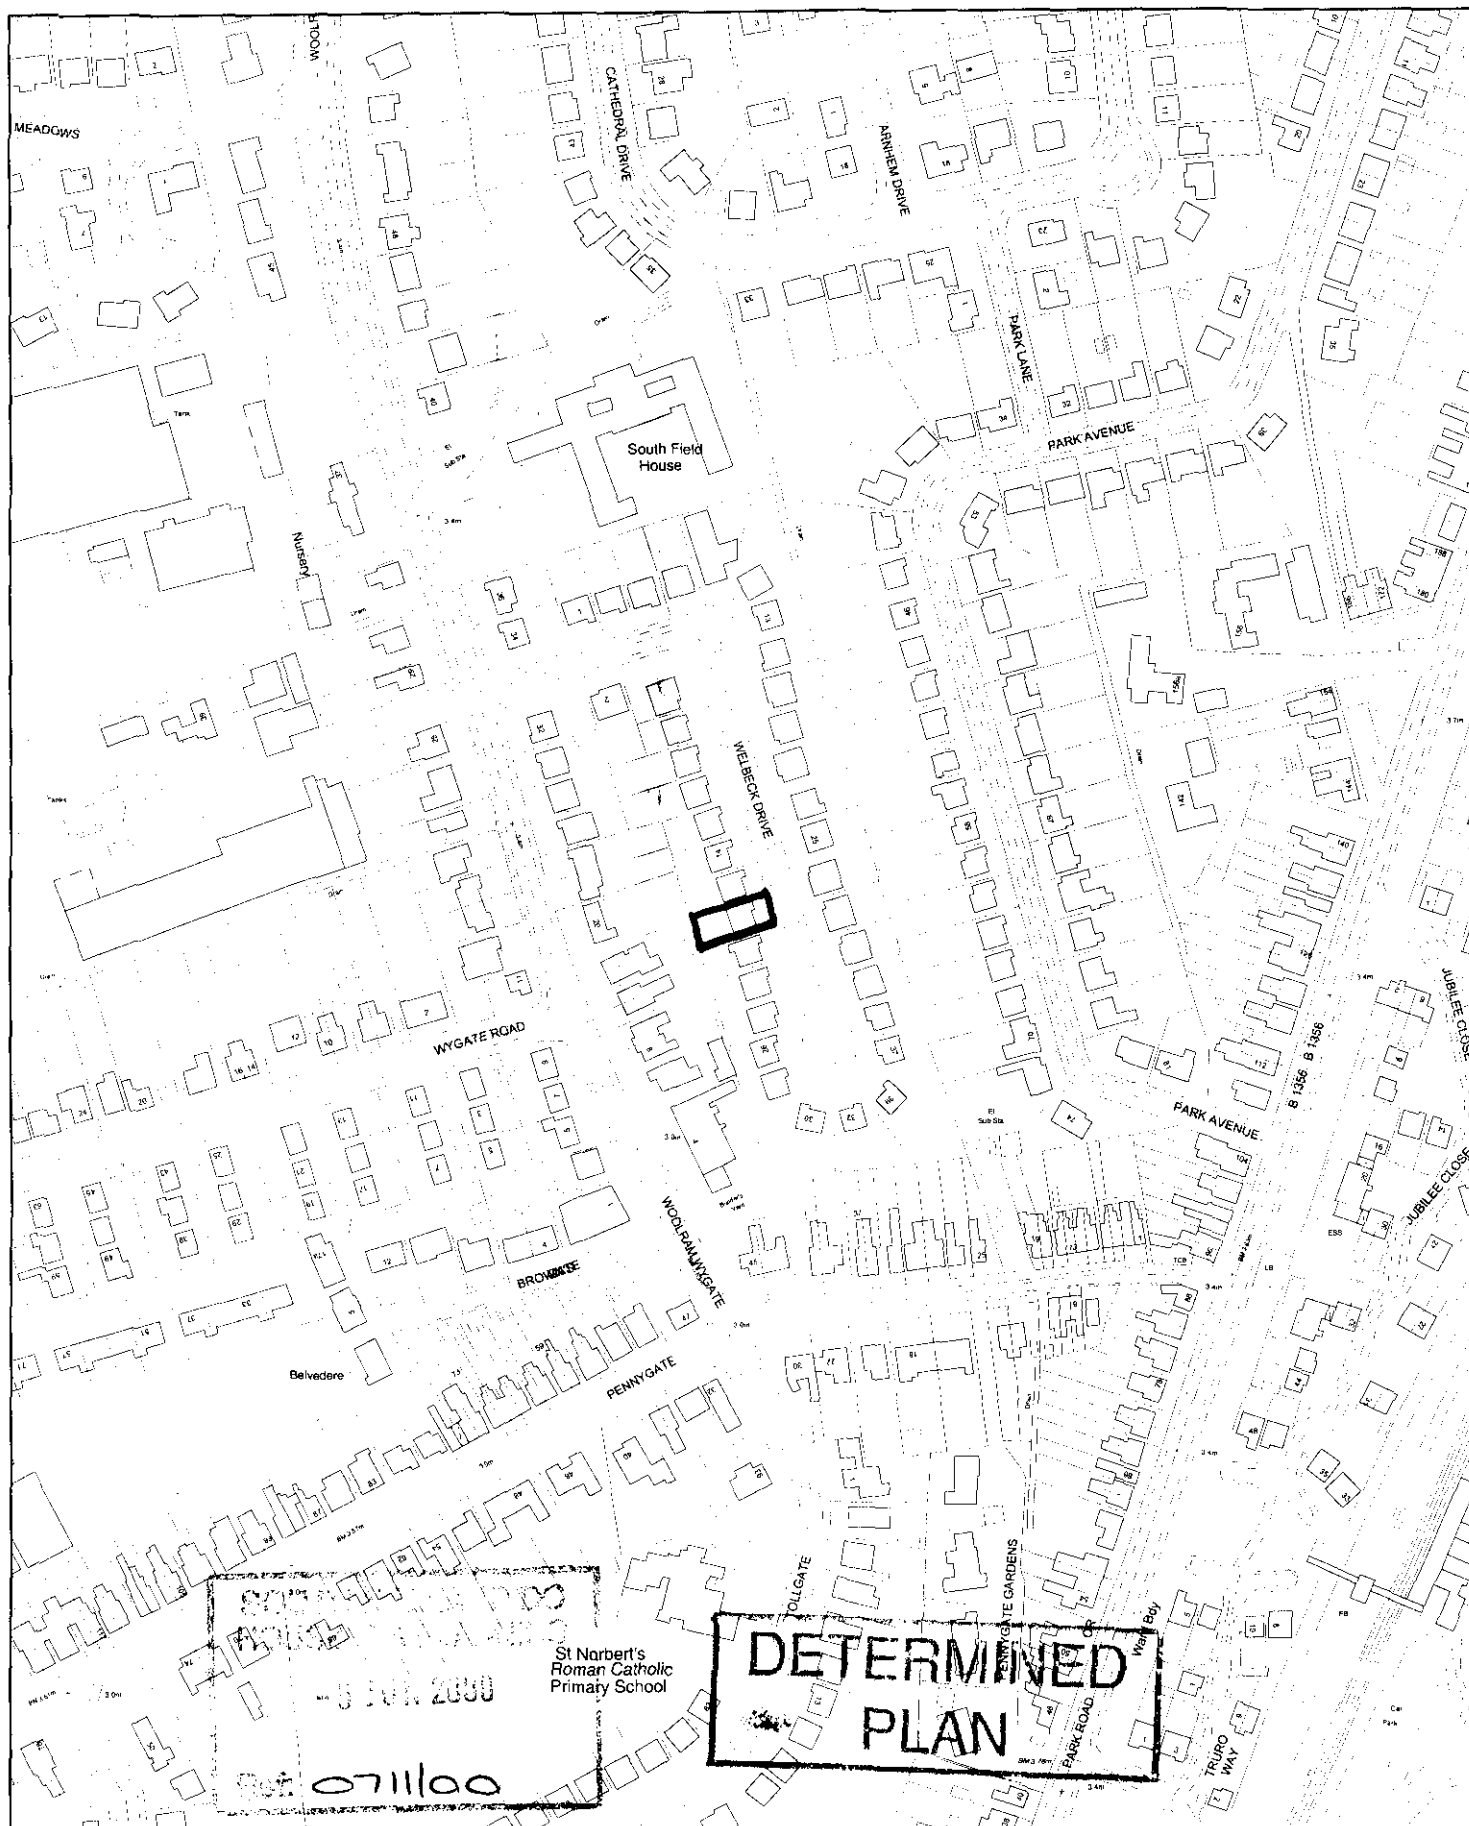

S O U T H



H O L L A N D
D I S T R I C T C O U N C I L

Council Offices, Priory Road, Spalding,
Lincolnshire PE11 2XE

This copy has been produced specifically for the map return
scheme purposes only. No further copies may be made.

Scale:
1:2500

This map is reproduced from Ordnance Survey material with
permission of Ordnance Survey on behalf of Her Majesty's
Stationary Office (c) Crown copyright. Unauthorised reproduction
infringes Crown copyright and may lead to prosecution or civil
proceedings. South Holland District Council LA079413 2000





Planning Application Location Plan Ward Member Notification

H16/0711/00

Scale: 1:1250

FILE COPY

Housing and Planning Services Department

Council Offices, Priory Road, Spalding, Lincolnshire
PE11 2XE

PLEASE DO NOT COPY THIS PLAN

This map is reproduced from Ordnance Survey material with permission of Ordnance Survey on behalf of Her Majesty's Stationary Office (c) Crown copyright. Unauthorised reproduction infringes Crown copyright and may lead to prosecution or civil proceedings. South Holland District Council
LA079413 2000

