

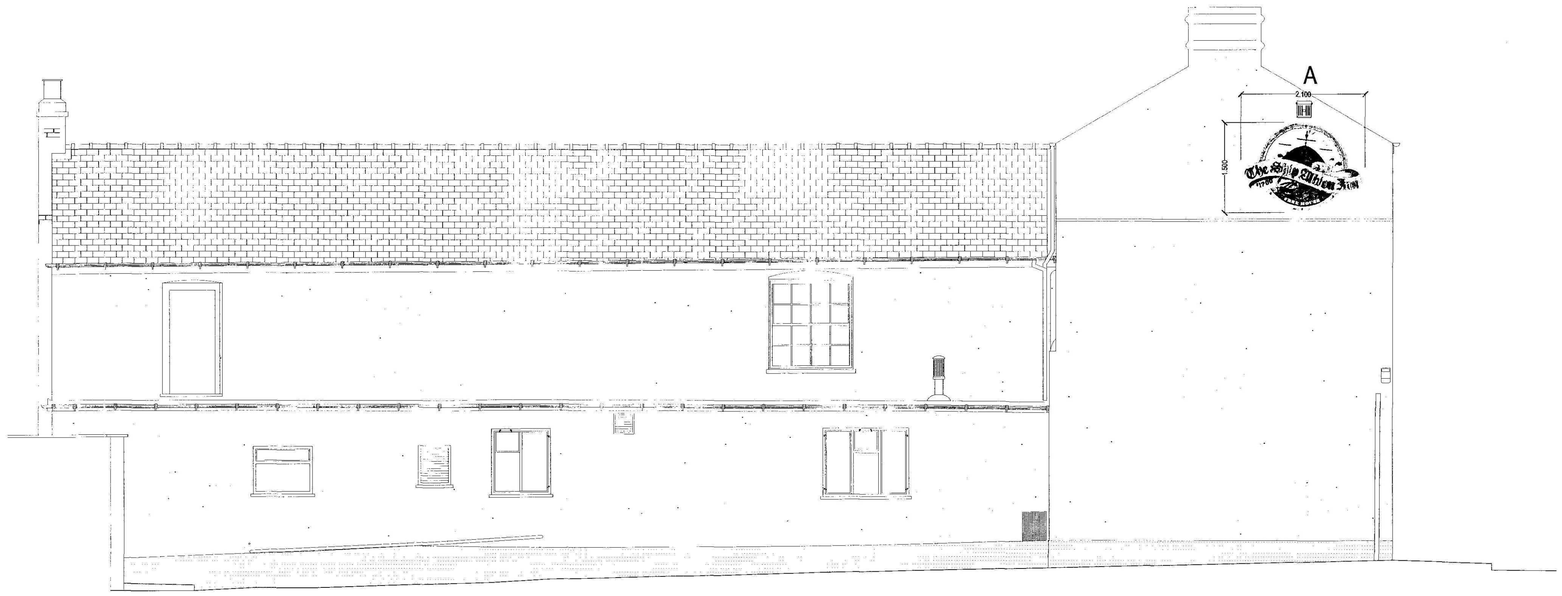


SIDE ELEVATION (SOUTH)

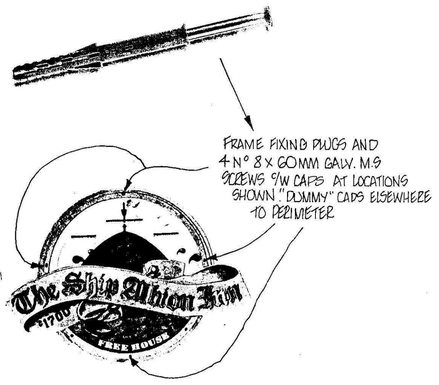

Polycarbonate 70w LIGHTS A & B

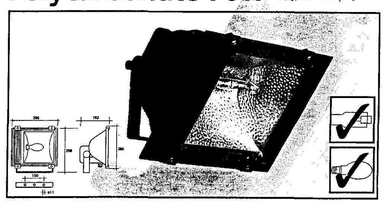

LIGHTING KEY		
LIGHT	DESCRIPTION	PART NUMBER
A	70W SODIUM BLACK ACEL FLOOD	AC44300
B	" "	" "



SIDE ELEVATION (NORTH)

Planning Department
11 SEP 2009
0713/09

BROADGATE HOMES

Broadgate Homes Limited
Broadgate House, Weston Hills,
Spalding, Lincolnshire. PE12 6DB
Telephone: 01406 380532
Fax: 01406 380014

This drawing is copyright and may not be altered, traced, copied, photographed or used for any purpose other than that for which it is issued without consent from Broadgate Homes Ltd.

REV	DESCRIPTION	DATE	BY

REV	DESCRIPTION	DATE	BY

PROJECT TITLE: **THE SHIP ALBION, ALBION STREET,SPALDING, LINCOLNSHIRE.** PLOTS

HOUSE TYPE:

SCALE: **1:50**


DRAWING: **Illuminated Signage**

DRAWN BY: **PM**


TOTAL INT. FLOOR AREA EXC. GARAGE: sqm

DATE: **SEPT 2009**


DRAWING No: **0901/IS/01**

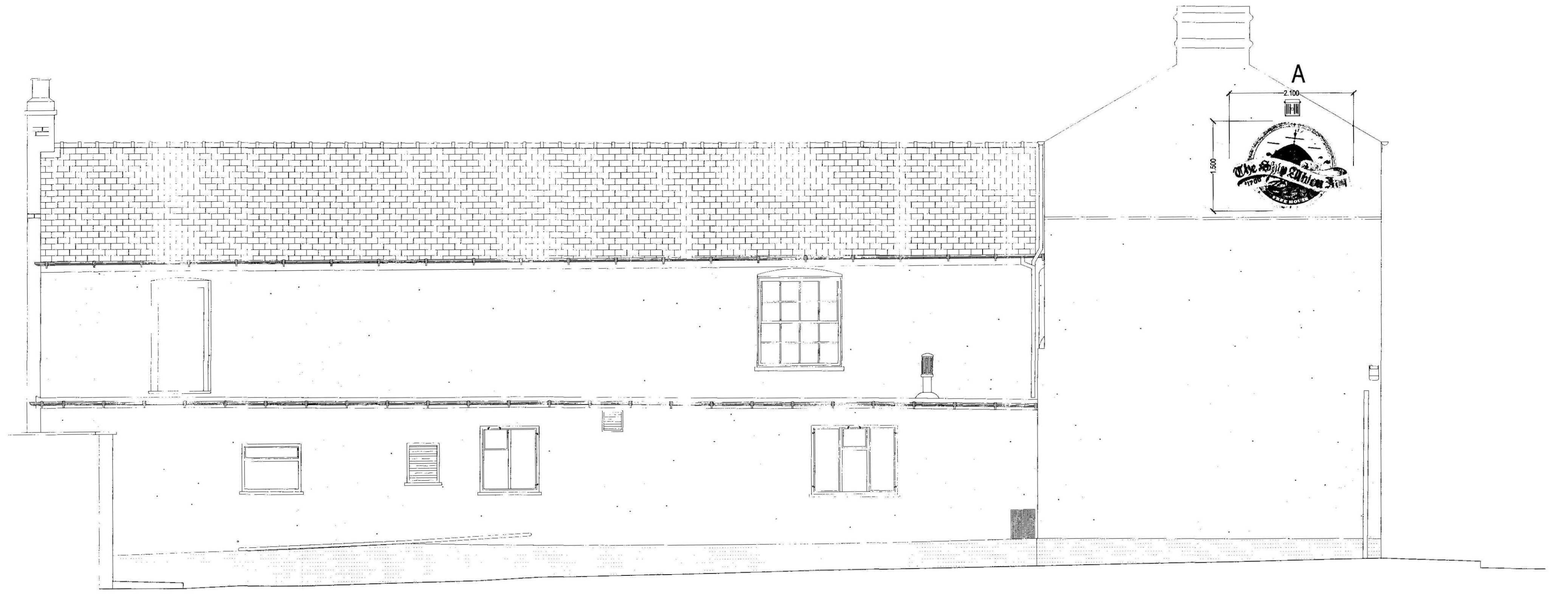

SIDE ELEVATION (SOUTH)

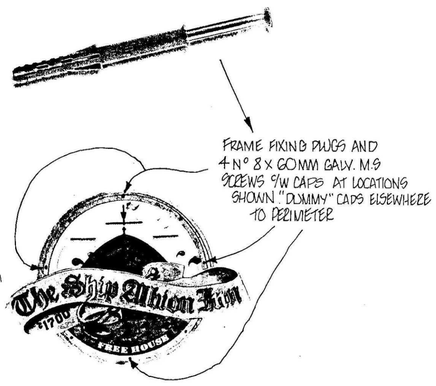

Polycarbonate 70w LIGHTS A & B

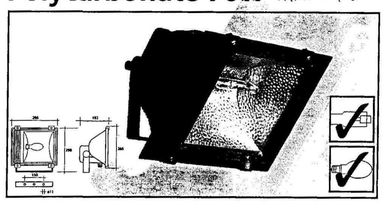

LIGHTING KEY		
LIGHT	DESCRIPTION	PART NUMBER
A	70W SODIUM BLACK ACEL FLOOD	AC44300
B	" "	" "



SIDE ELEVATION (NORTH)

Planning & Development
11 SEP 2009
Ref: 0712-eq

BROADGATE HOMES

Broadgate Homes Limited
Broadgate House, Weston Hills,
Spalding, Lincolnshire. PE12 6DB
Telephone: 01406 380532
Fax: 01406 380014

This drawing is copyright and may not be altered, traced, copied, photographed or used for any purpose other than that for which it is issued without consent from Broadgate Homes Ltd.

REV	DESCRIPTION	DATE	BY

REV	DESCRIPTION	DATE	BY

PROJECT TITLE: **THE SHIP ALBION, ALBION STREET,SPALDING, LINCOLNSHIRE.** PLOTS

HOUSE TYPE:

SCALE: **1:50**


DRAWING: **Illuminated Signage**

DRAWN BY: **PM**


TOTAL INT. FLOOR AREA EXC. GARAGE: sqm

DATE: **SEPT 2009**

DRAWING No: **0901/IS/01**

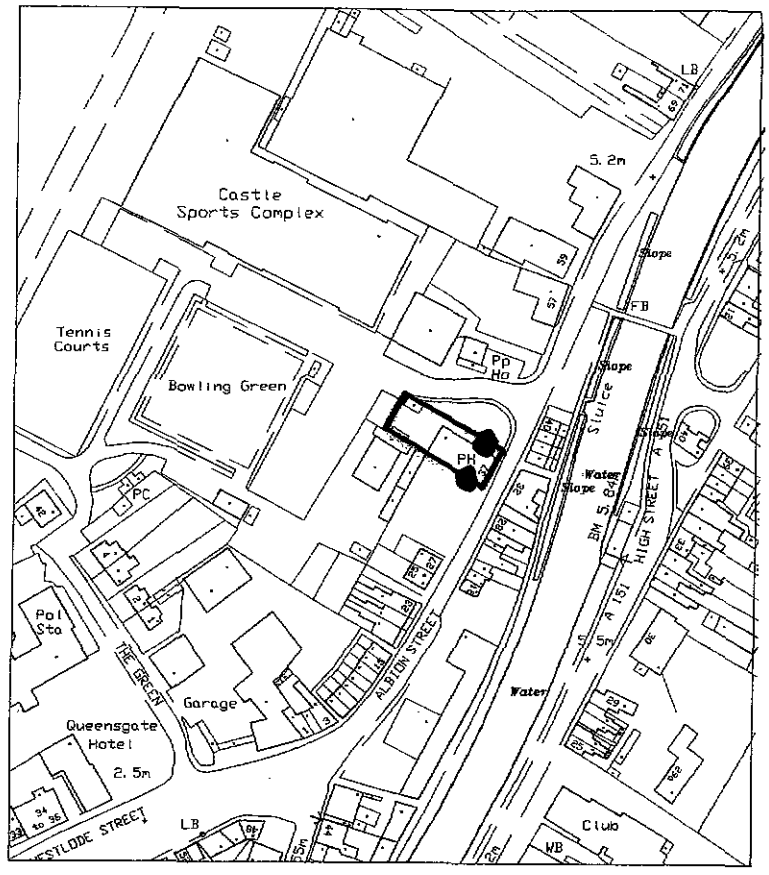

LOCATION PLAN

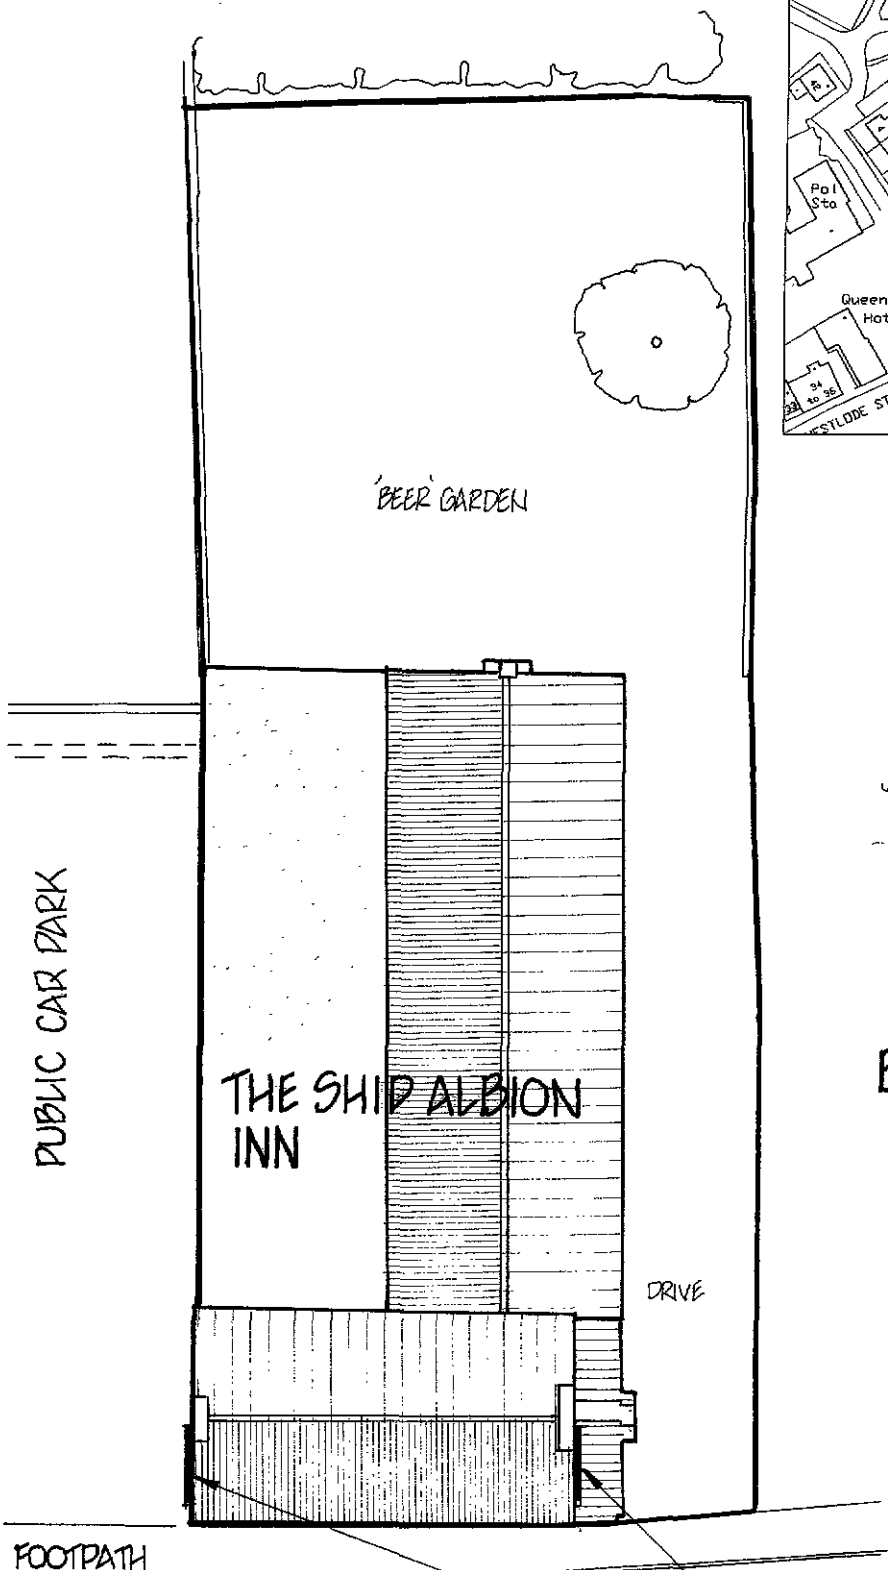



SHDC
Planning & Development
11 SEP 2009
Ref: 0712-09


BLOCK & LOCATION PLAN

PROPOSED EXTERNAL ILLUMINATED SIGNAGE THE SHIP ALBION INN ALBION STREET, SPALDING LINCOLNSHIRE

SCALES 1:200 & 1:2500

Operator Phil Edmonds
Telephone 08448 475 100
Fax 08448 475 101
e-Mail Philipe@wirefield.co.uk

Exterior Scene 1 / Planning data

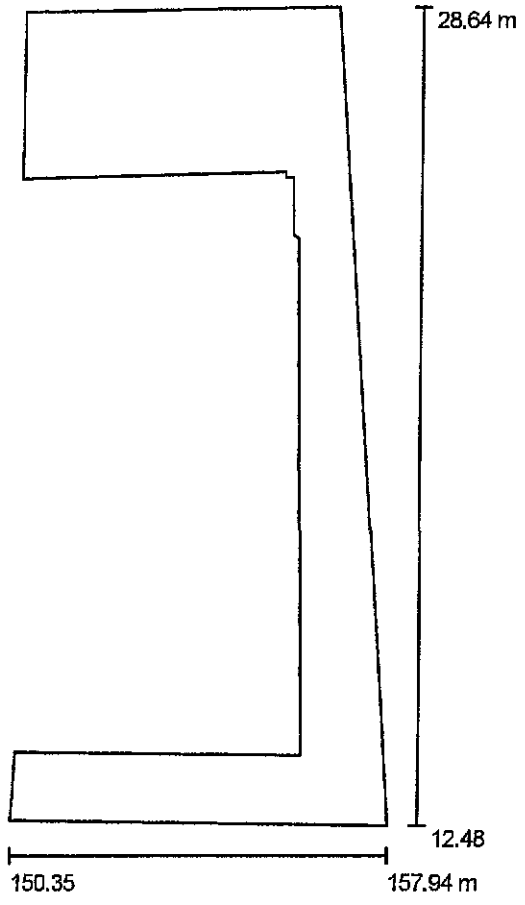

SHDC
Planning & Development
11 SEP 2009
Ref: 0712-09

Light loss factor: 0.80, ULR (Upward Light Ratio): 0.0%

Scale 1:150


Luminaire Parts List

No.	Pieces	Designation (Correction Factor)	Φ [lm]	P [W]
1	4	Wirefield WFL70S-POLY Floodlight - IP65 70W Sodium lamp with Polycarbonate housing (1.000)	5800	82.0
		Total:	23200	328.0

Please note; this proposal has been designed in accordance with the information provided by yourselves and is intended as advisory only, detail should checked prior to installation. Wirefield Ltd. Reserve the right to revise photometric data without prior notice.

Operator Phil Edmonds
Telephone 08448 475 100
Fax 08448 475 101
e-Mail Philipe@wirefield.co.uk

Exterior Scene 1 / Luminaires (layout plan)

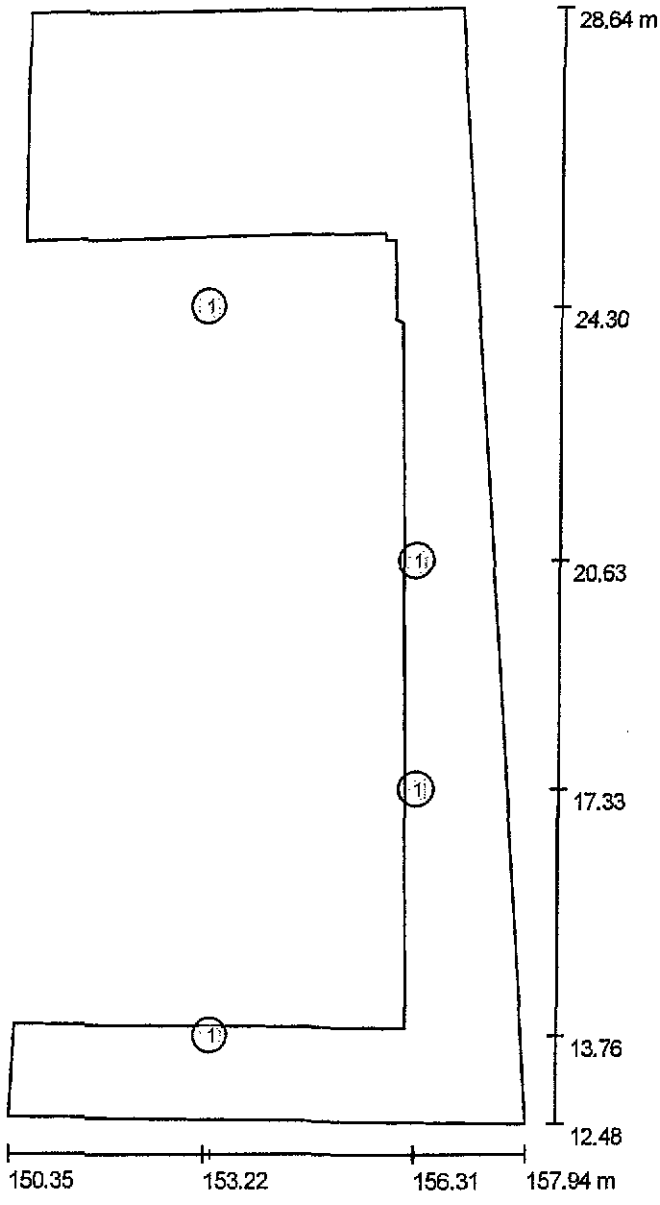


Scale 1 : 110

Luminaire Parts List

No.	Pieces	Designation
1	4	Wirefield WFL70S-POLY Floodlight - IP65 70W Sodium lamp with Polycarbonate housing


Operator Phil Edmonds
Telephone 08448 475 100
Fax 08448 475 101
e-Mail Philipe@wirefield.co.uk

Exterior Scene 1 / Ground Element 1 / Surface 1 / Isolines (E)

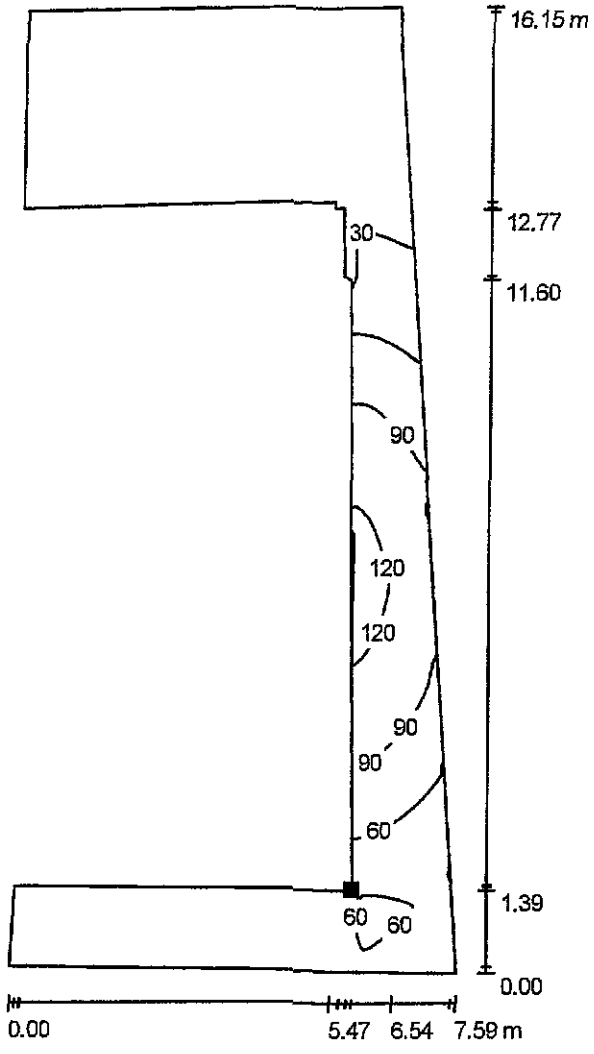

Values in Lux, Scale 1 : 127

Position of surface in external scene:
Marked point:
(156.196 m, 13.870 m, 0.000 m)

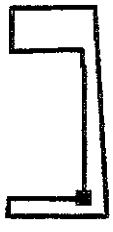


Grid: 128 x 128 Points

E_{av} [lx]	E_{min} [lx]	E_{max} [lx]	u0	E_{min} / E_{max}
39	0.03	131	0.001	0.000

Please note; this proposal has been designed in accordance with the information provided by yourselves and is intended as advisory only, detail should checked prior to installation. Wirefield Ltd. Reserve the right to revise photometric data without prior notice.

Operator Phil Edmonds
Telephone 08448 475 100
Fax 08448 475 101
e-Mail Philipe@wirefield.co.uk

Exterior Scene 1 / Cube / Pub Sign 1 / Value Chart (E)

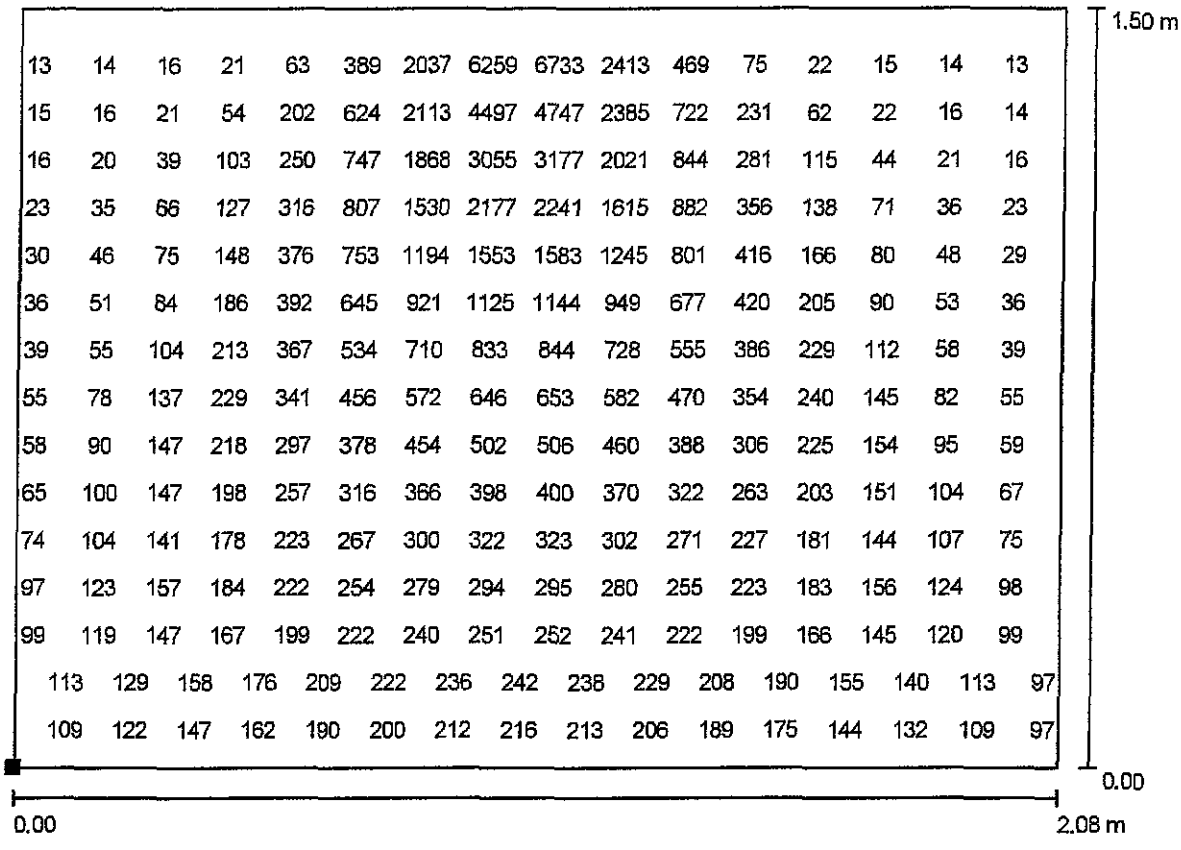


13	14	16	21	63	389	2037	6259	6733	2413	469	75	22	15	14	13
15	16	21	54	202	624	2113	4497	4747	2385	722	231	62	22	16	14
16	20	39	103	250	747	1868	3055	3177	2021	844	281	115	44	21	16
23	35	66	127	316	807	1530	2177	2241	1615	882	356	138	71	36	23
30	46	75	148	376	753	1194	1553	1583	1245	801	416	166	80	48	29
36	51	84	186	392	645	921	1125	1144	949	677	420	205	90	53	36
39	55	104	213	367	534	710	833	844	728	555	386	229	112	58	39
55	78	137	229	341	456	572	646	653	582	470	354	240	145	82	55
58	90	147	218	297	378	454	502	506	460	388	306	225	154	95	59
65	100	147	198	257	316	366	398	400	370	322	263	203	151	104	67
74	104	141	178	223	267	300	322	323	302	271	227	181	144	107	75
97	123	157	184	222	254	279	294	295	280	255	223	183	156	124	98
99	119	147	167	199	222	240	251	252	241	222	199	166	145	120	99
113	129	158	176	209	222	236	242	238	229	208	190	155	140	113	97
109	122	147	162	190	200	212	216	213	206	189	175	144	132	109	97

Values in Lux, Scale 1 : 15

Not all calculated values could be displayed.

Position of surface in external scene:
Marked point:
(154.242 m, 24.150 m, 4.950 m)

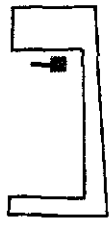

Grid: 32 x 32 Points

E_{av} [lx]	E_{min} [lx]	E_{max} [lx]	u0	E_{min} / E_{max}
466	12	8600	0.026	0.001

Please note; this proposal has been designed in accordance with the information provided by yourselves and is intended as advisory only, detail should checked prior to installation. Wirefield Ltd. Reserve the right to revise photometric data without prior notice.

Operator Phil Edmonds
Telephone 08448 475 100
Fax 08448 475 101
e-Mail Philipe@wirefield.co.uk

Exterior Scene 1 / Cube / Pub Sign 2 / Value Chart (E)

1.98	3.69	9.93	51	210	836	2681	4358	3280	1180	287	77	15	4.86	2.34	
3.31	8.59	30	89	264	897	1941	2627	2176	1134	375	114	40	12	4.39	
6.48	18	45	108	334	807	1364	1691	1487	949	441	140	56	23	8.68	
11	26	53	143	360	656	965	1132	1031	739	432	183	65	31	15	
13	22	41	107	246	419	609	756	784	653	466	288	137	51	25	13
14	24	54	126	228	339	457	543	559	485	369	254	150	67	28	15
15	29	67	127	197	272	349	401	411	365	293	216	145	81	36	17
17	37	74	120	167	220	270	302	309	280	234	180	132	85	45	21
22	44	74	107	141	179	212	233	237	218	188	150	115	82	51	26
28	47	70	94	119	147	169	183	186	173	153	126	100	76	52	31
30	46	64	81	101	121	136	146	149	139	126	106	86	68	51	33
31	44	58	71	86	101	111	119	120	113	104	90	74	61	48	34
31	42	51	62	74	85	92	97	99	93	87	77	65	54	43	33
30	38	45	54	64	72	77	81	82	78	73	66	56	47	39	31
28	34	40	47	55	61	65	68	69	66	62	57	49	41	35	29

1.50 m


0.00

0.00 2.08 m

Values in Lux, Scale 1 : 15

Not all calculated values could be displayed.

Position of surface in external scene:
Marked point:
(152.304 m, 13.850 m, 5.750 m)

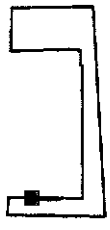

Grid: 32 x 32 Points

E_{av} [lx]	E_{min} [lx]	E_{max} [lx]	u0	E_{min} / E_{max}
288	1.02	8621	0.004	0.000