

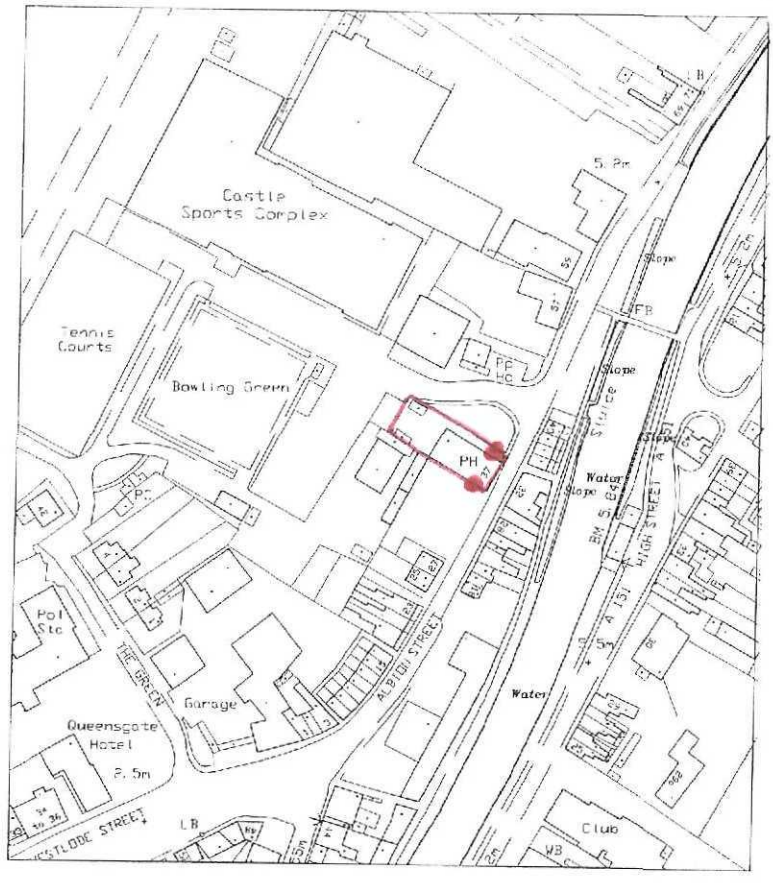


LOCATION PLAN

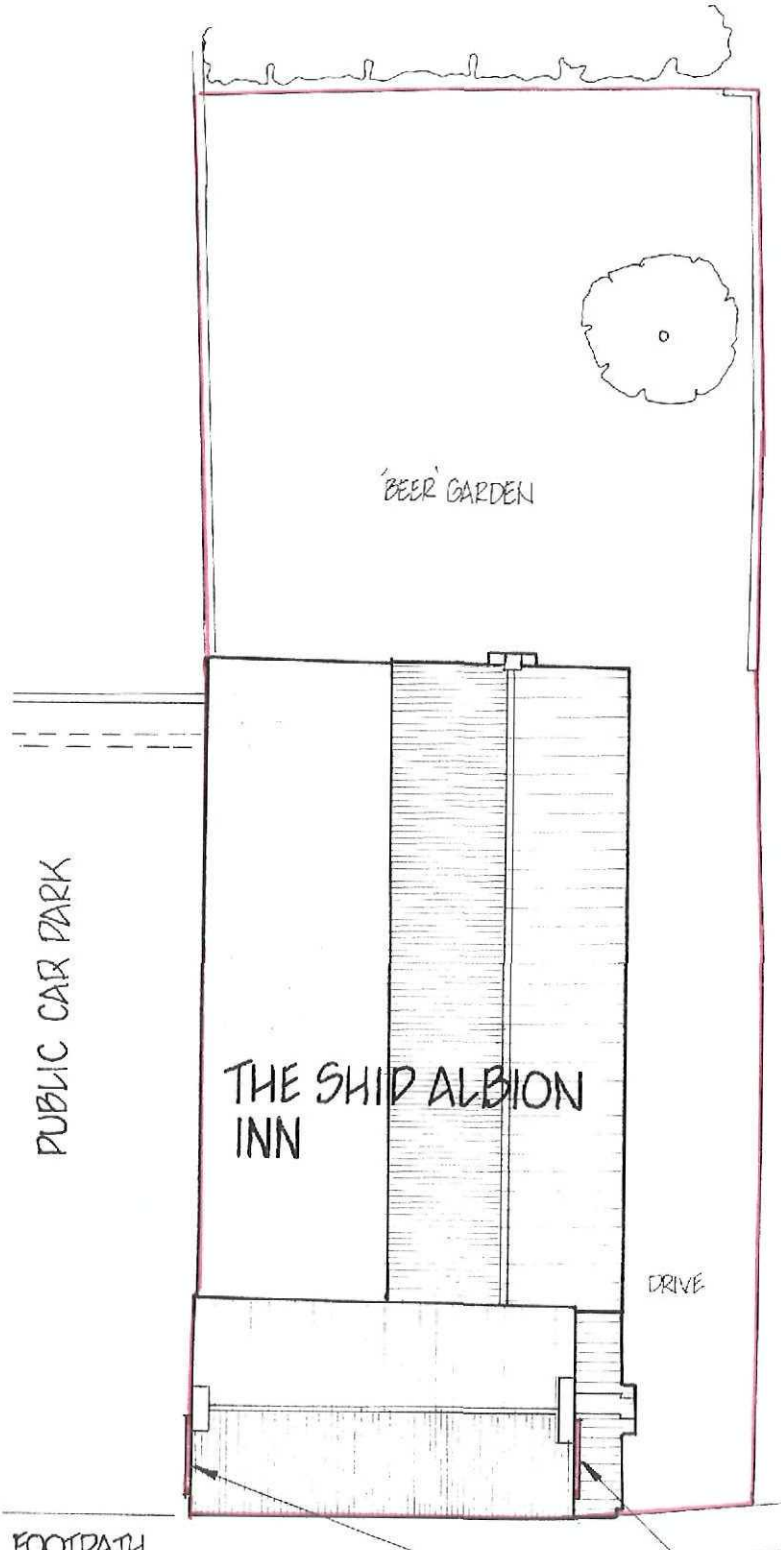

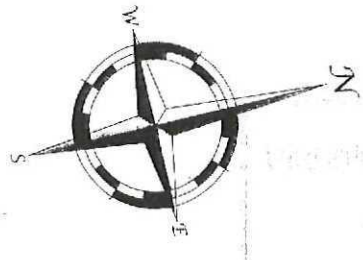


11 SEP 2009
0713-09

BLOCK & LOCATION PLAN


PROPOSED EXTERNAL ILLUMINATED SIGNAGE THE SHIP ALBION INN ALBION STREET, SPALDING LINCOLNSHIRE

SCALES 1:200 & 1:2500

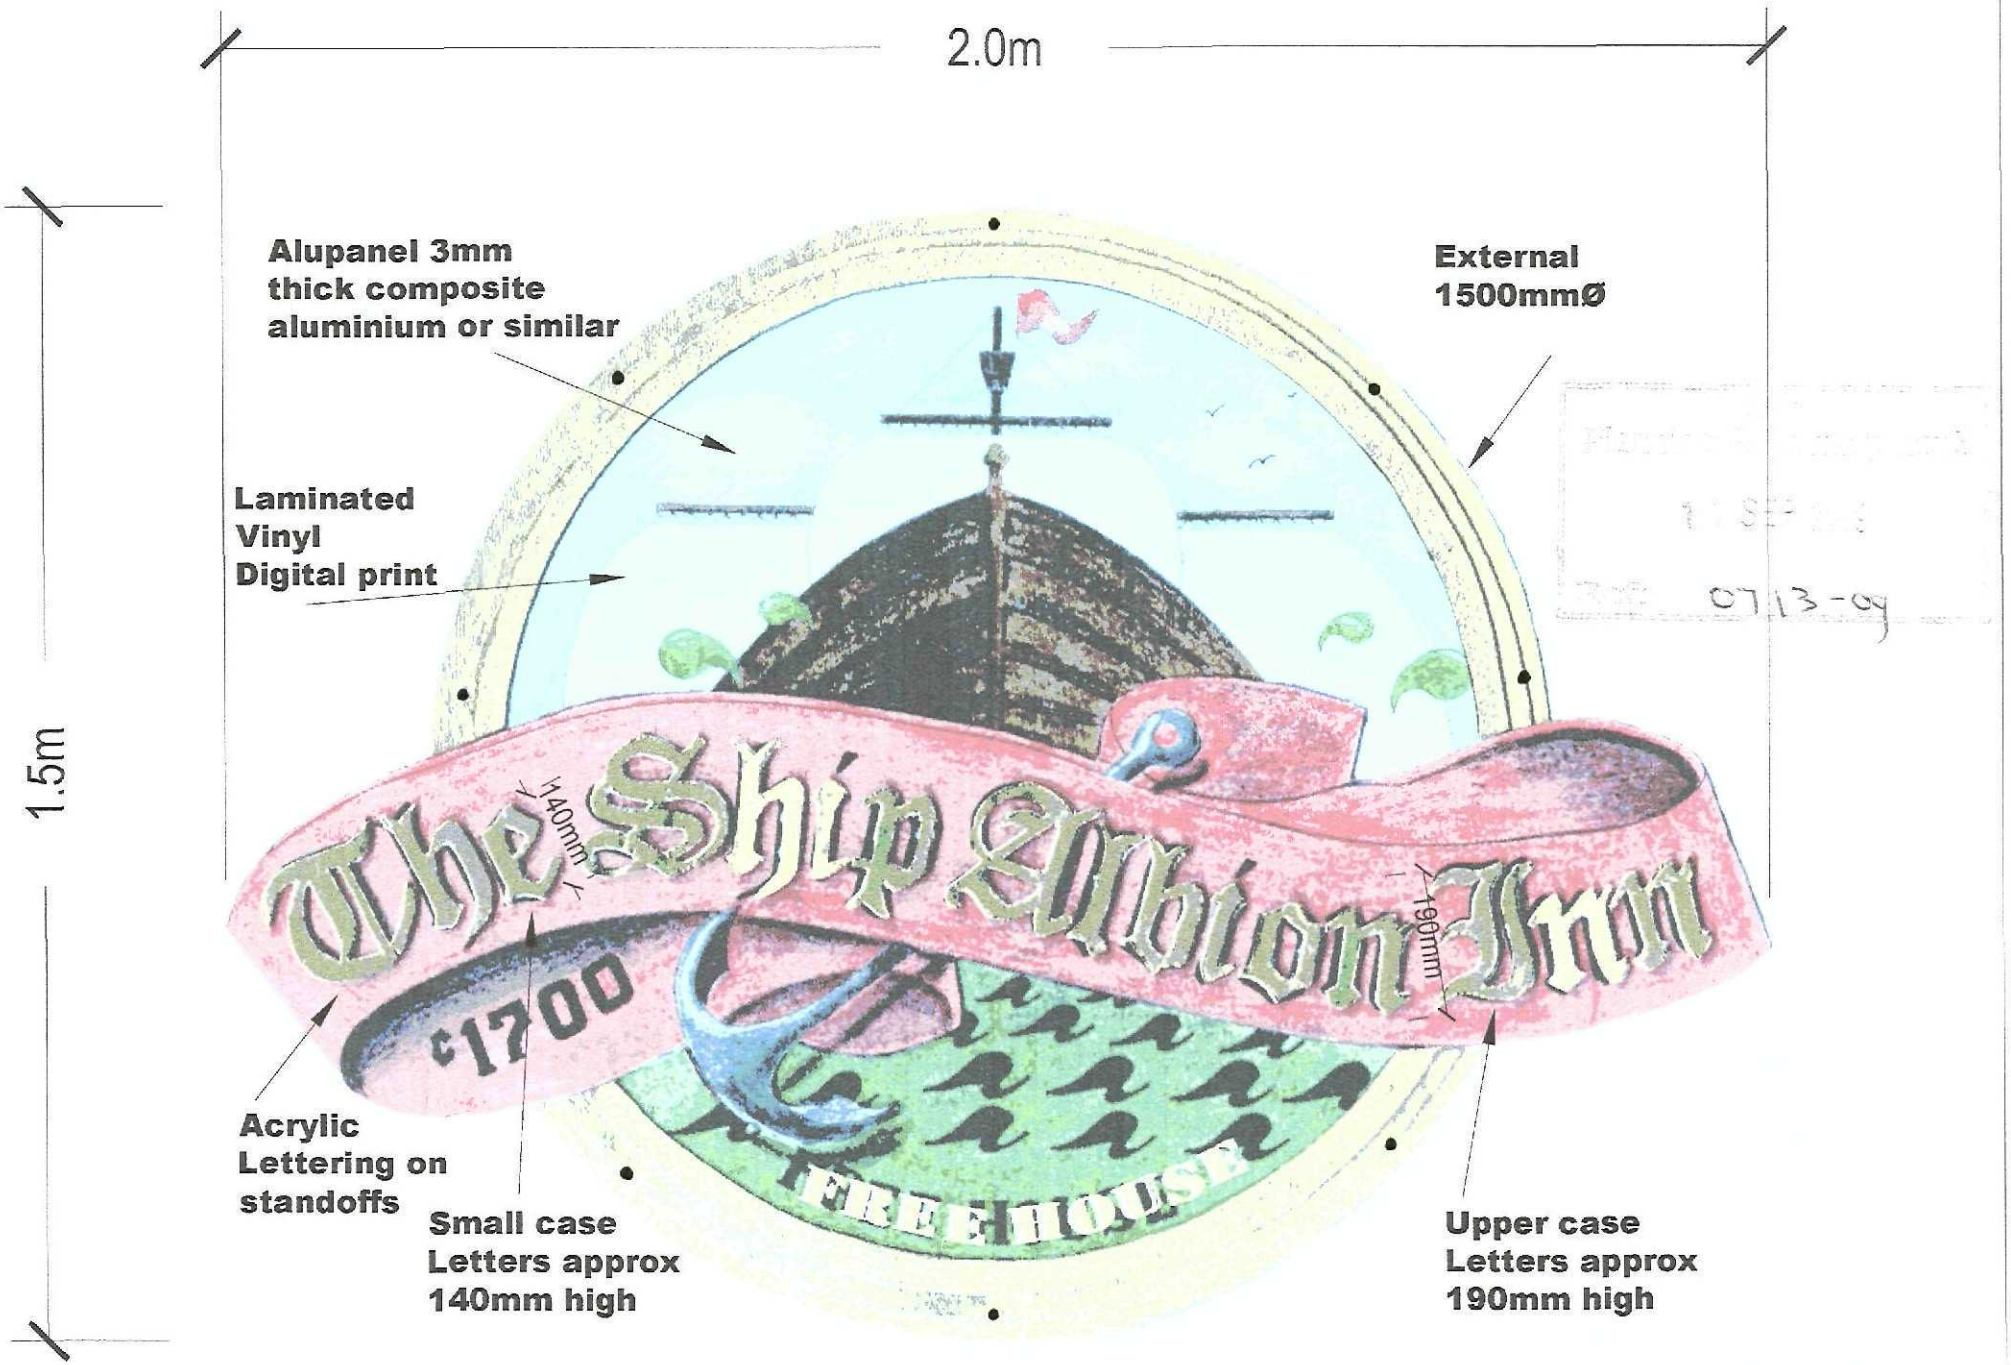

2.0m
1.5m
Alupanel 3mm
thick composite
aluminium or similar
External
1500mmØ
Laminated
Vinyl
Digital print
140mm
190mm
The Ship Albion Inn
c1700
FREEHOUSE
Acrylic
Lettering on
standoffs
Small case
Letters approx
140mm high
Upper case
Letters approx
190mm high




Proposed Illuminated Signage-
THE SHIP ALBION INN
- Side Elevation-Southern Gable End-

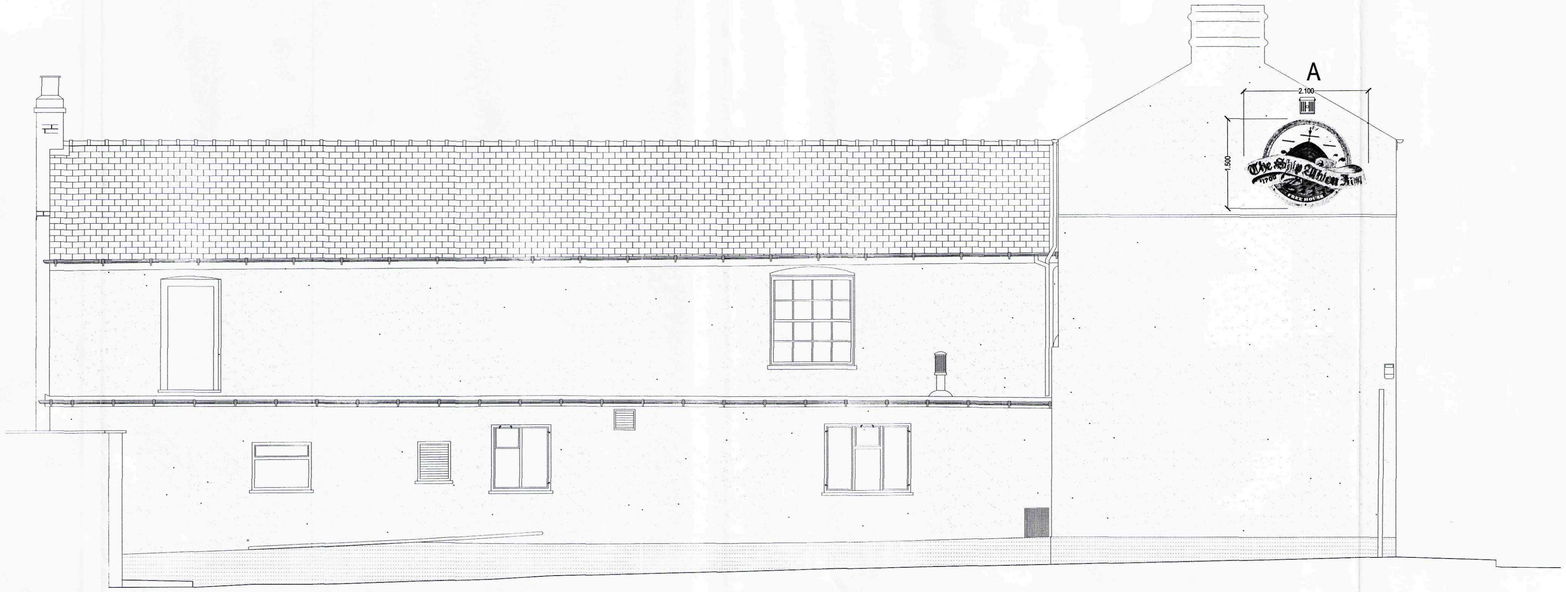

SIDE ELEVATION (SOUTH)

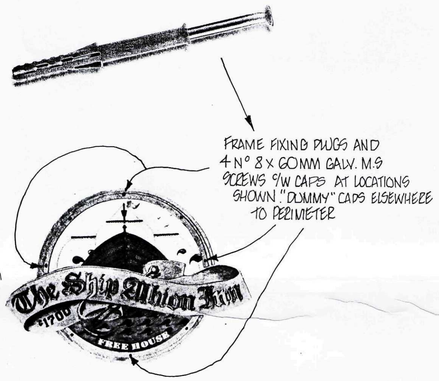

Polycarbonate 70w LIGHTS A & B

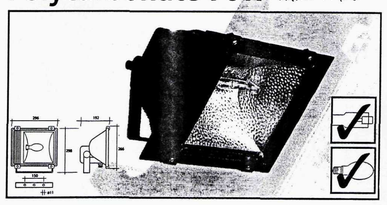

LIGHTING KEY		
LIGHT	DESCRIPTION	PART NUMBER
A	70W SODIUM BLACK ACEL FLOOD	AC44300
B	" "	" "



SIDE ELEVATION (NORTH)

SHDC
Planning & Development
11 SEP 2009
Ref: 0713-09

BROADGATE HOMES

Broadgate Homes Limited
Broadgate House, Weston Hills,
Spalding, Lincolnshire. PE12 6DB
Telephone: 01406 380532
Fax: 01406 380014

This drawing is copyright and may not be altered, traced, copied, photographed or used for any purpose other than that for which it is issued without consent from Broadgate Homes Ltd.

REV	DESCRIPTION	DATE	BY	REV	DESCRIPTION	DATE	BY

PROJECT TITLE: **THE SHIP ALBION, ALBION STREET,SPALDING, LINCOLNSHIRE.** PLOTS

HOUSE TYPE:

SCALE: **1:50**

DRAWING: **Illuminated Signage**

DRAWN BY: **PM**

TOTAL INT. FLOOR AREA EXC. GARAGE: sqm

DATE: **SEPT 2009**

DRAWING No: **0901/IS/01**