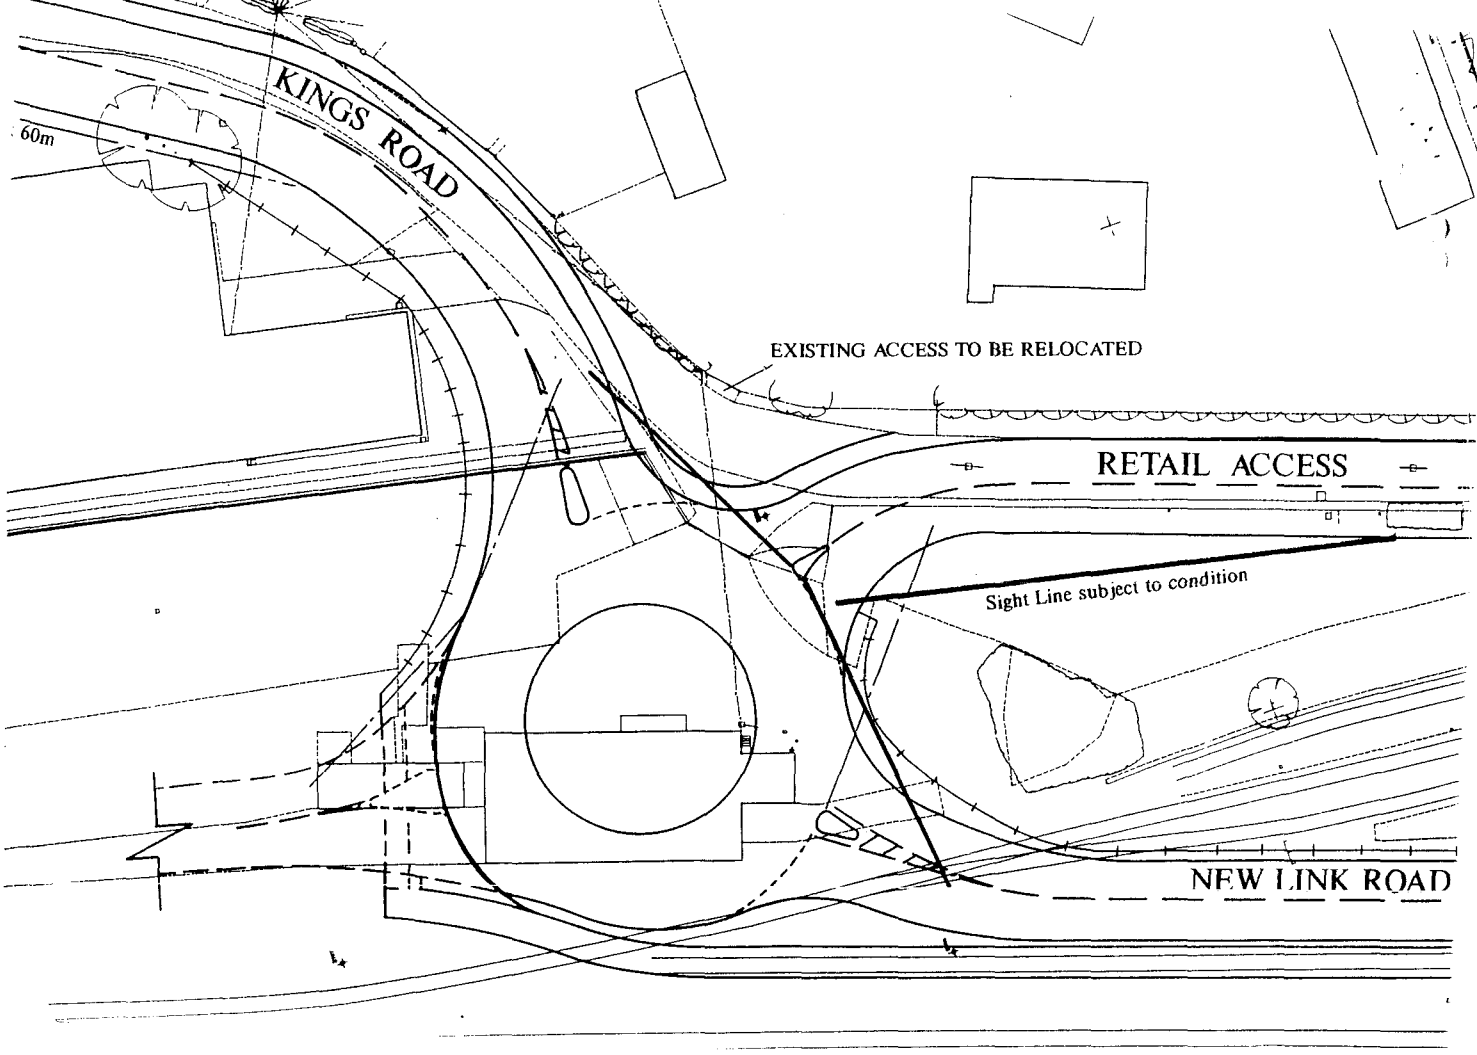
KINGS ROAD
60m
EXISTING ACCESS TO BE RELOCATED
RETAIL ACCESS
Sight Line subject to condition
NEW LINK ROAD