A: FOR BILLING 23
B BUILDING REGS

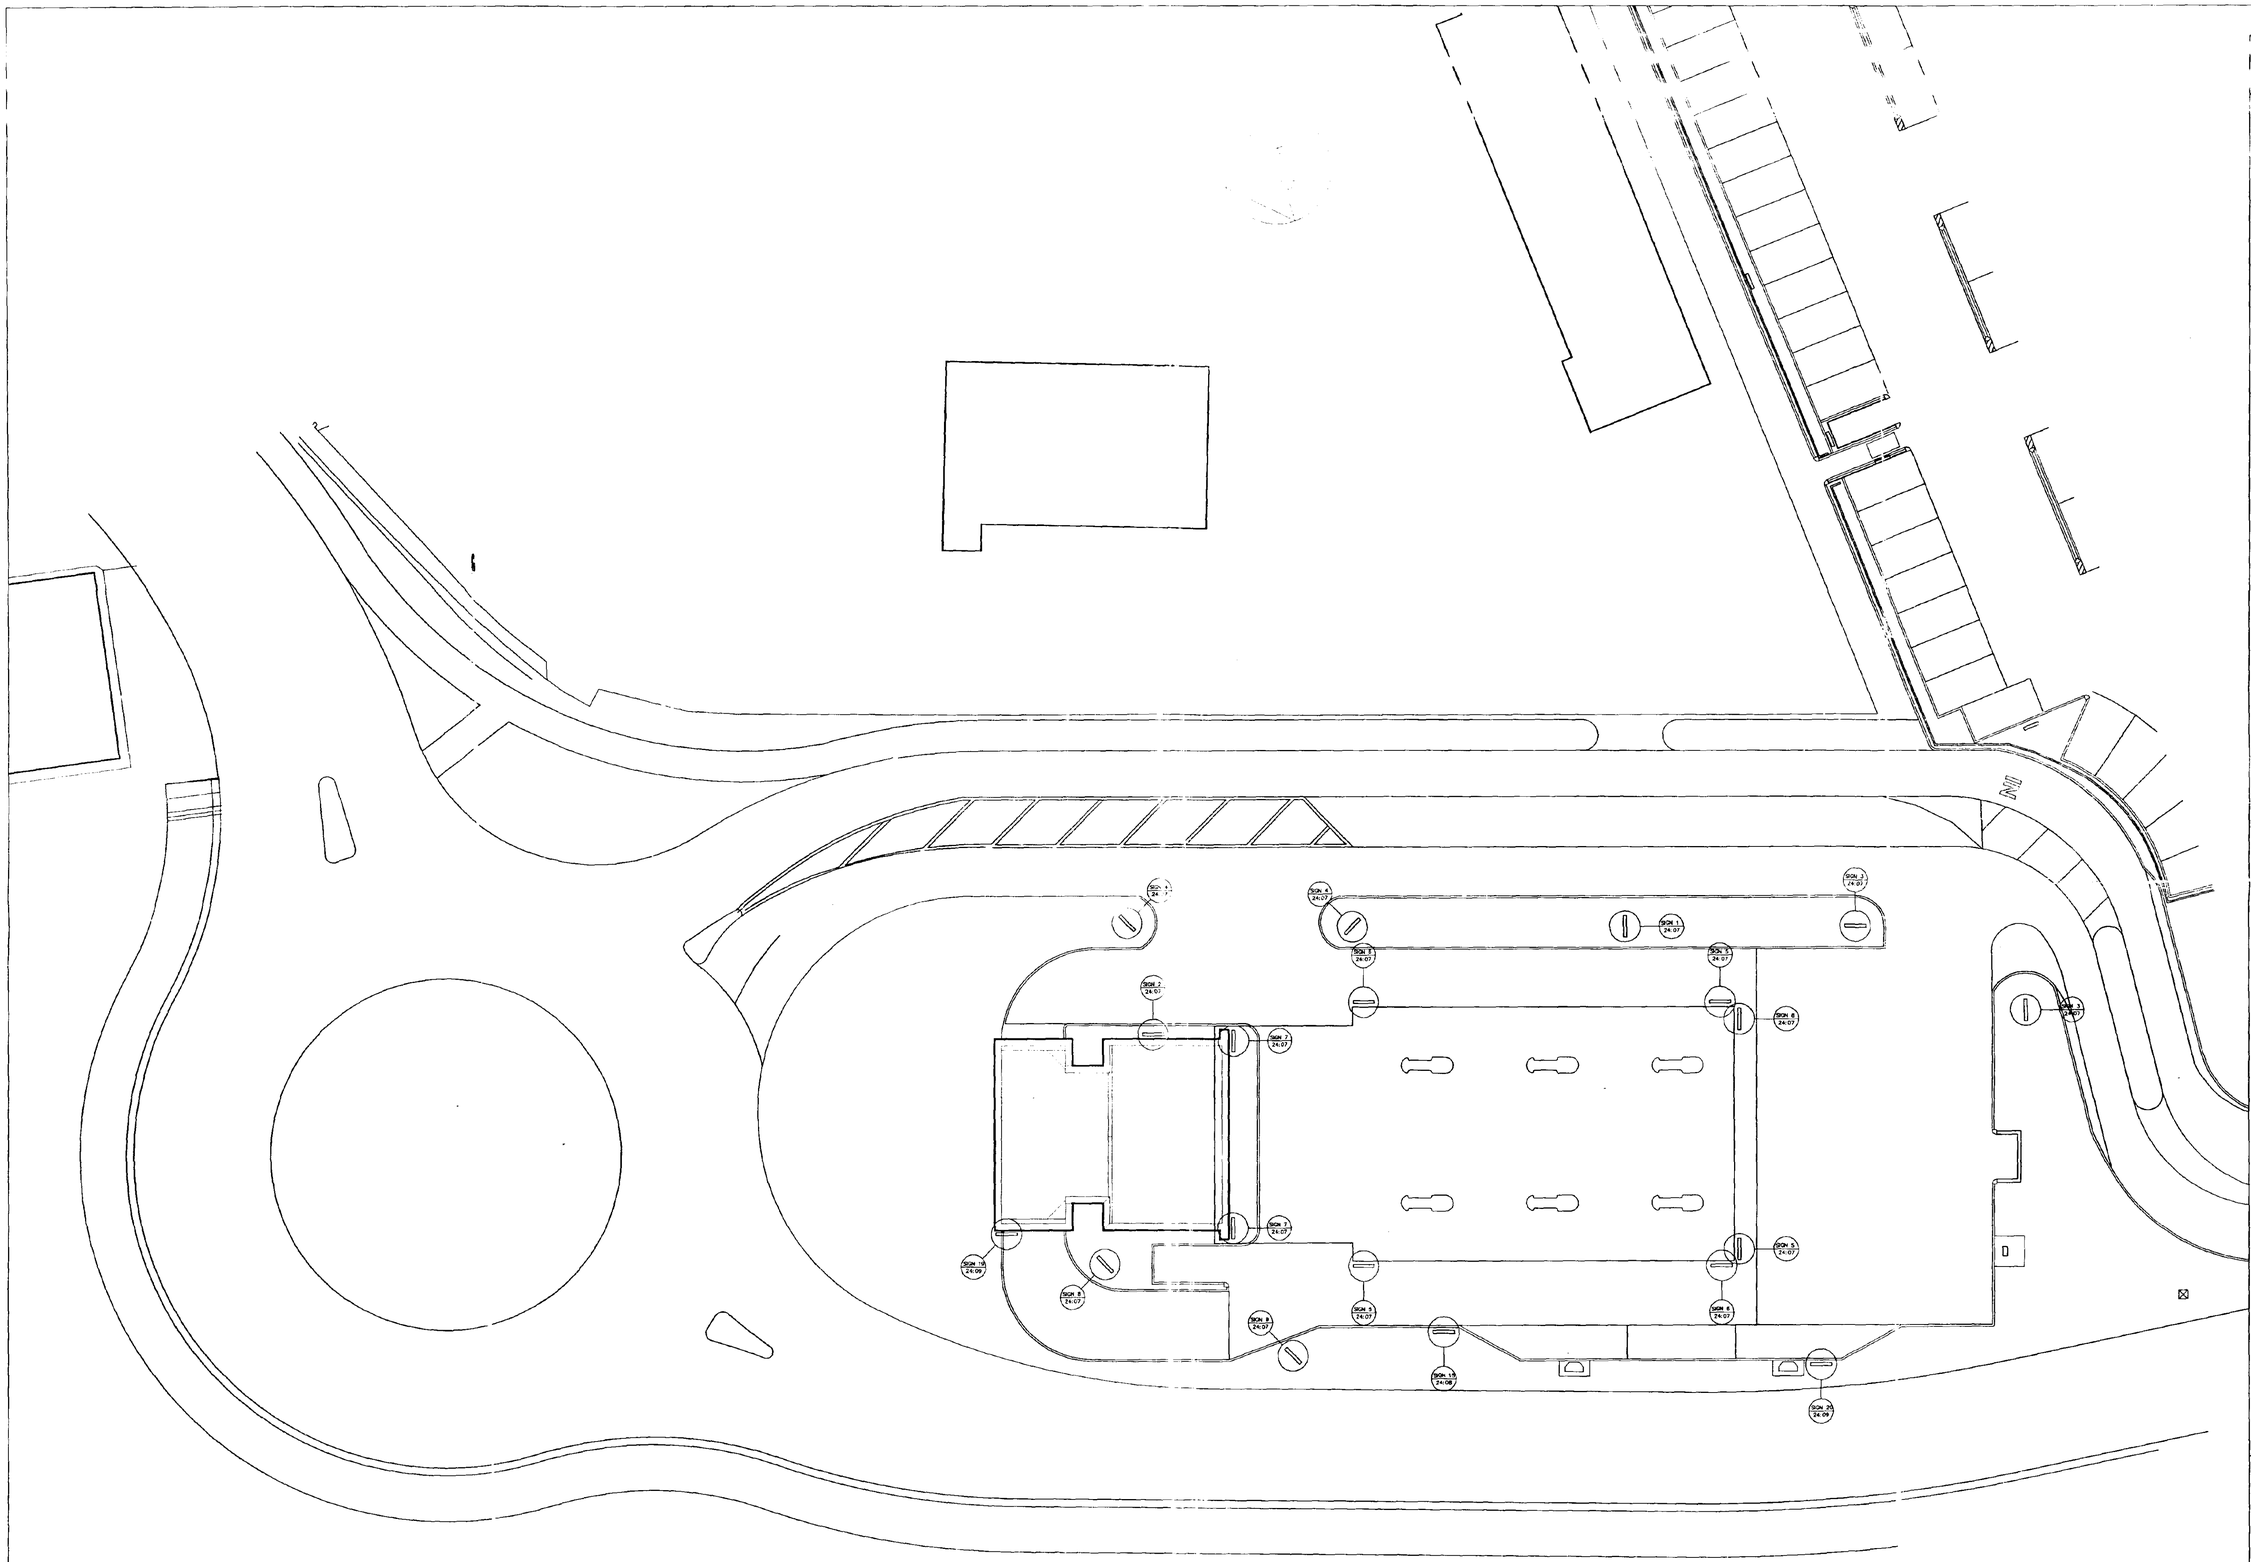

NOTE: FINAL POSITIONS OF SIGNS TO BE AGREED ON SITE.

THIS DRAWING TO BE READ IN CONJUNCTION WITH DWG. NOS. 95/017/24-06, 07, 08, 09

SUPERSEDED But Retain

SOUTH ... HOUSING ... PLANNING
07 NOV 1995
Ref: 0713/95

Lyons+Sleeman+Ho
CHARTERED ARCHITECTS o DESIGNERS o P
Telephone (01252) 344144 Facsimile (01252) 344500

Job
PETROL FILLING STATION
SPALDING
SAFEWAY STORES PIC.

Drawing
SITE PLAN
SIGNAGE LOCATION

Scale 1:200 Date 19/05/95 Drawn by K.W.S

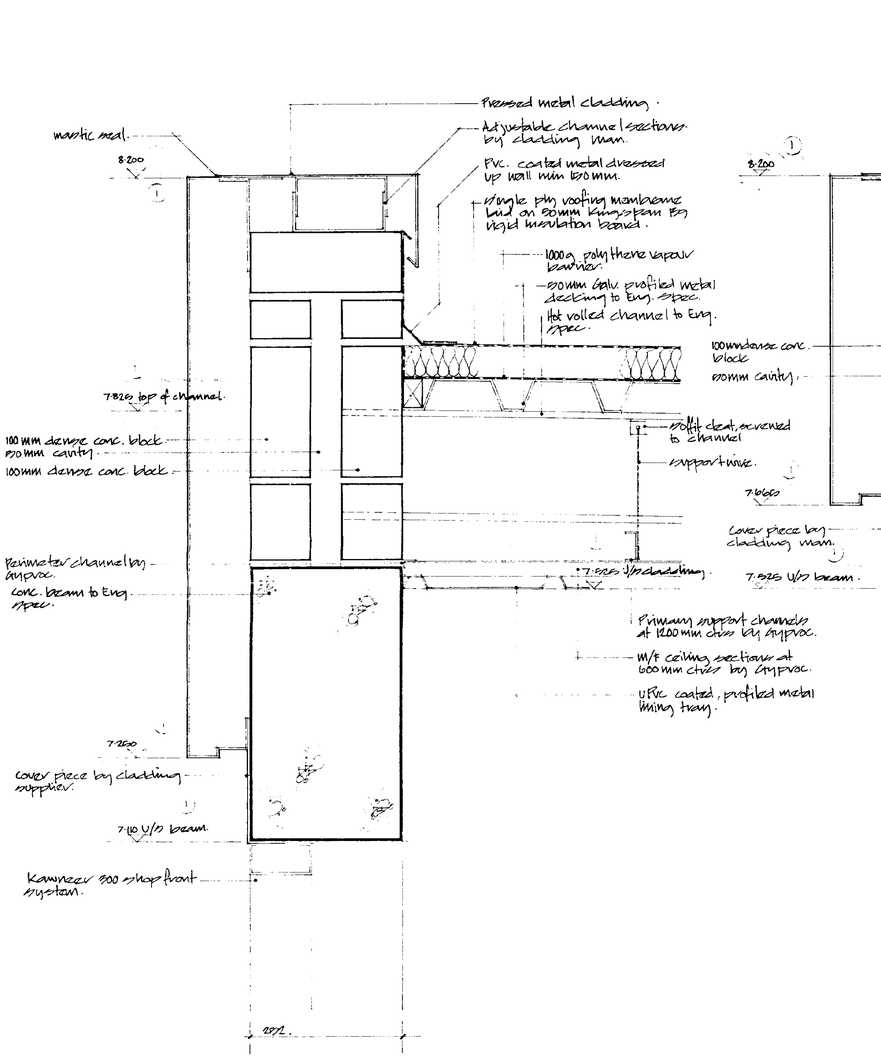

DETAIL 1.

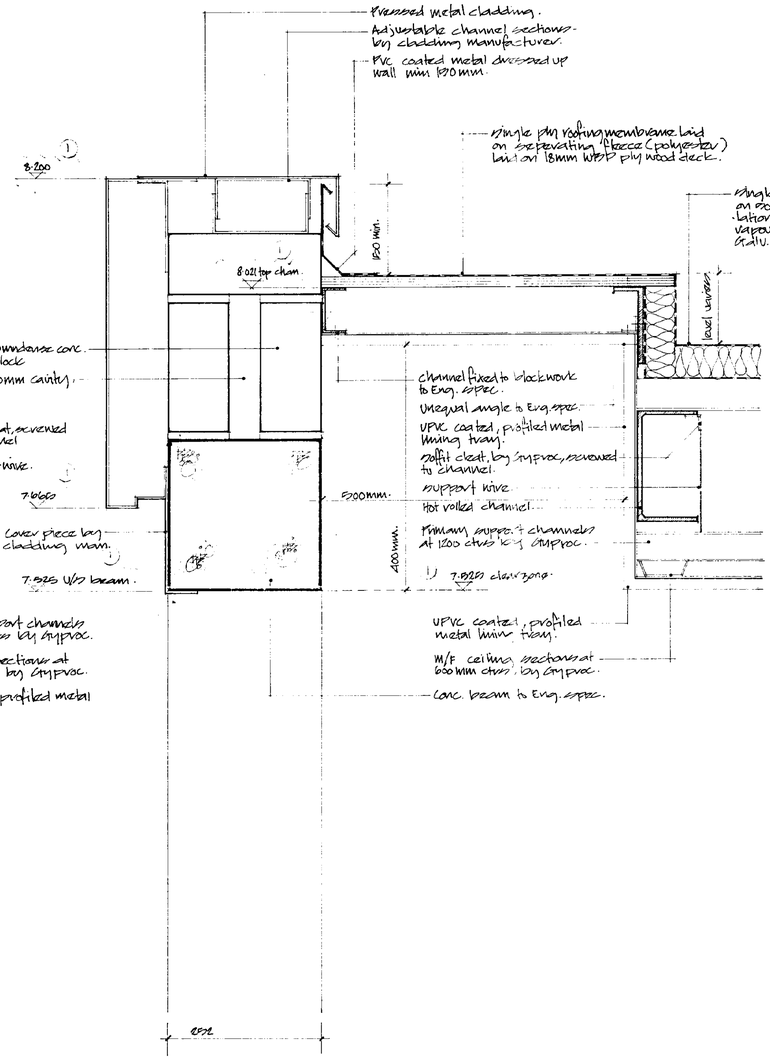

DETAIL 2.

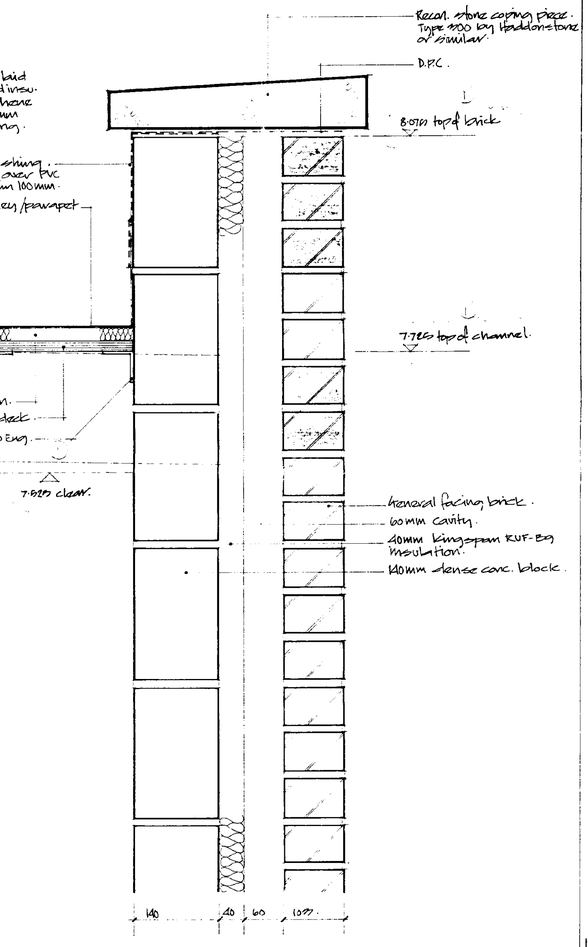

DETAIL 3.

Notes

Do not Scale. Use figured dimensions only. Subject to site survey and all necessary consents. All dimensions to be checked by user and any discrepancies, errors or omissions to be reported to the Architect before work commences. This drawing is to be read in conjunction with all other relevant materials.

Index	Revision	Date	Int
1	levels added.	21-6-95	ED.
A	FOR BILLING	23-6-95	
B	Building Reg. Approval	26-6-95	

SC… …ND DC
HO… …NNING
… 1995
Ref: 0713/95

DETERMINED PLAN

Lyons+Sleeman+Hoare
CHARTERED ARCHITECTS · DESIGNERS · PLANNERS
Nero Brewery, Cricket Green, Hartley Wintney, Hampshire RG27 8QA
Telephone (01252) 844144 Facsimile (01252) 844800

Job
PETROL FILLING STATION, SPALDING.
SAFEWAY STORES Plc.

Drawing
ROOF DETAILS - SHEET 2.

Scale	Date	Partner	Author
1:5	16-5-95	K.W.H.	M.E.D.

Job No/Drg No: 95/017/17:06. Rev: B

© Lyons+Sleeman+Hoare

4118-894 OZALID (UK) LTD

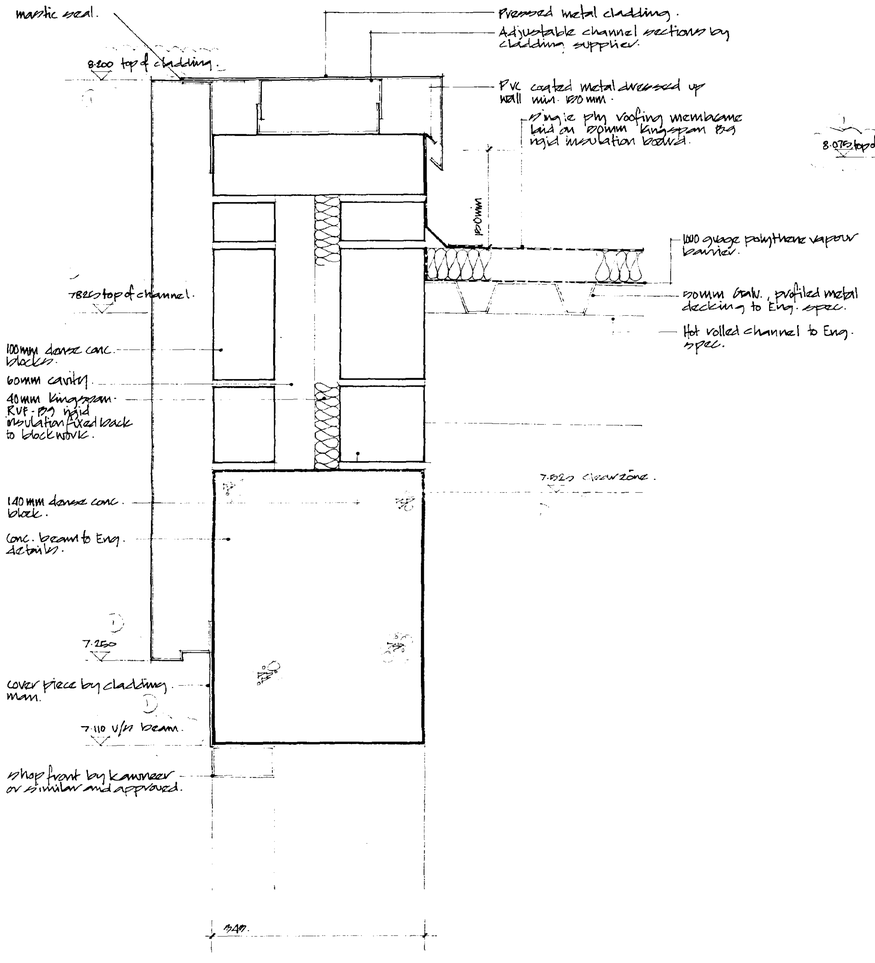

DETAIL 1.

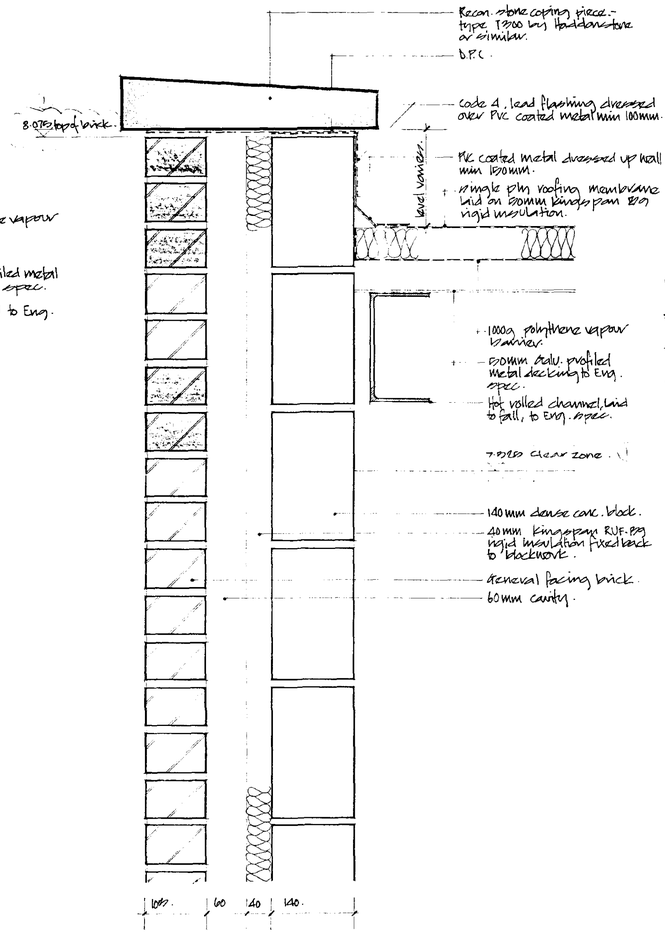

DETAIL 2.

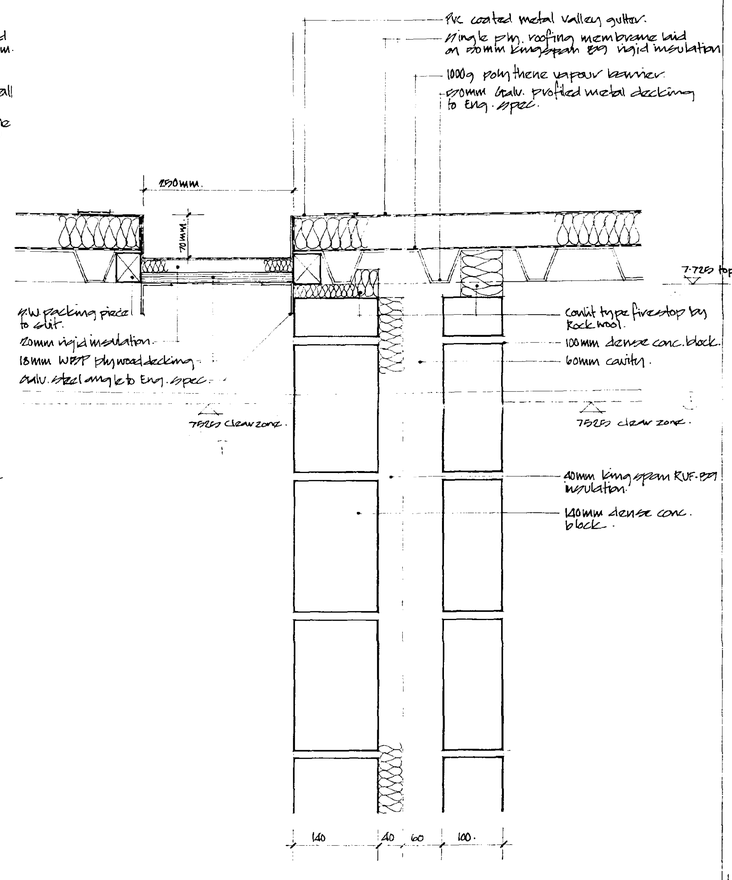

DETAIL 3.

Notes

Do not Scale - use figured dimensions only. Subject to site survey and all necessary consents. All dimensions to be checked by user and any discrepancies errors or omissions to be reported to the Architect before work commences. This drawing is to be read in conjunction with all other relevant materials

Index	Revision	Date	Int
1	Levels added.	21-6-95	ED.
A	FOR BILLING	29.6.95	
B	Building Reg. Approval	26.6.95	

SOUTH HOLLAND D.C.
HOUSING & PLANNING
07 JUL 1995
Ref: 07/3/95

DETERMINED PLAN

Lyons + Sleeman + Hoare
CHARTERED ARCHITECTS · DESIGNERS · PLANNERS
Nello Brewery, Cricket Green, Hartley Wintney, Hampshire RG27 8QA
Telephone (01252) 844144 Facsimile (01252) 844800

Job
PETROL FILLING STATION, SPALDING.
GATEWAY STORES Plc.

Drawing
ROOF DETAILS - SHEET 1.

Scale	Date	Partner	Author
1:20.	17-11-94	K.W.S.	M.E.D.

Job No/Drg No: 943/017/17:003. Rev: D

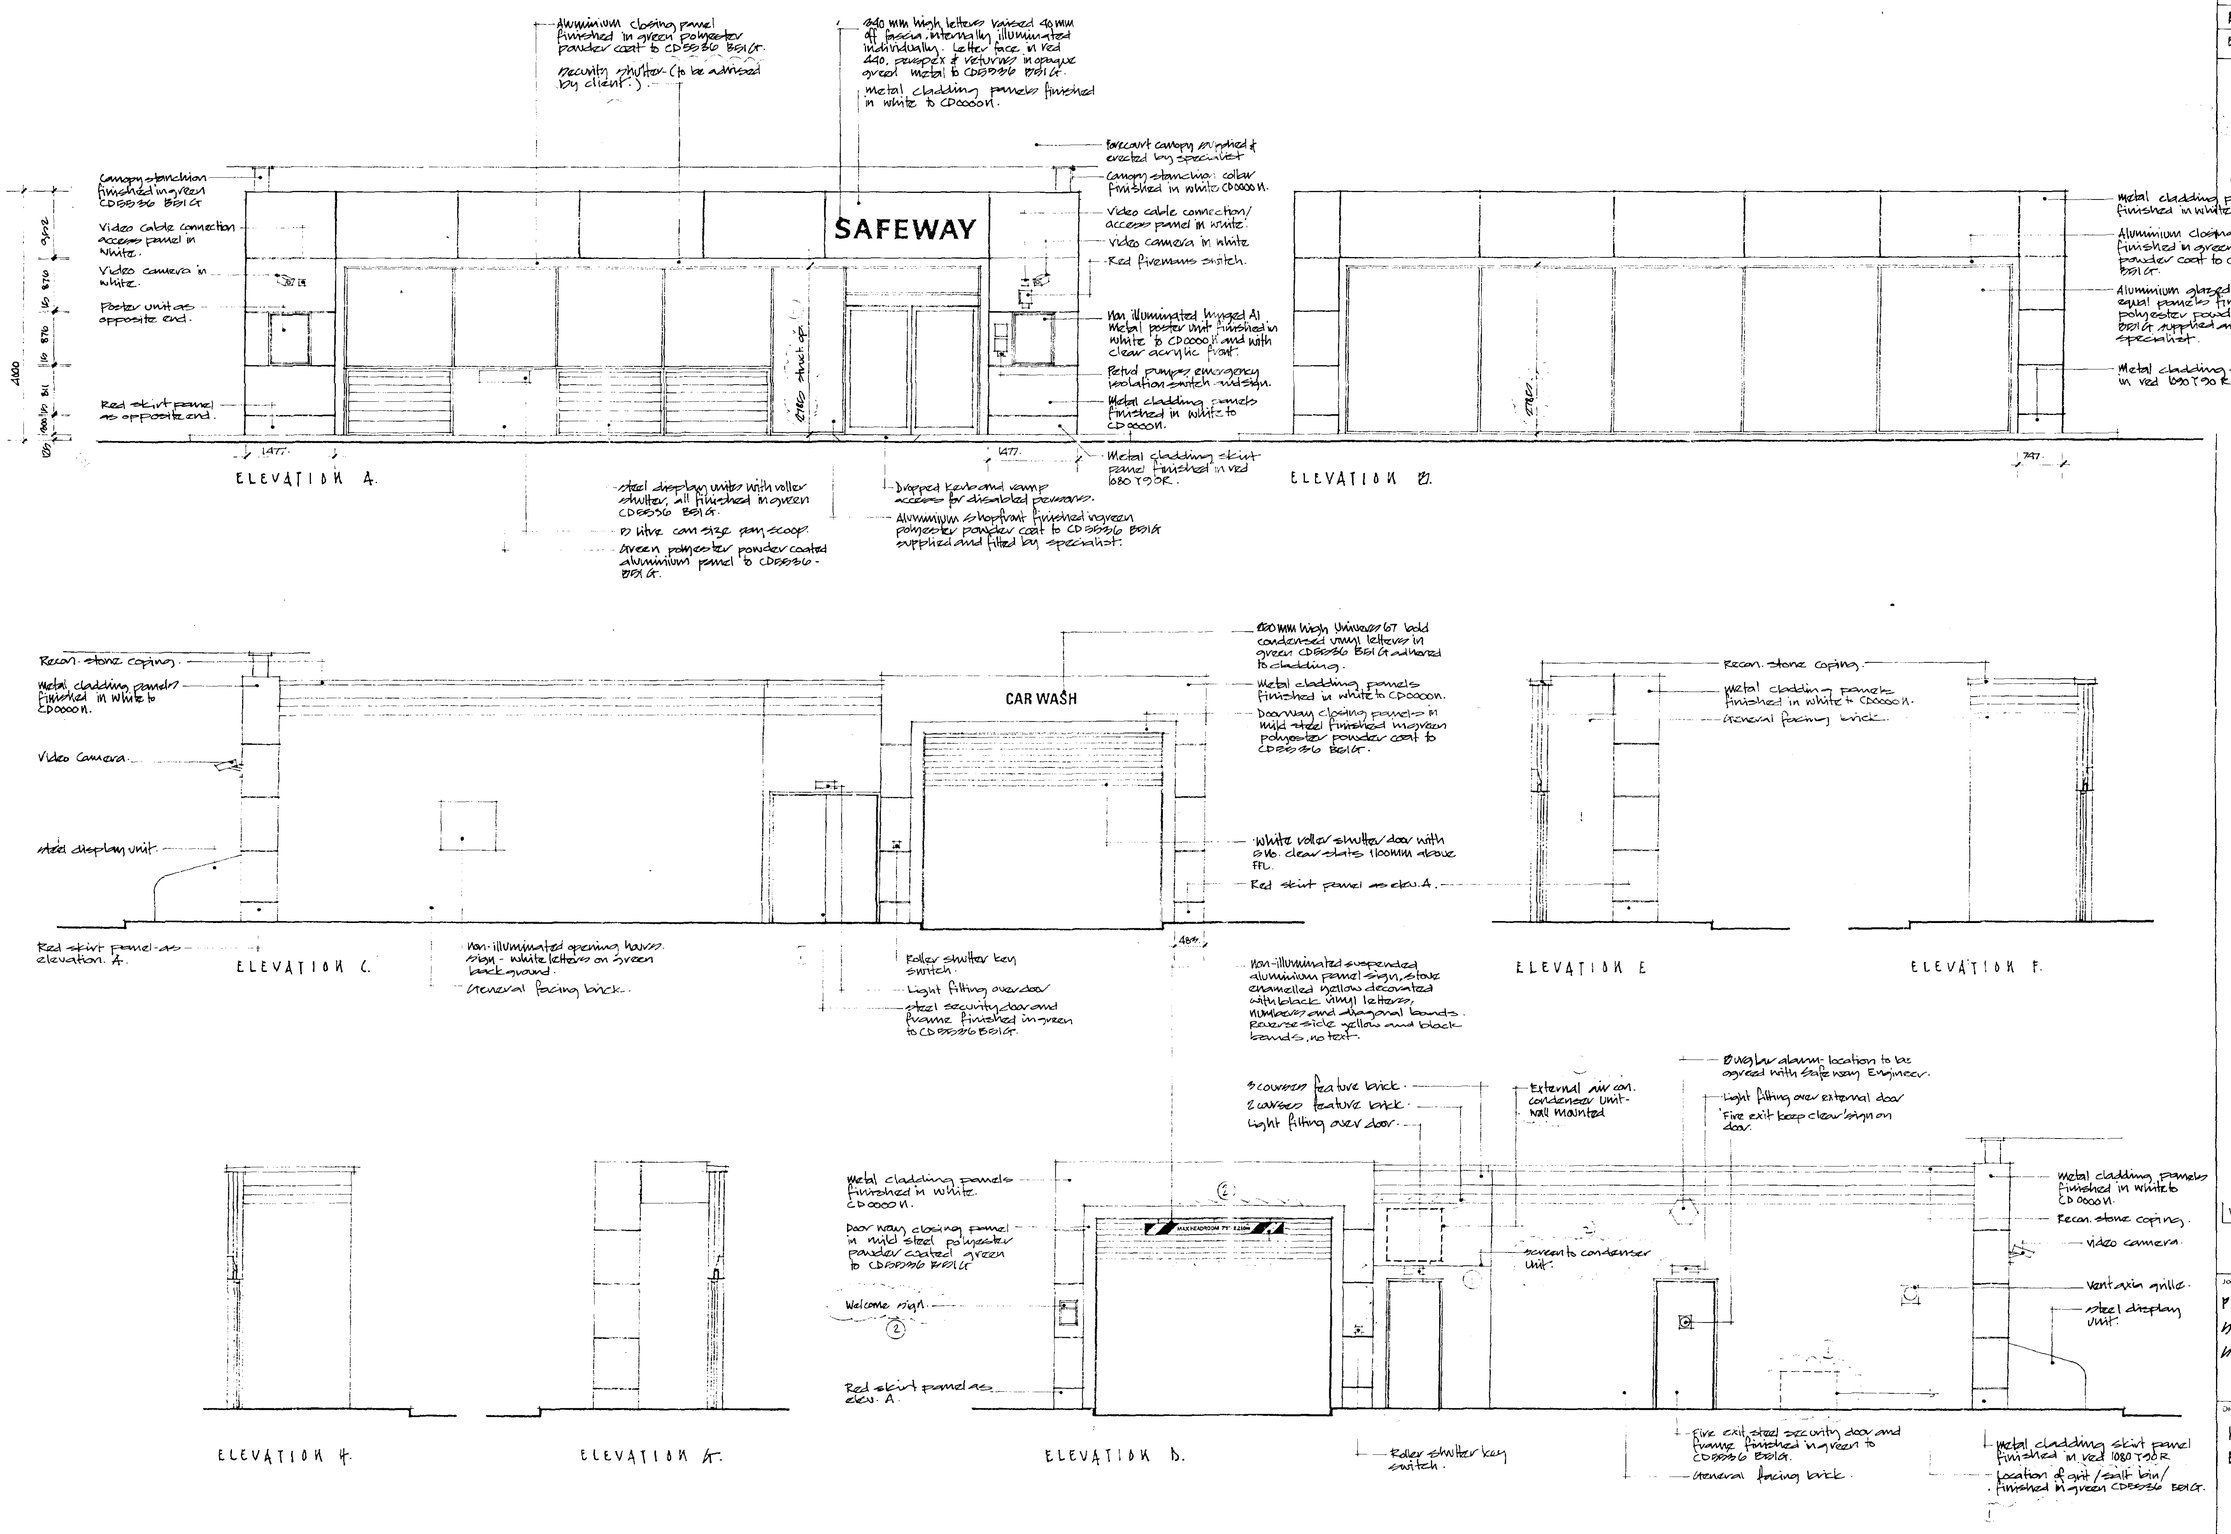

Notes

Do not Scale. Use figured dimensions only. Subject to site survey and all necessary consents. All dimensions to be checked by user and any discrepancies, errors or omissions to be reported to the Architect before work commences. This drawing is to be read in conjunction with all other relevant materials.

Index	Revision	Date	Int
1.	Doors to plant room and store amended, grit bin added + A/C. unit added.	7-6-95	ED.
2.	Dims amended + screen added.	21-6-95	ED.
A	FOR BILLING	23-6-95	
B	Building Reg. Approval.	26-6-95	

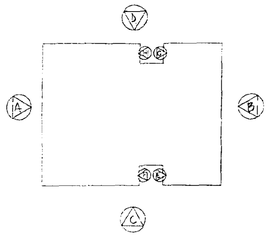

SOUTHAMPTON AND DC HOPE PLANNING
07 JUL 1995
Ref: 0713/95

DETERMINED PLAN

Lyons + Sleeman + Hoare
CHARTERED ARCHITECTS · DESIGNERS · PLANNERS
Nero Brewery, Cricket Green, Hartley Wintney, Hampshire RG27 8QA
Telephone (01252) 844144 Facsimile (01252) 844300

Job
PETROL FILLING STATION, SPALDING.
SAFEWAY STORES Plc.

Drawing
KIOSK FITTING OUT ELEVATIONS.

Scale	Date	Partner	Author
1:50	23-3-95	K.W.S.	N.E.D.

Job No. Dig No. 95/017/15:03. Rev. B

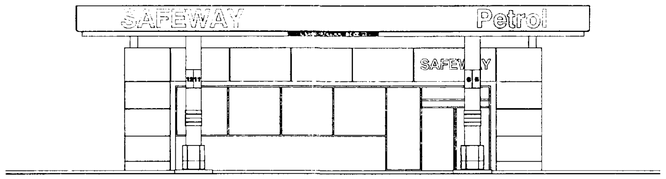

FRONT ELEVATION

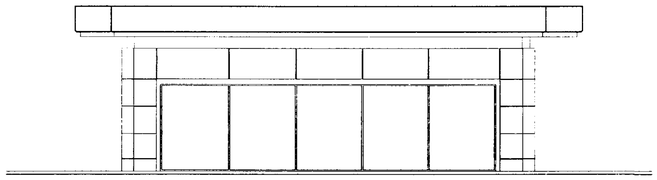

REAR ELEVATION

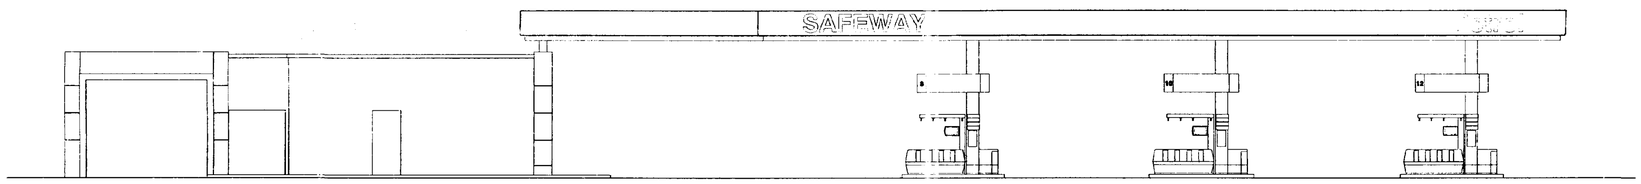

NEW ACCESS ROAD ELEVATION

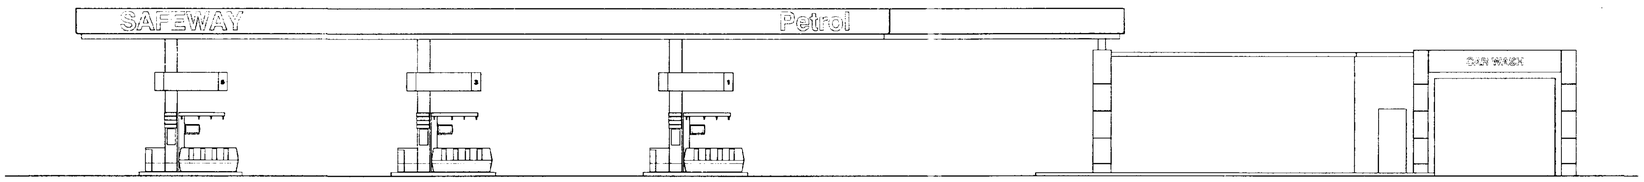

SIDE ELEVATION

Notes

Do not Scale. Use figured dimensions only. Subject to site survey and all necessary consents. All dimensions to be checked by user and any discrepancies, errors or omissions to be reported to the Architect before work commences. This drawing is to be read in conjunction with all other relevant materials.

Index	Revision	Date	Ref
1	CANOPY EDGE DETAIL AMMENDED	09/06/95	MA
A	FOR BILLING	23/6/95	
B.	Building Reg. Approval.	26-6-95	

SOUTH HOLLAND DC
PLANNING
07 JUL 1995
Ref: 0713/95

Lyons+Sleeman+Hoare
CHARTERED ARCHITECTS ◦ DESIGNERS ◦ PLANNERS

PETROL FILLING STATION
SPALDING
SAFEWAY STORES PLC.

DETERMINED PLAN

CANOPY ELEVATIONS

Scale	Date	Partner	Author
1:100	APR 95	K.W.S	M.M.A

95/017/13:02

© Lyons+Sleeman+Hoare

Notes

Do not Scale. Use figured dimensions only. Subject to site survey and all necessary consents. All dimensions to be checked by user and any discrepancies, errors or omissions to be reported to the Architect before work commences. This drawing is to be read in conjunction with all other relevant materials.

Index	Revision	Date	Int
1	Doors to plant room and store amended.	19.5.95	MED.
2.	Dimensions added.	7.6.95	MED.
3.	Pay scoop added and dims amended.	21.6.95	ED.
A	FOR BILLING	23.6.95	[illegible]
B	Building Reg. Approval	26.6.95	[illegible]

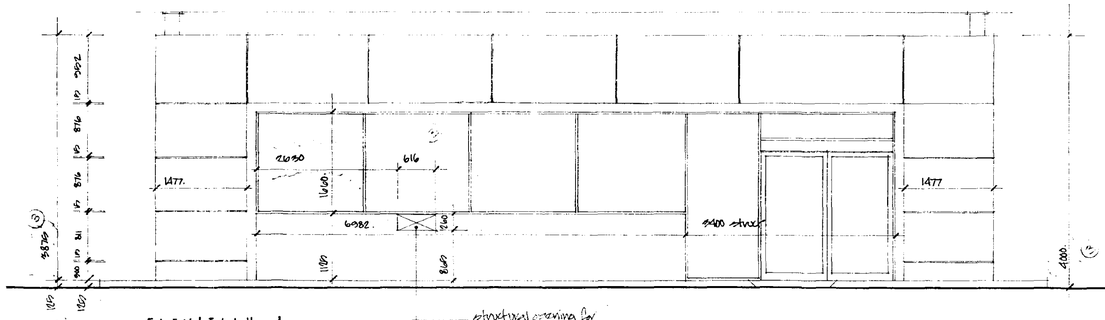

ELEVATION A.

structural opening for (5 litre) ply drawer.

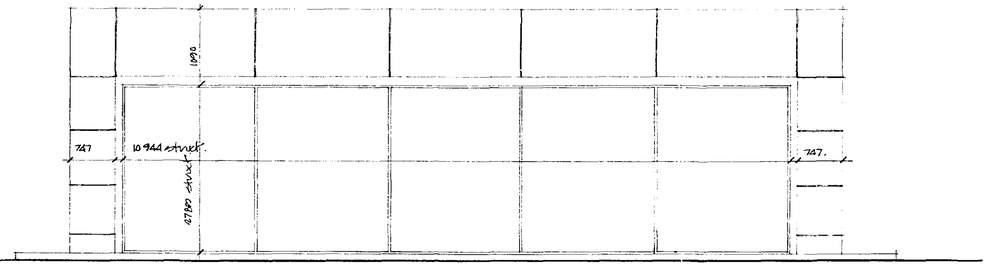

ELEVATION B.

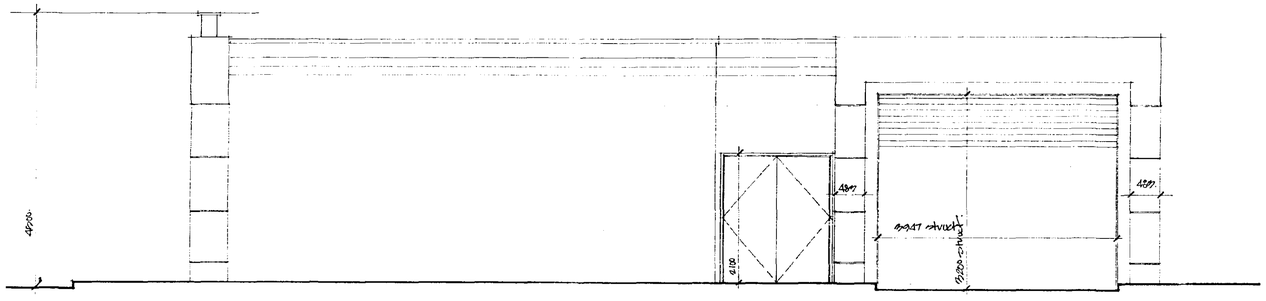

ELEVATION C.

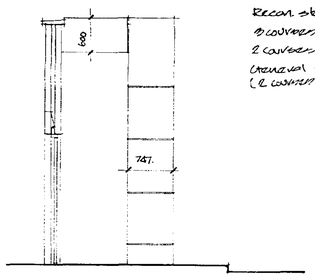

ELEVATION E

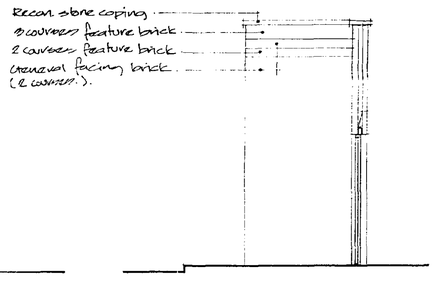

ELEVATION F.

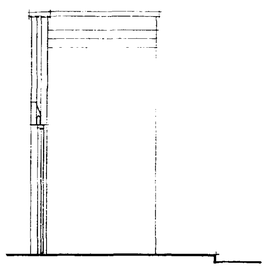

ELEVATION H.

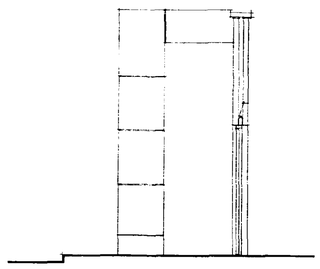

ELEVATION G.

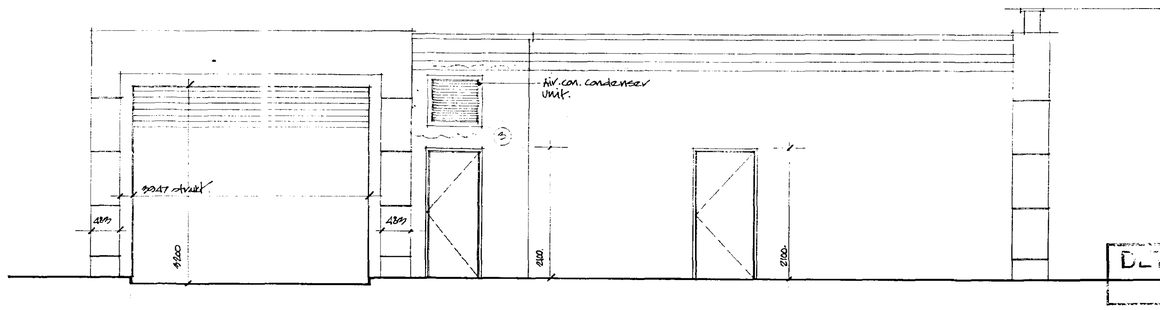

ELEVATION D.

SOUTH HOUSING ... 07 JUL 1995 Ref: 0713/95

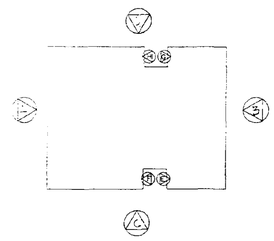

DETERMINED PLAN

Lyons+Sleeman+Hoare

CHARTERED ARCHITECTS · DESIGNERS · PLANNERS

Nero Brewery, Cricket Green, Hartley Wintney, Hampshire RG27 8QA
Telephone: (01252) 844144 Facsimile: (01252) 844800

Job

PETROL FILLING STATION, SPALDING.
SAFEWAY STORES Plc.

Drawing

KIOSK ELEVATIONS.

Scale	Date	Partner	Author
1:50	23.3.95	K.W.S.	M.E.D.

Job No/Drg No: 95/017/13:01. Rev: B

© Lyons+Sleeman+Hoare

Notes

Do not Scale. Use figured dimensions only. Subject to site survey and all necessary consents. All dimensions to be checked by user and any discrepancies, errors or omissions to be reported to the Architect before work commences. This drawing is to be read in conjunction with all other relevant materials.

Index	Revision	Date	Init
1.	Section D-D added.	19-9-95	E.D.
2.	Levels added.	21-6-95	E.D.
A	FOR BILLING	23-6-95	
B	Building Reg. Approval	26-6-95	

Single ply roofing membrane on rigid insulation board on vapour barrier on profiled metal decking on channels to Eng. spec. laid to fall.

For parapet abutment detail refer to dwg. no. 95/017/17:05 detail 1.

Struct. support to Eng. details.

metal cladding.

Aluminium closing panel.

Aluminium shopfront.

Steel display unit with roller shutter door.

For enlarged dpc. detail refer to dwg. no. 95/017/17:02. detail 1.

8·20

7·11

5·95

4·20

4·20 FFL

4200

DPC

For valley gutter detail refer to dwg. no. 95/017/17:05 detail B.

Single ply roofing membrane on rigid insulation board on vapour barrier on profiled metal decking on channels laid to fall.

For parapet abutment detail refer to dwg. no. 95/017/17:06 detail 1.

metal cladding panels.

struct. support to Eng. spec.

Aluminium closing panel.

Aluminium glazed screen.

7·11

Level louvres. see dwg. 95/017/22:04.

4·395

For enlarged DPC detail refer to dwg. no. 95/017/17:01 detail 2.

SECTION A-A.

For parapet abutment detail refer to dwg. no. 95/017/17.

8·175

Recon. stone coping.

Grooved facing brickwork

50mm cavity.

40mm insulation.

140mm dense conc. block

140 mm dense conc. blockwork.

4·395 FFL

4·20

DPC

For enlarged dpc. detail refer to dwg. no. 95/017/17:02 detail 1.

SECTION B-B

Single ply roofing membrane on rigid insulation board on vapour barrier on profiled metal decking on channels (to Eng. spec) laid to fall of 0·166 (1:80).

Single ply roofing membrane on rigid insulation board on vapour barrier on profiled metal decking on channels laid to fall.

For parapet abutment detail refer to dwg. no. 95/017/17.

Recon. stone coping.

Grooved facing brick

50mm cavity.

100 mm dense conc. block work.

cavity tray with dispersed water door.

Proprietary galv. m/f. lintel.

steel door and frame.

8·175

4·395

SECTION C-C.

Single ply roofing membrane on rigid insulation board on vapour barrier on profiled metal decking on channels to Eng. spec. laid to fall.

For parapet abutment detail refer to dwg. no. 95/017/17:06 detail 2.

UPVC coated metal lining tray suspended on Gyproc M/F ceiling grid.

2400 to U/S lining tray.

2800 to U/S beam.

8·20

7·40

4·20

SECTION D-D.

SCALED DRAWING HOLD

Ref: 0713/95

Lyons+Sleeman+Hoare

CHARTERED ARCHITECTS · DESIGNERS · PLANNERS

Nero Brewery, Cricket Green, Hartley Wintney, Hampshire RG27 8QA
Telephone: (01252) 844144 Facsimile: (01252) 844800

Job

PETROL FILLING STATION.
BALDING.
GATEWAY STORES Plc.

Drawing

KIOSK SECTIONS AND PLAN

Scale	Date	Partner	Author
1:50	27.09.95	K.W.H.	M.E.D.

Job No/Drg No: 95/017/12:02. Rev: B

© Lyons+Sleeman+Hoare

4118.994 DEALING (UK) LTD

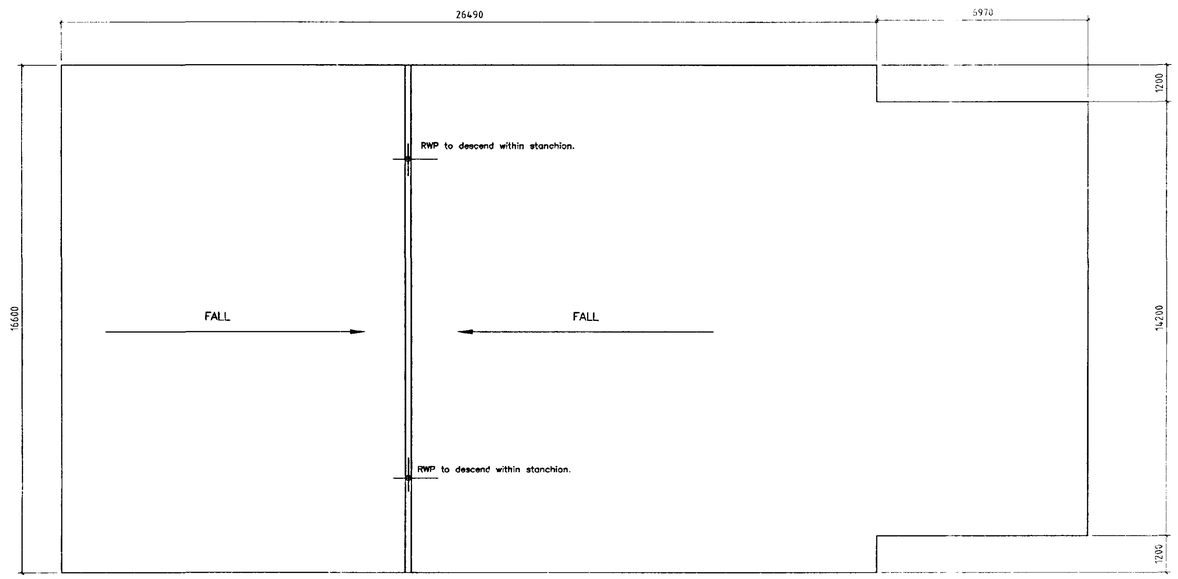

CANOPY PLAN.

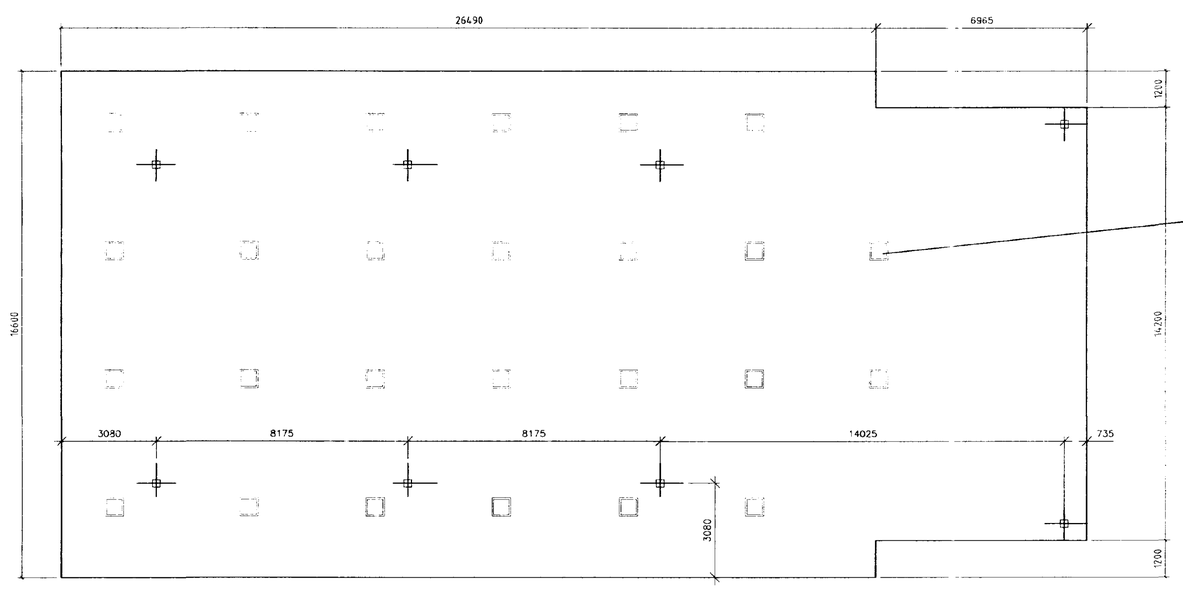

REFLECTED CEILING PLAN

DIRECTION OF RIBLOCK UNDERLINING.

400 WATT MBFU CANOLUX RECESSED LIGHTING UNITS 600 SQUARE - 26 NO. SUPPLIED BY CANOPY MANUFACTURER.

BRIEF SPECIFICATION:
1. REFER TO CANOPY MANUFACTURERS DETAILS DRAWING FOR CONNECTION DETAILS.
2. STEELWORK DESIGNED TO BS449: PART2: 1969 INCLUDING AMENDMENTS TO DEC. 1969 (AMD 6255)
3. STEELWORK TO BE MANUFACTURED TO BS 4360/43A/43C
4. COLUMNS ON ISLANDS FROM RHS STEEL 400x500 WITH 3mm RADIUS TO CORNERS, (250 SQUARE AT BUILDING) INCLUDING WHERE REQUIRED 114mm DIA. STEEL RWP'S
   EACH COLUMN TO HAVE A MINIMUM OF 4HD BOLTS PER BASE
5. ALL STEEL TO BE SHOT BLASTED AFTER FABRICATION AND PRIOR TO PAINTING ONE COAT ZINC RICH EPOXY PRIMER TO A DRY FILM THICKNESS OF 38-50 MICRONS.
   ROOF PURLINS AND UNDERLINING SUPPORTS FROM GALV.ZETA AND RED SECTIONS
6. GUTTERS TO BE 450x100x2mm THICK MILD STEEL, GALVANISED FINISH WITH 100mm DIA OUTLETS CONNECTED TO INDUSTRIAL GRADE FLEXIBLE TUBE, CLIPPED IN POSITION TO STEEL RWP'S
7. ROOF CLADDING - 0.5g GALVANISED STEEL SHEETING TO MM10 PROFILE.
8. SOFFIT LINING RIBLOCK 300 WHITE ALUMINIUM CLADDING.
9. COLUMNS AND FASCIA THAT ARE TO BE PAINTED WITH GLOSS PAINT ARE TO BE UNDERCOATED WITH NON MODIFIED ONE PACK CHLORINATED RUBBERPAINT.
   STEELWORK WITHIN ROOF SPACE TO BE COATED WITH BITUMEN PAINT IF DIRECTED.
10. FOR PUMP ISLAND DETAILS AND CANOPY FASCIA SEE SEPERATE DWGS.

Notes:
Do not Scale. Use figured dimensions only. Subject to site survey and all necessary consents. All dimensions to be checked by user and any discrepancies, errors or omissions to be reported to the Architect before work commences. This drawing is to be read in conjunction with all other relevant materials.

Index	Revision	Date	
1	Generally amended.	8/06/95	NED
2	Canopy plan amended.	12/6/95	NED
A:	FOR BILLING	23/6/95	
B	Building Reg. Approval	26-6-95	

SC... HO... ...ND DC ...ANNING
07 ... 1995
Ref: 0713/95

Lyons+Sleeman+Hoare
CHARTERED ARCHITECTS ○ DESIGNERS ○ PLANNERS
Nora Brewery, Cricket Green, Hartley Wintney, Hampshire RG27 8QA
Telephone (01252) 844444 Facsimile (01252) 844800

Job
PETROL FILLING STATION,
SPALDING,
SAFEWAY STORES Plc.

Drawing
CANOPY PLAN.

DETERMINED PLAN

Scale	Date	Drawn by	Checked by
1:100.	11/04/95	KWS	NED

Job Number: 95/017/11:04.
Rev: B

© Lyons+Sleeman+Hoare

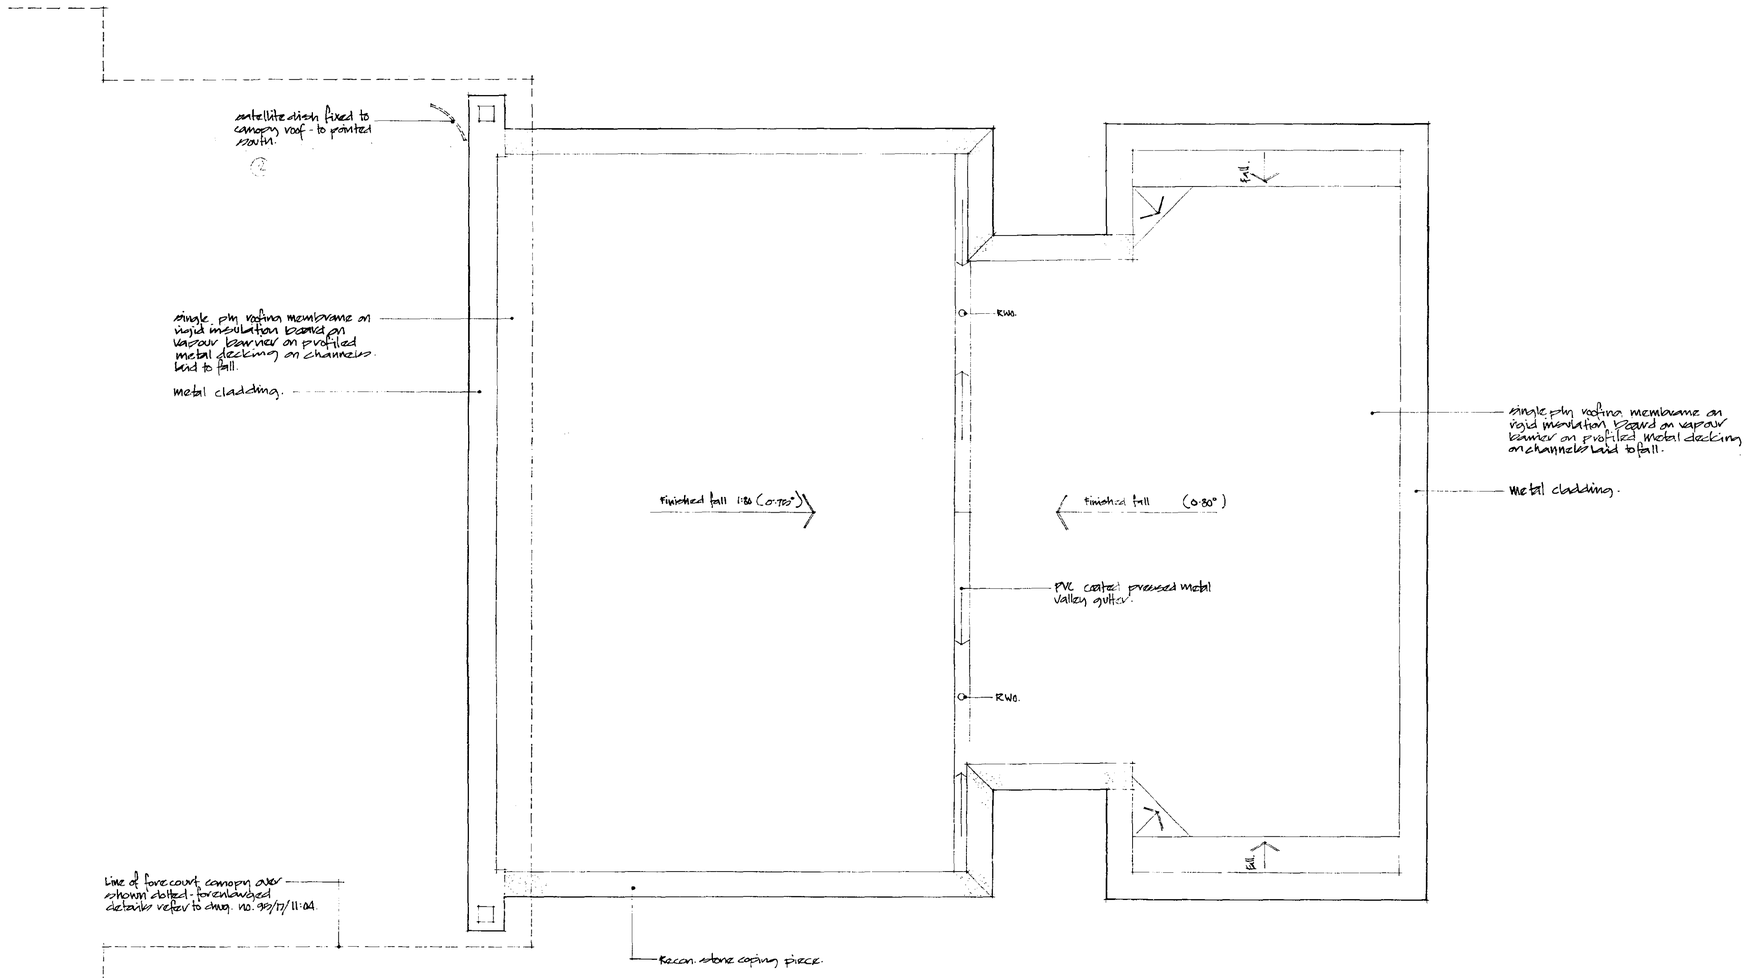

Notes

Do not Scale. Use figured dimensions only. Subject to site survey and all necessary consents. All dimensions to be checked by user and any discrepancies, errors or omissions to be reported to the Architect before work commences. This drawing is to be read in conjunction with all other relevant materials.

Index	Revision	Date	Int
1	Roof over car wash amended.	19.5.95	ED.
2	Satellite dish added.	21.6.95	ED.
A	FIR BILLING	23.6.95.	PS
B.	Building Reg. Approval	26.6.95.	

SOL... D DC
HOU... NING
Ref: 0713/95

Lyons+Sleeman+Hoare

CHARTERED ARCHITECTS · DESIGNERS · PLANNERS

Yeto Brewery, Cricket Green, Hartley Wintney, Hampshire RG27 8QA
Telephone (01252) 844144 Facsimile (01252) 844800

Job

PETROL FILLING STATION
SPALDING
SAFEWAY STORES Plc.

DETERMINED PLAN

Drawing

KIOSK ROOF PLAN.

Scale	Date	Partner	Author
1:50.	22.3.95	K.W.S.	N.E.D.

Job No/Dig No	Rev
95/17/11:03.	B

Notes:

Do not Scale. Use figured dimensions only. Subject to site survey and all necessary consents. All dimensions to be checked by user and any discrepancies, errors or omissions to be reported to the Architect before work commences. This drawing is to be read in conjunction with all other relevant materials.

Index	Revision	Date	Int
1	Store and recycle room amended.	19-5-95	E.D.
2.	Fire Door refs added.	7-6-95	E.D.
3.	PIER ON WASH BAY INCREASED TO 338	16-6-95	KA
4.	Levels added.	21-6-95	E.D.
A.	FOR BILLING	23-6-95	PS
B.	Building Reg. Approval	26-6-95	

Note:

1. All internal walls to be taken up to underside of roof lining.

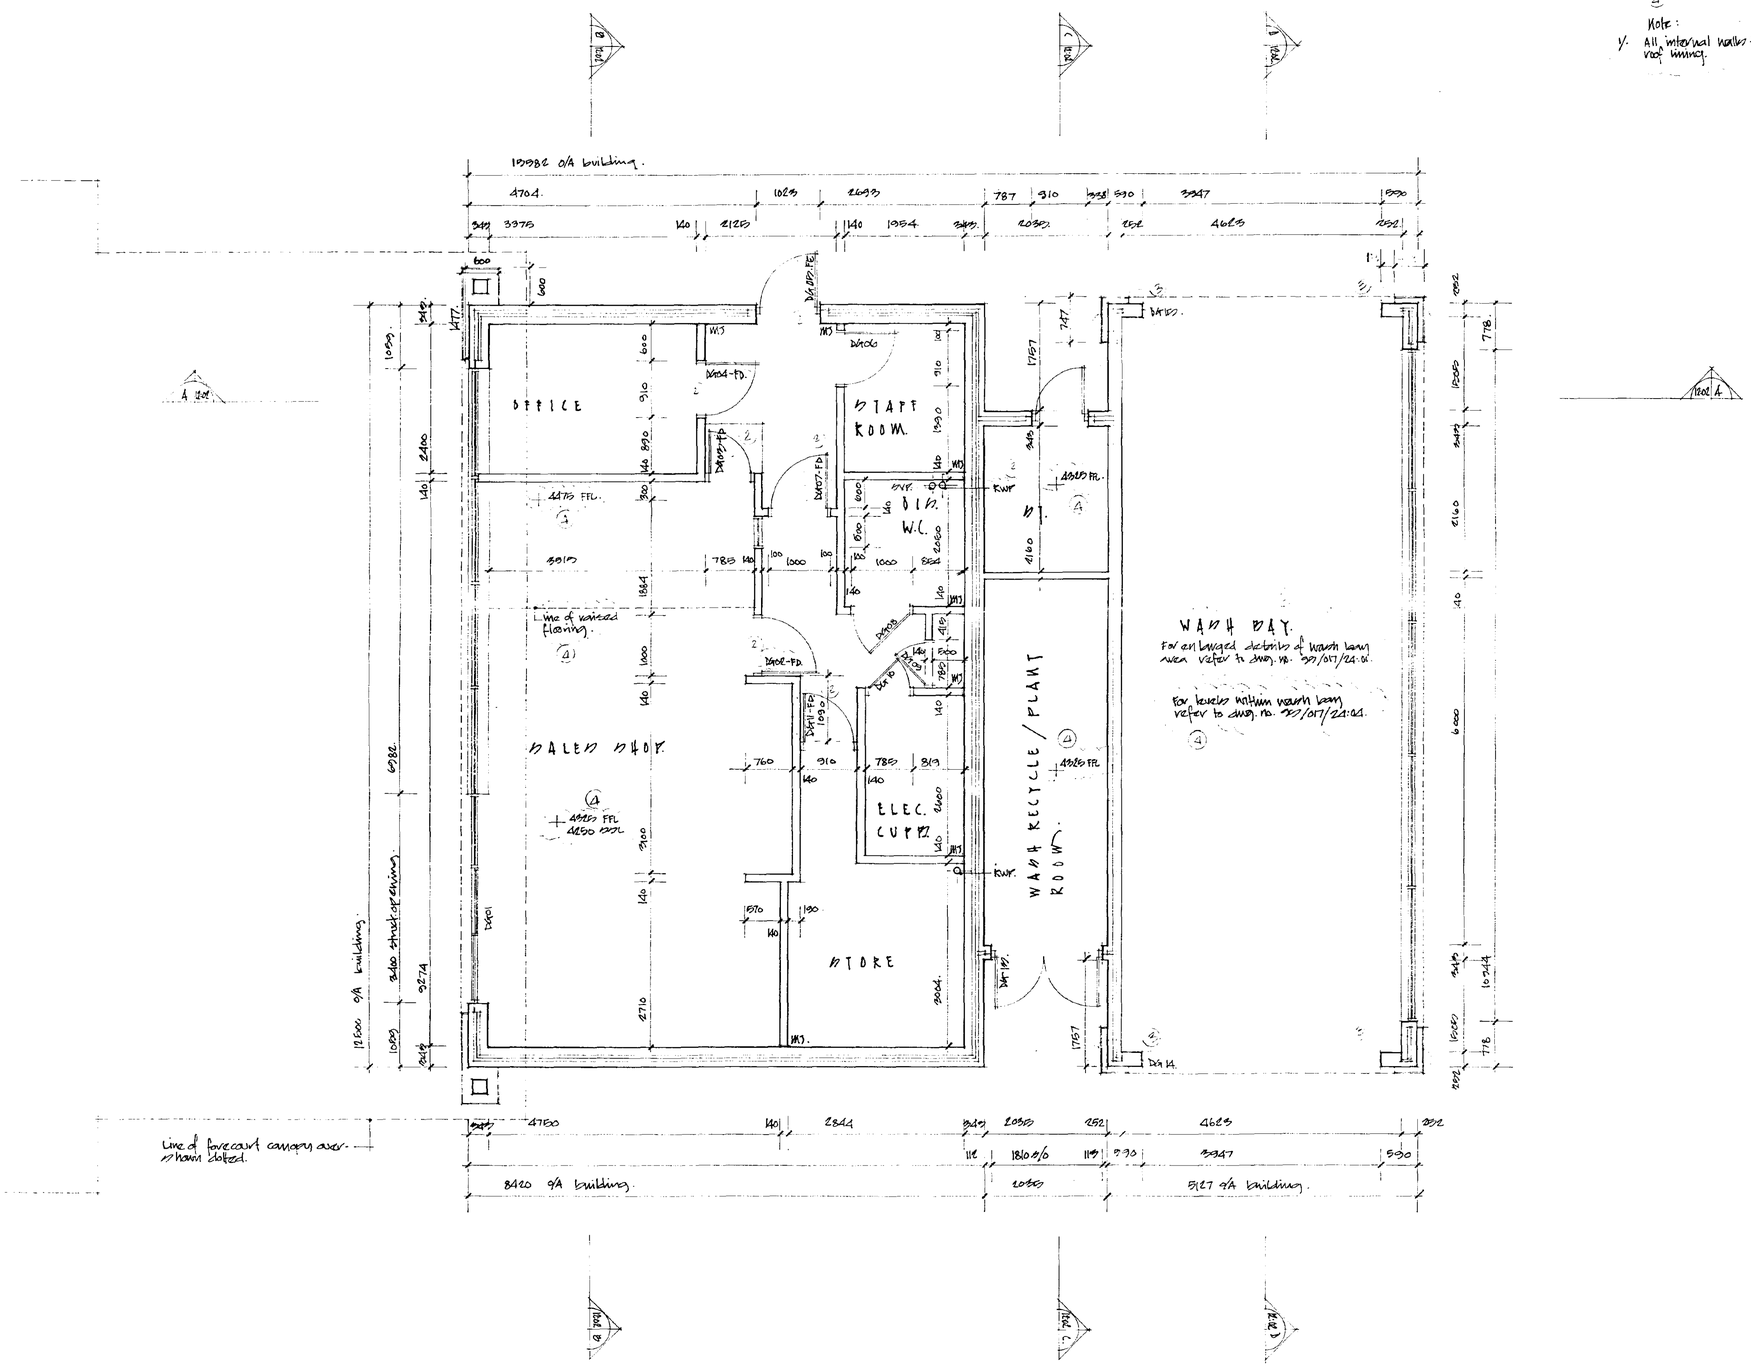

SO... ...ND DC
HO... ...NNING
... 1995
Ref: 0713/95

Lyons+Sleeman+Hoare

CHARTERED ARCHITECTS · DESIGNERS · PLANNERS

Nero Brewery, Cricket Green, Hartley Wintney, Hampshire RG27 8QA
Telephone: (01252) 844144 Facsimile: (01252) 844800

Job

PETROL FILLING STATION.
SPALDING.
SAFEWAY STORES Plc.

Drawing

KIOSK FLOOR PLANS.

DETERMINED PLAN

Scale	Date	Partner	Author
1:50.	22-3-95	K.W.S	N.E.D.

Job No/Dwg No	Rev
95/17/11:02.	B

Front & rear elevation

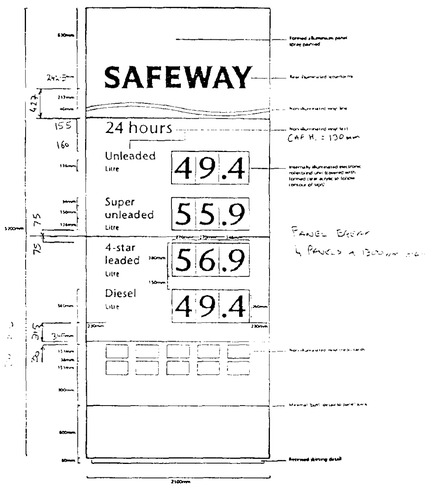

Plan view

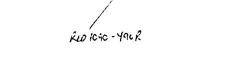

SIGN TYPE 1

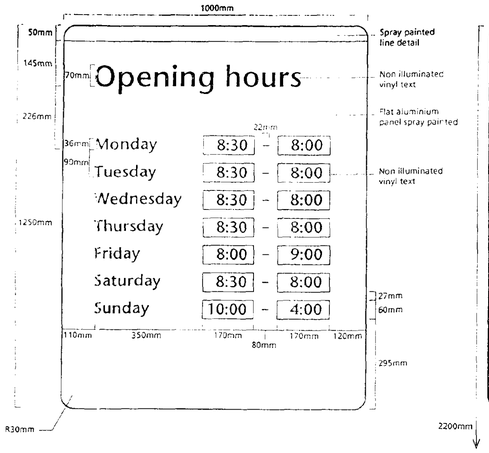

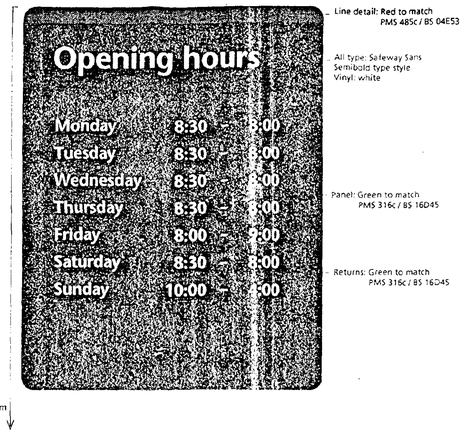

MAIN TYPE 2.

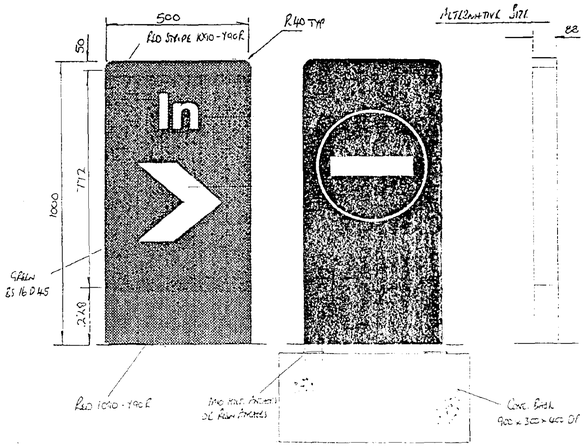

SPEC: NON-ILLUMINATED DOUBLE-SIDED FREESTANDING SIGN CONSTRUCTED FROM 1.6MM & 1.6MM ALUMINIUM PANELS & SUPPORTED ON ALUMINIUM SUPPORT FRAME FIXED TO 2 OFF STEEL SIGN LEG SECTIONS. PANELS TO HAVE CLADDING APPLIED STRIPED. TEXT IN APPLIED LIGHTS VINYL TO CORPORATE STYLE. 80MM CAP HT. NOT SIGNS OR REFLECTIVE VINYL.

SIGN TYPE 3

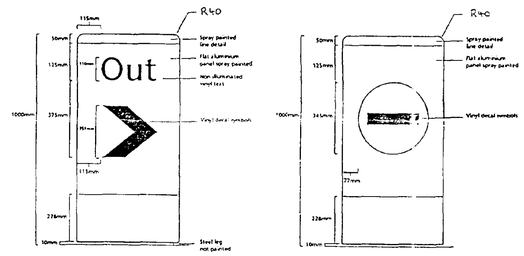

SIGN TYPE 4

Canopy face elevation

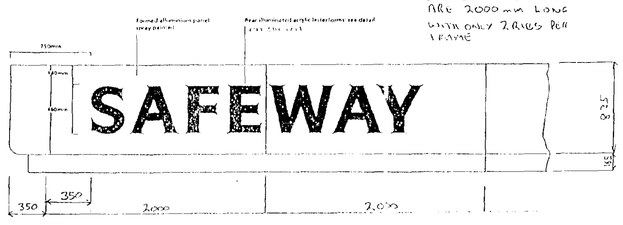

SIGN TYPE 5

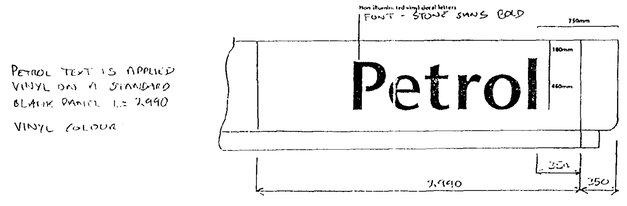

PETROL TEXT IS APPLIED VINYL ON A STANDARD BLACK PANEL I.E 2990

VINYL COLOUR

SIGN TYPE 6

SPEC: NON-ILLUMINATED DOUBLE-SIDED FREESTANDING SIGN CONSTRUCTED FROM 1.6MM AND 1.6MM ALUMINIUM PANELS & SUPPORTED ON ALUMINIUM SUPPORT FRAME FIXED TO 2 OFF STEEL SIGN LEG SECTIONS. PANELS TO HAVE CLADDING APPLIED STRIPED. TEXT IN APPLIED LIGHTS VINYL TO CORPORATE STYLE.

SIGN TYPE 9

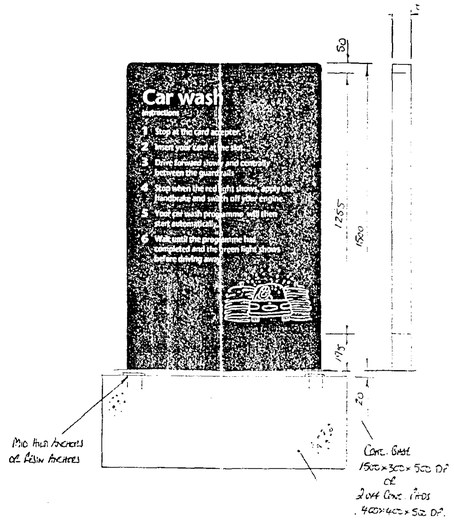

SPEC: NON-ILLUMINATED DOUBLE-SIDED FREESTANDING SIGN CONSTRUCTED FROM 1.6MM AND 1.6MM ALUMINIUM PANELS & SUPPORTED ON ALUMINIUM SUPPORT FRAME FIXED TO 2 OFF STEEL SIGN LEG SECTIONS. PANELS TO HAVE CLADDING APPLIED STRIPED. TEXT IN APPLIED LIGHTS VINYL TO CORPORATE STYLE.

SIGN TYPE 8

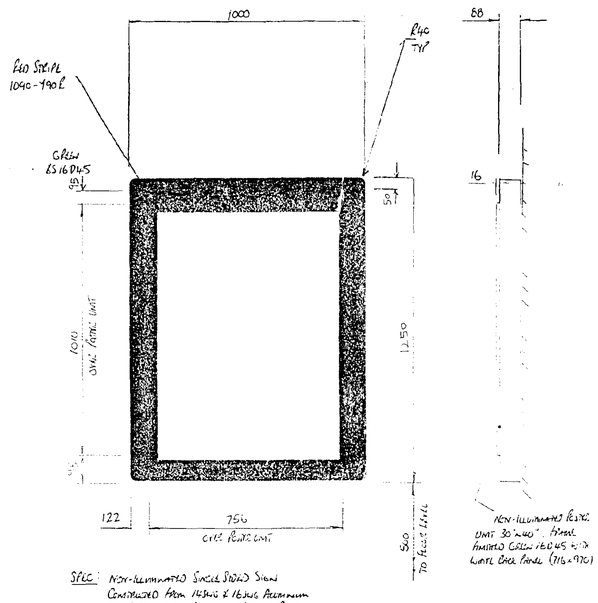

SPEC: NON-ILLUMINATED SINGLE SIDED SIGN CONSTRUCTED FROM 1.6MM & 1.6MM ALUMINIUM AND SUPPORTED ON ALUMINIUM FRAME. PANELS AND CLADDING APPLIED STRIPED. TEXT OF PETROL UNIT CONSTRUCTED FROM ARLEN POLYCARB FRAME TO JOIN 30°x90° PETROL (TBC).

SIGN TYPE 7

Notes
Do not scale use figured dimensions only. Subcontractors must verify all dimensions on site before commencing any work or shop drawings. All dimensions to be checked and any discrepancies, errors or omissions to be reported to the Architect before proceeding with the work. This drawing is to be read in conjunction with all other relevant contract documents.

Index	Revision		
A	FOR BILLING	15.06.95	KS
B	BUILDING REGS	26.10.95	KS

PLANNING
DETERMINED
LBP/AN

Lyons + Sleeman + Hoare
CHARTERED ARCHITECTS ... ENGINEERS

PETROL FILLING STATION
SPALDING
SAFEWAY STORE F C

Drawing
FILLING STATION SIGNAGE.
Sheet 2.

Scale	Date	Drawn	Checked
N.T.S.	16.06.95	KS	BMT

Job / Drawing No.
95/017/24:07.

8.2 Self Service

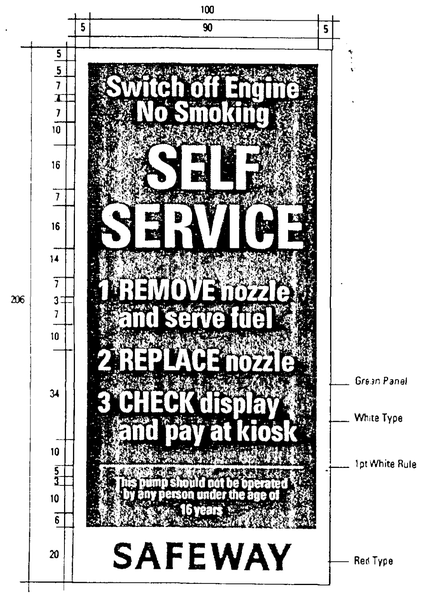

NB: Single sided/Non illuminated/Wall mounted

TYPE 11/.

6.7 Forecourt Switch Off Here

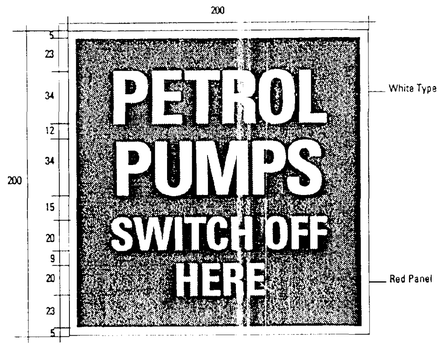

NB: Single sided/Non illuminated/Wall mounted

TYPE 12/.

8.1 Caution Sign

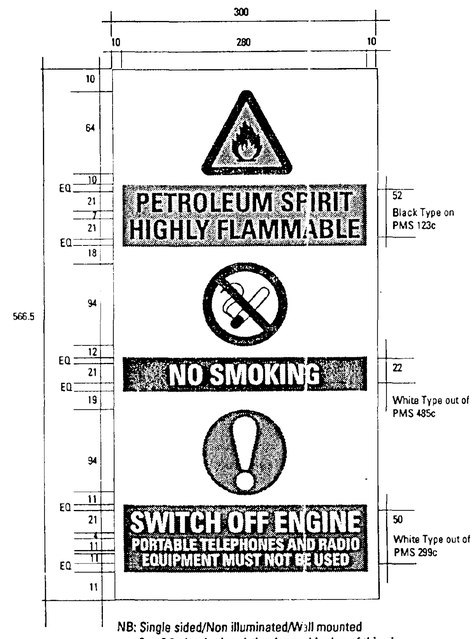

NB: Single sided/Non illuminated/Wall mounted
See 6.3a Institutional sign for positioning of this sign.

TYPE 13/.

Disposable Gloves

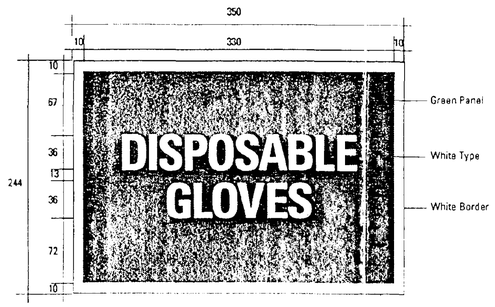

NB: Single sided/Non illuminated/Self adhesive
for existing sites only with existing diesel glove dispensers

TYPE 14/.

8.5 Petrol Station/Car Wash Disclaimer

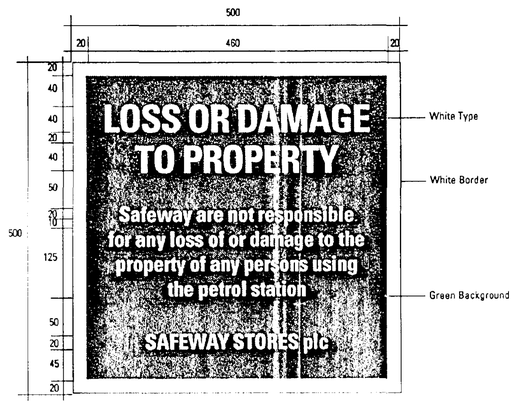

NB: Single sided/Non illuminated/Wall mounted

TYPE 15/.

8.7 Pump Numbers

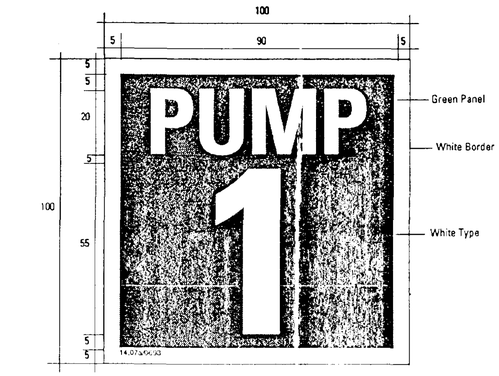

NB: Single sided/Non illuminated/Self adhesive
Also available Pump numbers 2-20.

TYPE 16/.

Notes

Do not Scale. Use figured dimensions only. Subject to ... consents. All dimensions to be checked by ... errors or omissions to be reported to the Architect ... this drawing is to be read in conjunction with ...

Index	Revision	Date	Initials
A	FOR BILLING	13-1-95	[illegible]
B	BUILDING REG	[illegible]	[illegible]

DETERMINED PLAN

Lyons + Sleeman ... CHARTERED ARCHITECTS ...

Job
PETROL FILLING STATION
SPALDING,
SAFEWAY STORES PLC.

Drawing
FILLING STATION
SIGNAGE.
SHEET 3.

Scale	Date	Pu	Author
N.T.S.	22-6-95	K.I.S	N.E.D.

Job No. Drg No
95/017/24:08.

6.7 Forecourt
Car Care (Amenities)

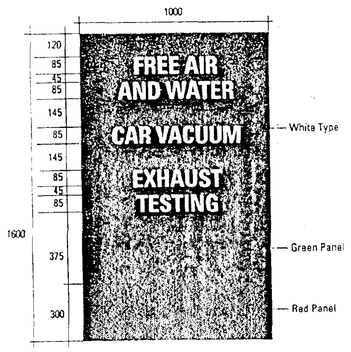

NB: Single sided/Non illuminated

TYPE 17/.

6.7 Forecourt
Air and Water Unit Stickers

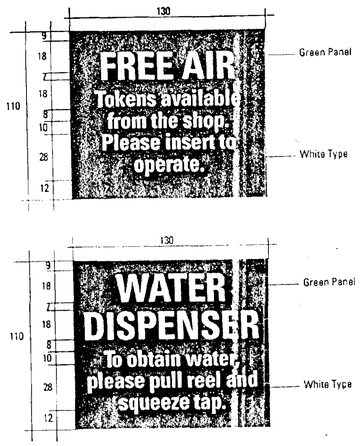

TYPE 18./.

8.3 Welcome

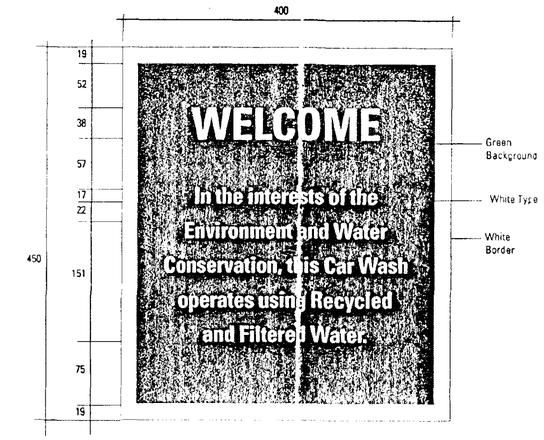

NB: Single sided/Non illuminated/Mounted on car wash cladding

TYPE 19/.

6.7 Forecourt
Air and Water Unit/Instructions
(Detail)

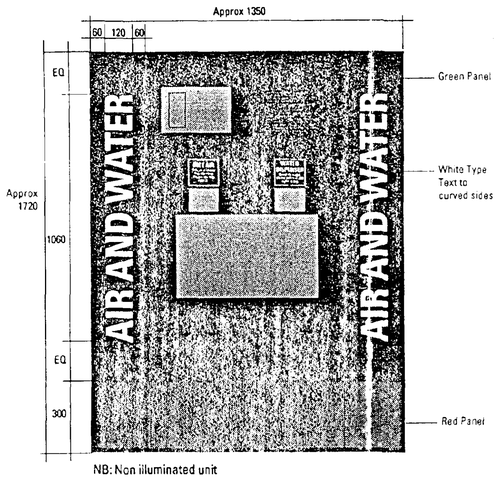

NB: Non illuminated unit

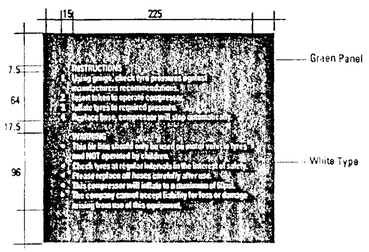

TYPE 20/.

Notes
Do not Scale. Use figured dimensions ... necessary consents. All dimensions to be checked ... sources, errors or omissions to be reported to the Architect ... differences. This drawing is to be read in conjunction with ... other relevant materials.

Index	Revision		Int
A	FOR BILLING	23.1.95	
B	BUILDING REG	9/1.5	R

HOUSING & PLANNING
07 JUL 1995
Ref: 0713/95
DETERMINED PLAN

PETROL FILLING STATION,
SPALDING,
SAFEWAY STORES Plc.

FILLING STATION
SIGNAGE:
SHEET 4.

N.T.S. 22.6.95 K. N. N.E.D.

Job No/Drg No
95/017/24:09.

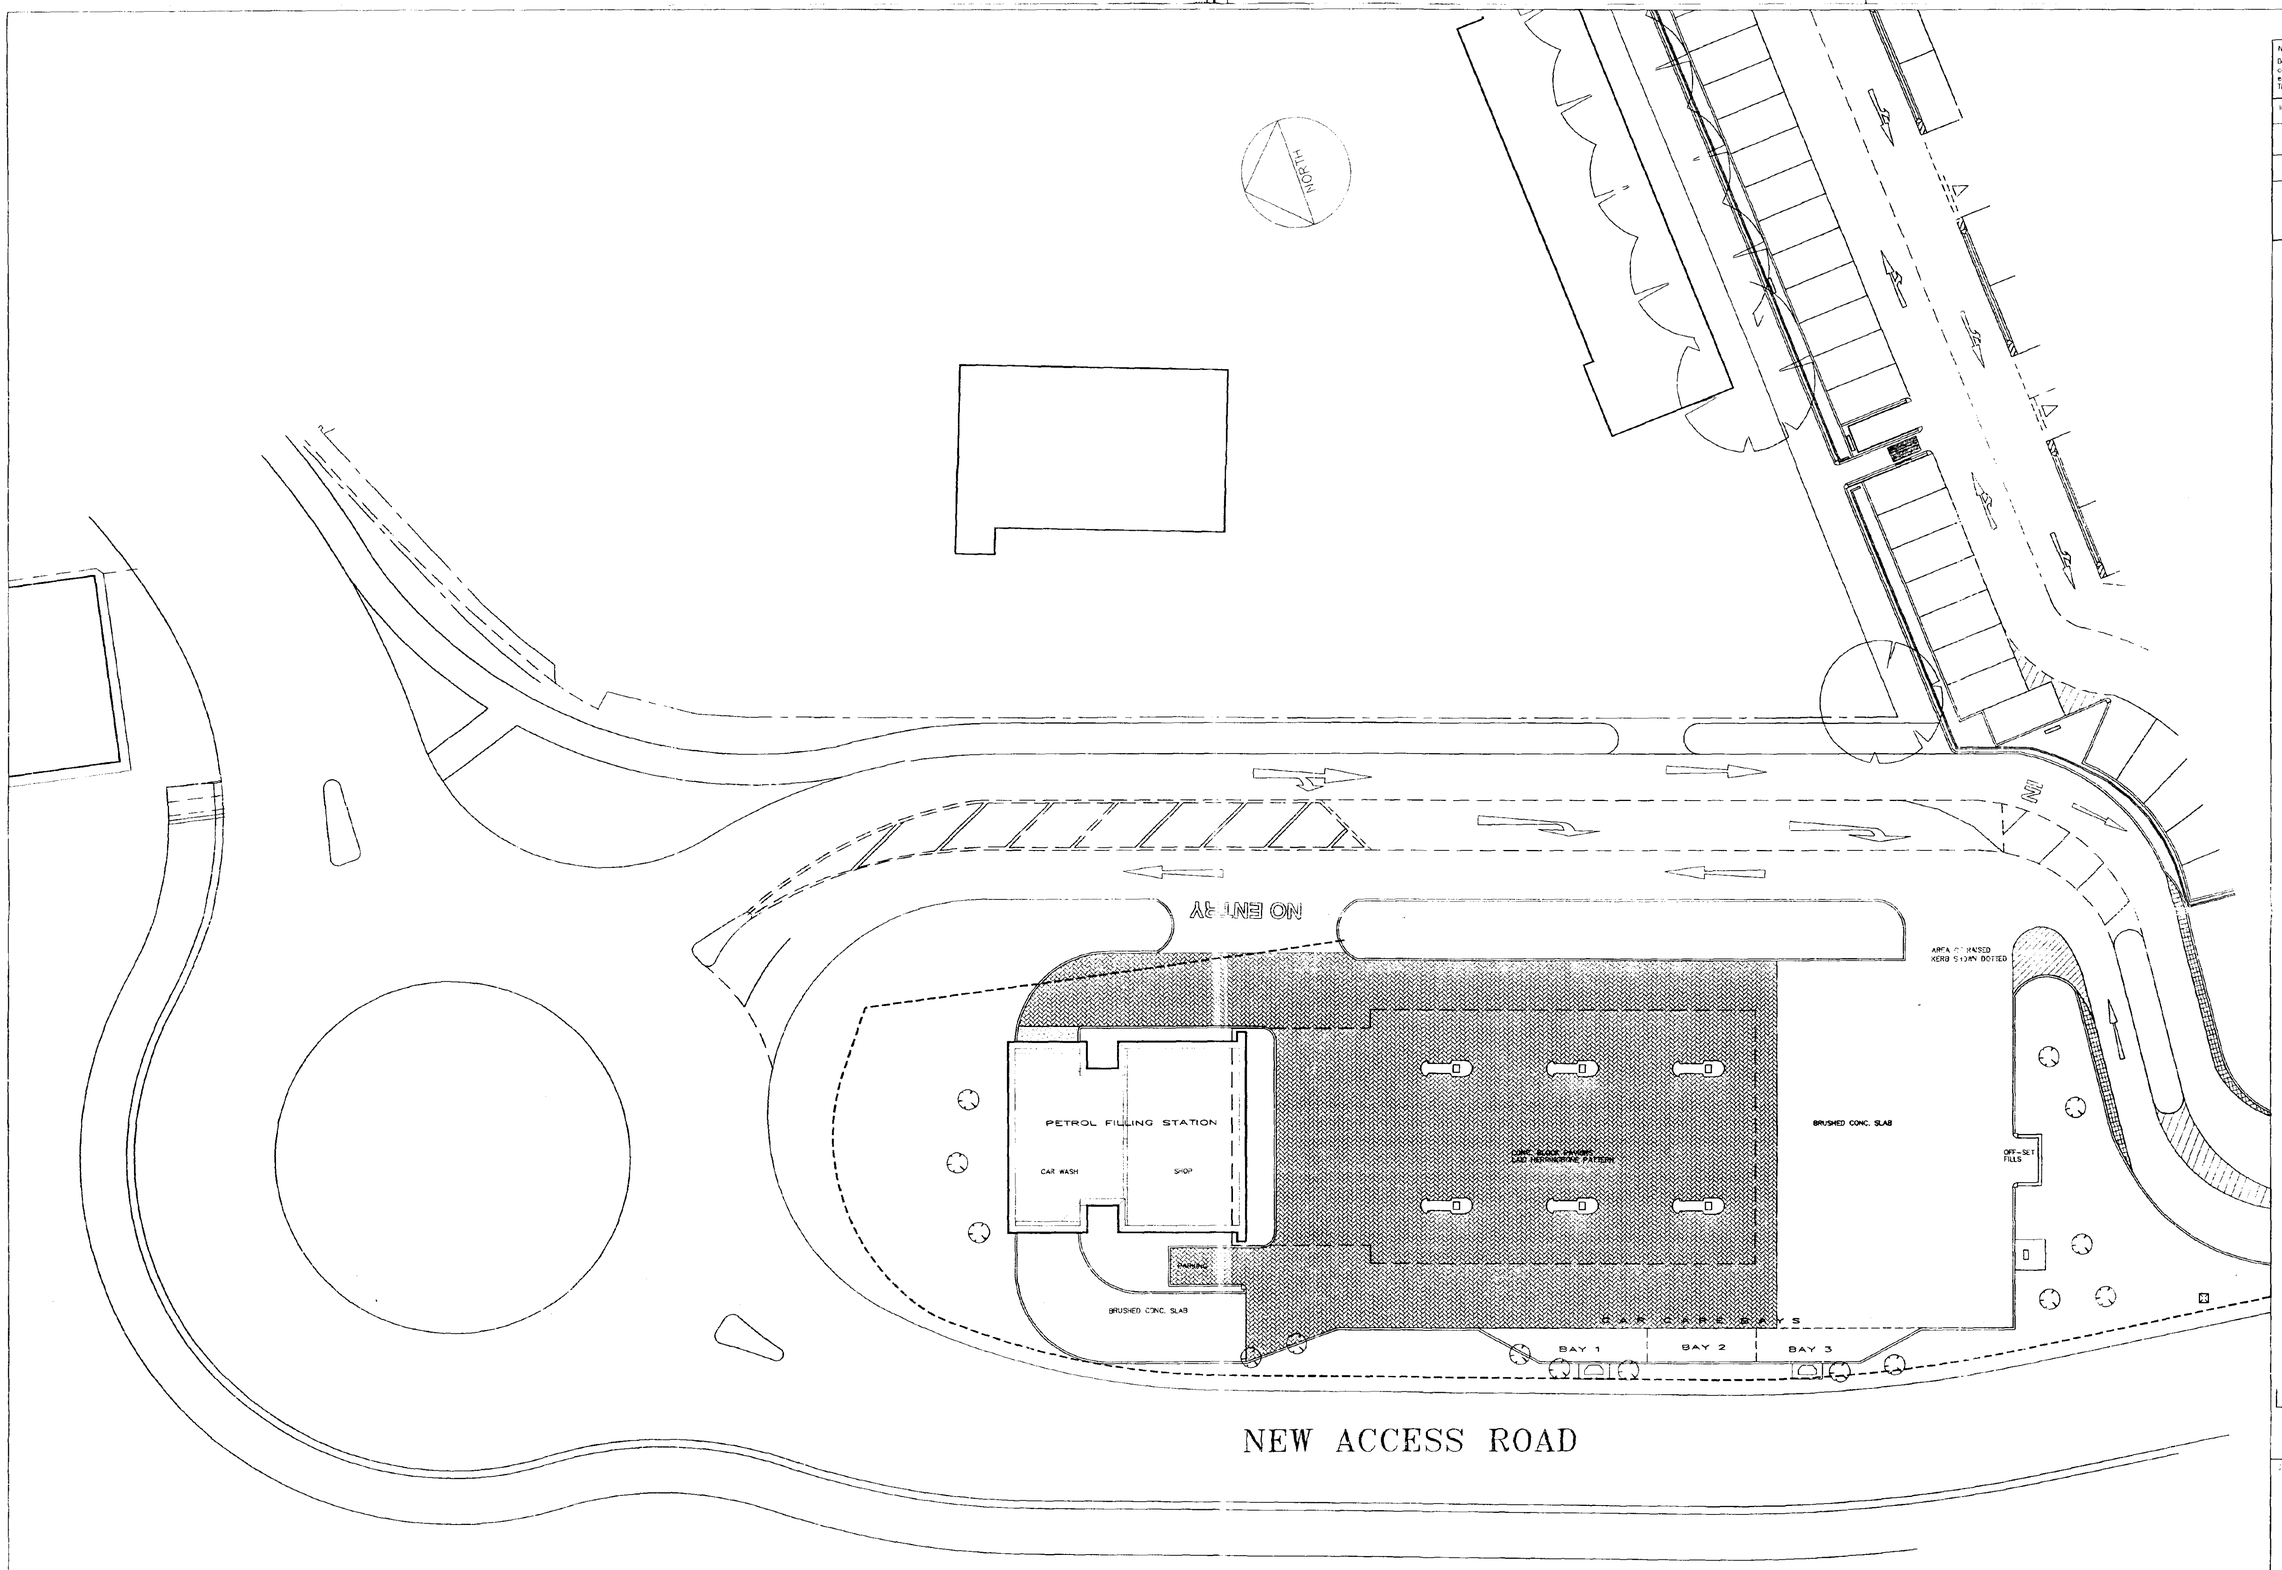

Notes

Do not Scale, Use figured dimensions only. Subject to site survey and all n
consents. All dimensions to be checked by user and any discrep
errors or omissions to be reported to the Architect before work com
This drawing is to be read in conjunction with all other relevant ma

Index	Revision	Date
1	PUMP LOCATIONS AMENDED	5/06/95
2	PFS LOCATION AMENDED	12/06/95
	A: FOR BILLING	23/06/95
	B: Building Reg Approval.	26-6-95

SOUTH HOLLAND DC
HOUSING & PLANNING
07 JUL 1995
Ref: 0713/95

Lyons+Sleeman+Hoar
CHARTERED ARCHITECTS ○ DESIGNERS ○ PLANNE
Ivens Stewart, Cricket Green, Hartley Wintney, Hampshire
Telephone (01252) 844444 Facsimile (01252) 844800

Job

PETROL FILLING STATION
SPALDING
SAFEWAY STORES PIC.

DETERMINED PLAN

Drawing

SITE PLAN
SIX ISLAND DOMINO P.F.S
SAFEWAY REF.
P.F.S/6/106 (C1)

Scale	Date	Partner	Author
1:200	24/03/95	K.W.S	N.E.D

Job N°/Drg N°
95/017/11:01.

Issue	Revision	Date
A:	FOR BILLING	23/06/95
B:	FOR BUILDING REGS APPRV.	30/06/95
C:	FOR TENDER	12/07/95
D:	FOR CONSTRUCTION	30/08/95
E:	SIGNAGE AMENDED	26/09/95

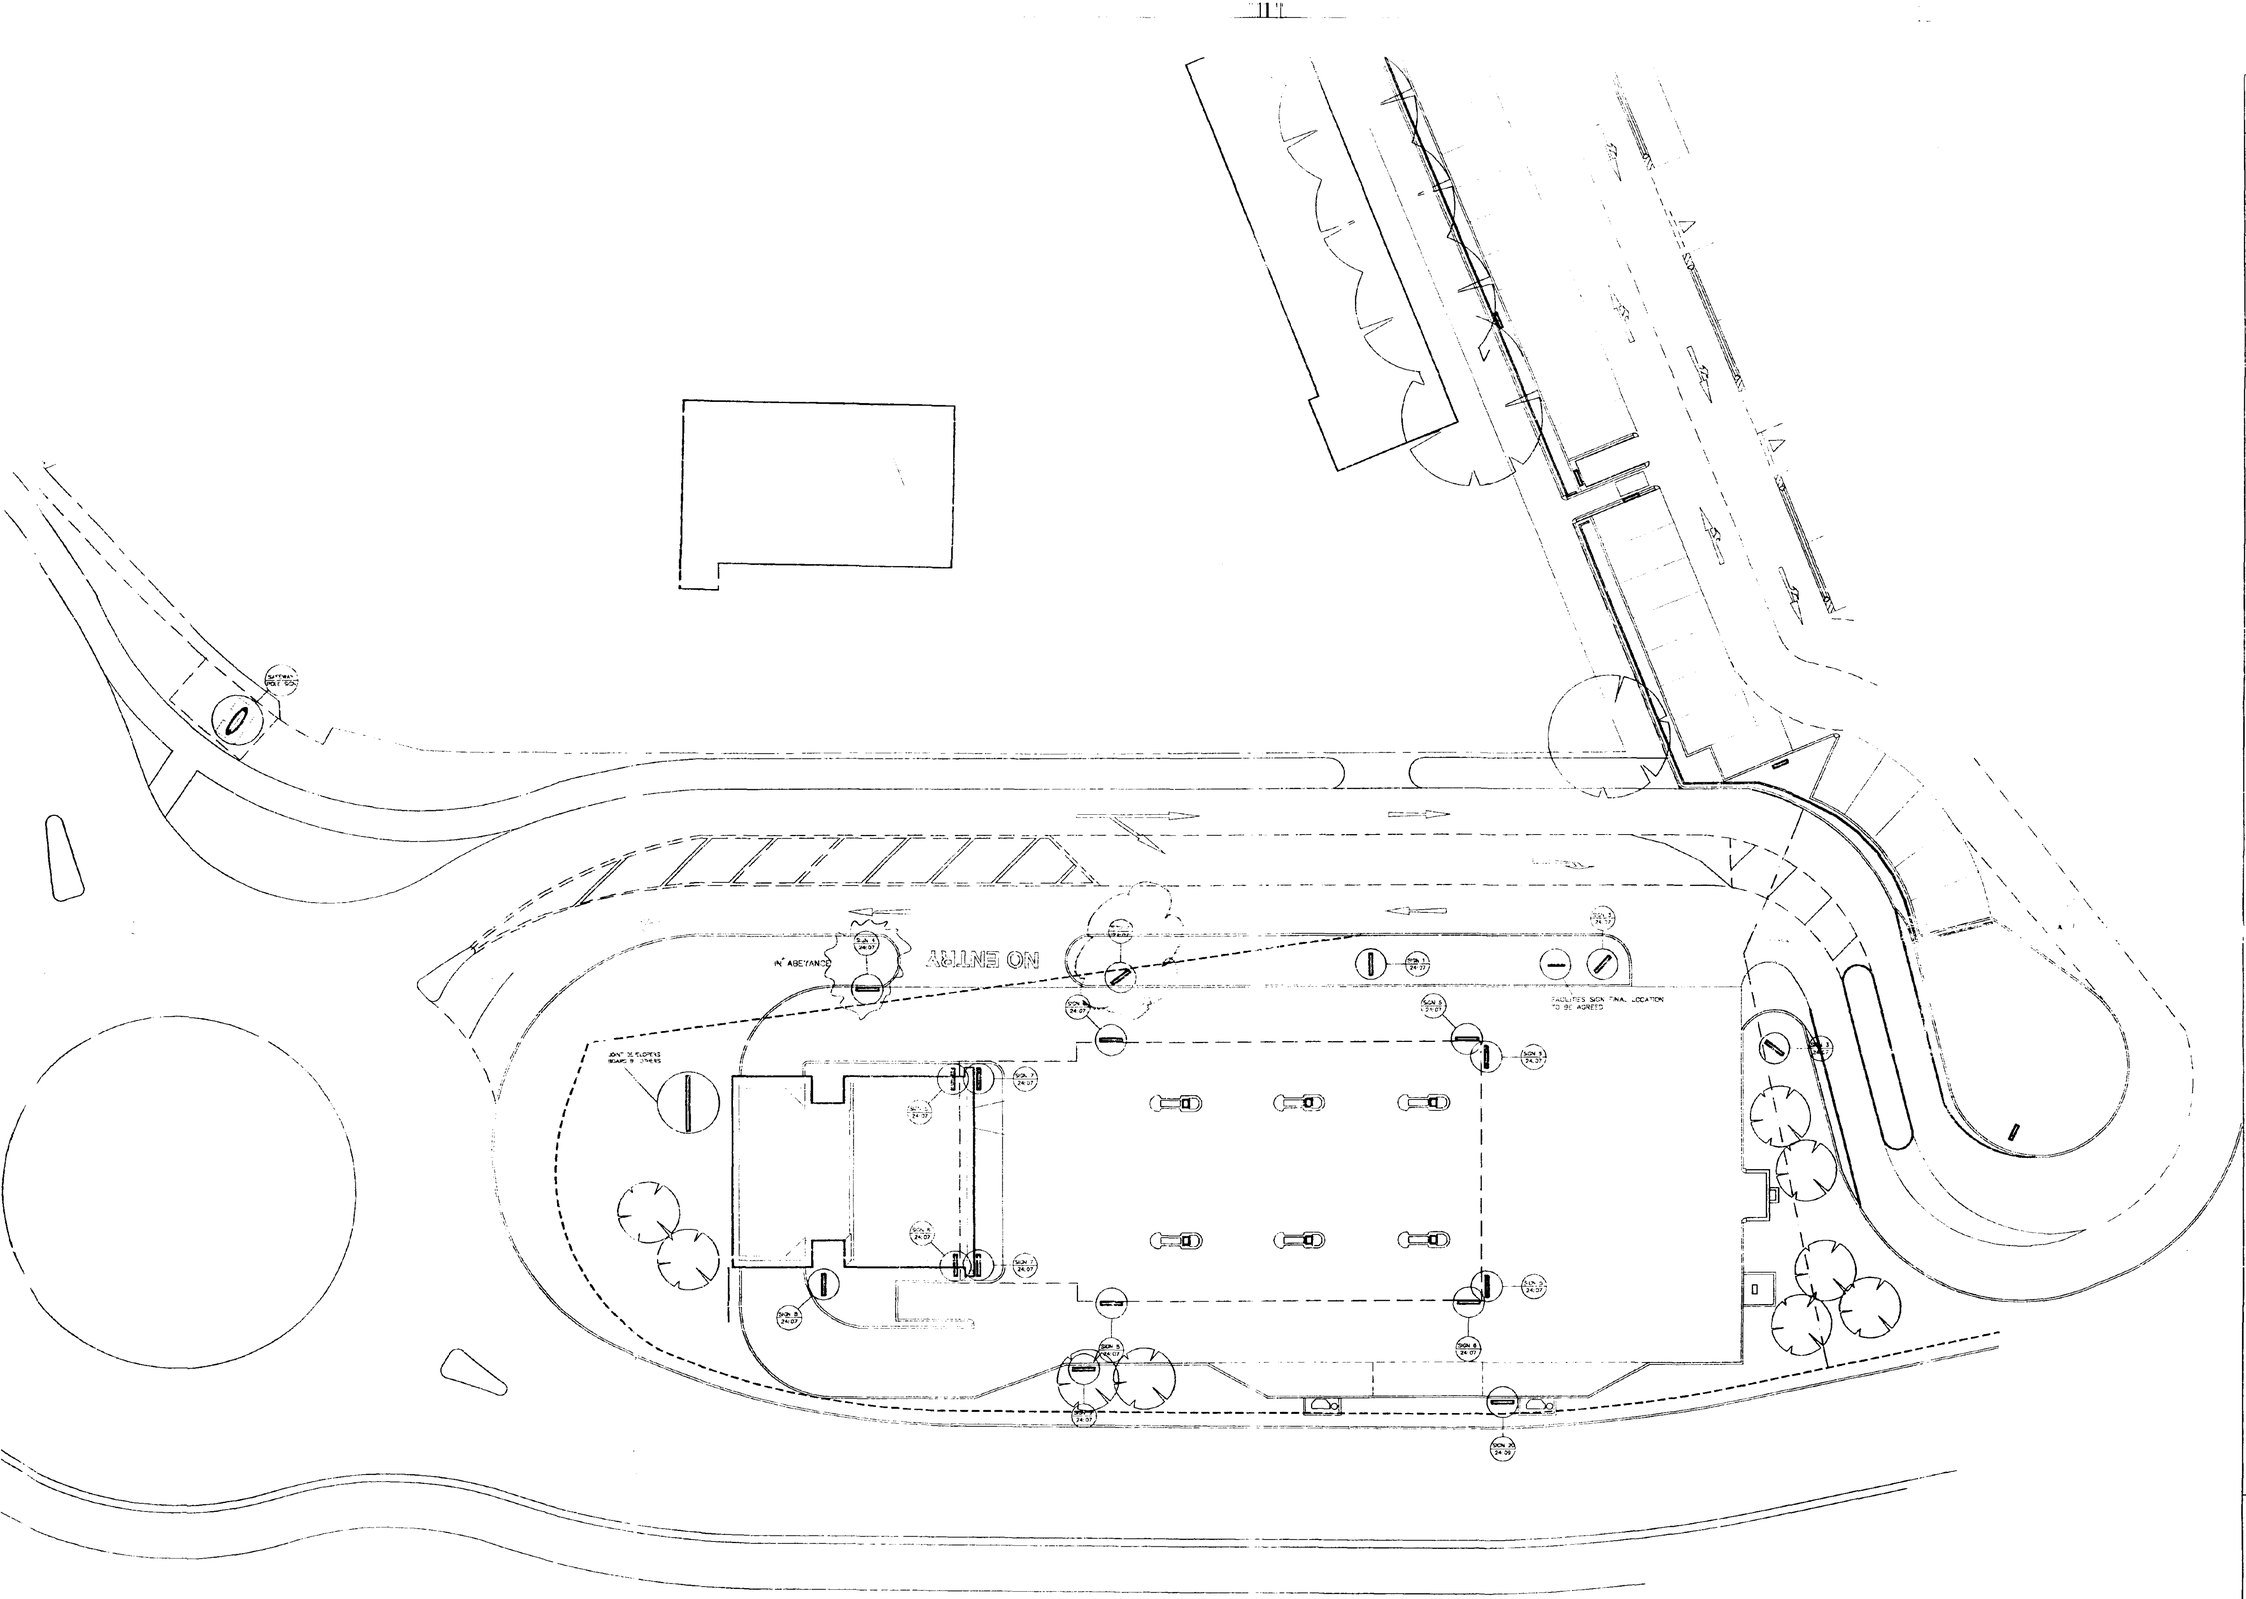

NOTE: FINAL POSITIONS OF SIGNS TO BE AGREED ON SITE.

THIS DRAWING TO BE READ IN CONJUNCTION WITH DRAWINGS 95/017/24-06,07,08,09

SOUTH HOLLAND DC
HOUSING & PLANNING
26 SEP 1995
Ref.

DETERMINED PLAN

Lyons + Sleeman + Hoare
CHARTERED ARCHITECTS ◦ DESIGNERS ◦ PLANNERS
Nero Brewery, Cricket Green, Hartley Wintney, Hampshire RG27 8QA
Telephone: (01252) 844144 Facsimile: (01252) 844900

Job
PETROL FILLING STATION
SPALDING
SAFEWAY STORES PLC.

Drawing
SITE PLAN
SIGNAGE LOCATION

Scale	Date	Partner	Author
1:200	19/05/95	K.W.S	

Job No / Drg No: 95/017/24:05. Rev: E