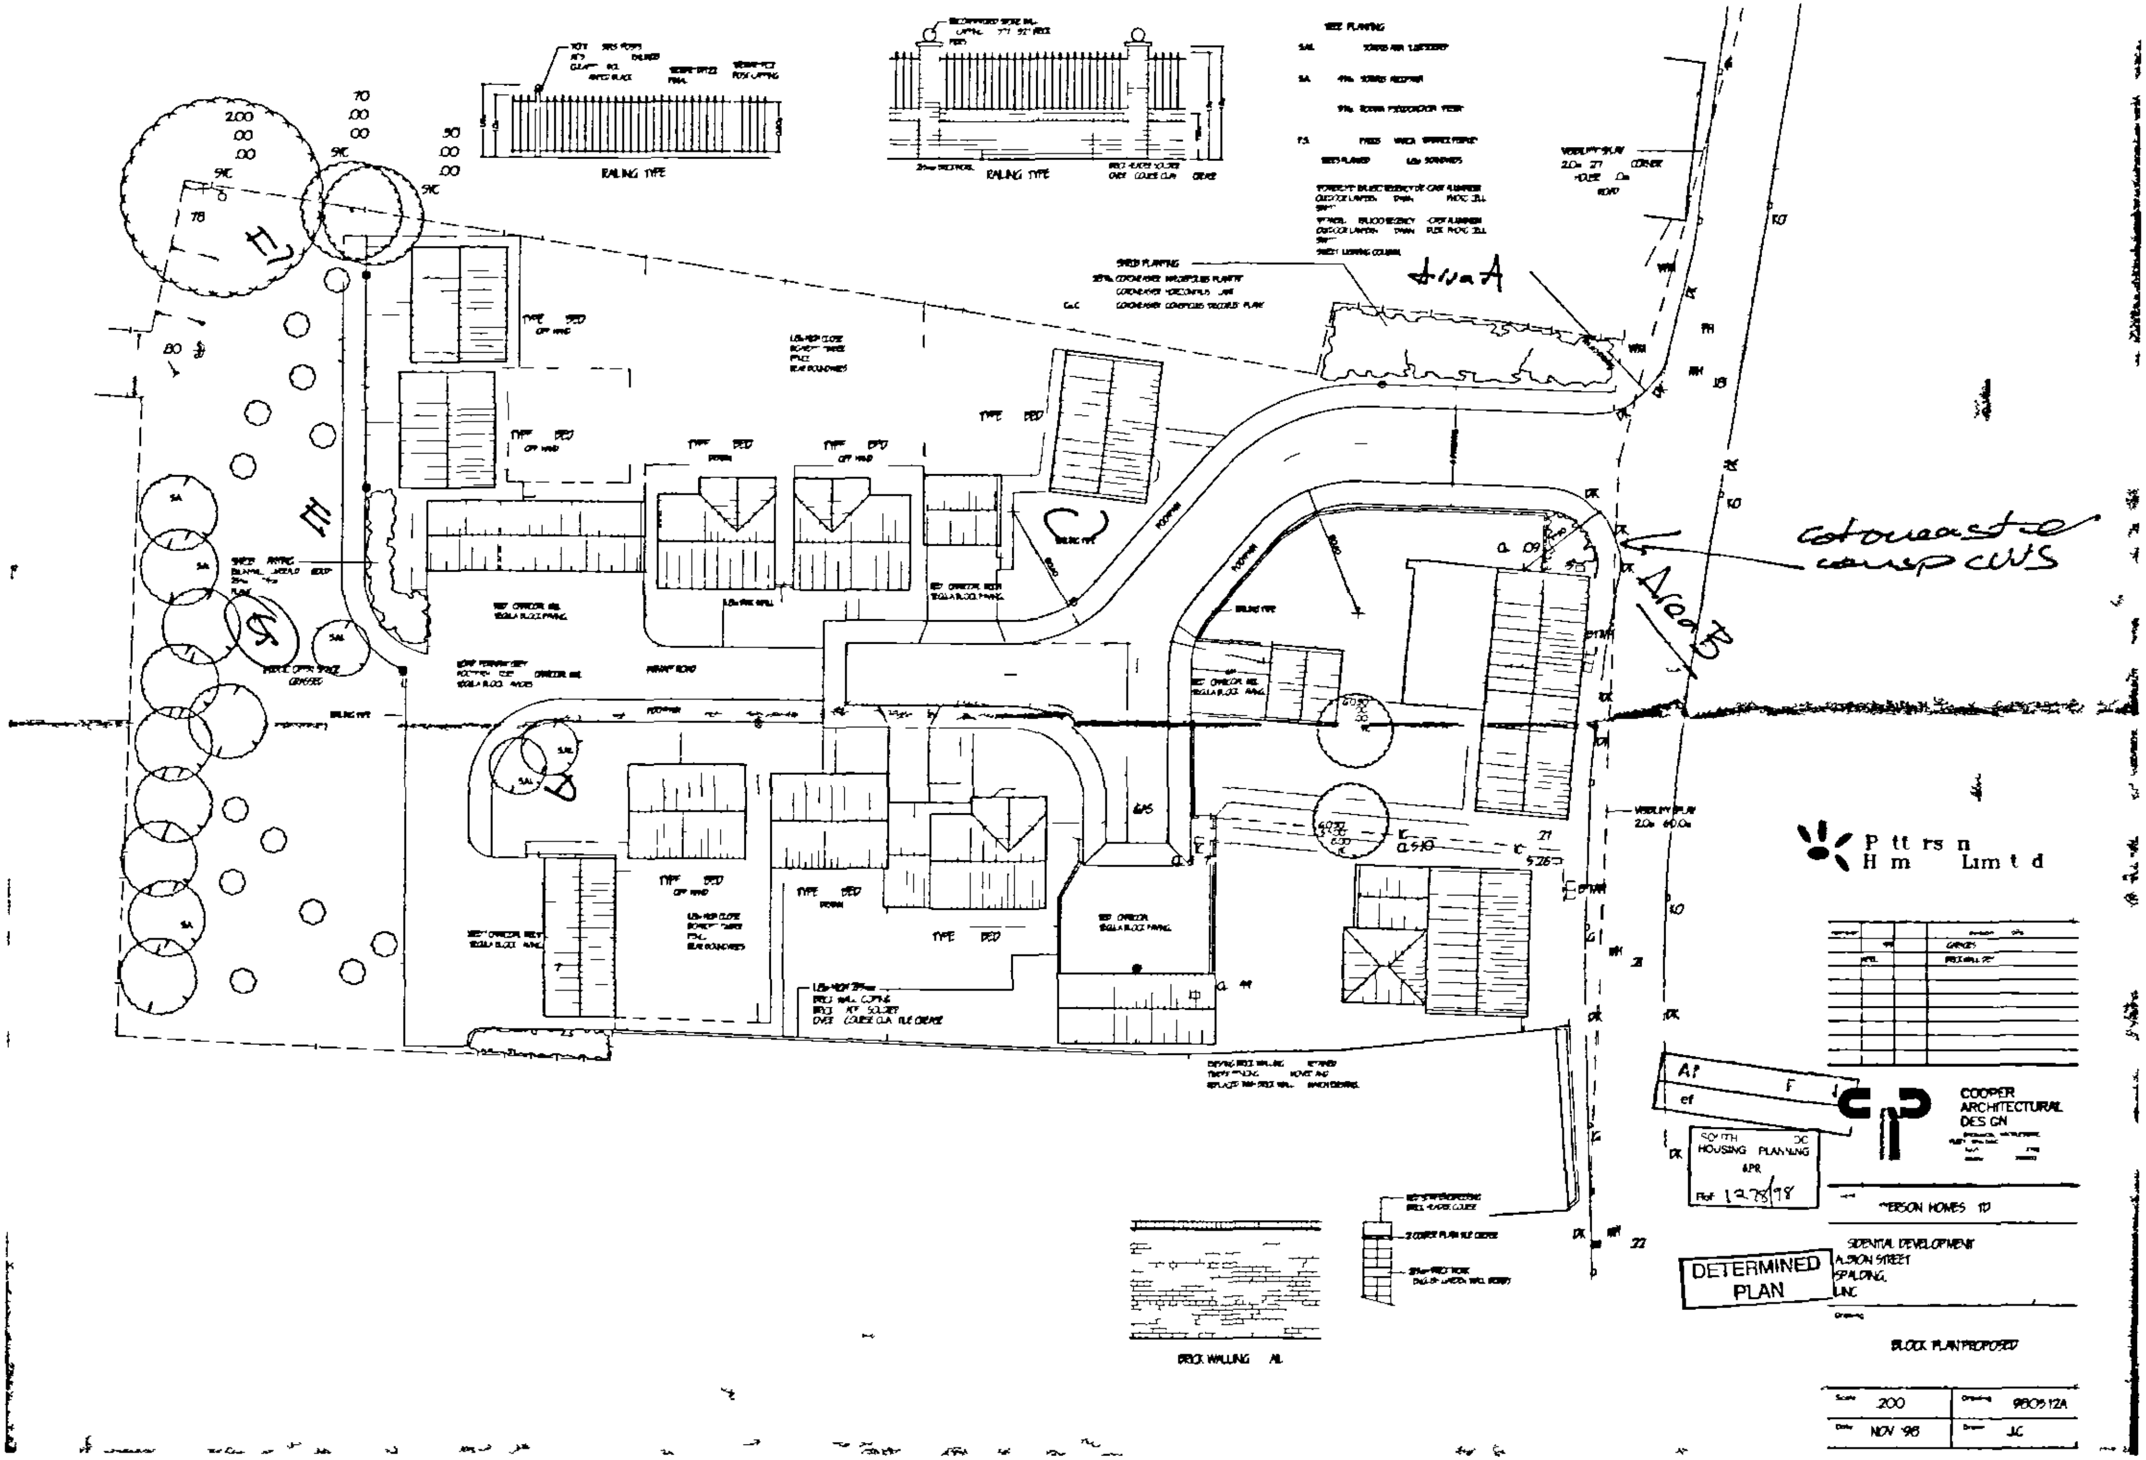
RAILING TYPE
RAILING TYPE
TYPE BED
FOOTPATH
BRICK WALLING
DETERMINED PLAN
COOPER ARCHITECTURAL DES GN
ERSON HOMES LTD
SIDENTIAL DEVELOPMENT
ALBION STREET
SPALDING,
LINC
BLOCK PLAN PROPOSED
200
9805 12A
NOV 98
JLC