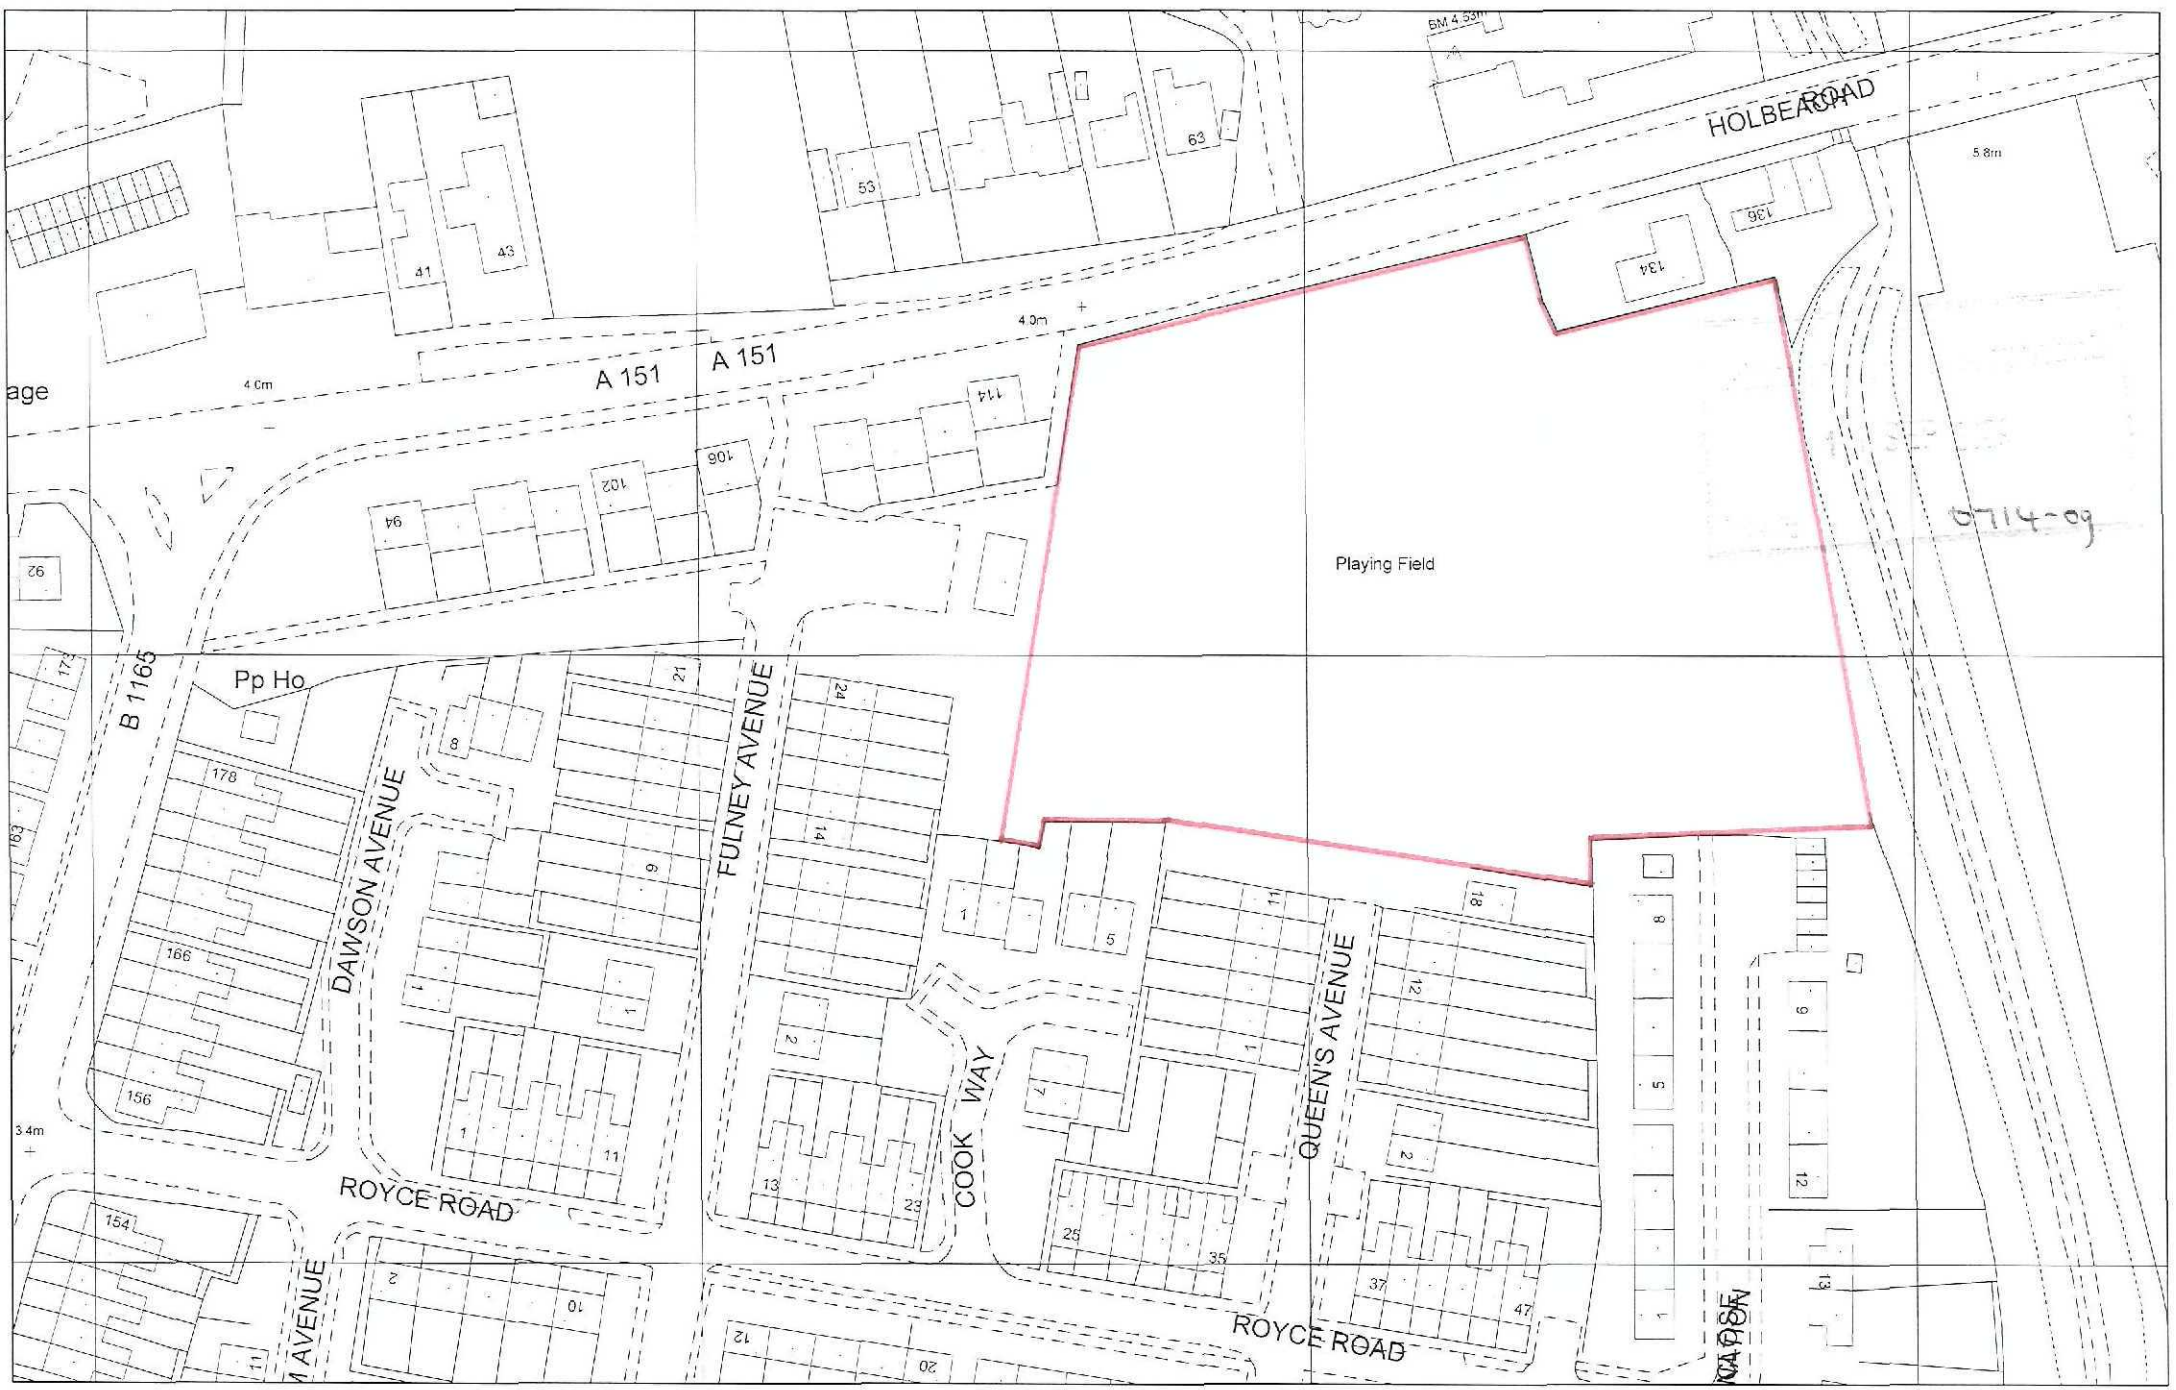


(C) Crown Copyright. South Holland District Council 100018215 09/09/2009 TF2623NW 1:1250

FULNEY

Vicarage

St Paul's Church

65

63

53

HOLBEACH ROAD

136

134

Drain

41

43

A151

114

40m

PROPOSED SKATEPARK LOCATION

Playing Field

106

102

94

B 1165

Pp Ho

21

8

24

14

178

9

1

166

DAWSON AVENUE

1

11

156

1

5

2

13

23

COOK WAY

11

1

7

25

35

QUEEN'S AVENUE

18

12

2

37

8

5

CORONATION CLOSE

6

12

13

0714-09


SCALE PLAN 1:1000 @ A3


Skatepark Size: 30m x 24.3m

Park Name: SPALDING	MAVERICK
VISUAL .1 REV1	Date: 03/08/09 SCALE 1:1000 @ A3

Planning Department
Ref: 11 SEP 2009
0714-09

Rec'd
11 SEP 2006
Planning & Development
DHS
06-0714-O

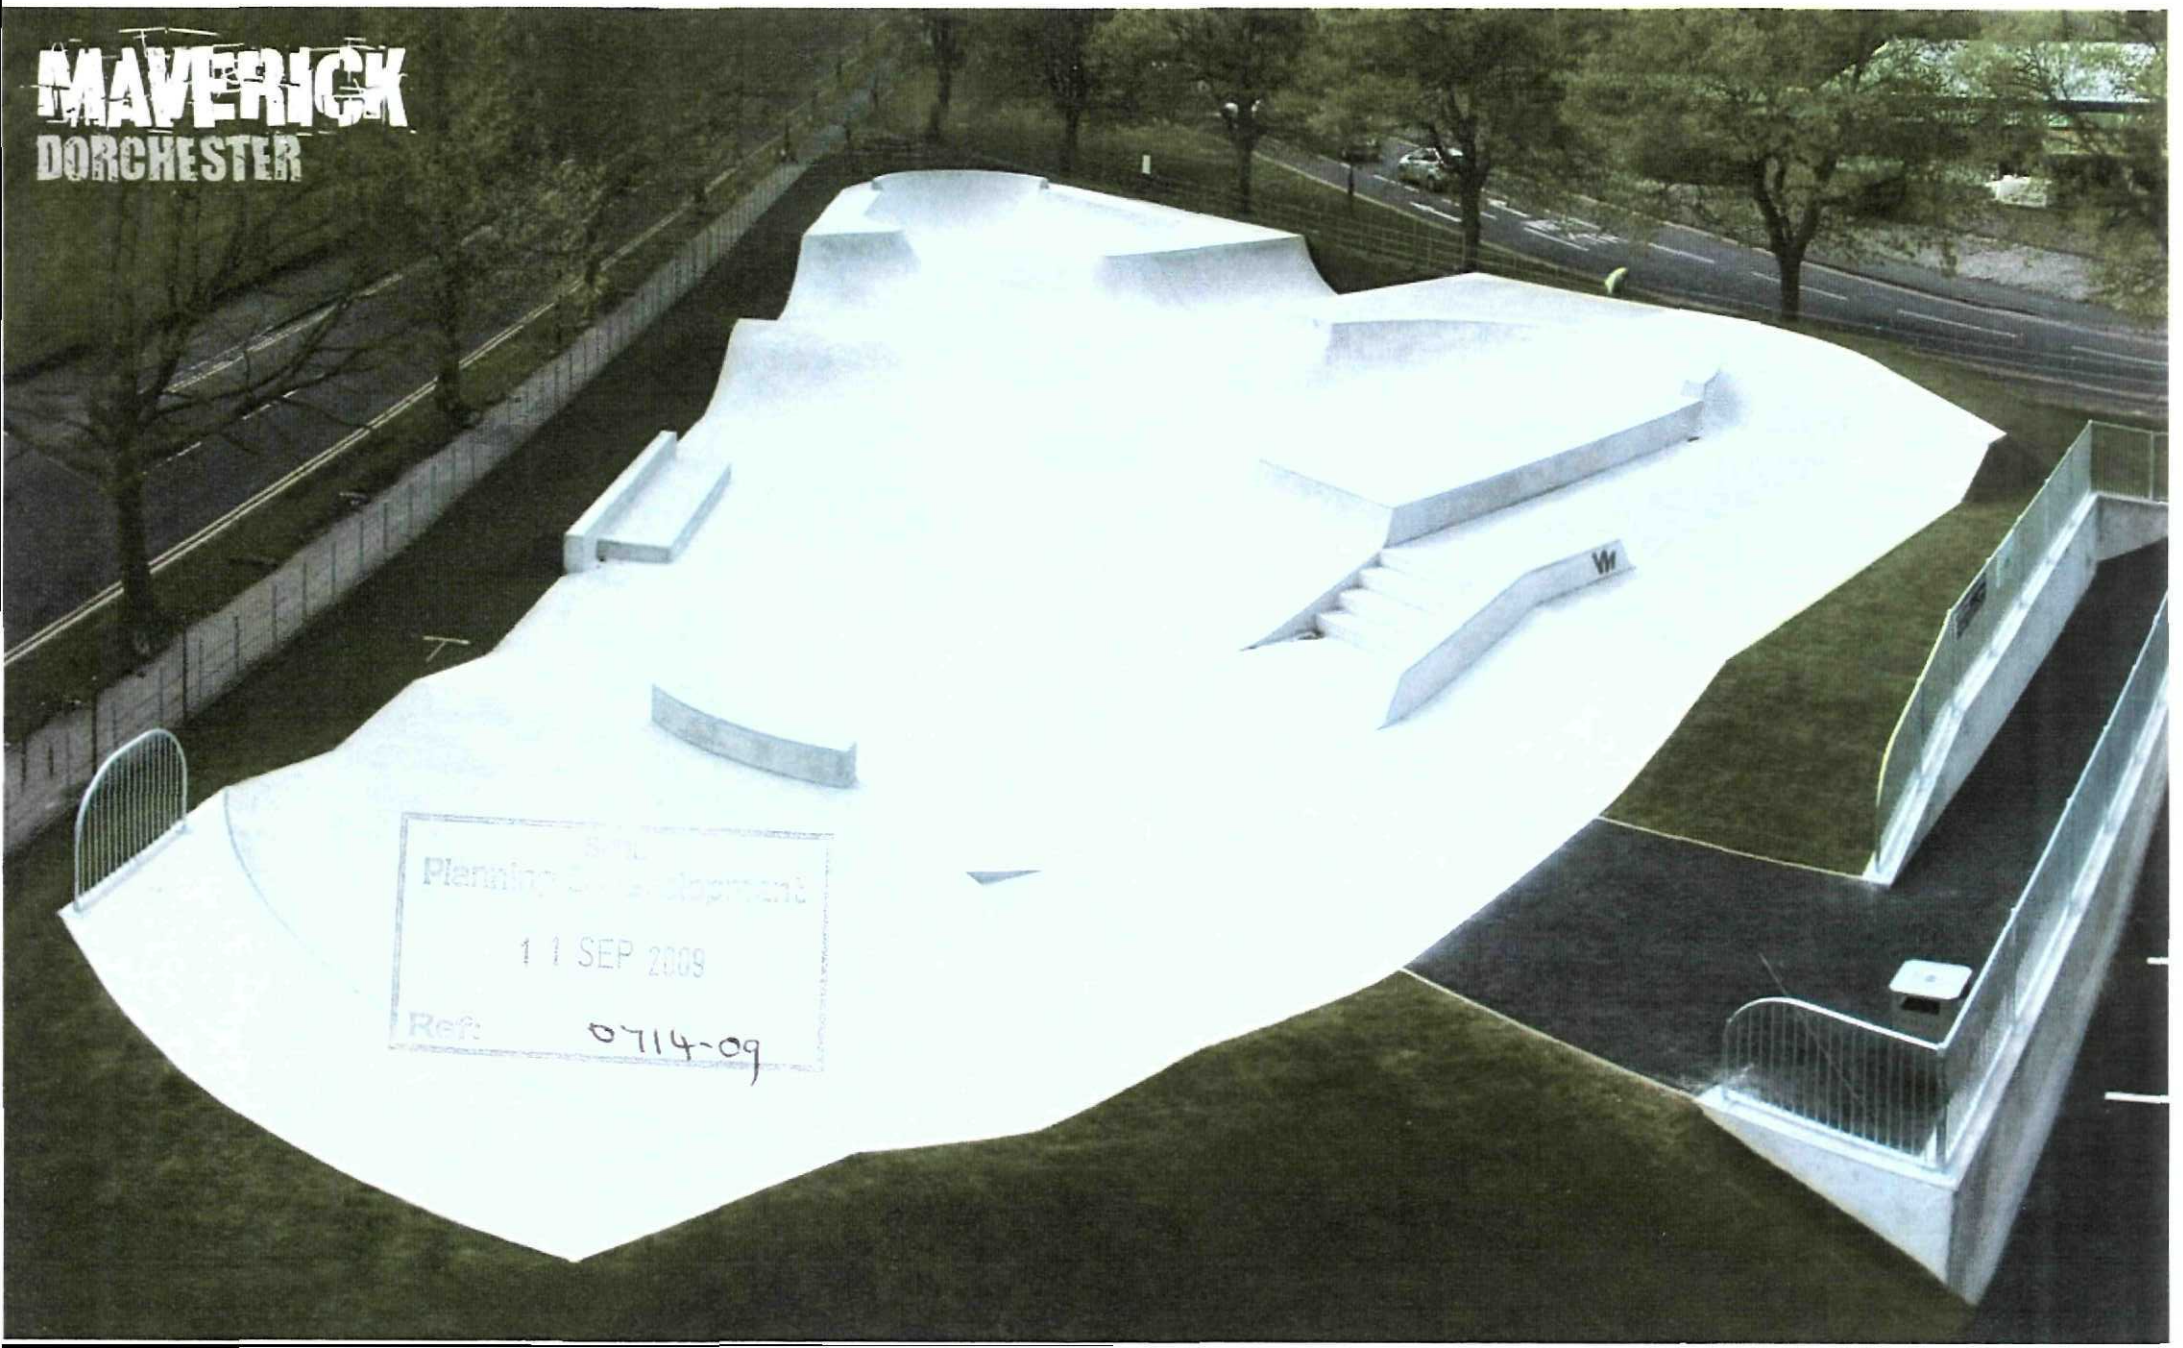

MAVERICK
DORCHESTER
Planning & Development
11 SEP 2009
Ref: 0714-09

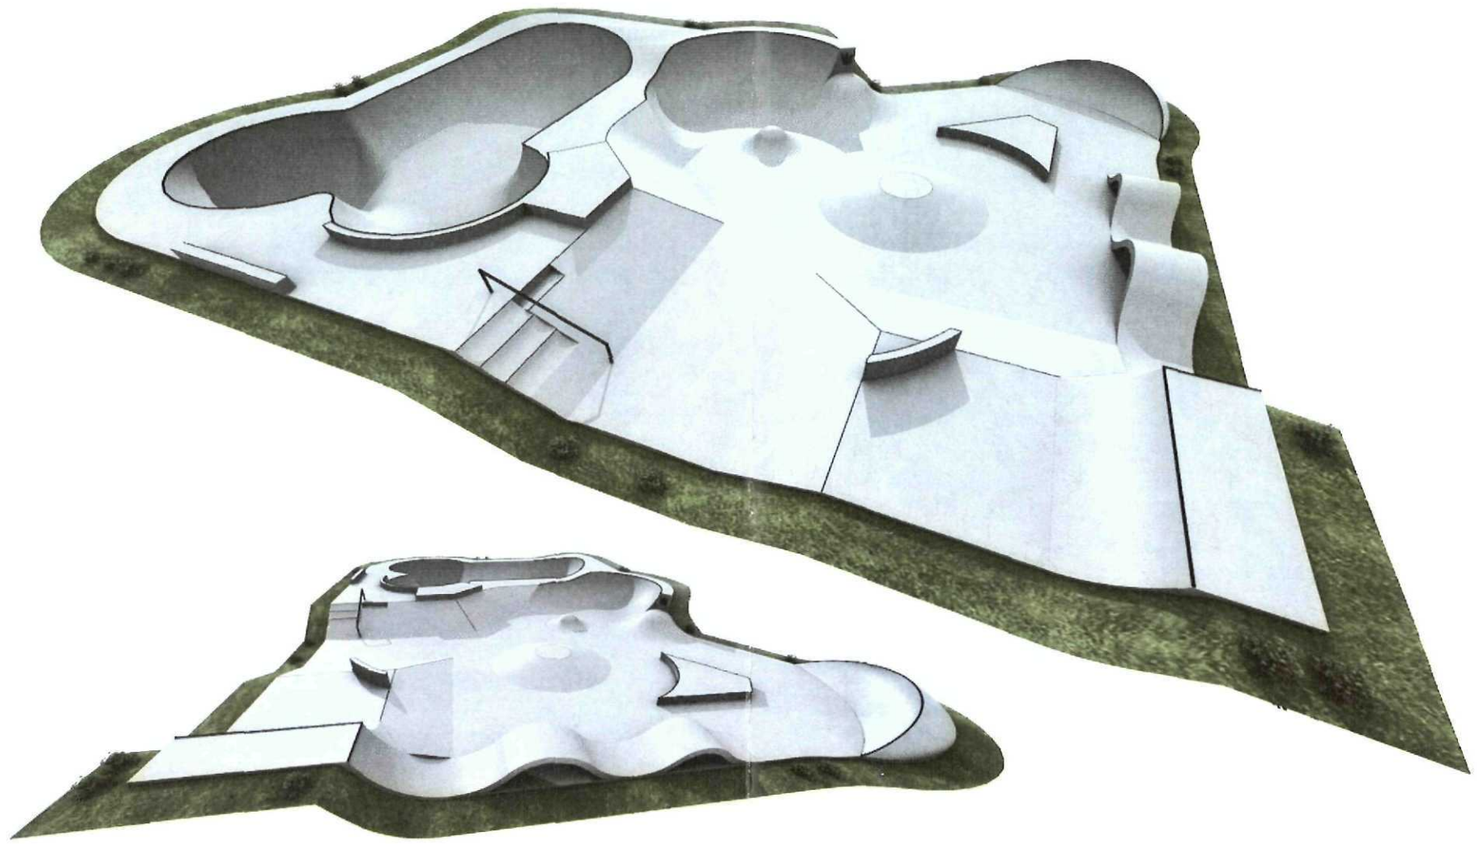

Planning & Development
11 SEP 2009
0714-09

maverick industries 2009 ©

11 SEP 2009
0714-09

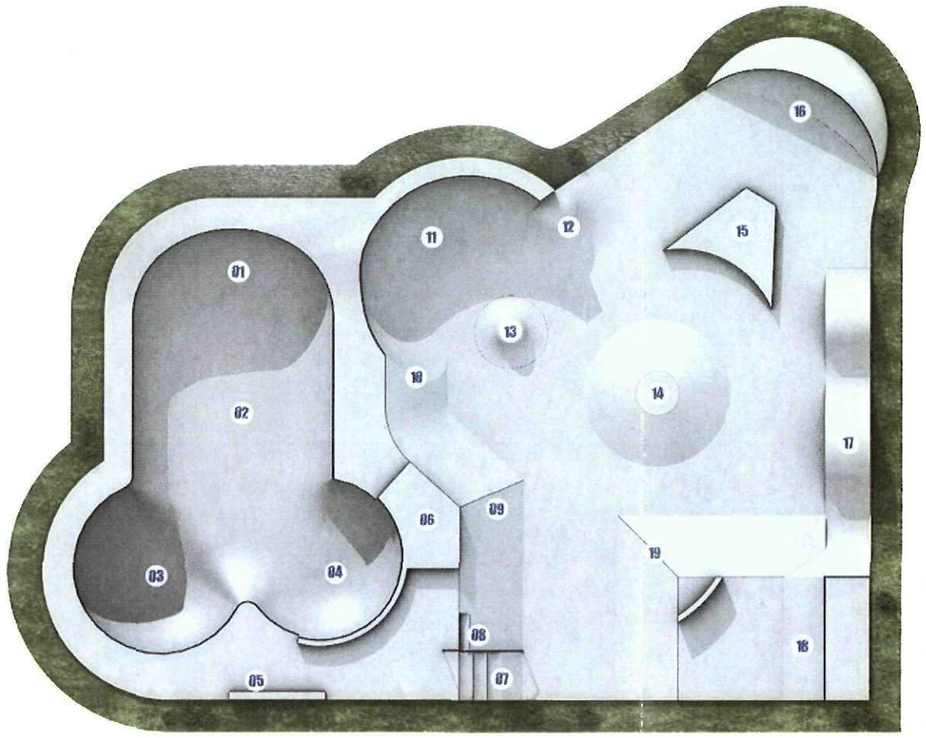


equipment:

01. Banked Bowl End 1500 - 2100mm high
02. Bowl 1500mm high
03. Waterfall to 2100mm Deep Bowl
04. Tomb-Stone Section to 1800mm high
05. Grind Block 300mm high x 3.5m long
06. Ledge 300mm high
07. Flatbank to 3 x Spine back Steps 1200mm high
08. Flatbank with 200mm Gap 1200mm high
09. Pyarmid 1200mm high
10. Flatbank to Quarterpipe Edge 1200mm high
11. Quarterpipe 1200mm high - 2100mm high
12. Rollover 1000mm high
13. Nipple 600mm high
14. 360° Driveway 600mm high
15. Manual Pad with Curved Edge 300mm high
16. Taco 1200mm high
17. Wave Section 1500mm to 1000mm to 750mm high
18. Quarterpipe 900mm high
19. Pyramid 600mm high with Curved Grind Block

Park dims: 30m x 24.3m


maverick industries 2009 ©

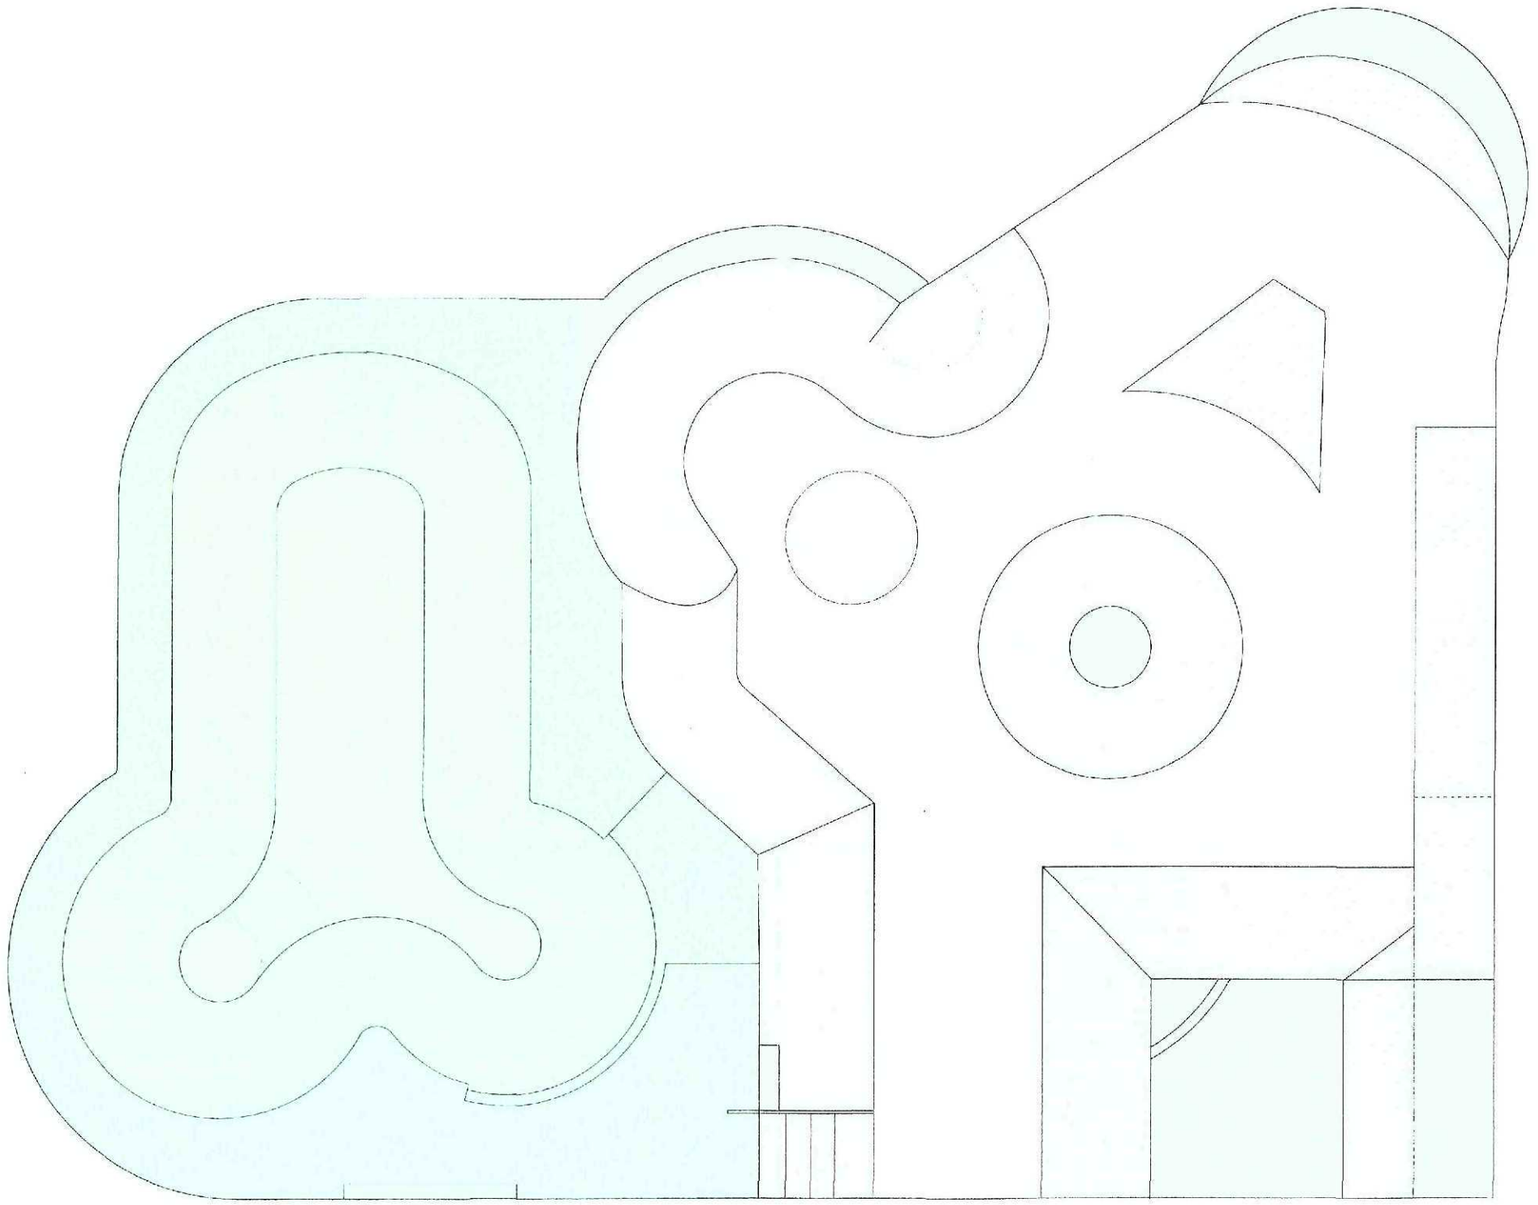

11 SEP 2009
0714-09

PHASE ONE -
PHASE TWO -

Park Name: SPALDING	MAVERICK
VISUAL .1	Date: 21/07/09

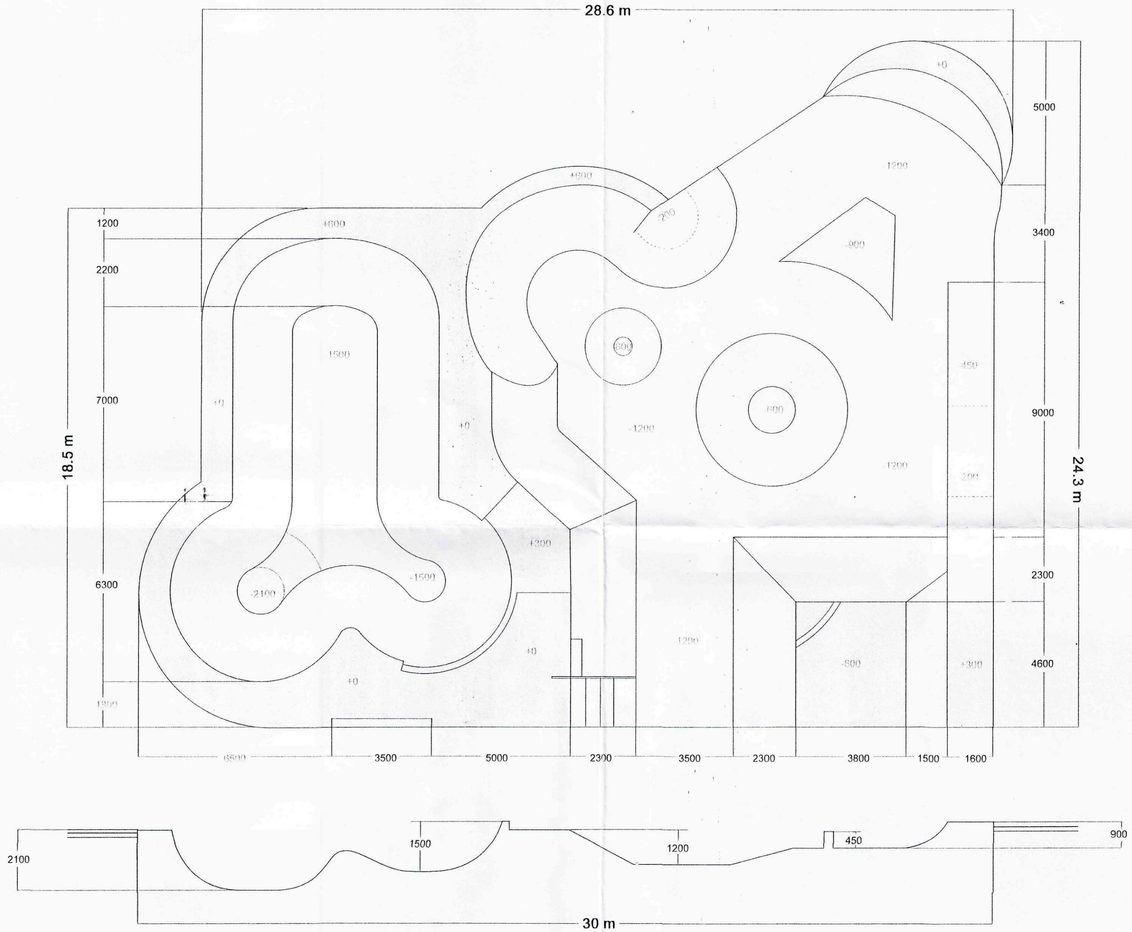

SHDC
Planning & Development
11 SEP 2009
Ref: 0714-09

Dimensions & Elevations 1:100 @A2

Skatepark Size: 30m x 24.3m

Park Name: SPALDING	MAVERICK
VISUAL .1	Date: 21/07/09 SACLE 1:100 @ A2