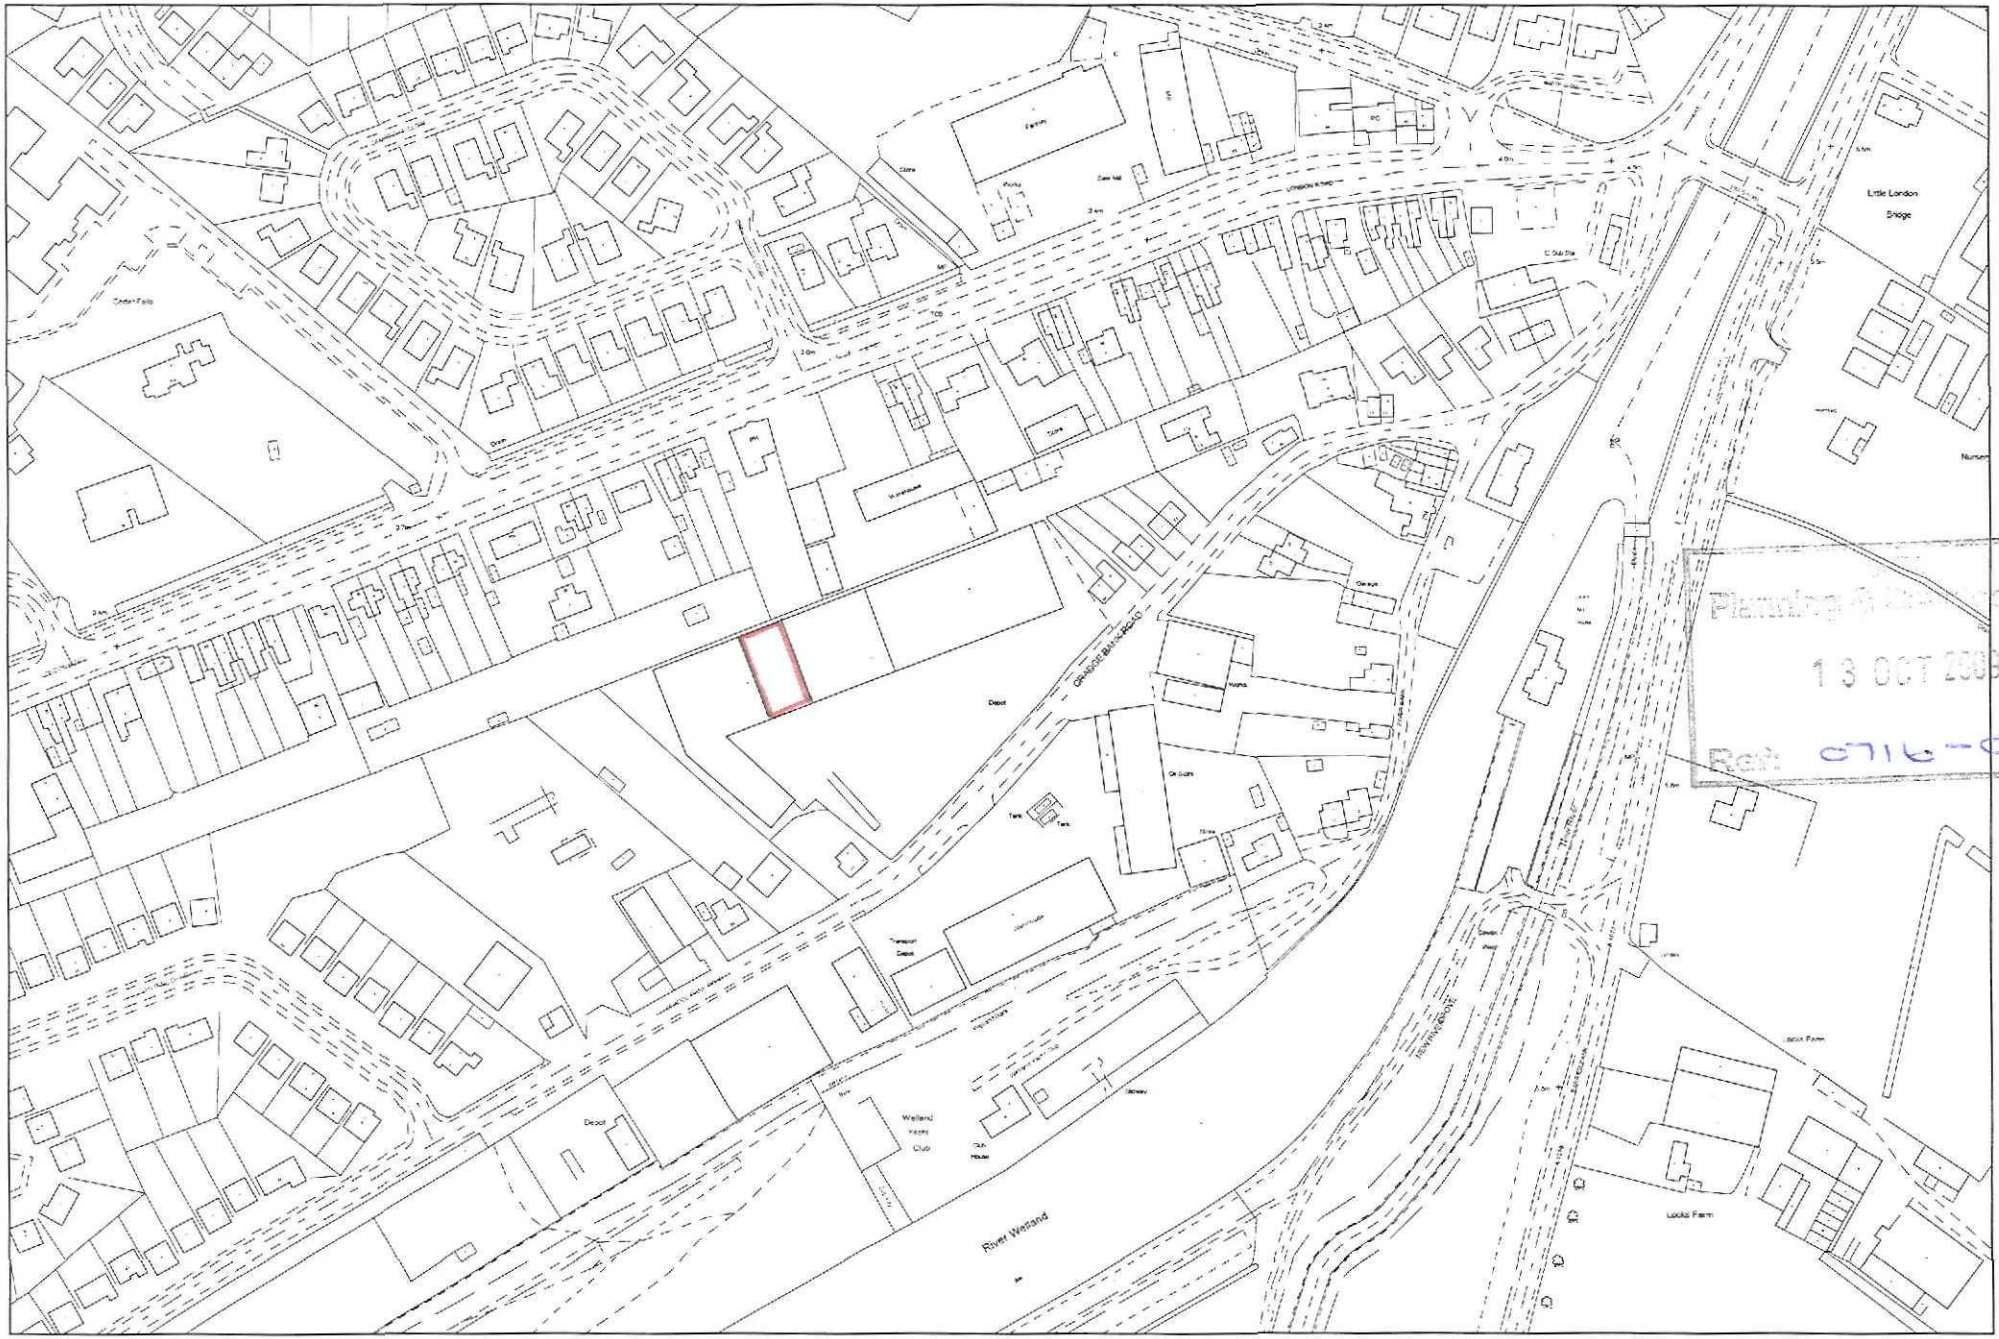


Planning & Development
13 OCT 2009
Ref: 0716-09

(C) Crown Copyright. South Holland District Council 100018215 13/10/2009 TF2421SW 1:2500

N