
Dummy chimney to be 440 x 1125 top set 600 above ridge and fitted with 2 dummy pots

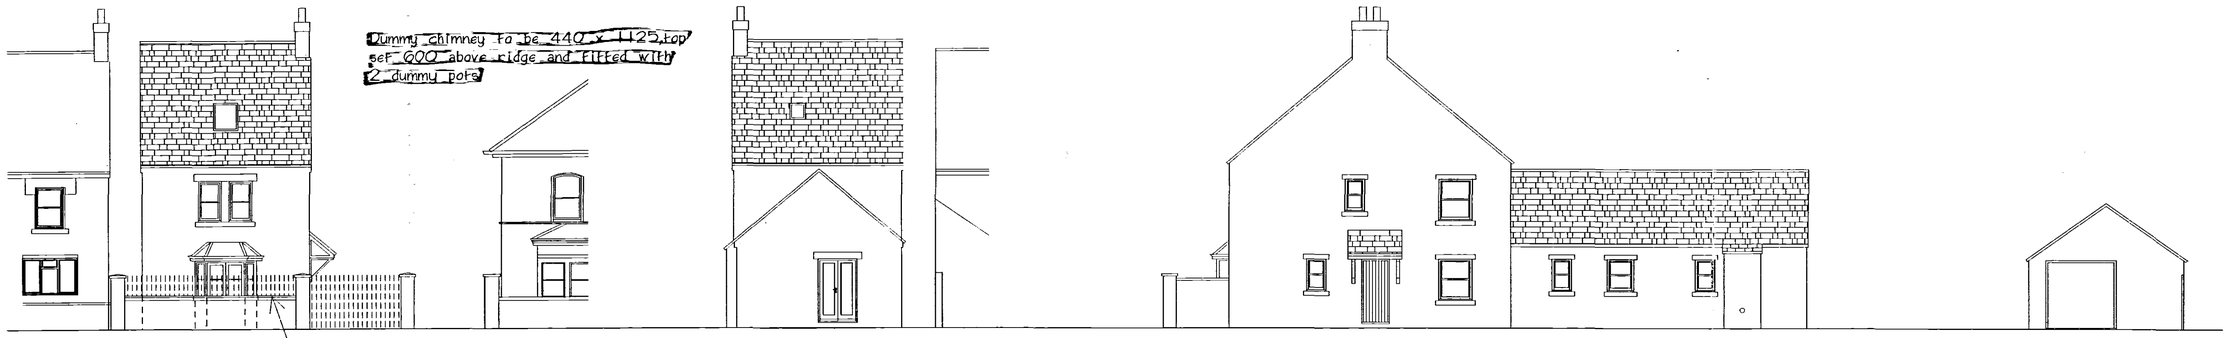


SOUTH


Replacement front wall& metal gate/ railings

NORTH

EAST

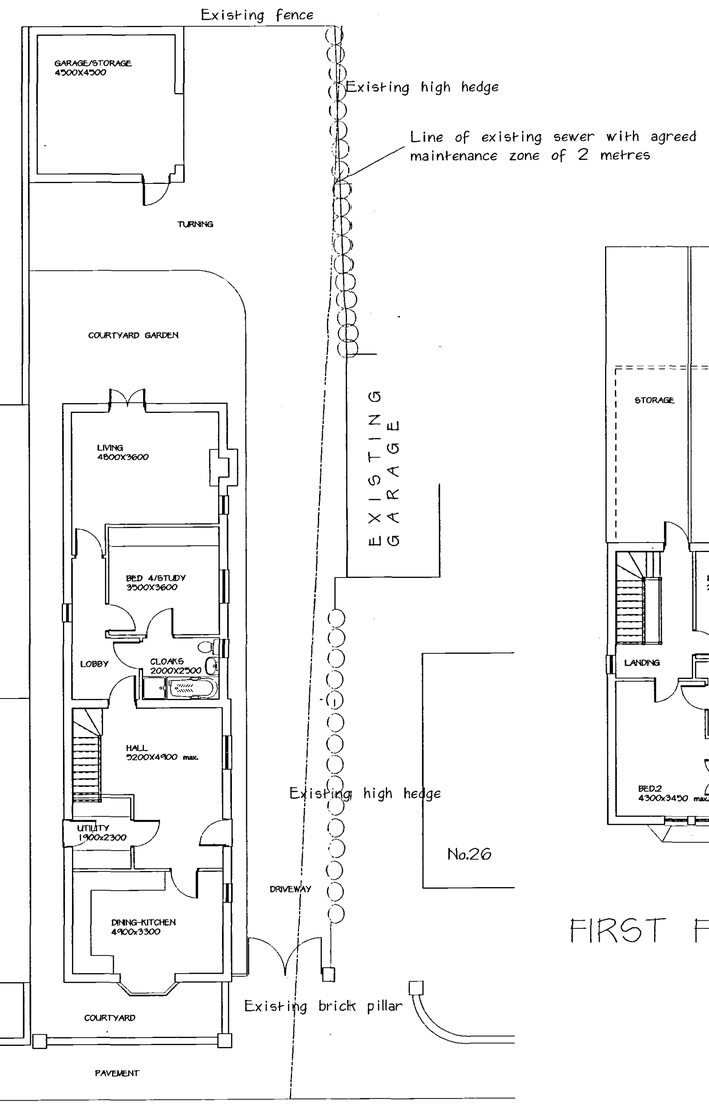


GROUND FLOOR & BLOCK PLAN

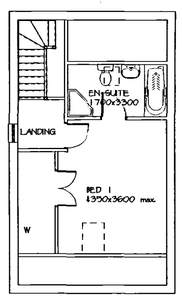


FIRST FLOOR SECOND FLOOR

All openings to have reconstituted stone cills and heads

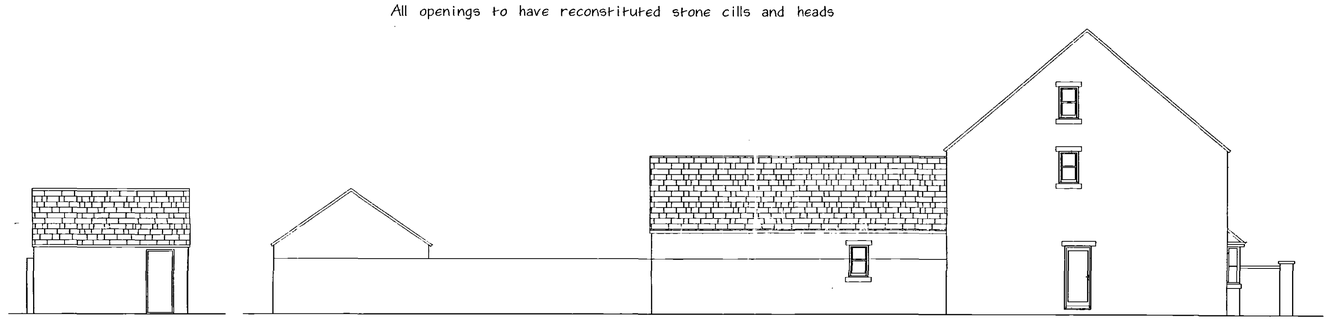

GARAGE/SOUTH

WEST

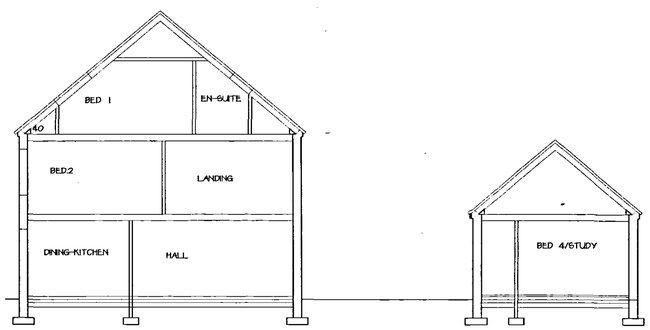

SECTIONS

SHDC
PLANNING & DEVELOPMENT
2 3 MAY 2006
Ref. 0717/06

PROPOSED HOUSE ADJACENT TO 26 SPRING GARDENS ,SPALDING

SCALE - 1:100

CONDITION 7 (CHIMNEY)
H16/1279/05