


Location Plan

Site Address: Easting: 526099 Northing: 324938

Date Produced: 23-Jul-2025

Scale: 1:1250 @A4

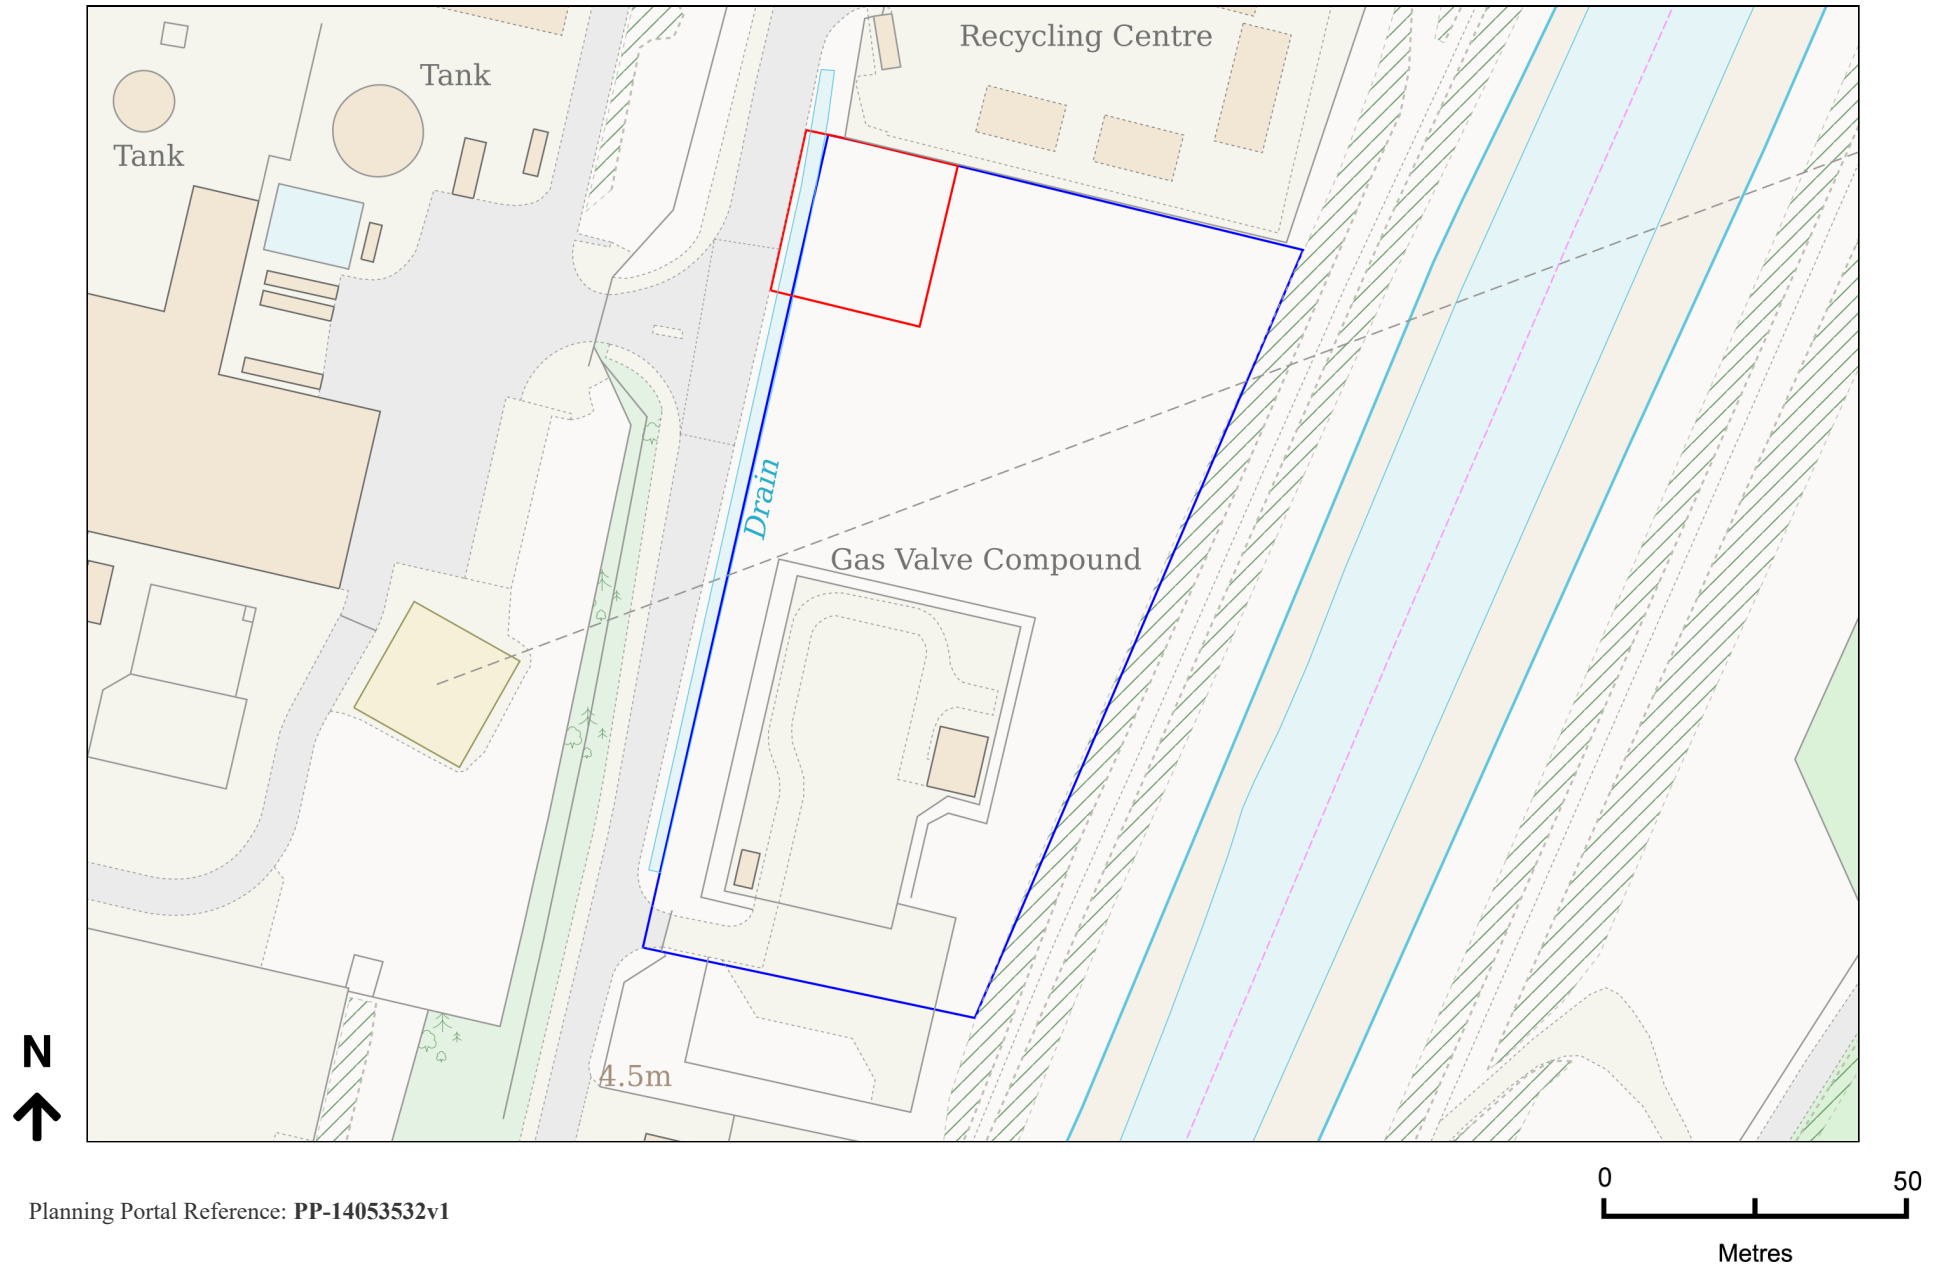

Planning Portal Reference: PP-14053532v1