
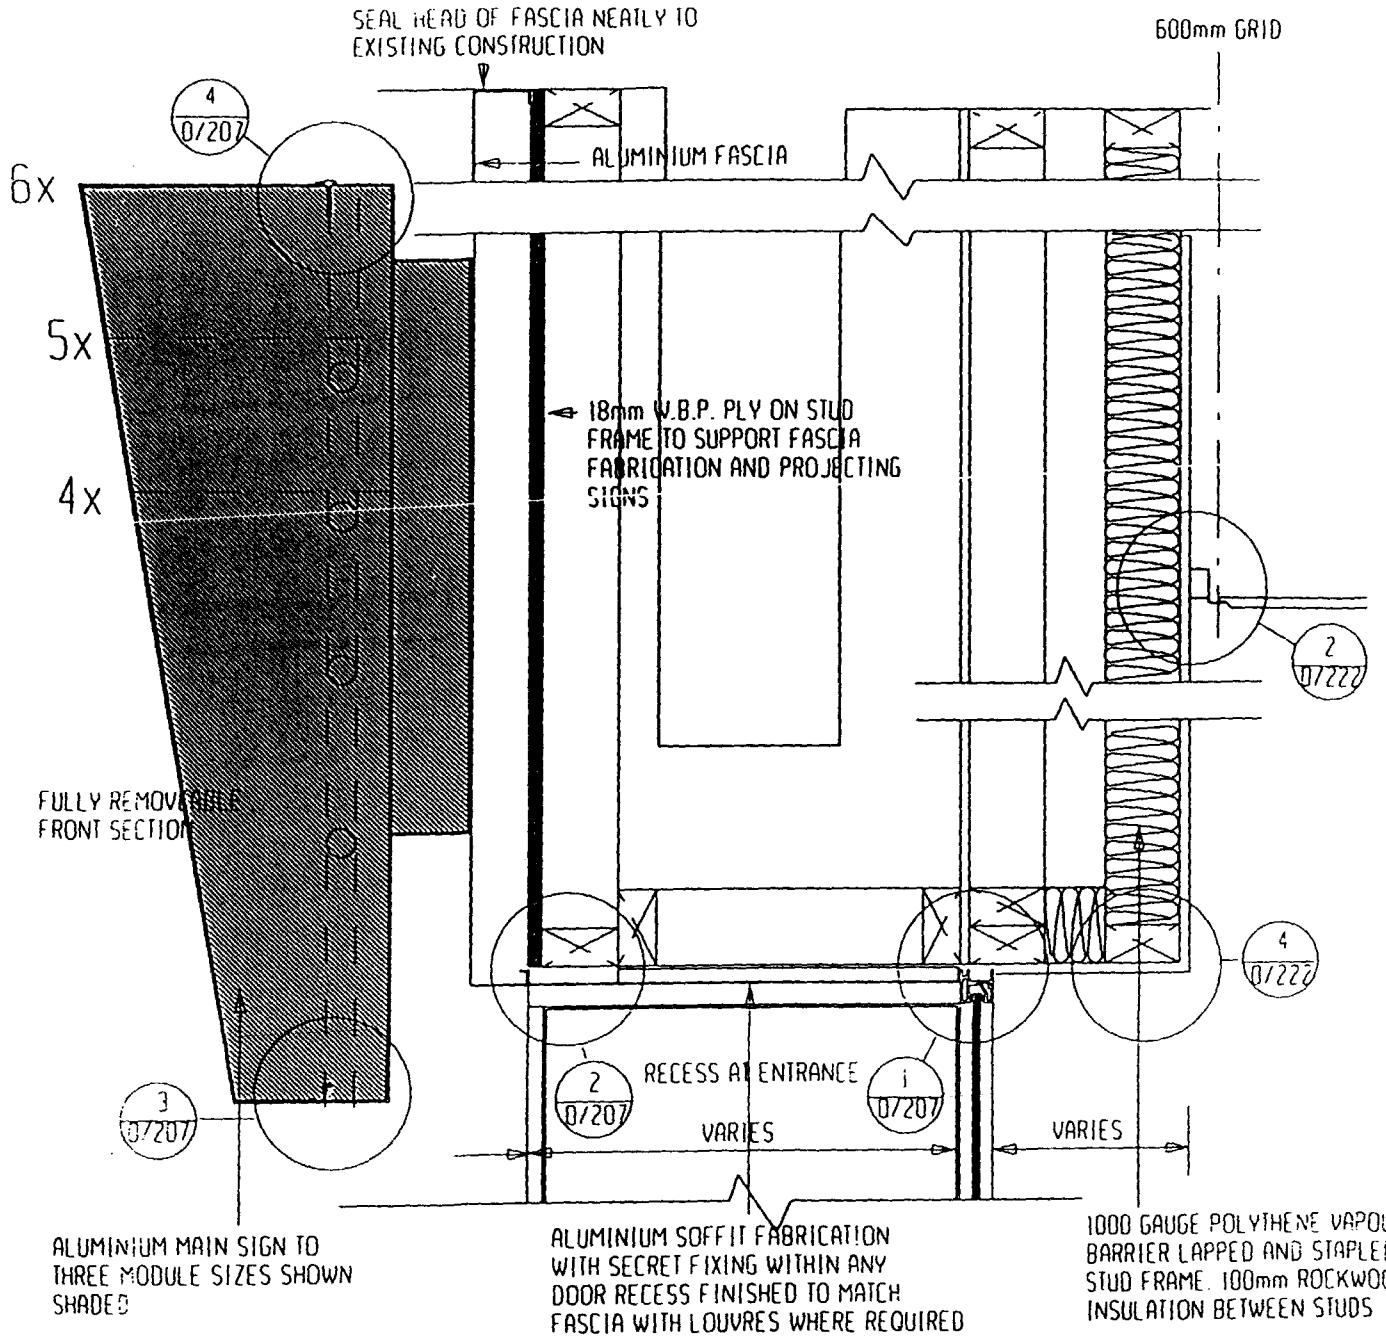


i/206 SECTION THROUGH SHOPFRONT RECESS SLOPING SIGN TYPE P

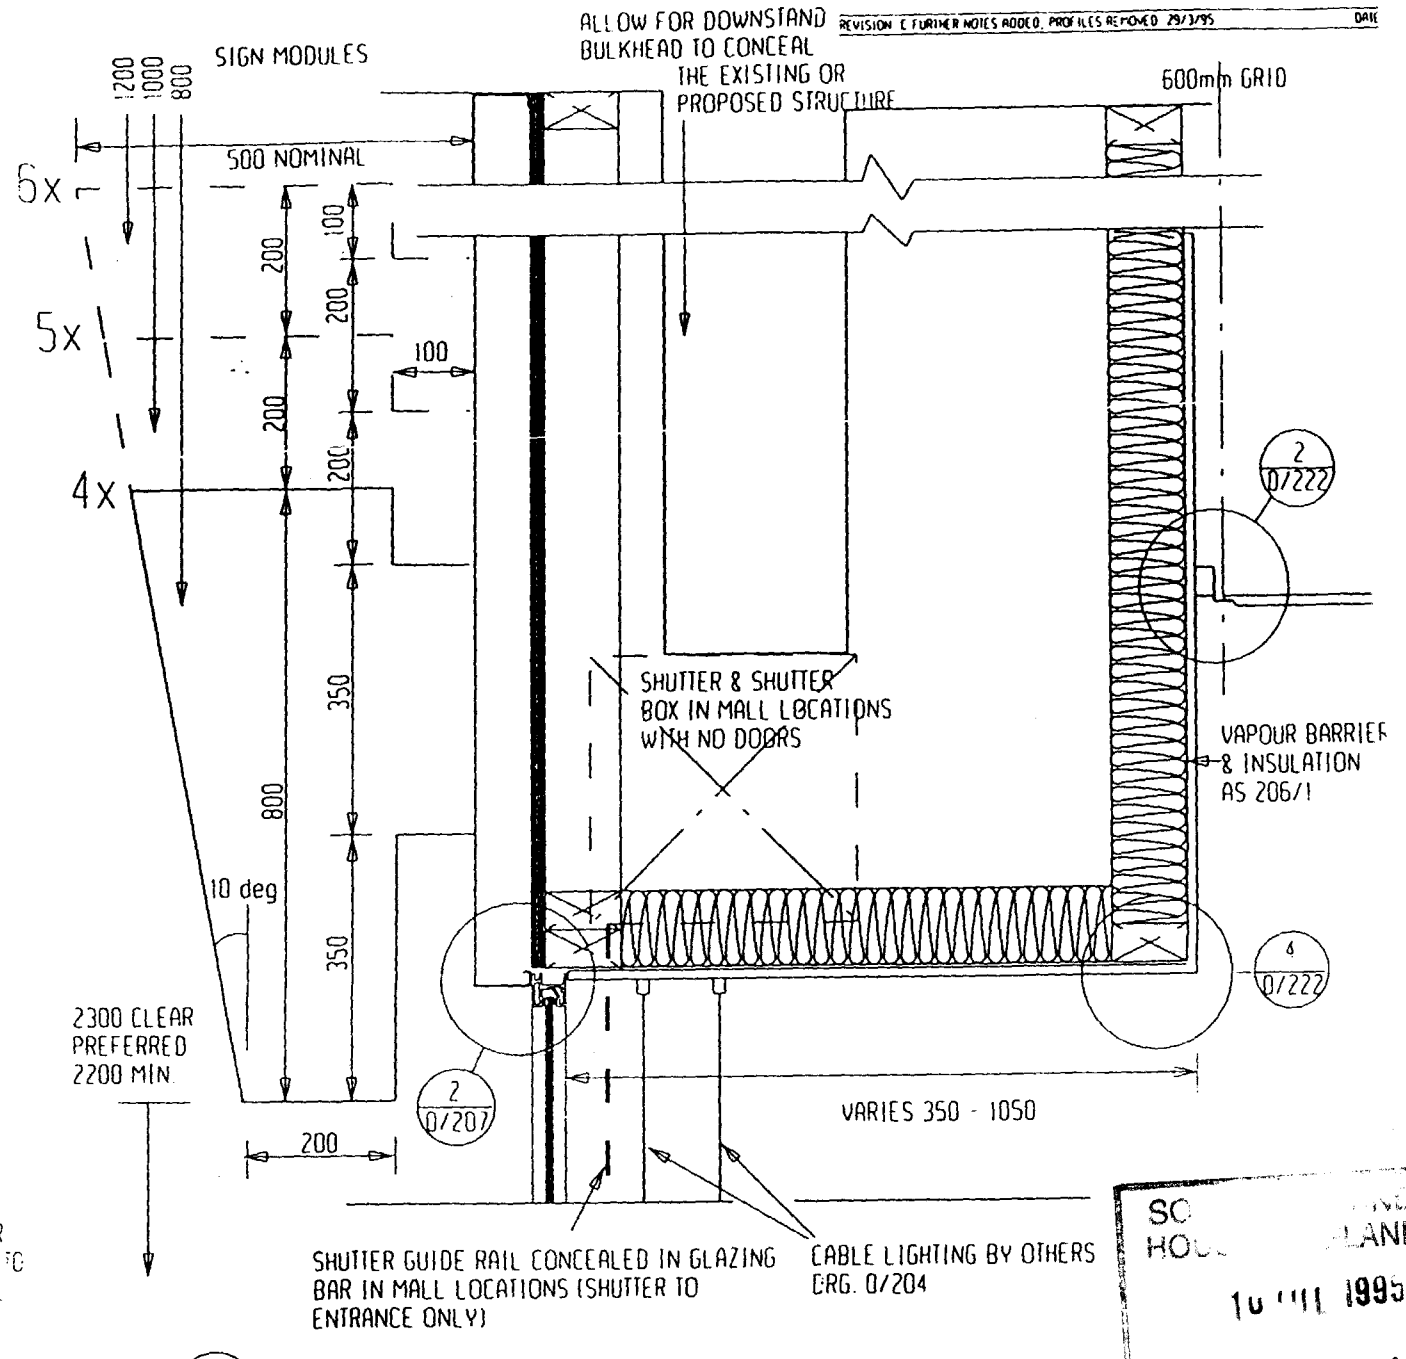

2/206 SECTION THROUGH STRAIGHT SHOPFRONT

SC... HOU... PLANNING
10 NOV 1995
Ref: H16/0718/95.

NOTE - CHECK GENERAL ARRANGEMENT ELEVATIONS FOR SIZE AND SHAPE OF SIGNS

ALL WEATHER PROOF SEALS BETWEEN SIGNS; FASCIA AND STRUCTURE ARE TO BE DETAILED BY CONTRACTOR FOR C.A. APPROVAL

SIGN PROFILES - SEE DRAWING D/210
END ELEVATION - SEE DRAWING D/208
REFER TO ALL RELEVANT SPECIFICATION CLAUSES; INCLUDING P40

THE ALAN J SMITH Partnership
CHARTERED ARCHITECTS URBAN CONSULTANTS


PROJECT PHOENIX

GENERIC DRAWINGS — 9414N


SHOPFRONT RECESS & FASCIA — D/206 (C)

1:10 — 31/1/95


REVISION C TEXT ADJUSTED 29/3/95 DATE

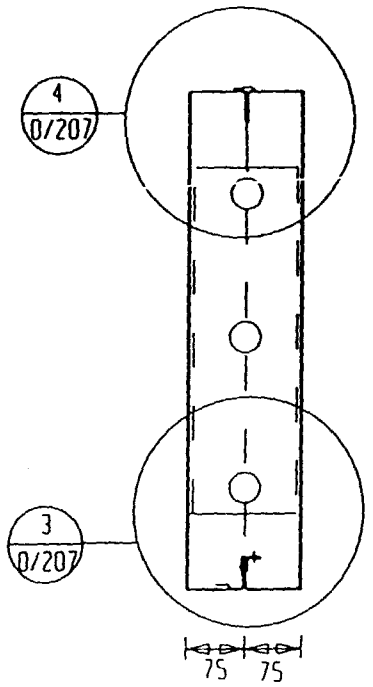


SECTION

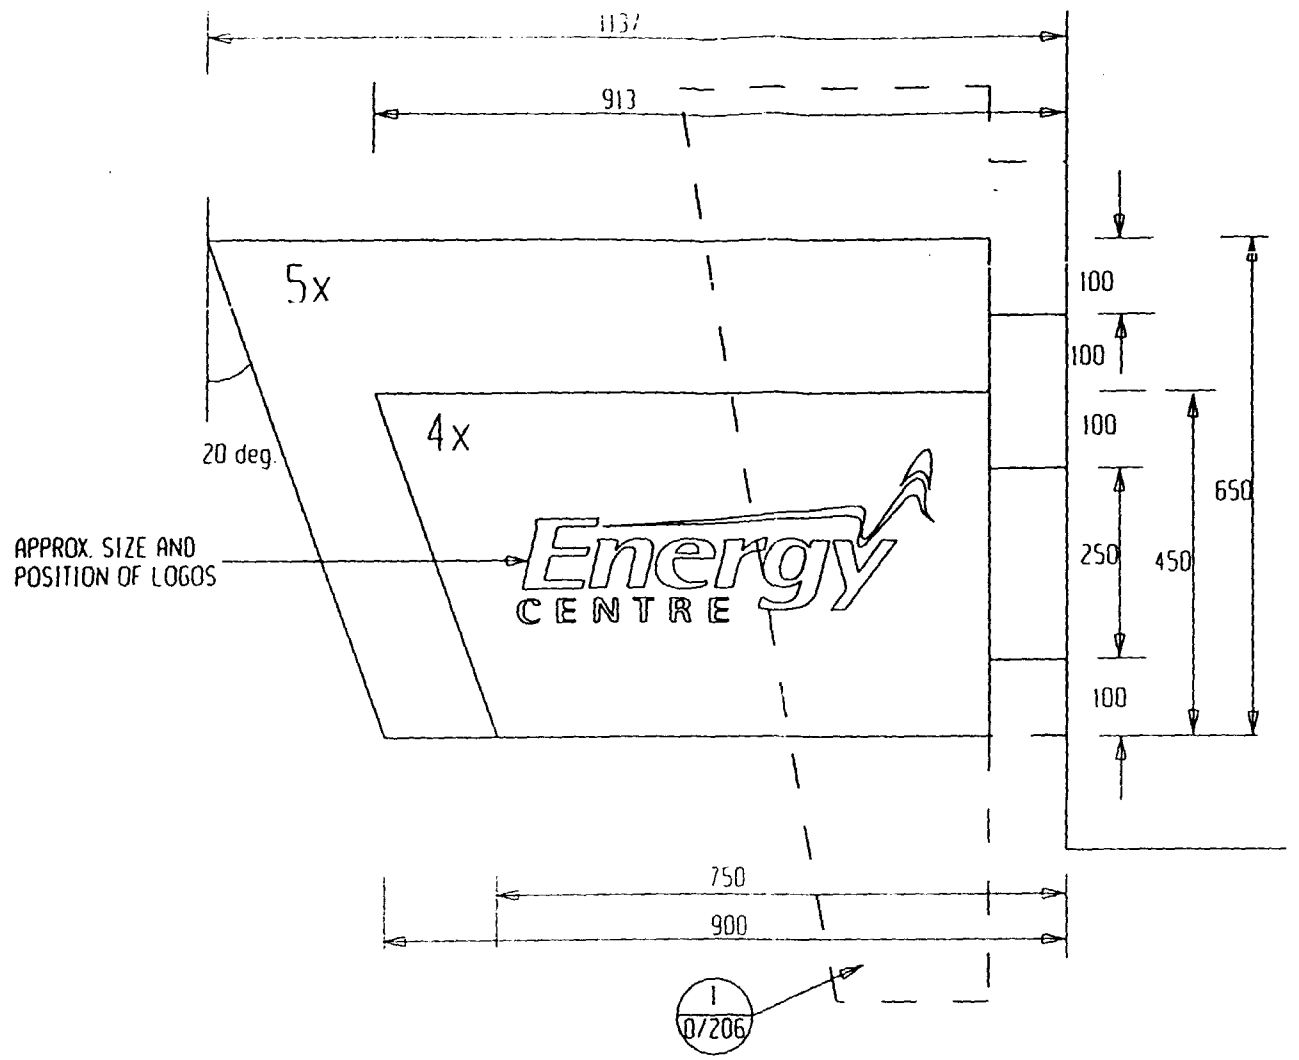

PROJECTING SIGN

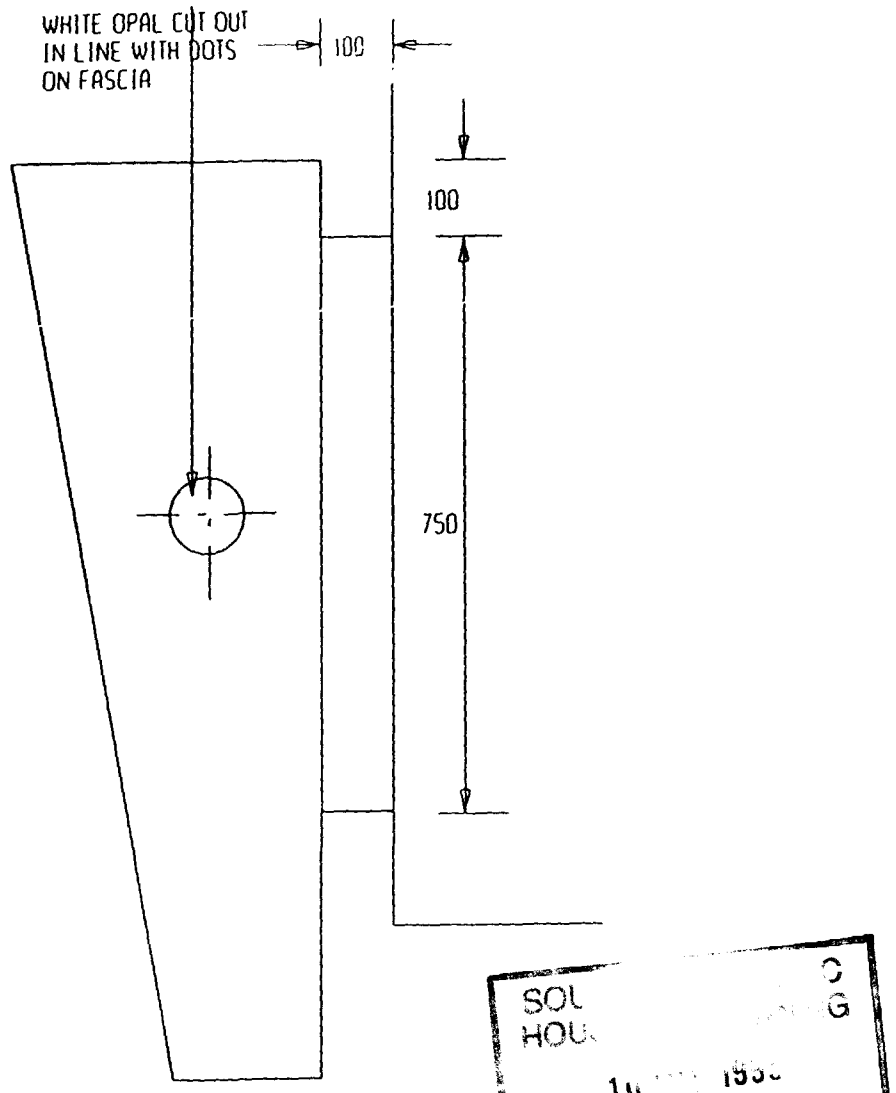

SIDE ELEVATION
FASCIA SLOPING SIGN
TYPE P - SEE DRG. 0/206

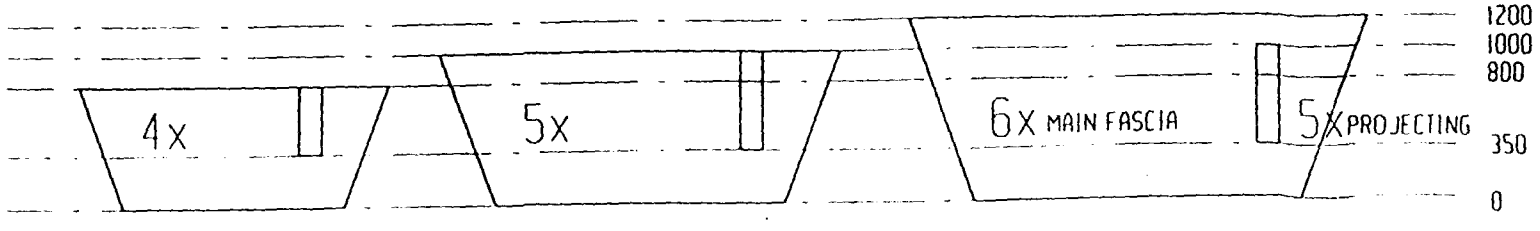


NOTIFY C.A. IF FASCIA SIGN ON SITE REQUIRES A VARIATION TO THIS DIMENSIONING AND FIXING

REFER TO ALL RELEVANT SPECIFICATION CLAUSES - INCLUDING P40

THE ALAN J SMITH Partnership
CHARTERED ARCHITECTS URBAN DESIGNERS
25 GREY STREET NEWCASTLE UPON TYNE
NE1 6AE TELEPHONE 091 232 8921


PROJECT PHOENIX
GENERIC DRAWINGS
PROJECTING SIGN DETAILS 0/208 (C)
1:10 1/12/95

REVISION A SIGN TYPE NOTES ADDED 29/3/95 DATE

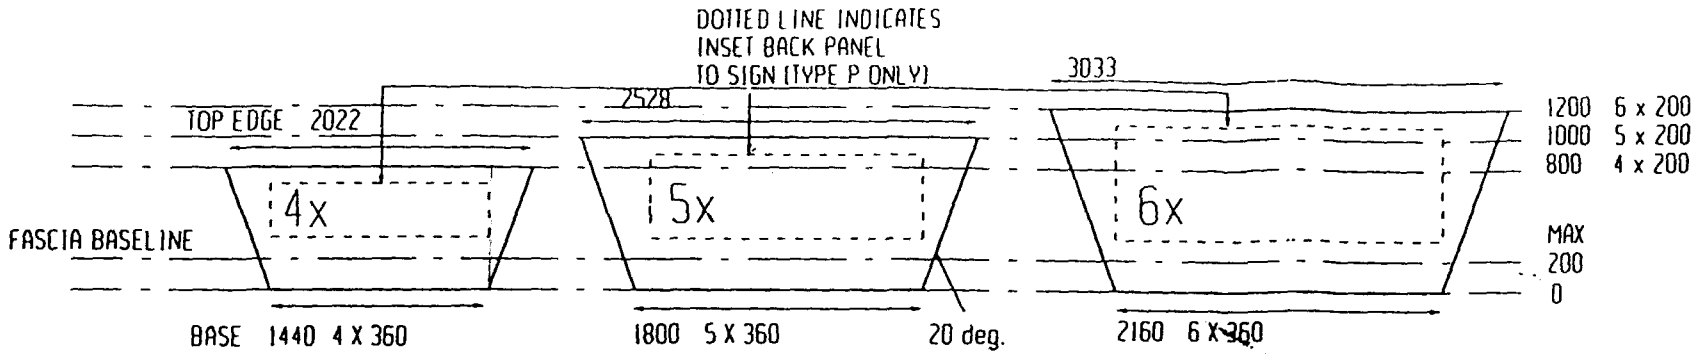

FASCIA SIGNS


NOTIFY L.A. IF FASCIA SIZES ON SITE REQUIRES A VARIATION TO THESE DIMENSIONS AND FIXINGS

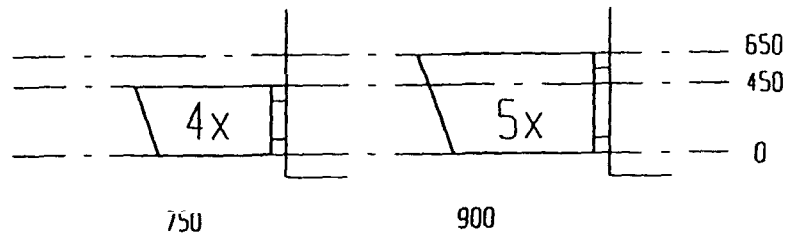


PROJECTING SIGNS

SEE DRAWING 0/208


SIGN MODULES

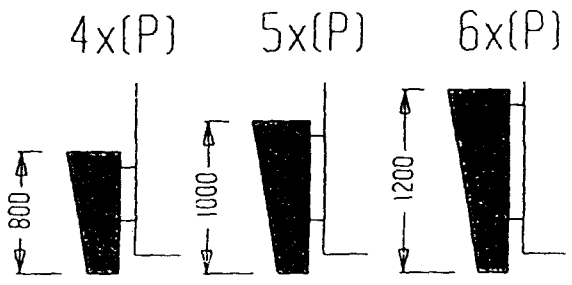


TYPE P SECTIONS
SLOPING SIGN ON FASCIA
(INTERNALLY ILLUMINATED - SEE DRAWING 0/206 & 0/208)

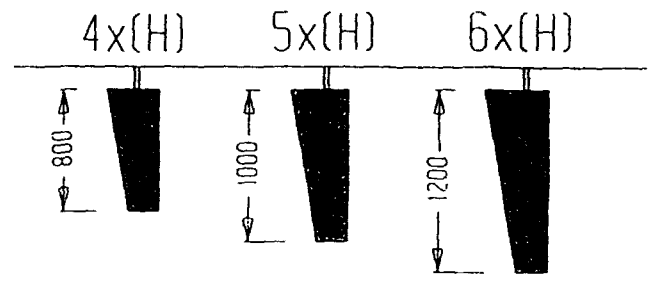

TYPE H SECTIONS
SLOPING SIGN HUNG FROM SOFFIT
(INTERNALLY ILLUMINATED - SEE DRAWING 0/209)

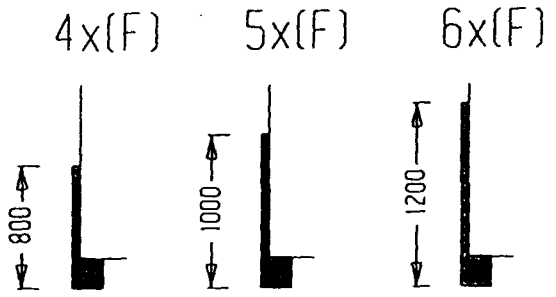

TYPE F SECTIONS
LOW PROFILE SIGN ON FASCIA
(NON ILLUMINATED - SEE DRAWING 0/209)

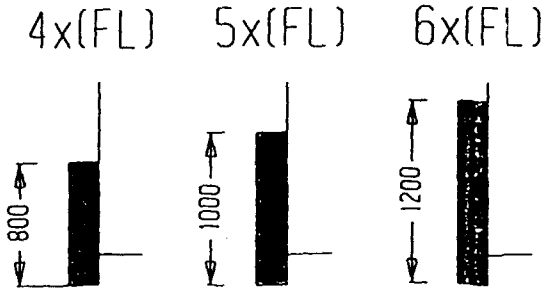

TYPE FL SECTIONS
FLAT SIGN ON FASCIA
(INTERNALLY ILLUMINATED - SEE DRAWING 0/209)

DETERMINED PLAN

NOMINAL FRONTAL AREAS OF SIGNS

4x FASCIA - 1.400 m.sq.
5x FASCIA - 2.175 m.sq.
6x FASCIA - 3.140 m.sq.

4x PROJECTING SIGN - 0.375 m.sq.
5x PROJECTING SIGN - 0.662 m.sq.

SOU
HOU
16 1995
Ref: H16/0718/95

REFER TO ALL RELEVANT SPECIFICATION CLAUSES; INCLUDING P40

REFER TO SPECIFIC SHOP ELEVATIONS
TO DETERMINE SIGN TYPES REQUIRED
THEN REFER TO DRAWINGS INDICATED ON THESE PROFILES


THE
ALAN J SMITH
Partnership
CHARTERED ARCHITECTS URBAN CONSULTANTS
26 GREY STREET NEWCASTLE UPON TYNE
NE1 6AE TELEPHONE 091 232 8821

PROJECT PHOENIX


GENERIC DRAWINGS 9414N

SIGN PROFILES 0/210 (A)

1:50 1/2/95

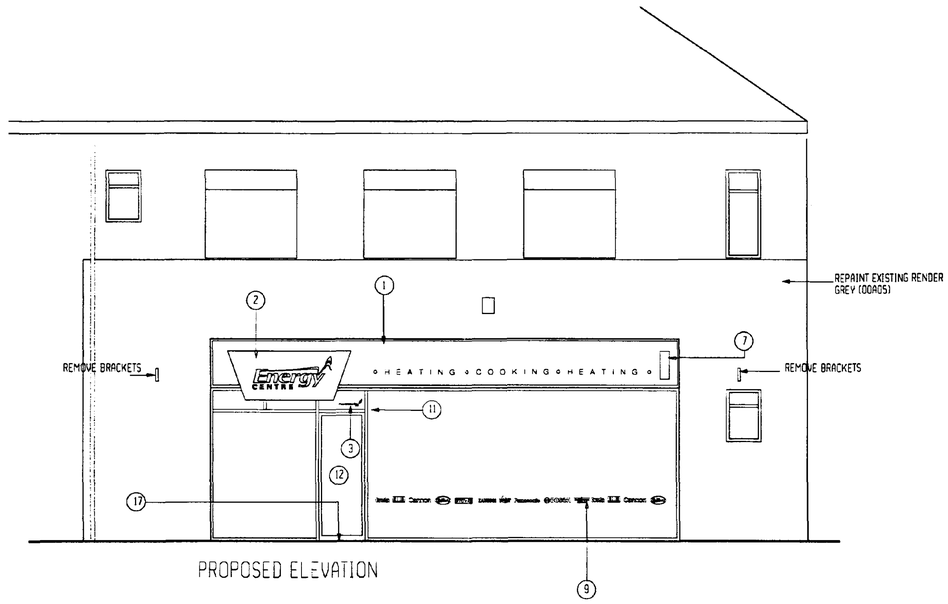

PROPOSED ELEVATION

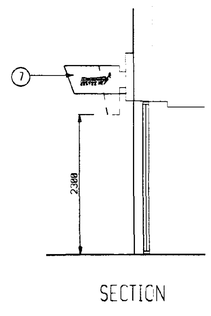

SECTION

KEY:

1. WHITE COLOURCOATED ALUMINIUM FASCIA WITH DARK BLUE (PANTONE REF: 2748) VINYL LETTERING.

2. FASCIA SIGN TYPE 4X(P)
DARK BLUE (PANTONE REF: 2748) COLOUR COATED ALUMINIUM WITH ILLUMINATED WHITE OPAQUE LETTERING. ILLUMINATED LINE ABOVE LETTERING IN LIGHT BLUE (PANTONE REF: 278) WITH "FLAME" IN RED, (PANTONE REF:WARM RED)

3. "BRITISH GAS RETAIL" TRANSFER BY BRITISH GAS.


7. PROJECTING SIGN TYPE 4X.
DARK BLUE (PANTONE REF: 2748) COLOURCOATED ALUMINIUM WITH ILLUMINATED WHITE OPAQUE LETTERING ILLUMINATED LINE ABOVE LETTERING IN LIGHT BLUE (PANTONE REF:278) WITH "FLAME" IN RED, (PANTONE REF: WARM RED)

9. PRODUCT NAME TRANSFERS TO SHOPFRONT BY BRITISH GAS 600mm MINIMUM ABOVE F.F.L.


11. EXISTING GLAZED ALUMINIUM FRAMED SHOPFRONT.

12. EXISTING ALUMINIUM FRAMED DOORS.

17. REPLACE EXISTING ENTRANCE LOBBY FLOORING WITH NEW RAMPED GRANITE WITH CARBORUNDUM INSERTS

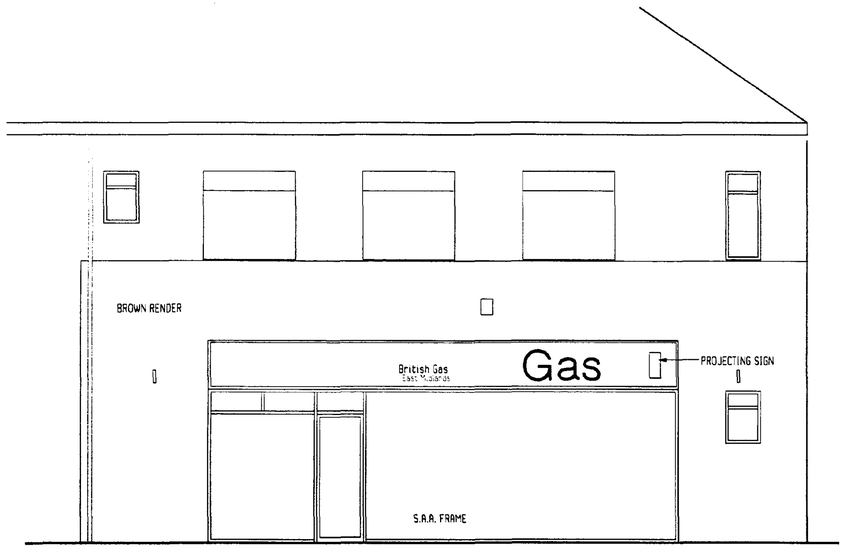

EXISTING ELEVATION

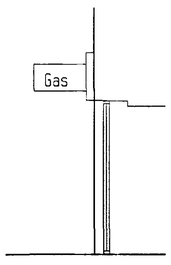

SECTION

HOUSING & PLANNING
14 AUG 1995
Ref. 0718/95
DETERMINED PLAN
AMENDED PLAN
Ref.

A SIGNS REDUCED TO 4X TYPES FROM 5X TYPES;NOTES AMENDED 11/08/95
REVISIONS

PROJECT PHOENIX — 9414N
UNIT 210: SPALDING
EXISTING & PROPOSED ELEVATIONS — 1:50
DRAWING 210/201A — 14/06/95

THE ALAN J SMITH Partnership
CHARTERED ARCHITECTS URBAN CONSULTANTS
26 GREY STREET NEWCASTLE UPON TYNE
NE1 6AE TELEPHONE 091 232 8821