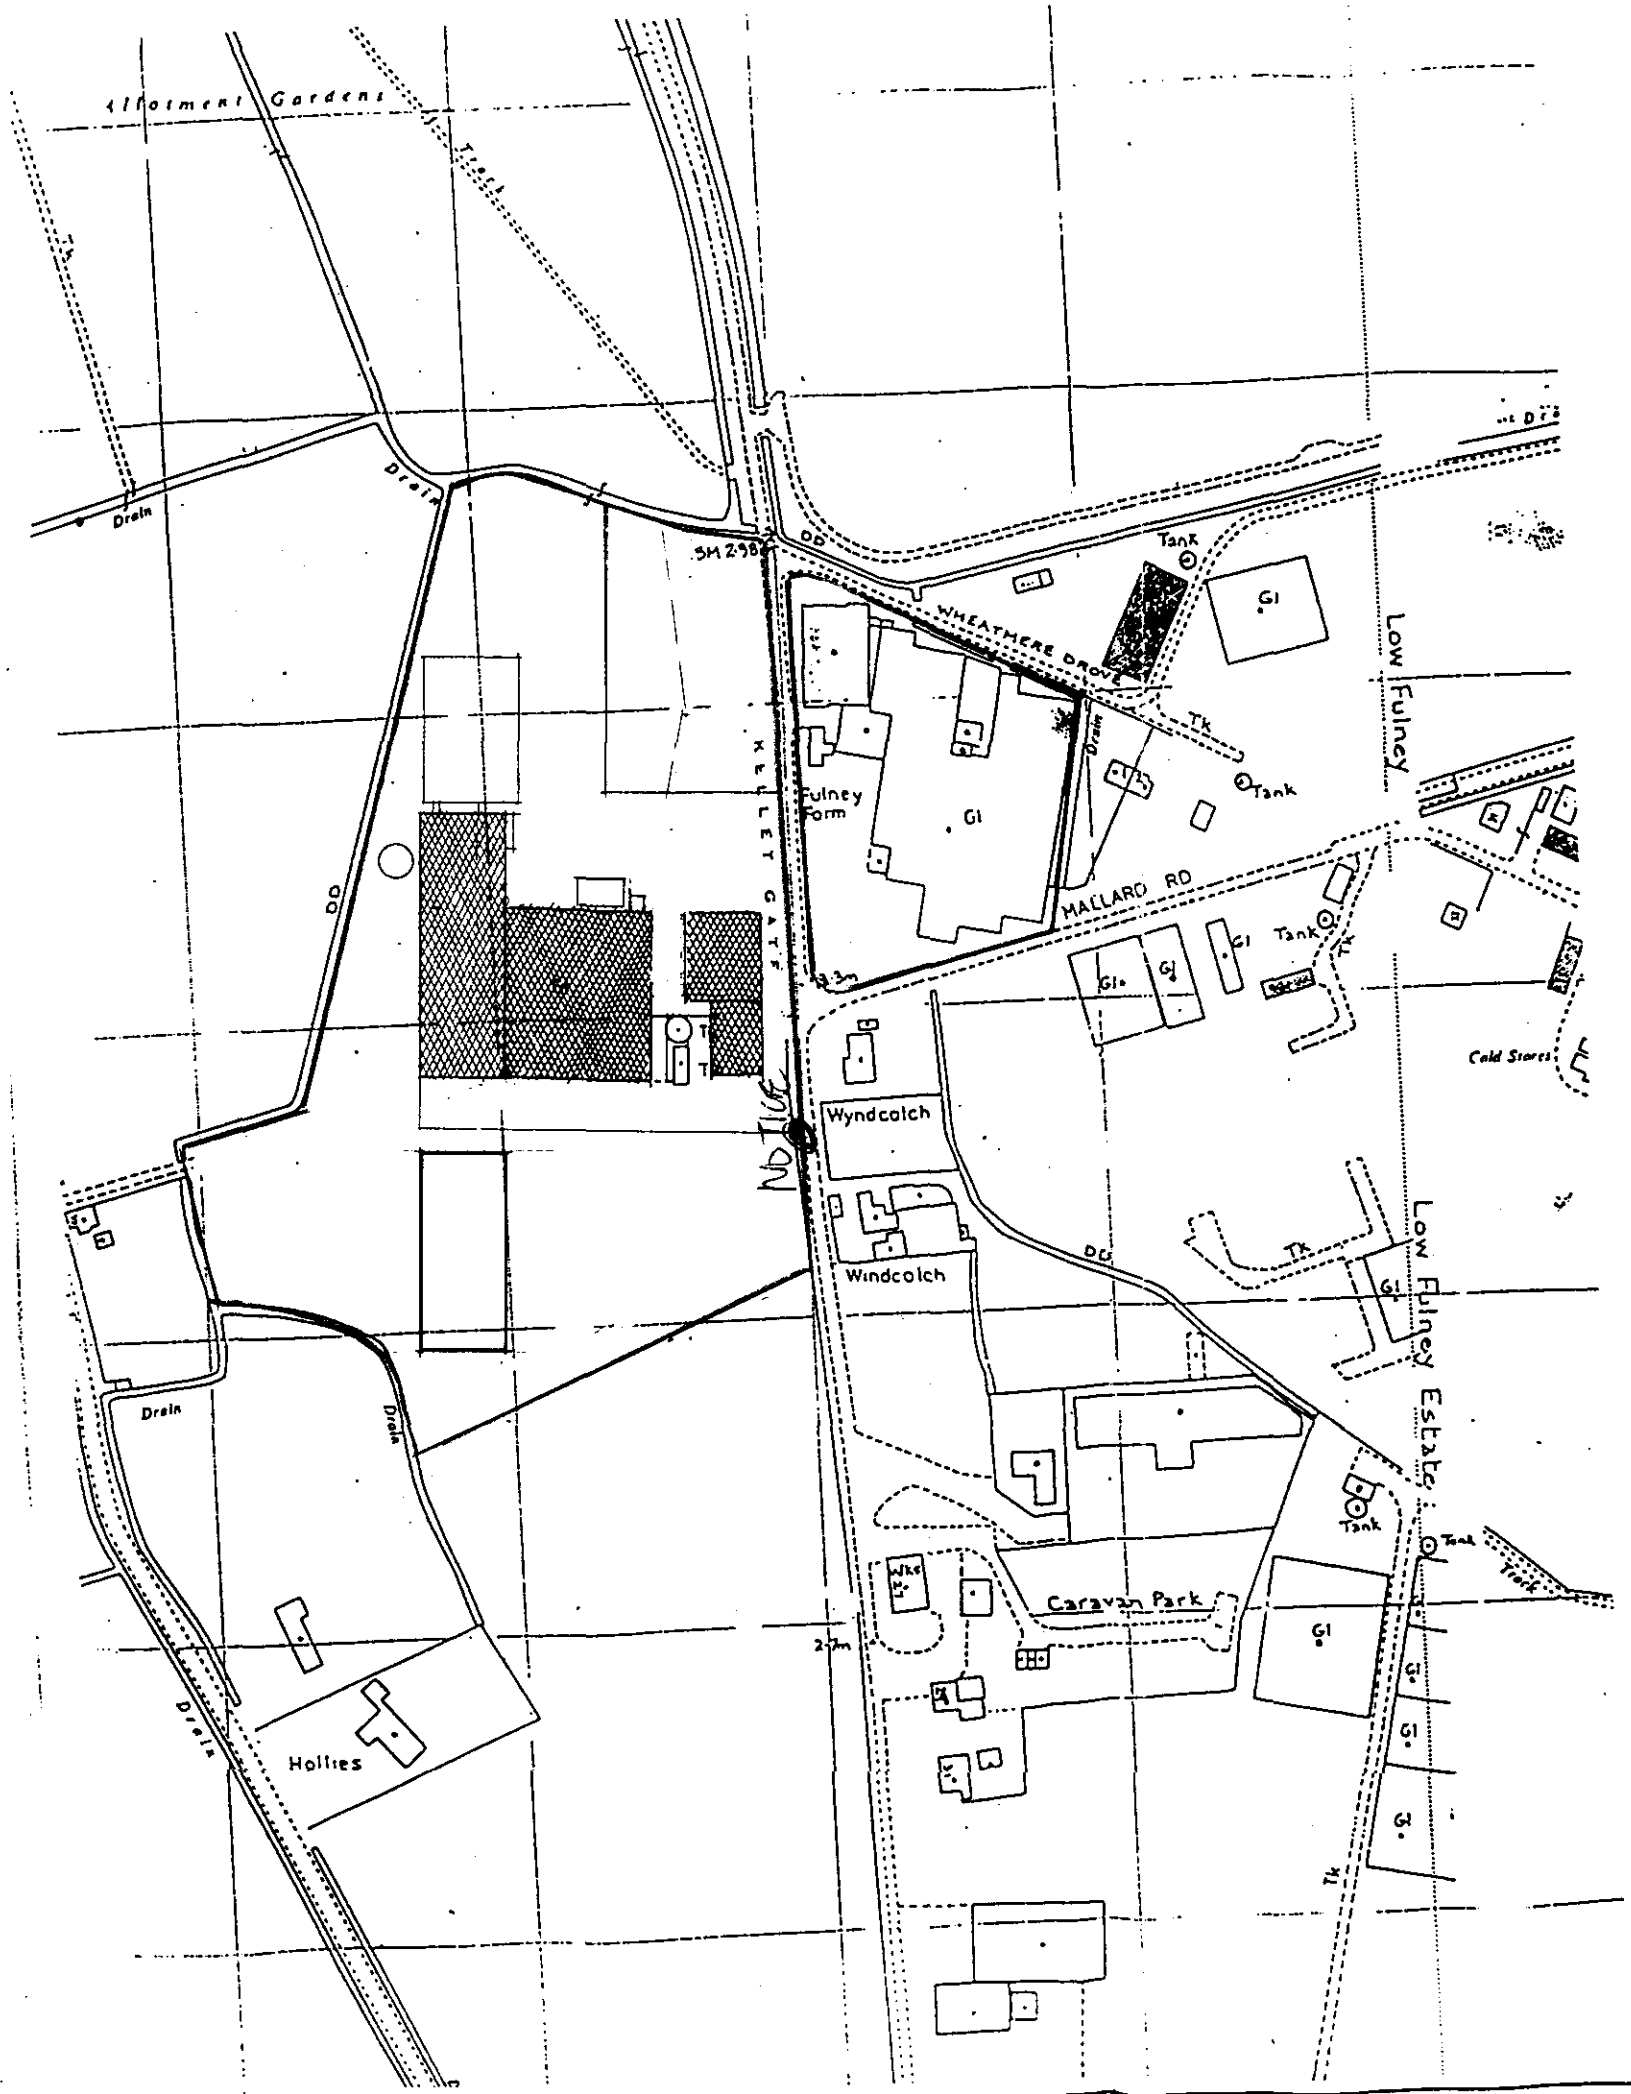


DETERMINED PLAN
SOUTH HOLLAND DC
HOUSING & PLANNING
06 JUN 2000
Ref: 072/00


A 29-6-00 SIDE EXTENSION TO LOFTS

PODDINGTONS
43 Double Street,
Spalding,
Lincs. PE11 2AA.
Telephones:
Office: (0775) 61856
also 68296
architectural design consultants

project
MESSRS K RUTTERS (HOUSEPLANT) LTD
KELLET GATE, SPALDING

scale	drwg no
1:2500	2963-2

TAKEN FROM OS SHEET TF 2622 2722

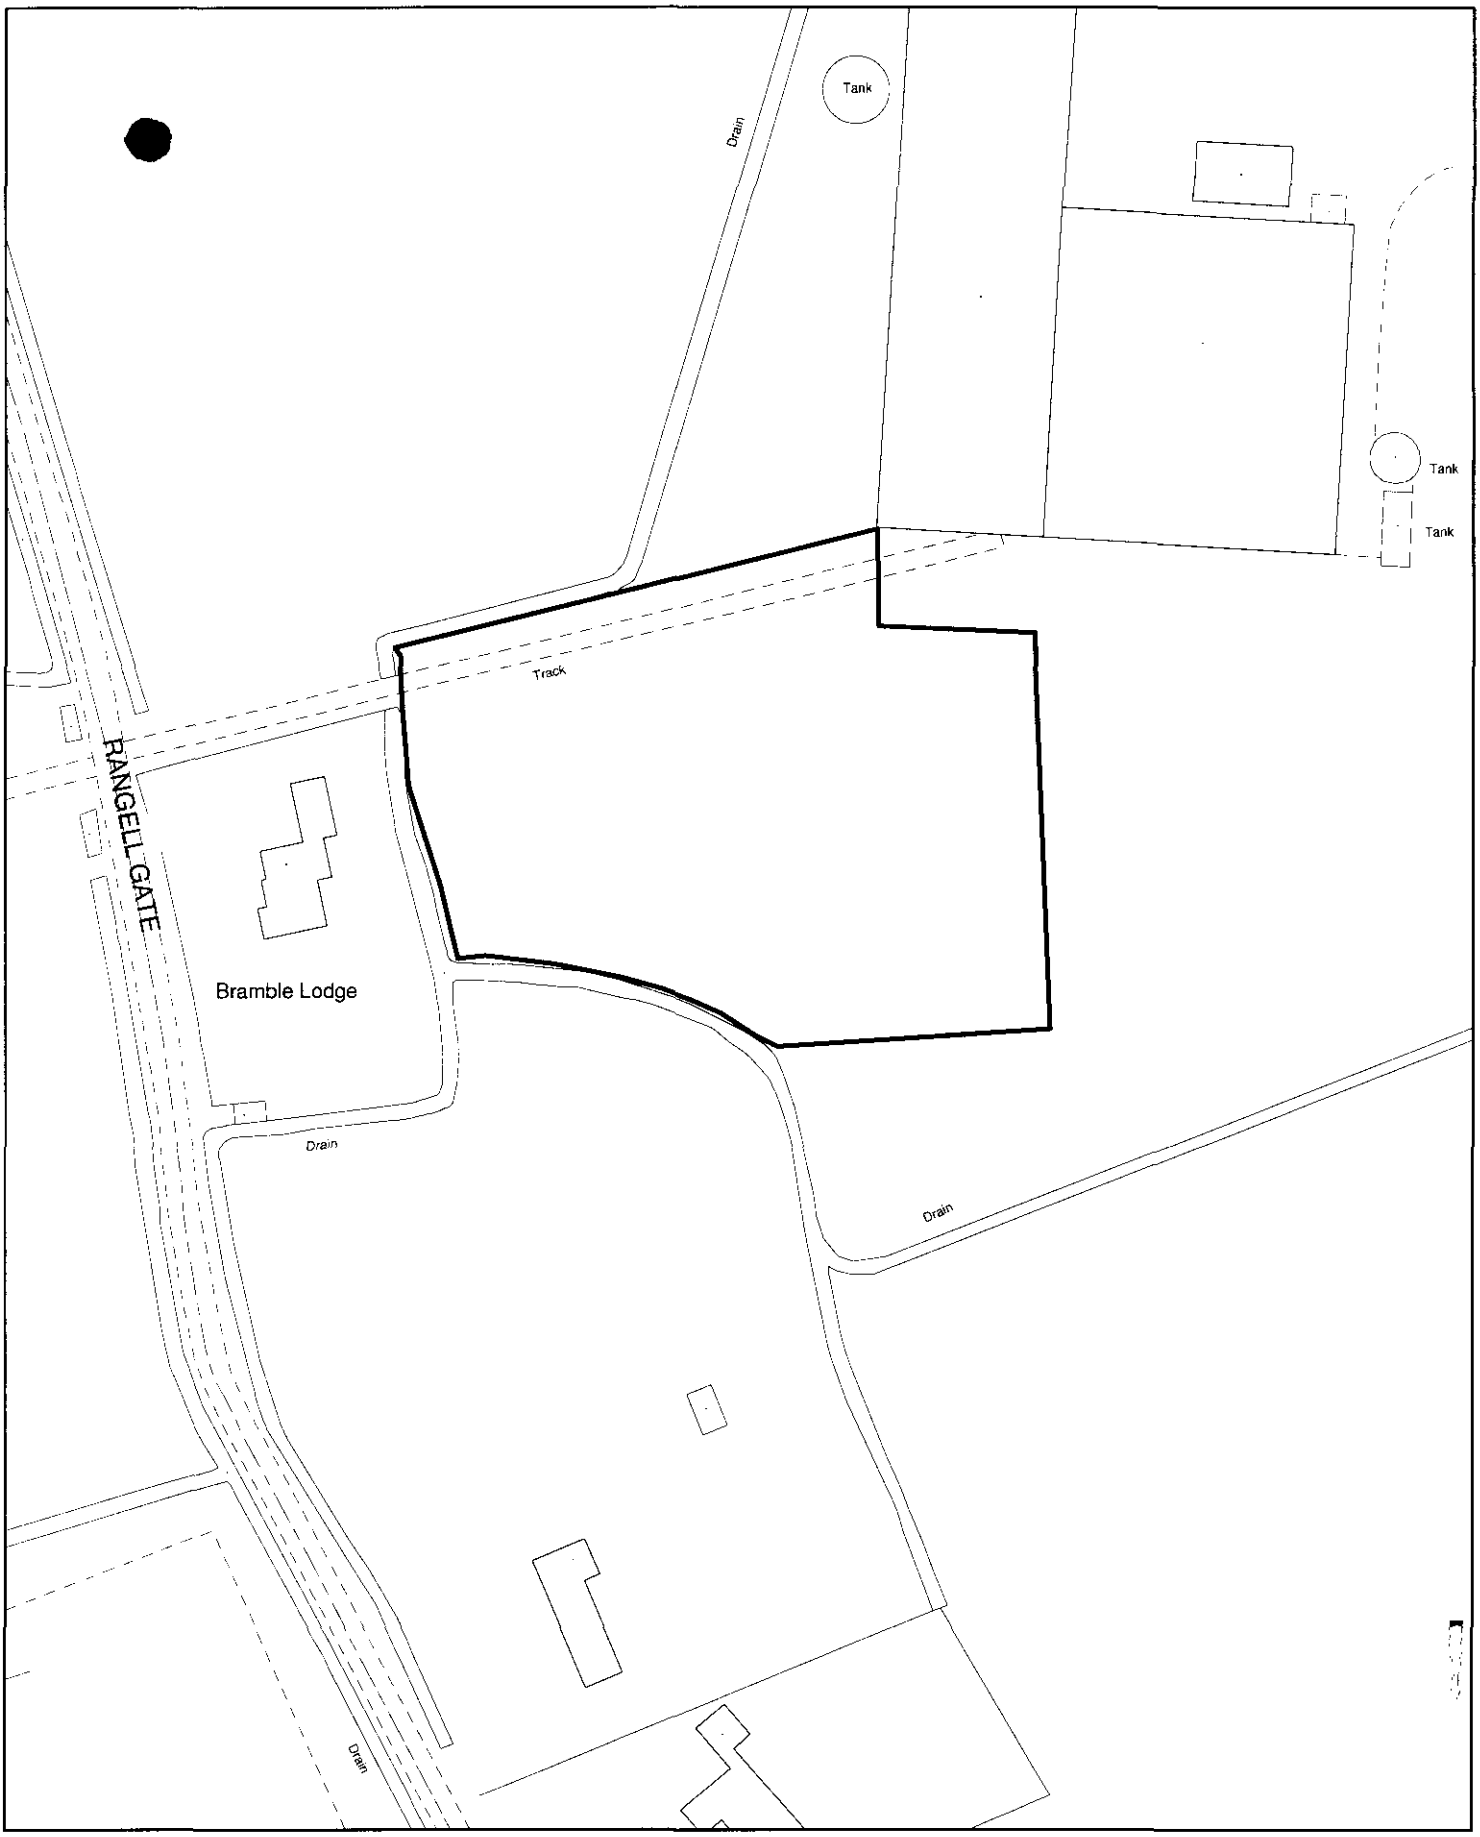

S O U T H
HOLLAND
DISTRICT COUNCIL

Planning Application Location Plan
Ward Member Notification

H16/0721/00

Scale: 1:1250

FILE COPY

Housing and Planning Services Department

Council Offices, Priory Road, Spalding, Lincolnshire
PE11 2XE

PLEASE DO NOT COPY THIS PLAN
This map is reproduced from Ordnance Survey material with permission of Ordnance Survey on behalf of Her Majesty's Stationery Office (c) Crown copyright. Unauthorised reproduction infringes Crown copyright and may lead to prosecution or civil proceedings. South Holland District Council LA079413 2000

N