| ISSUE | DESCRIPTION | APPR'd | DATE |
|---|---|---|---|

**PODDINGTONS**

Architectural Design Consultants

Est. 1969

Unit 7, The Flaxmill, Flaxmill Lane, Pinchbeck, Spalding, Lincs. NG34 8QU Tel. (01775) 720866 Fax. (01775) 720877


Client.
MR & MRS D. J TRAWFORD

Project.
PROPOSED VEHICULAR PARKING AREA EXTENSION FOR DENTAL SURGERY

Drawing.
PLAN PROPOSED


| Drawn | Scale. | Date. | Checked. | Approved. |
|---|---|---|---|---|
| | 1:200 1:2500 | | | |

SHDC
Planning & Development
19 SEP 2011
Ref: 0721-11

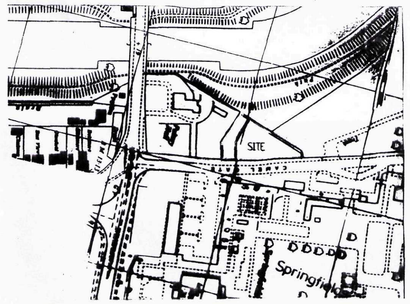


LOCATION PLAN 1:2500

PROPOSED SITING OF PV SOLAR PANEL
DETAILED ARRAY DESIGN CAN BE VIEWED USING SUBMITTED DESIGN & ACCESS STATEMENT.

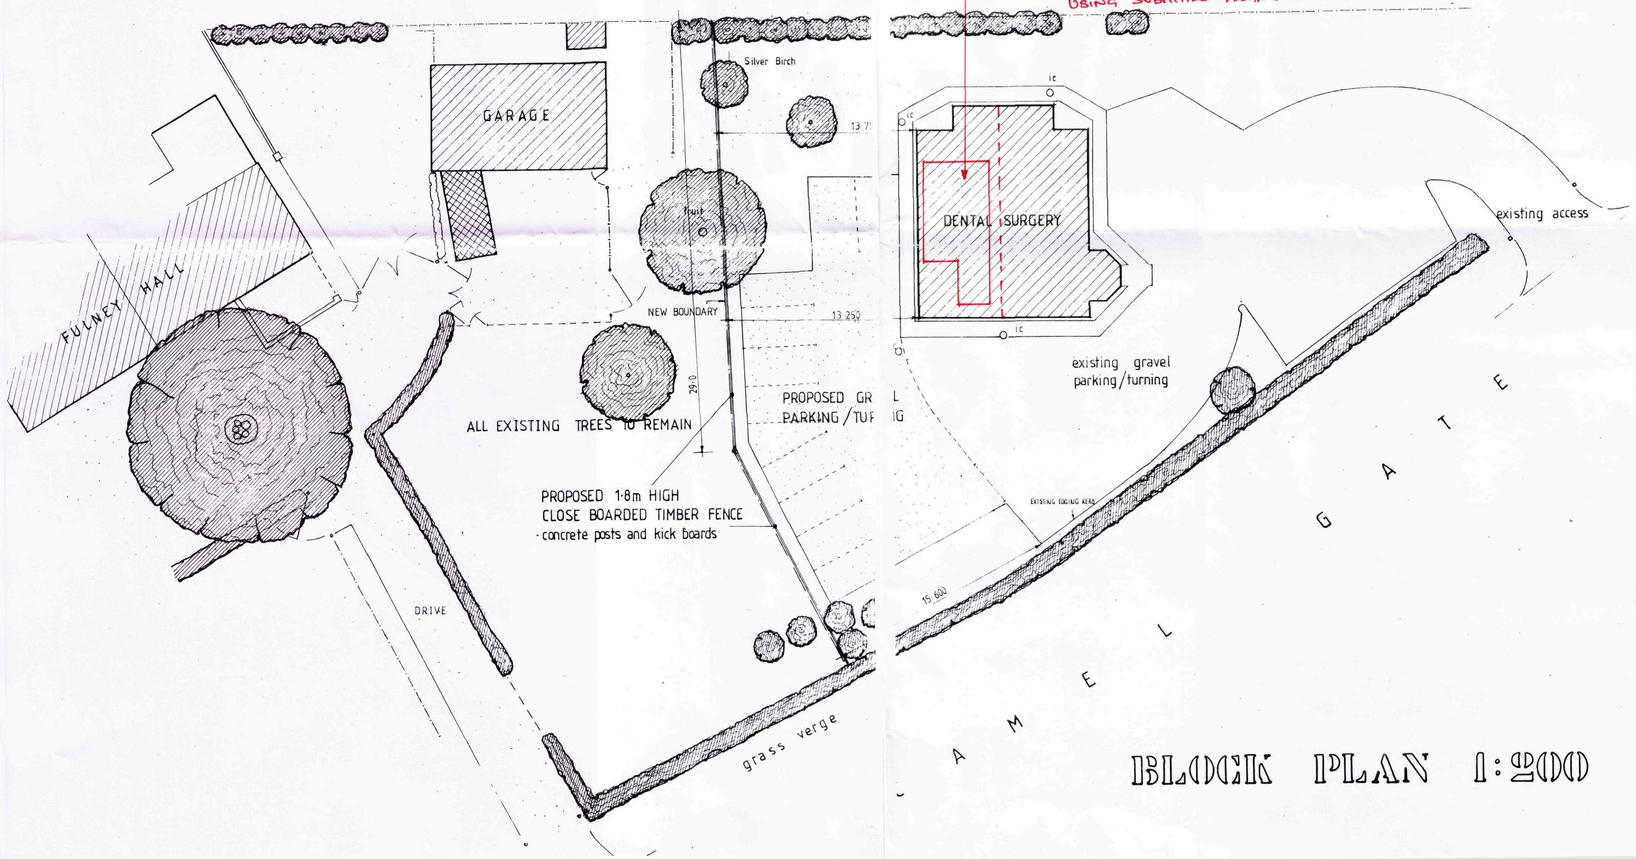


BLOCK PLAN 1:200