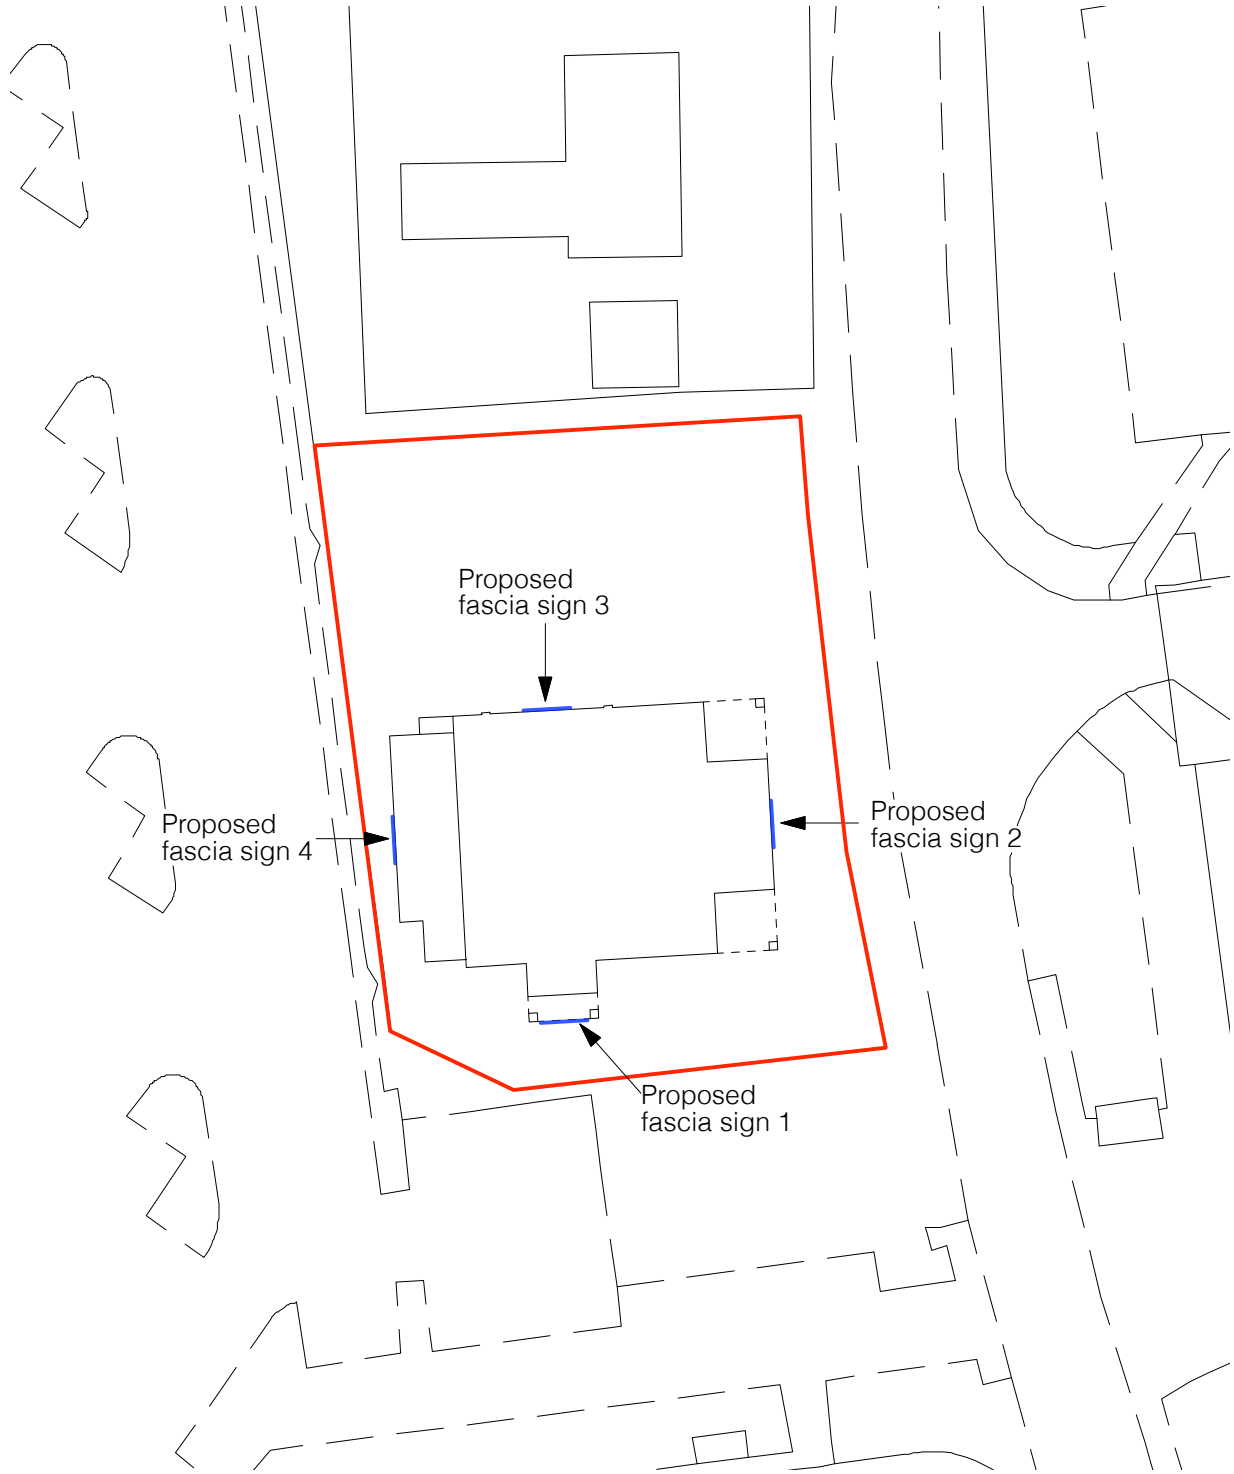


0 5 10 15 20
Metres

NORTH

RICHARD PEDLAR ARCHITECTS

ARCHITECTURE • CONSERVATION • URBAN DESIGN

RPCA St. Brandon's House
29 Great George Street
Bristol BS1 5QT • 0117 974 2612
www.rpca.co.uk • info@rpca.co.uk

Client	Project	Drawing No.
Loungers PLC	PETALO LOUNGE at Unit 60 Springfield Outlet Centre, Camel Gate, Spalding	LNG4867.BP-
Title	**Scale**	**Date**
Block Plan	1:500 @ A4	Aug 2024

A4