

NO DIMENSIONS TO BE SCALED FROM THIS DRAWING, ALL DIMENSIONS TO BE CHECKED ON SITE. ANY DISCREPANCIES WITH THE DRAWINGS TO BE REPORTED AND CLARIFIED PRIOR TO COMMENCING WORKS ON SITE, IF IN DOUBT – ASK. THIS DRAWING IS COPYRIGHT.

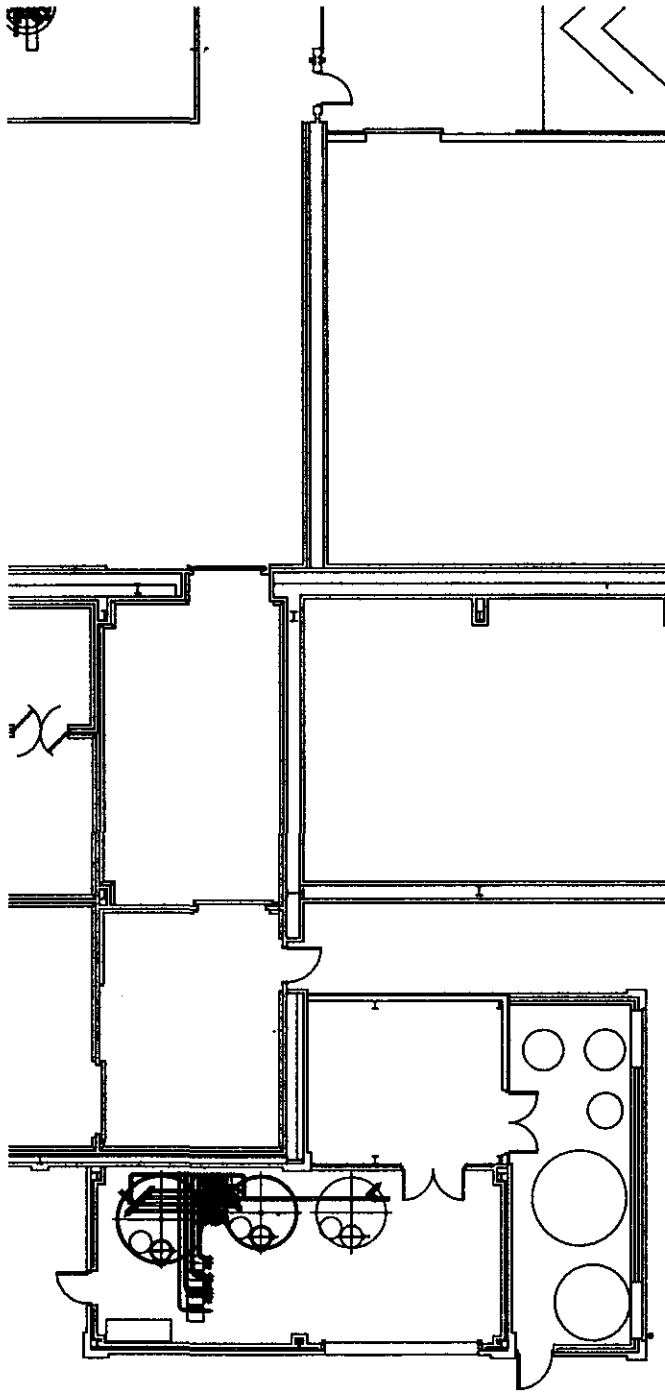

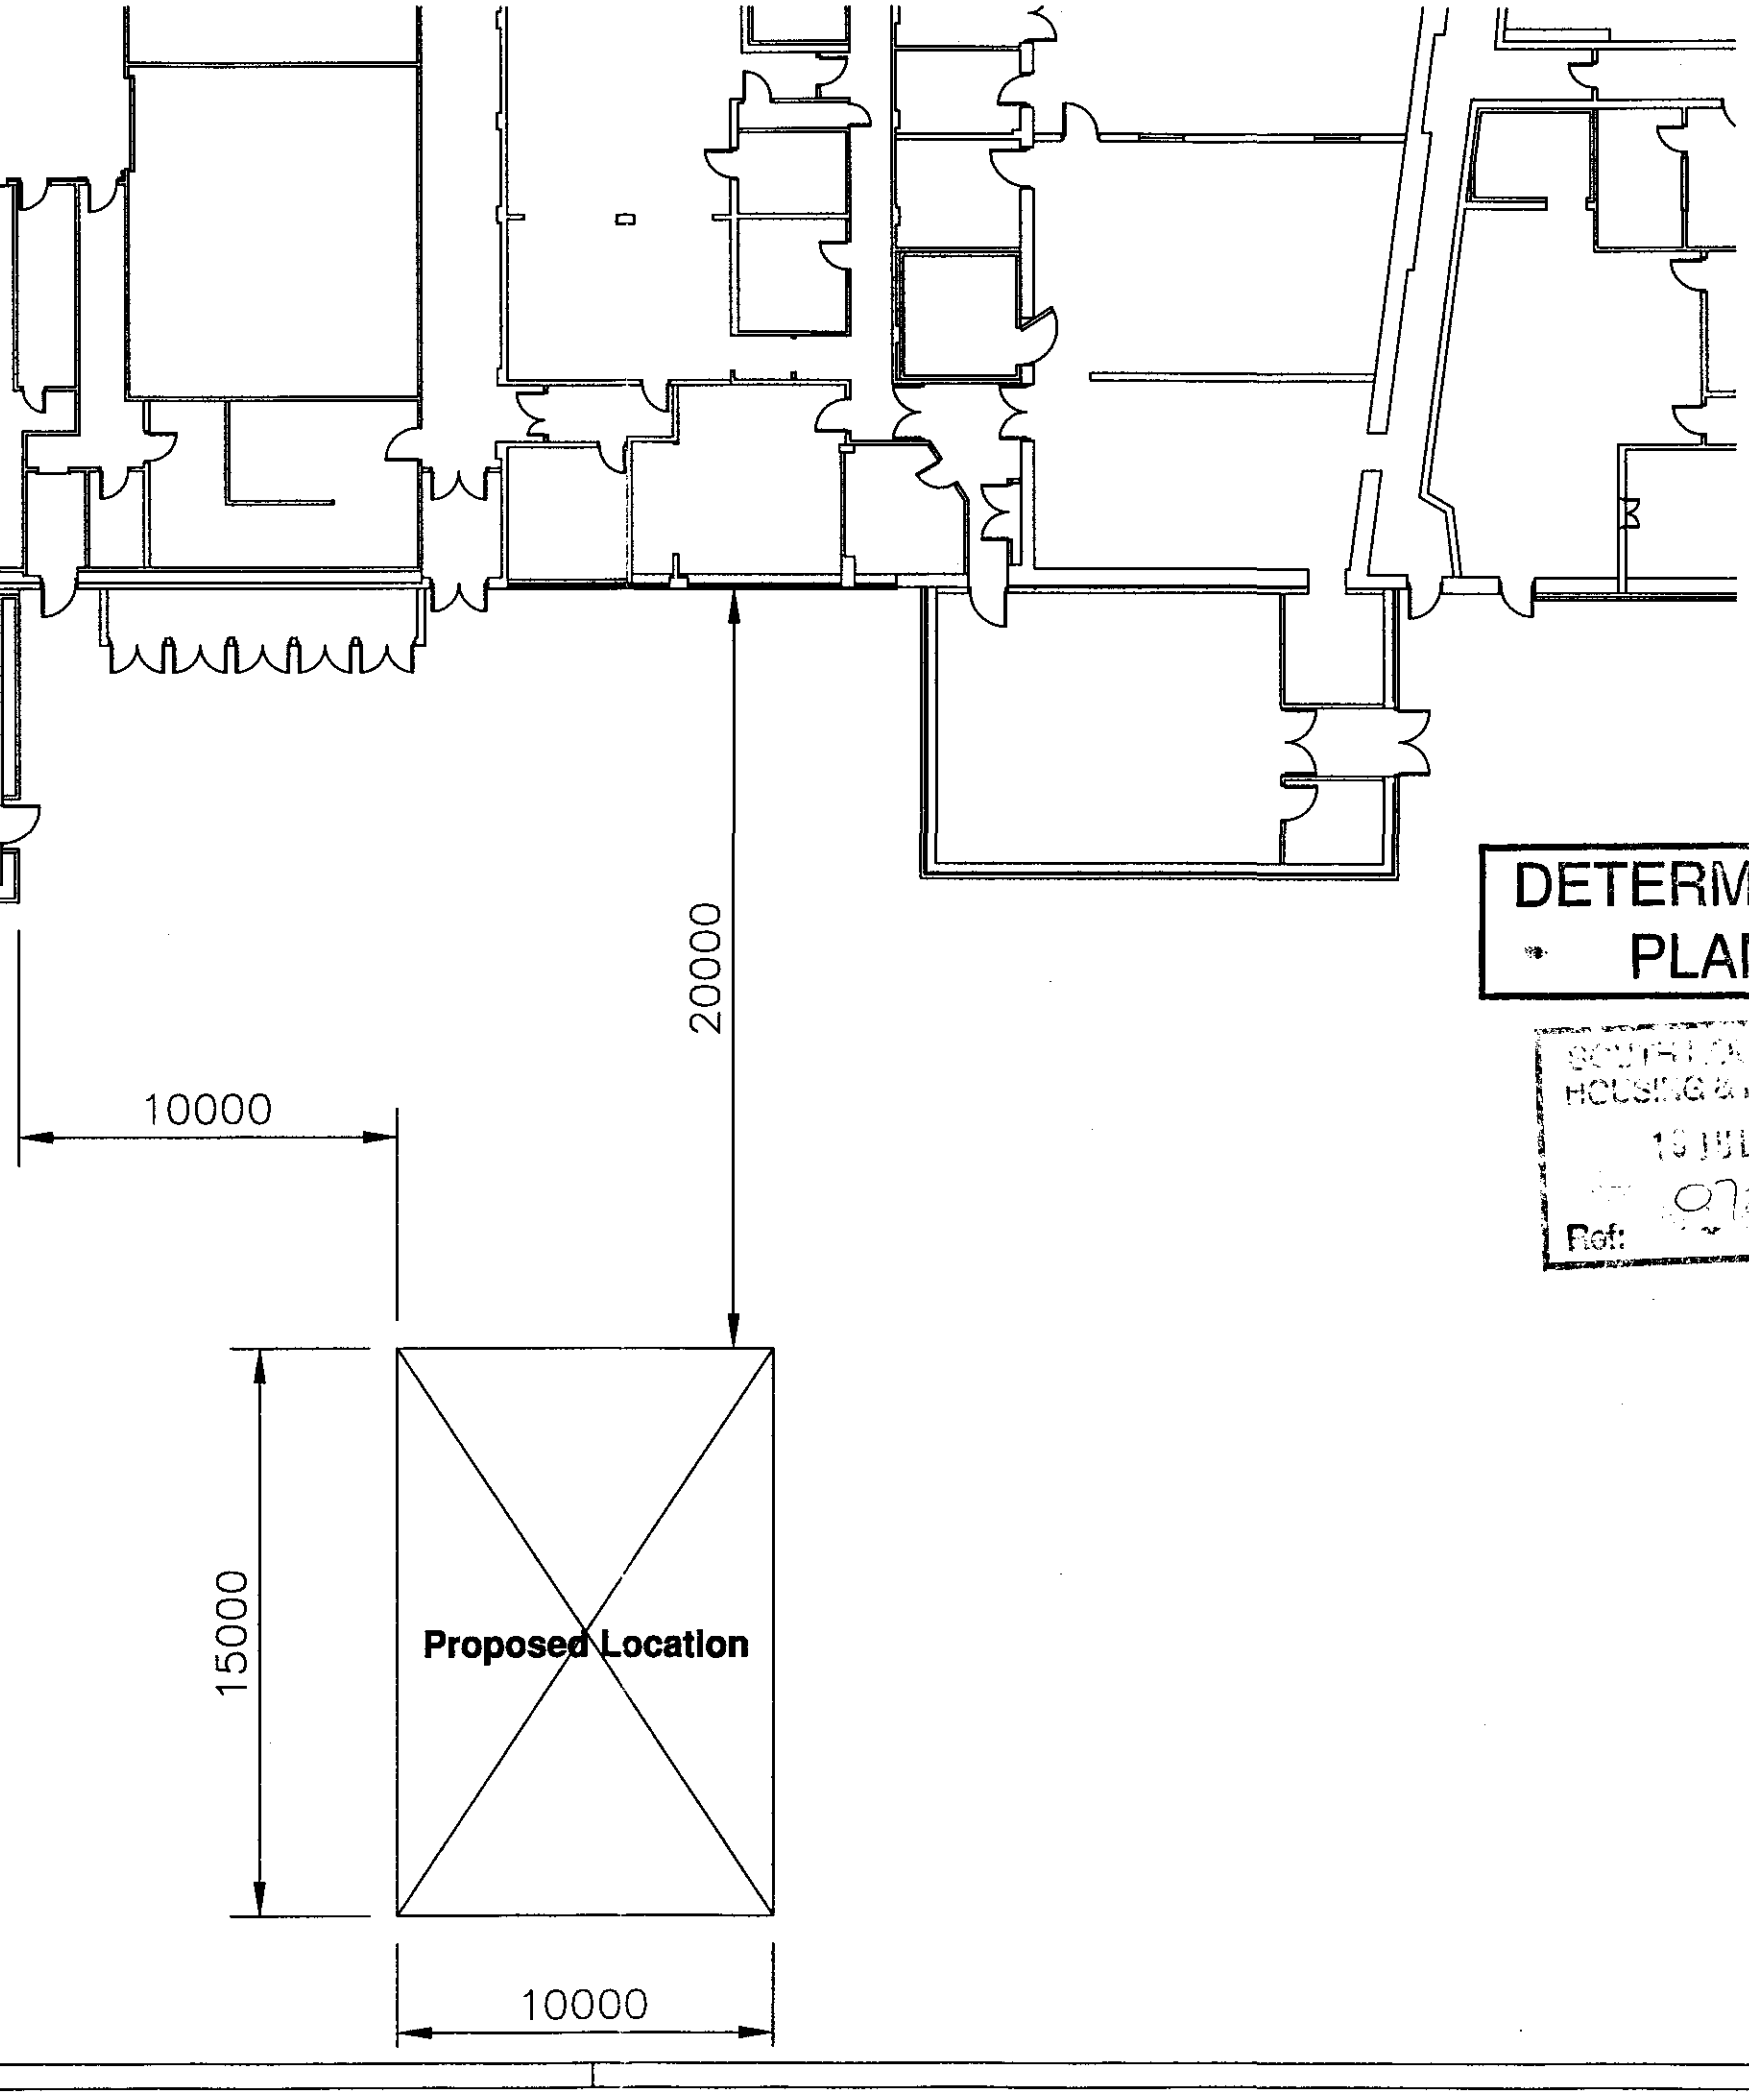

DETERMINED PLAN

SOUTH HOLLAND DC
HOUSING & PLANNING
19 JUL 1999
Ref: 0721/99

CORPORATE a Ltd ARCHITECTURE

CLIENT
Geest UK
West Marsh Road
Spalding
Lincs
PE11 2BB

TITLE
Erection of Temp. Tent Structure

Proposed Setting Out Plan

DATE 16.07.99 SCALE 1:200
DRAWING NO. 001 REVISION NO.

CORPORATE ARCHITECTURE LIMITED
CHARTERED ARCHITECTS

THIS DRAWING HAS BEEN CREATED IN AutoCAD – IF IN DOUBT ASK.