


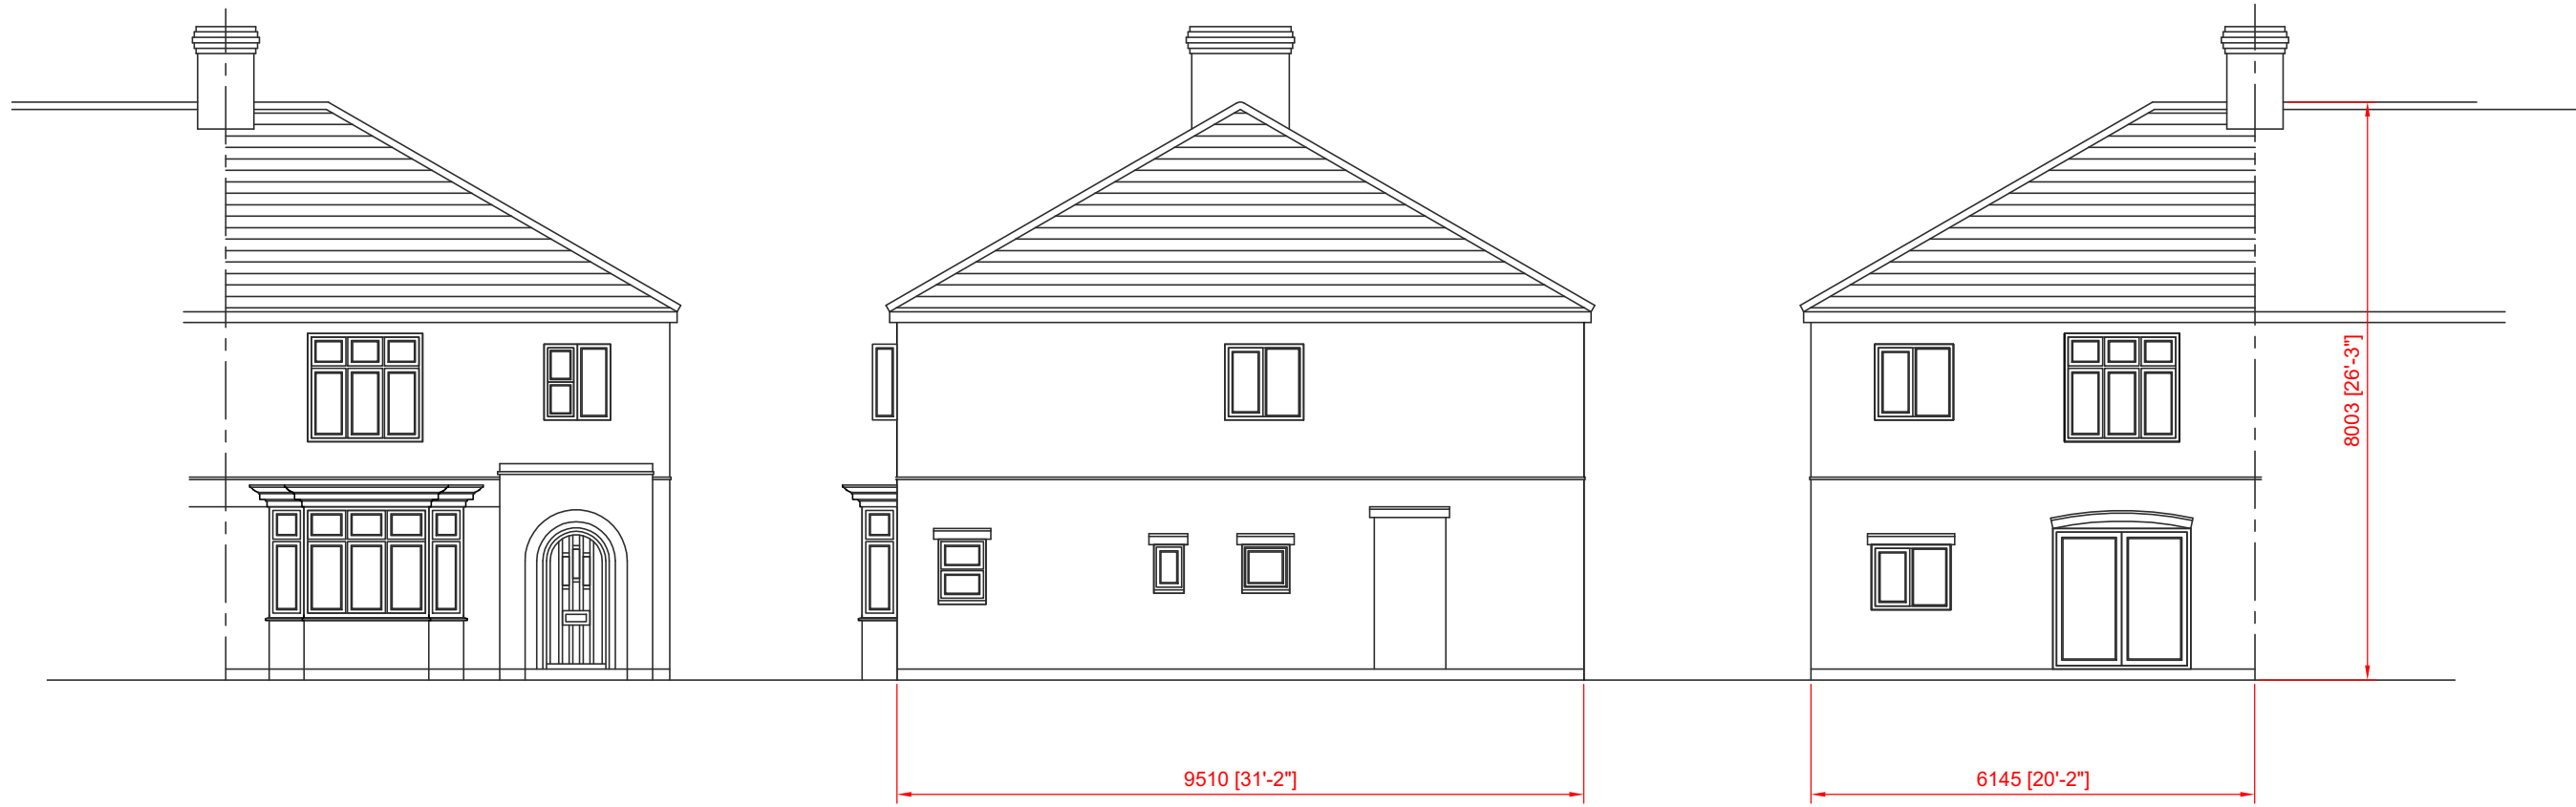


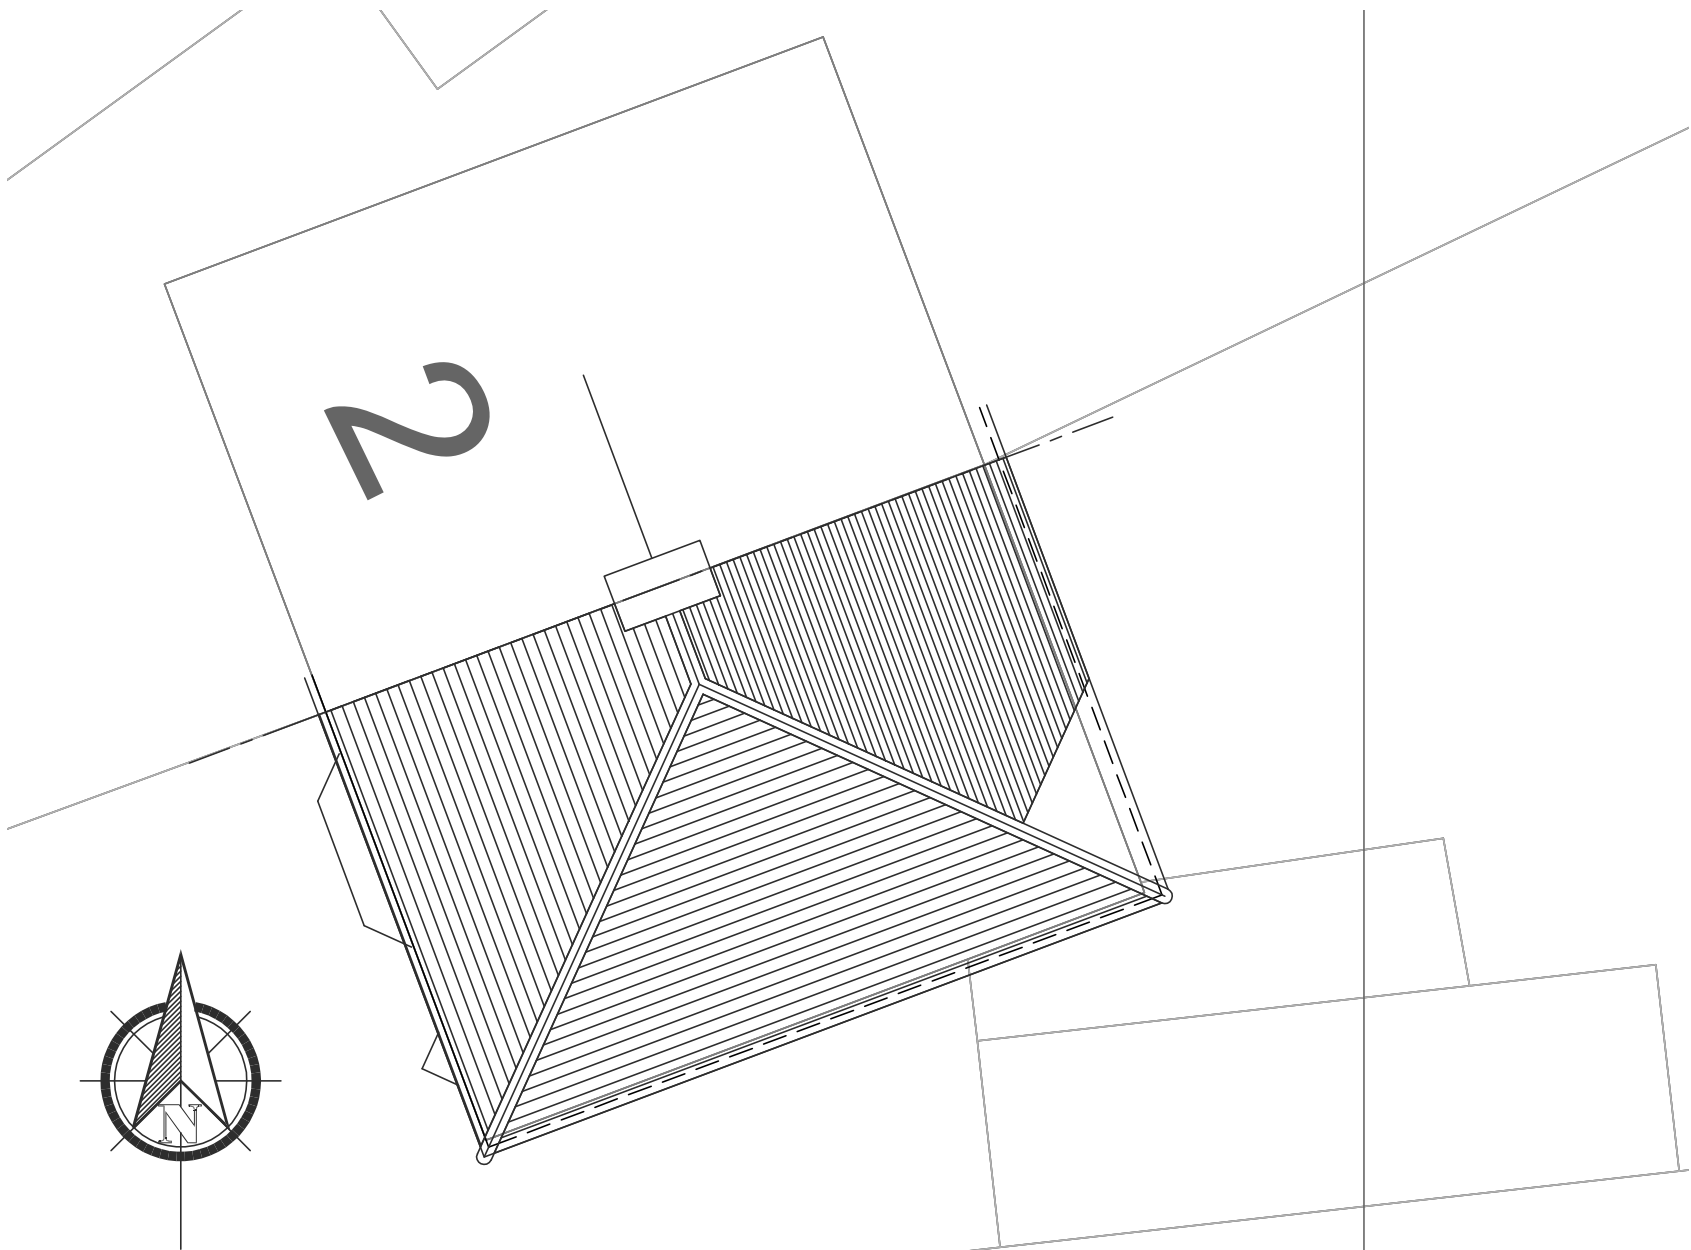


Existing Front Elevation Existing Side Elevation 1:100 @A1 Existing Back Elevation

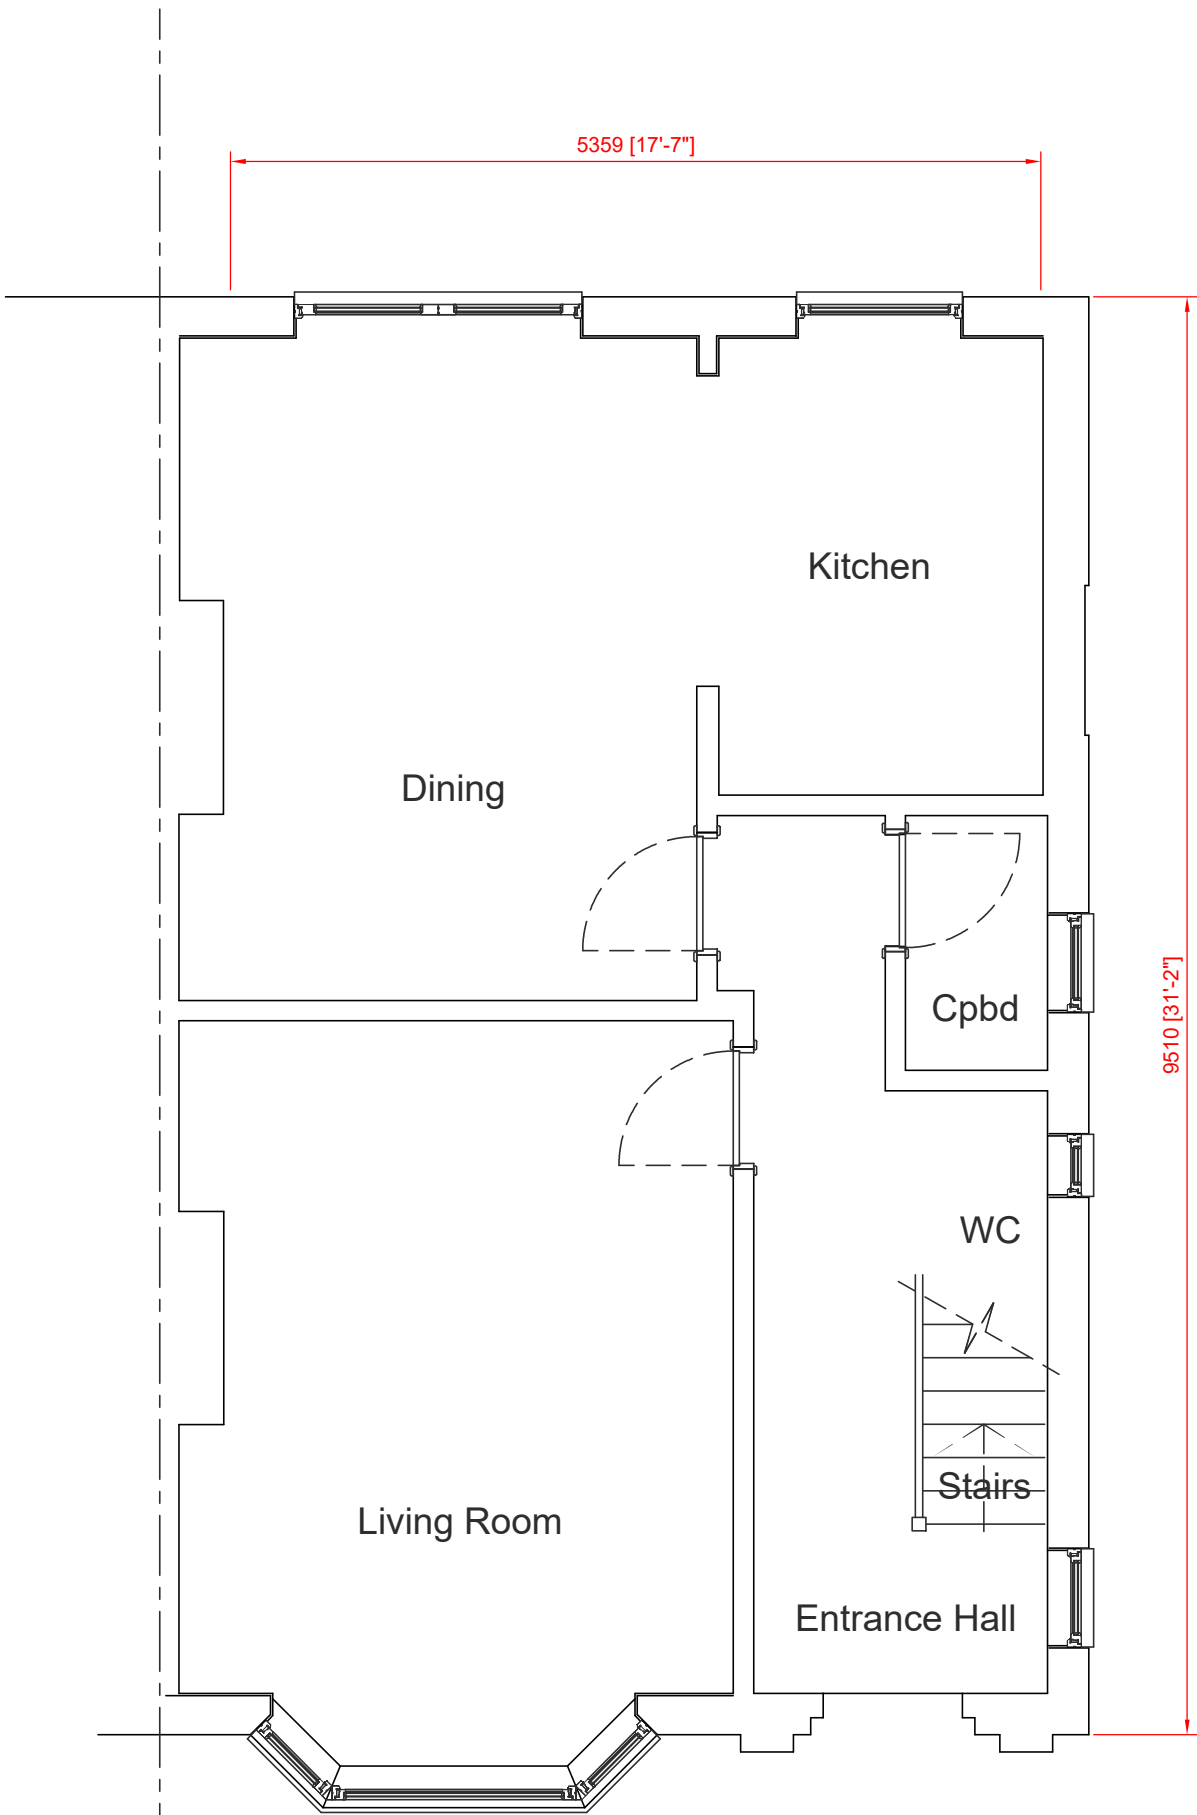


Roof Plan 1:100 @ A1

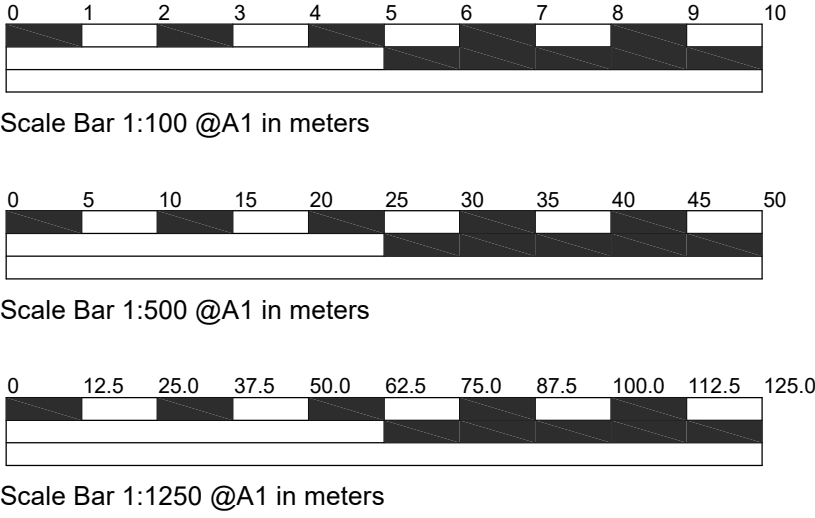


Existing Ground Floor 1:50 @A1

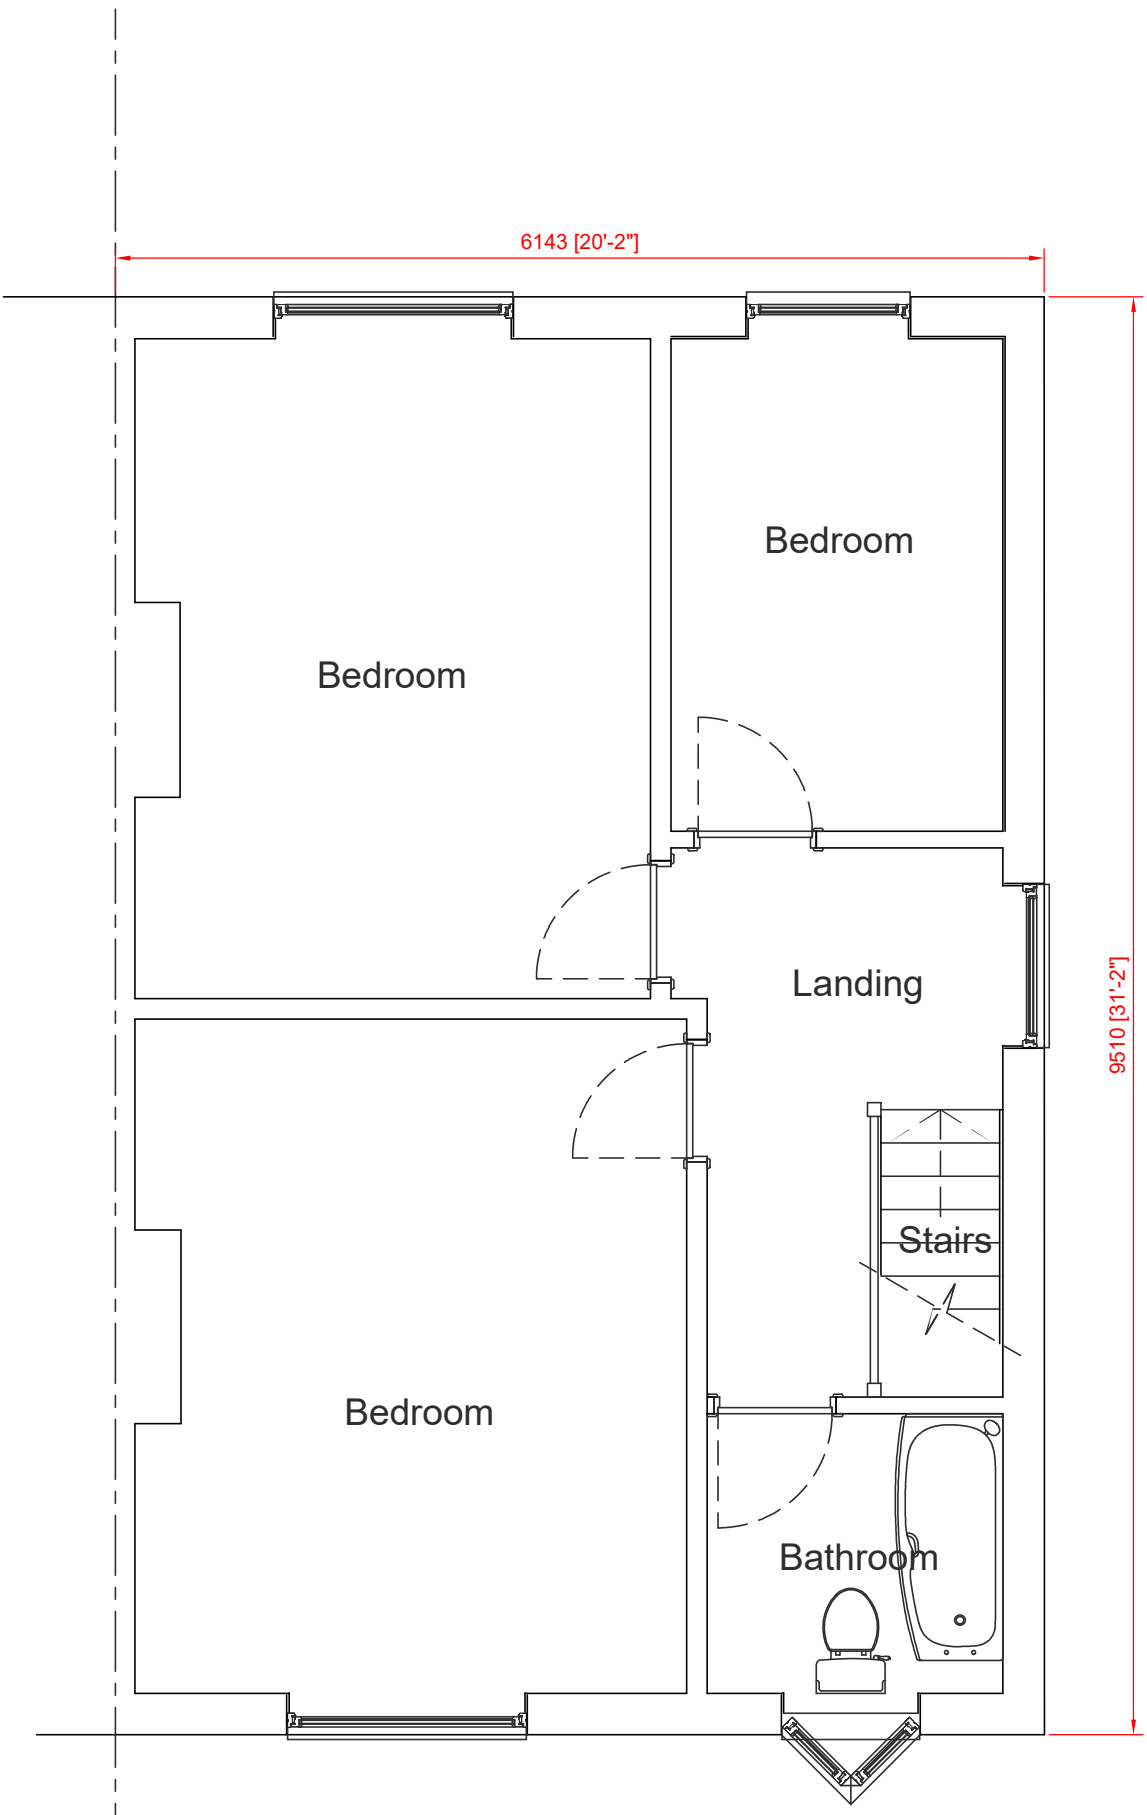

Existing First Floor 1:50 @A1

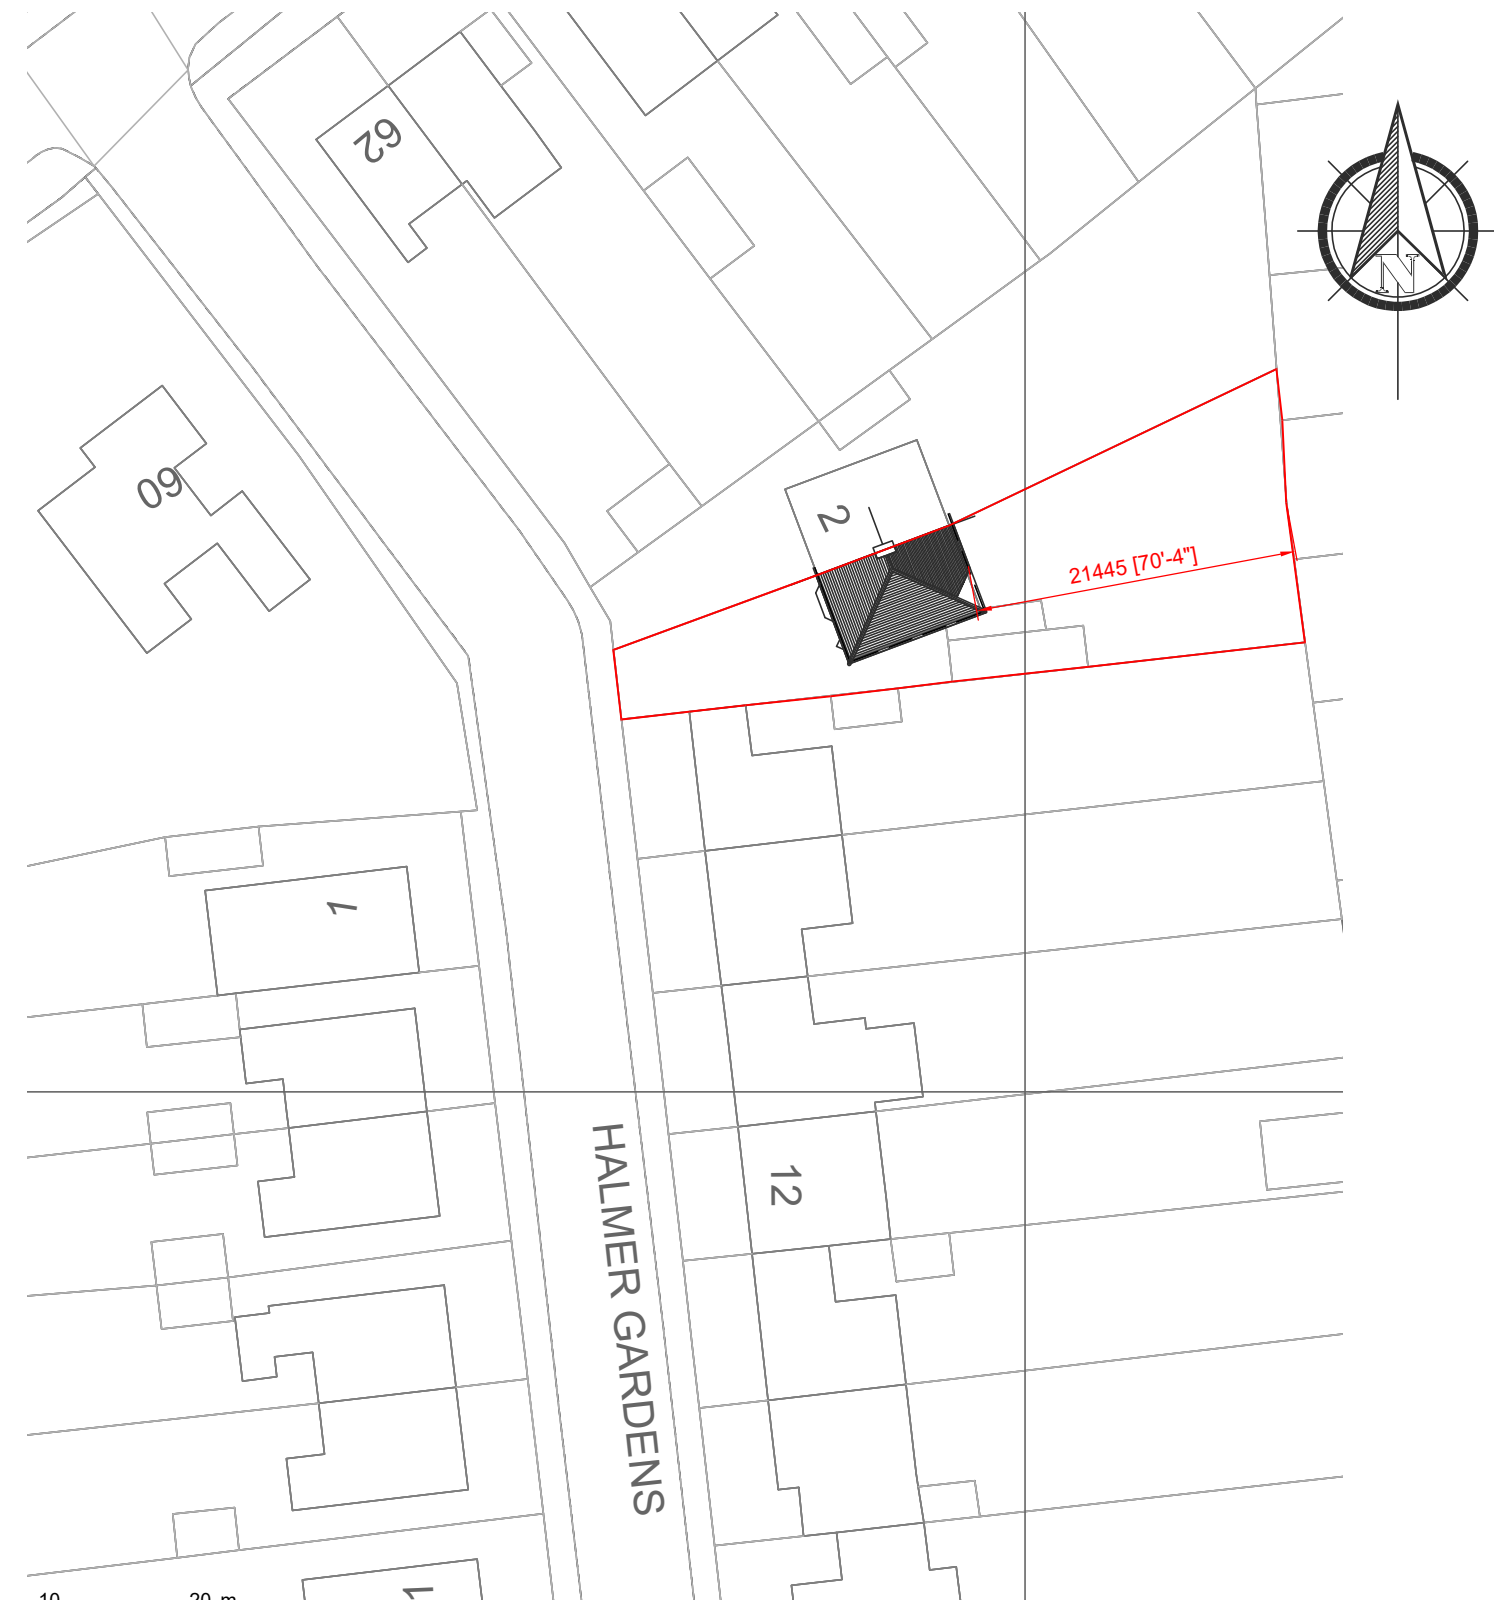

Block Plan 1:500 @ A1

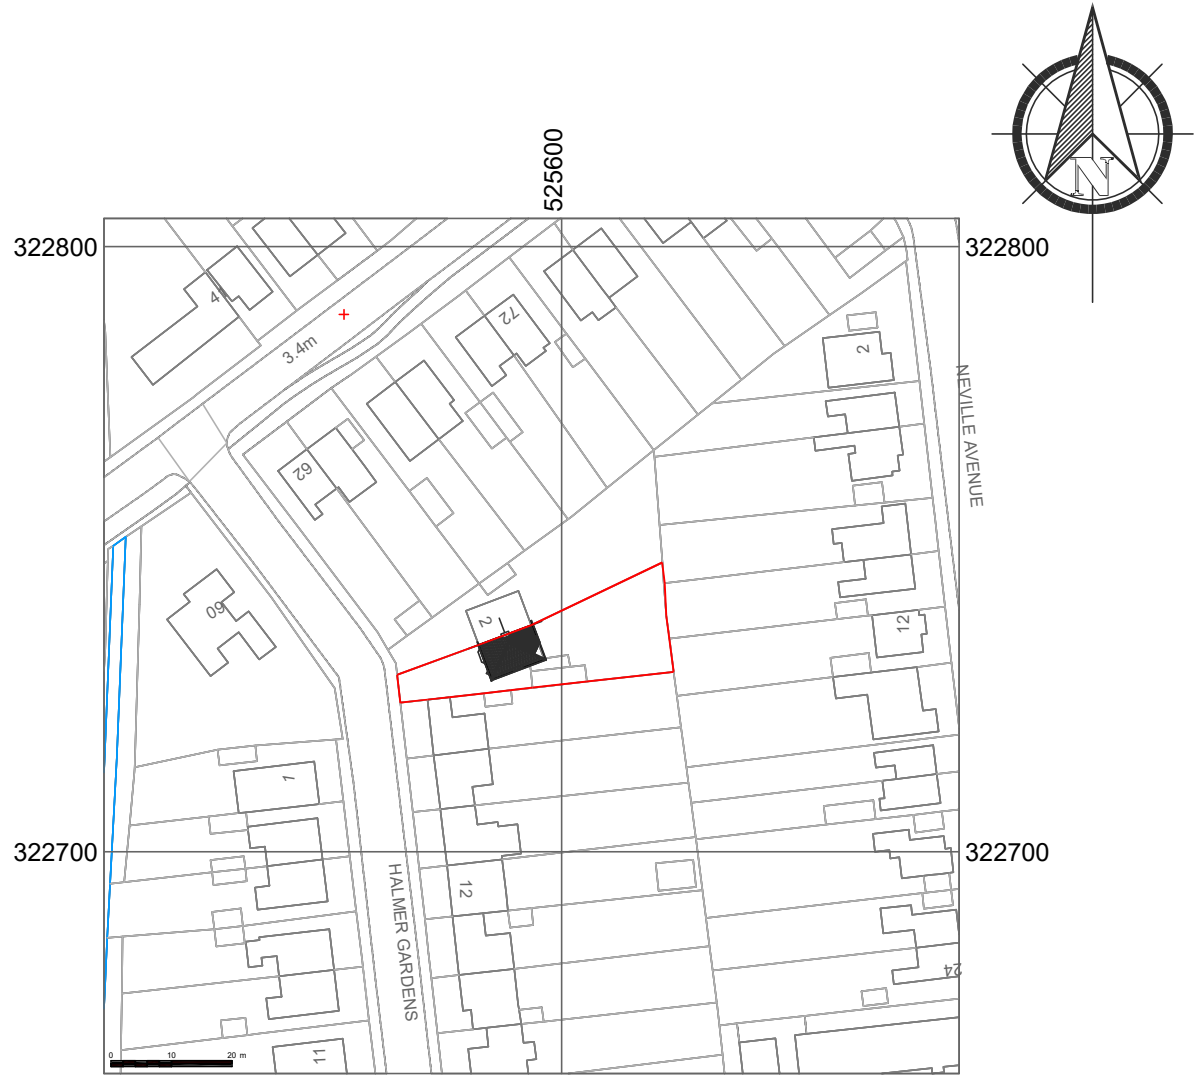

Location Plan 1:1250 @ A1

SLR Architectural

SLR Architectural 7 Pingle Farm Road Swadlincote Derbyshire DE11 0QZ
Tel:- 0845 6430 021 Email:- slr_architectural@btinternet.com

Ref	PLANNING SUBMISSION		
Drawn	SLR	Date	12/07/16
Scales		1:50 1:100 1:500 1:1250@ A1	
Mr & Mrs Laithwaite, No4 Halmer Gardens, Spalding, Lincolnshire. PE11 2ES.		Proposed Two Storey Kitchen / Bedroom extension Existing Plans & Elevations	
436-16-100		Rev	