


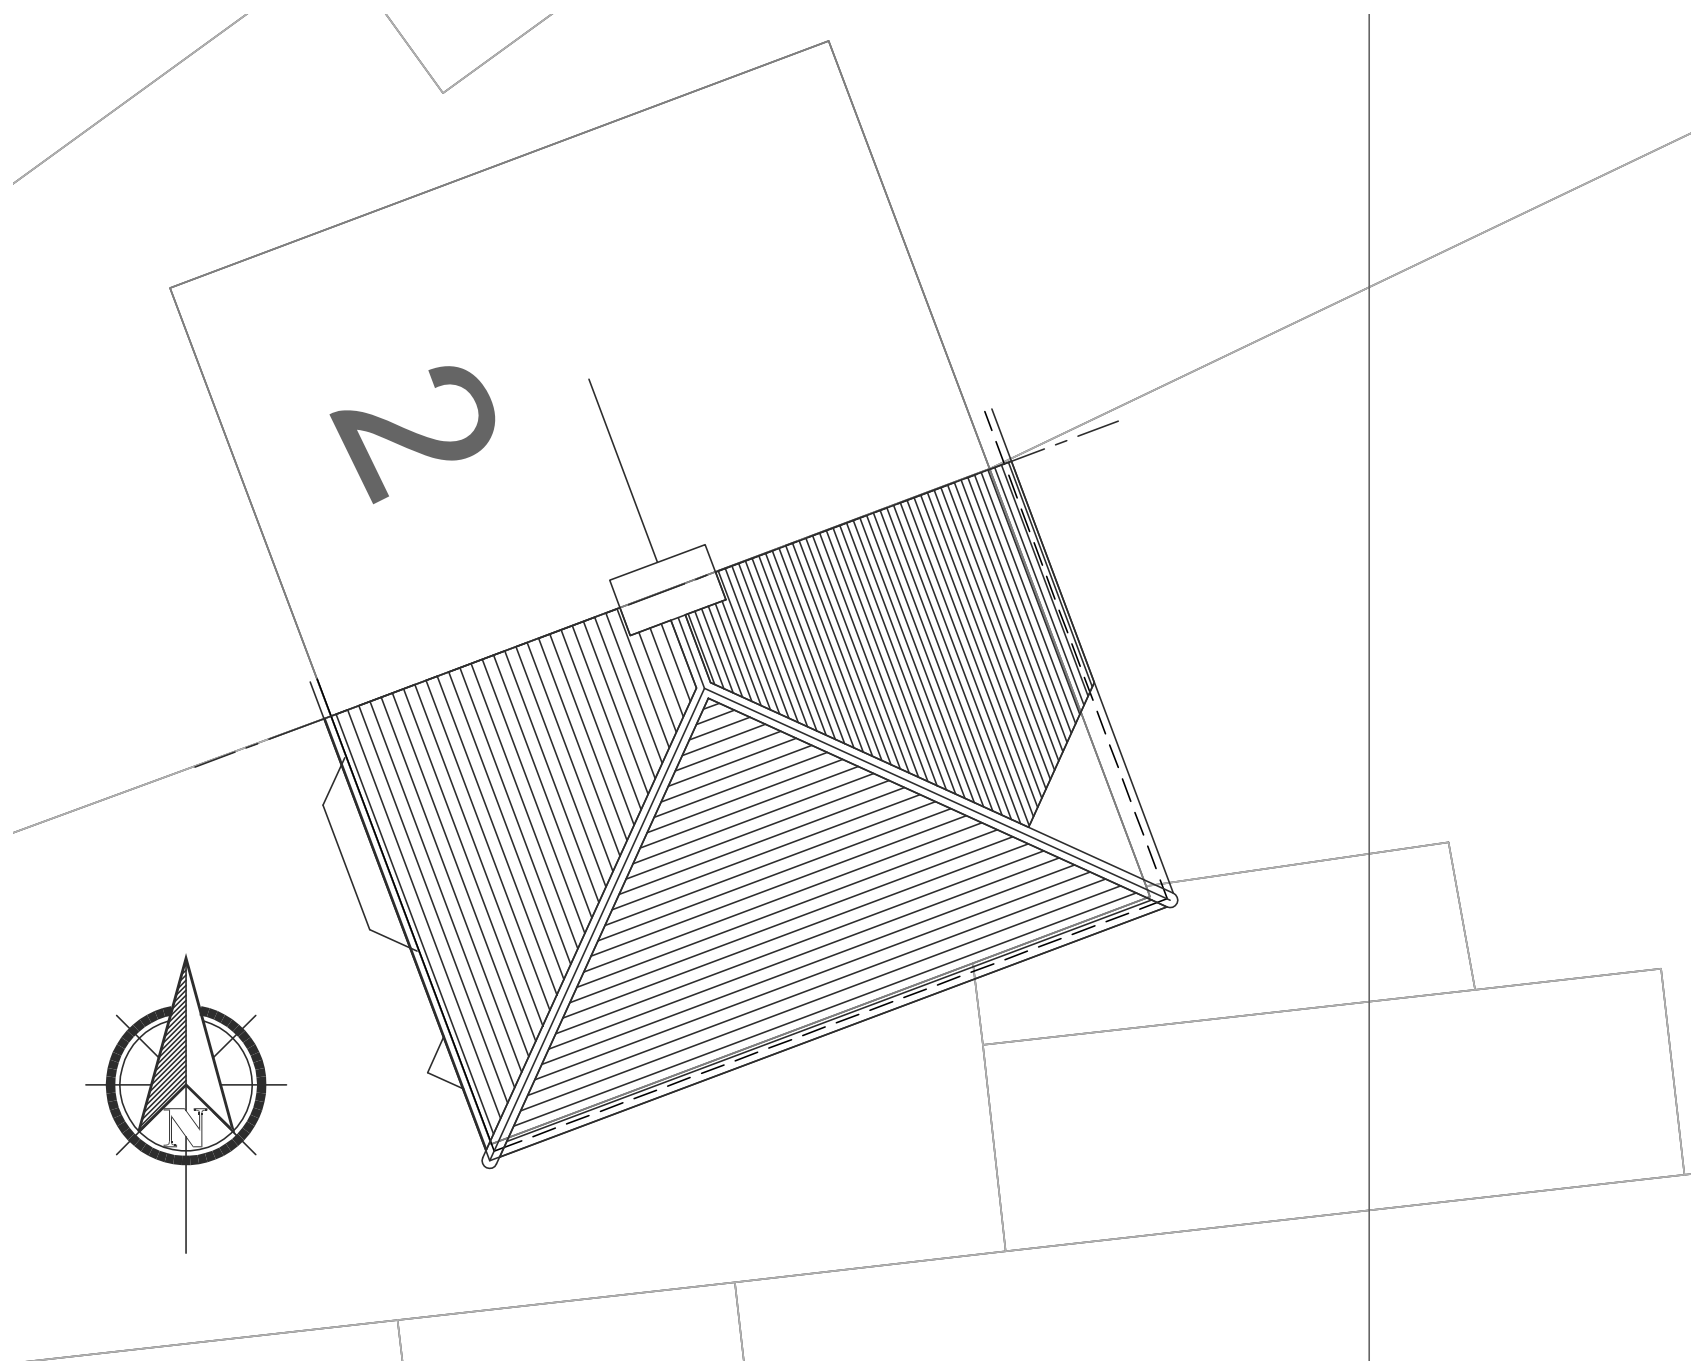


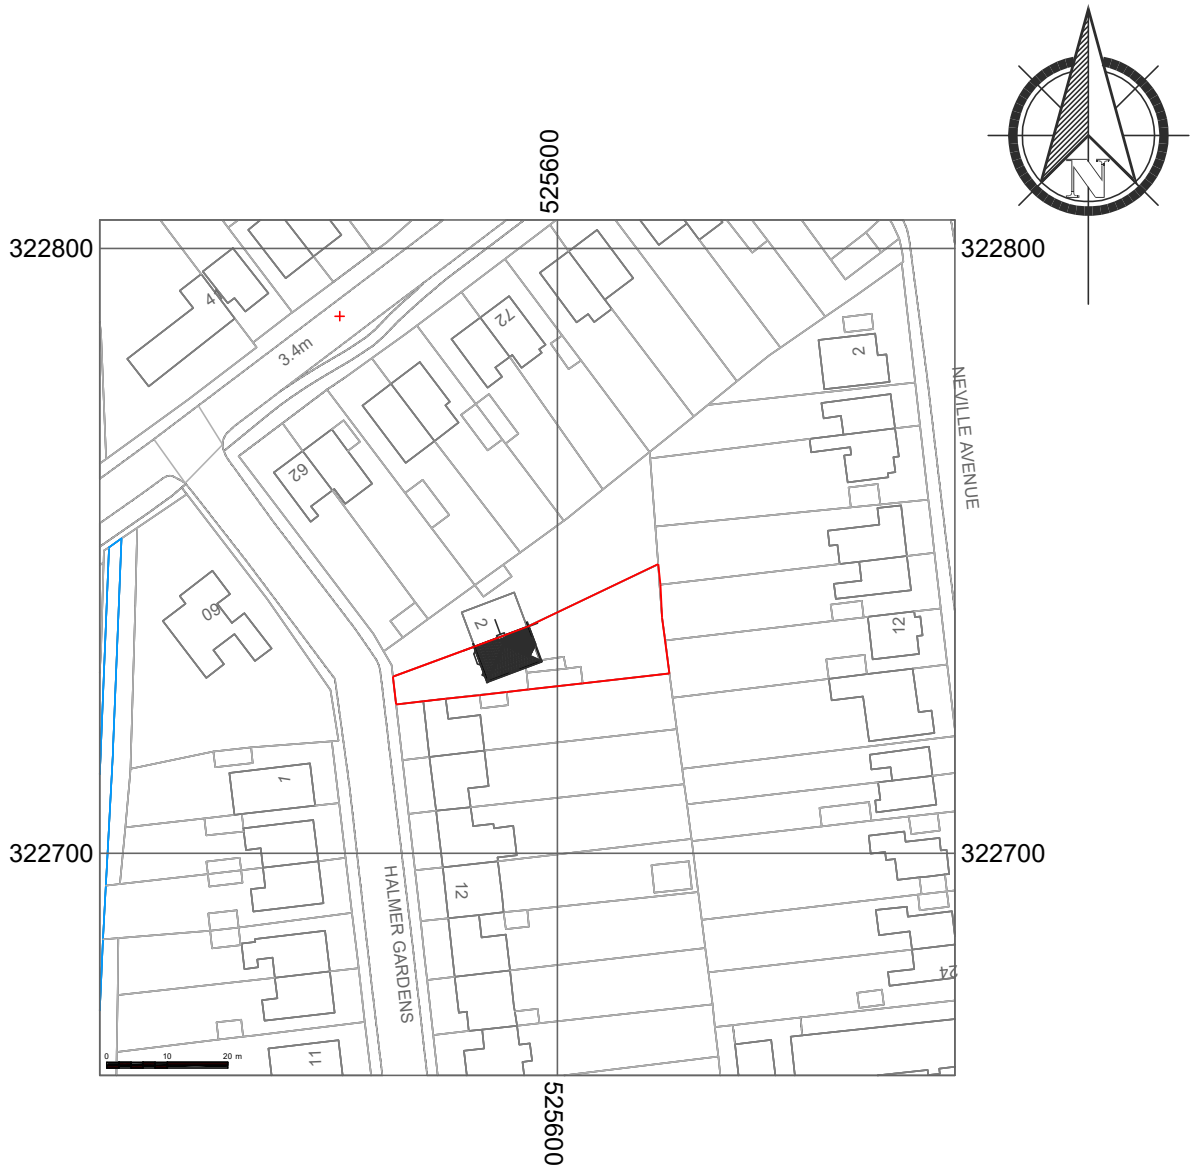

Roof Plan 1:100 @ A1

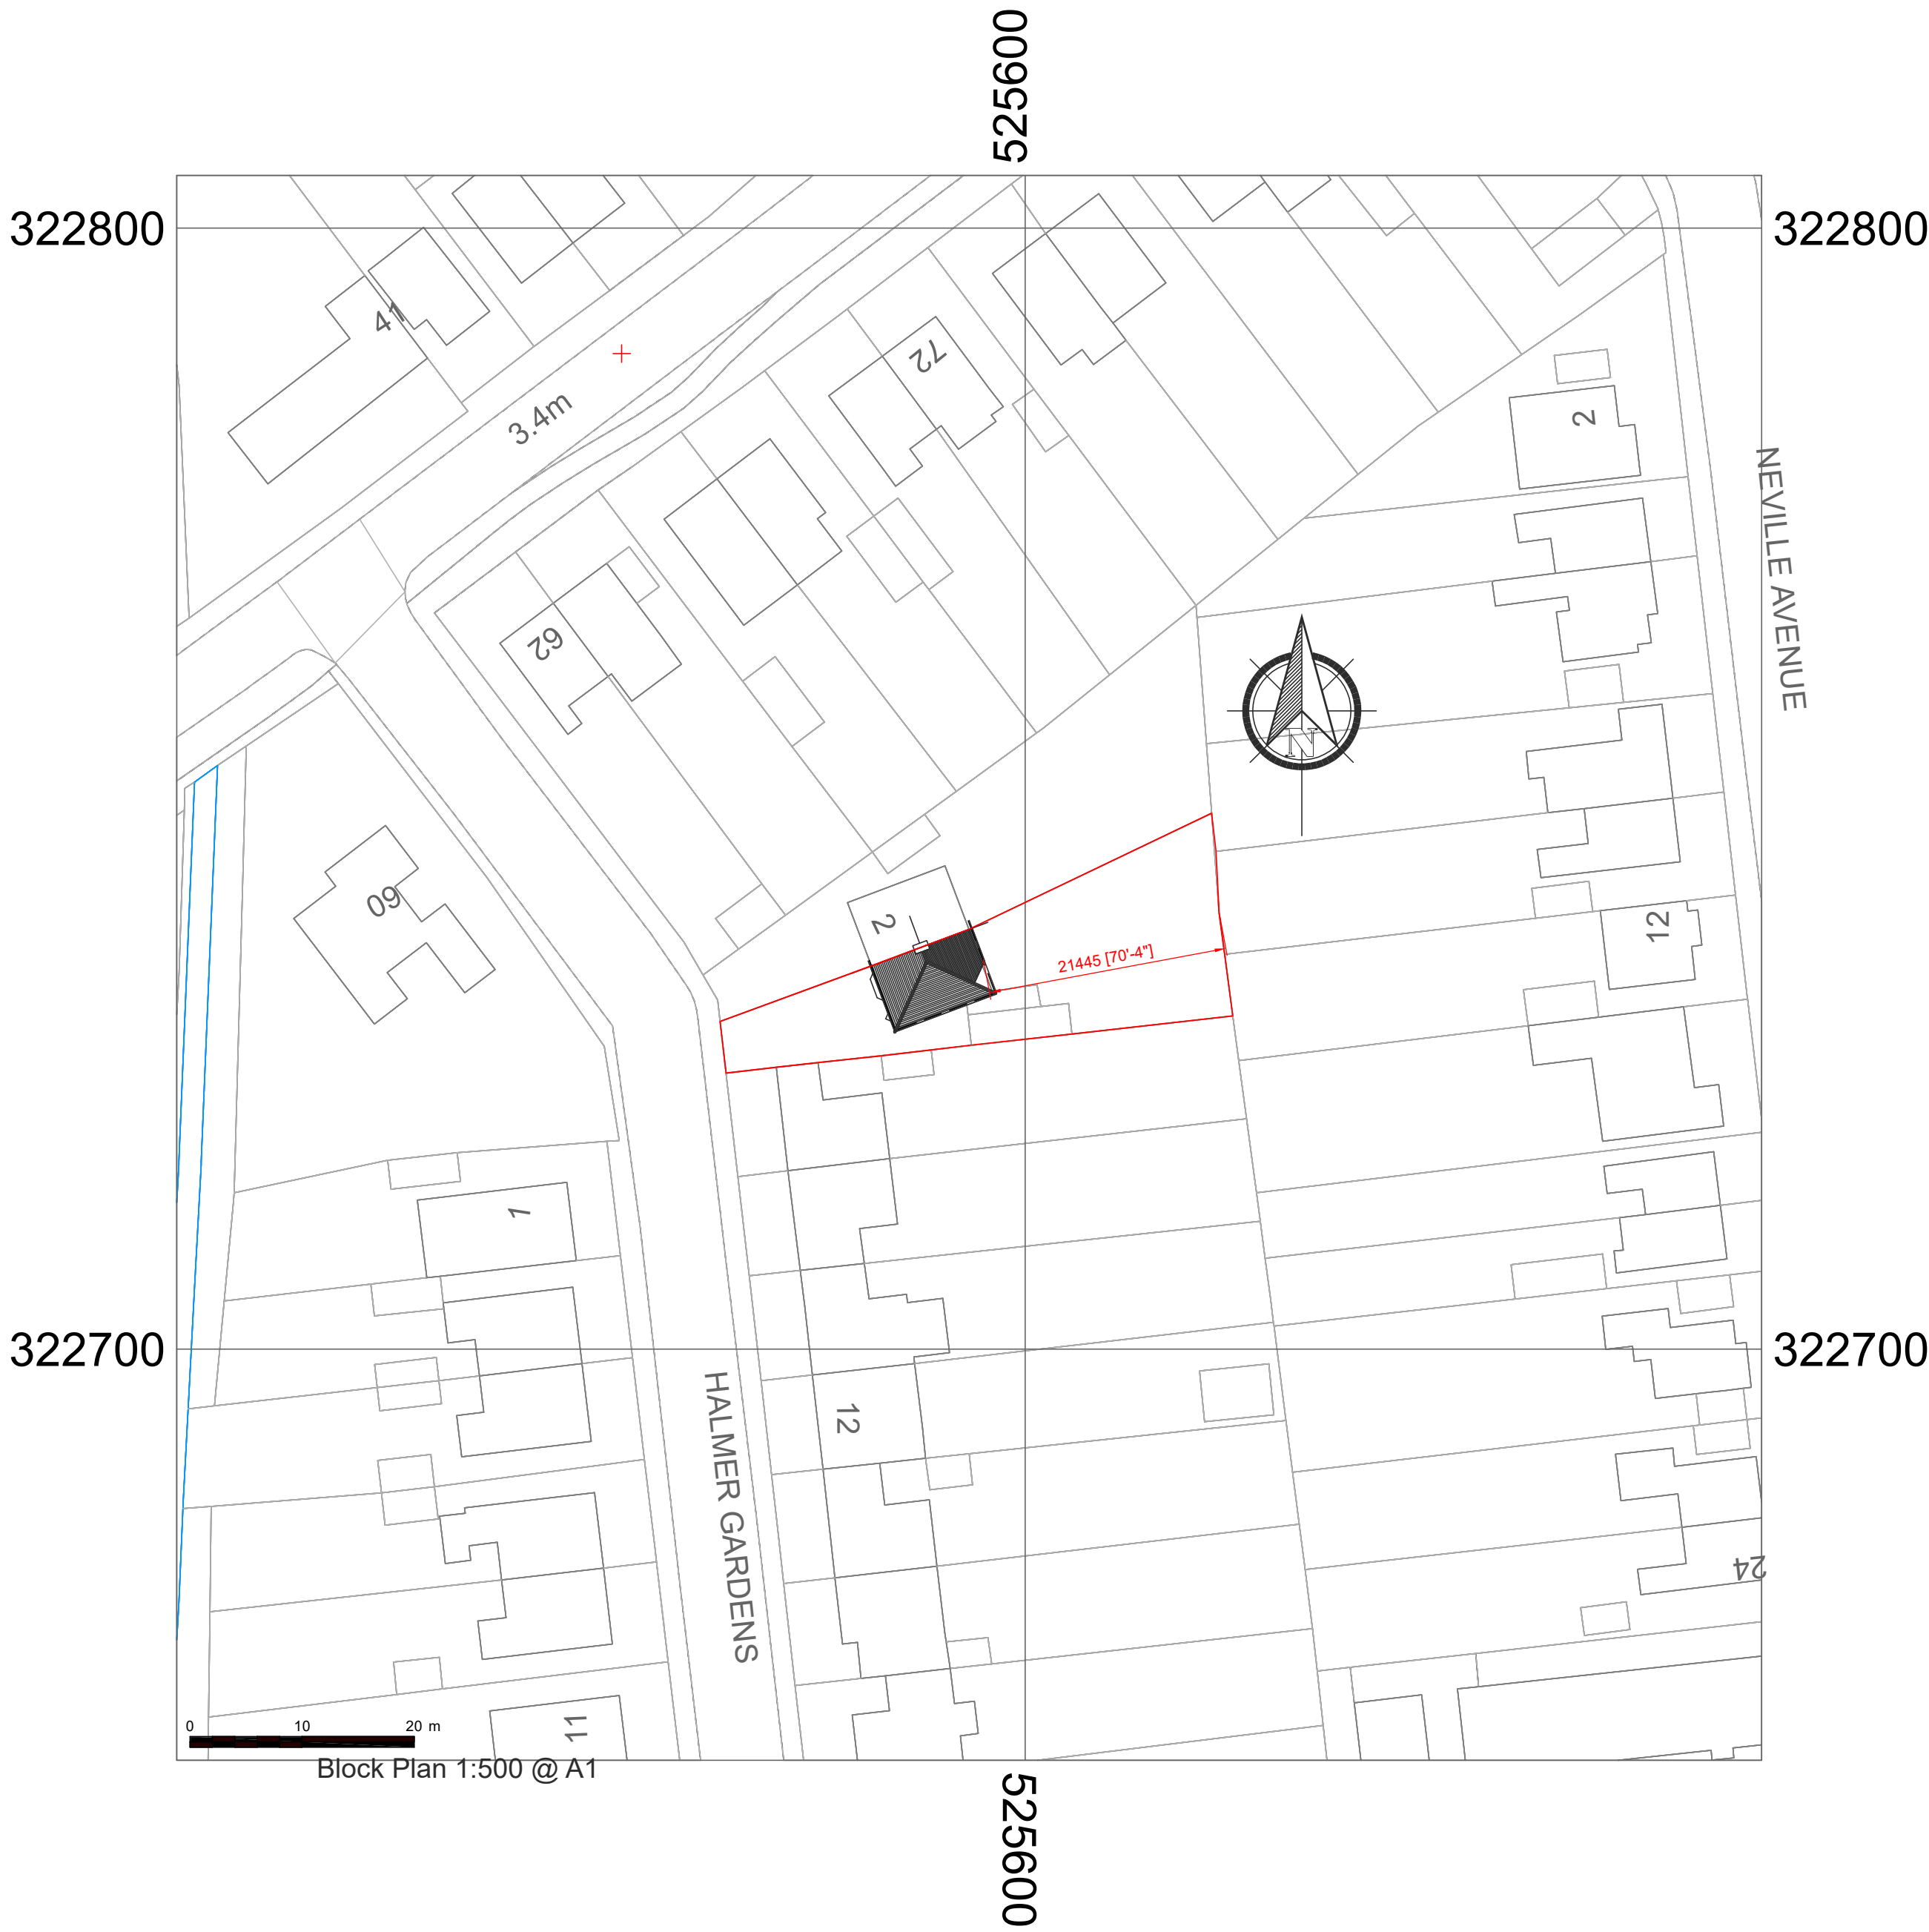

Location Plan 1:1250 @ A1

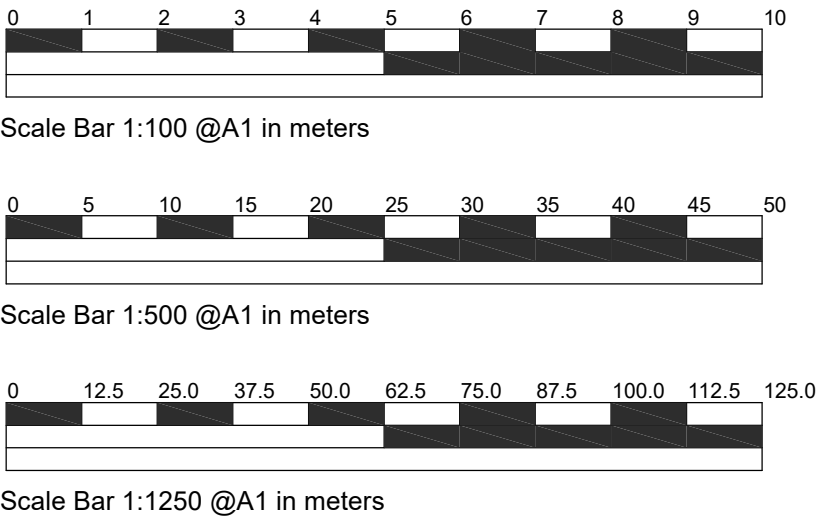

Block Plan 1:500 @ A1

SLR Architectural

SLR Architectural 7 Pingle Farm Road Swadlincote Derbyshire DE11 0QZ

Tel:- 0845 6430 021 Email:- slr_architectural@btinternet.com

Ref		PLANNING SUBMISSION	
Drawn	SLR	Date	12/07/16
		Scales	1:50 1:100 1:500 1:1250@ A1
Mr & Mrs Laithwaite, No4 Halmer Gardens, Spalding, Lincolnshire. PE11 2ES.		Proposed Two Storey Kitchen / Bedroom extension Site and Location Plans	
		436-16-090	
		Rev	