
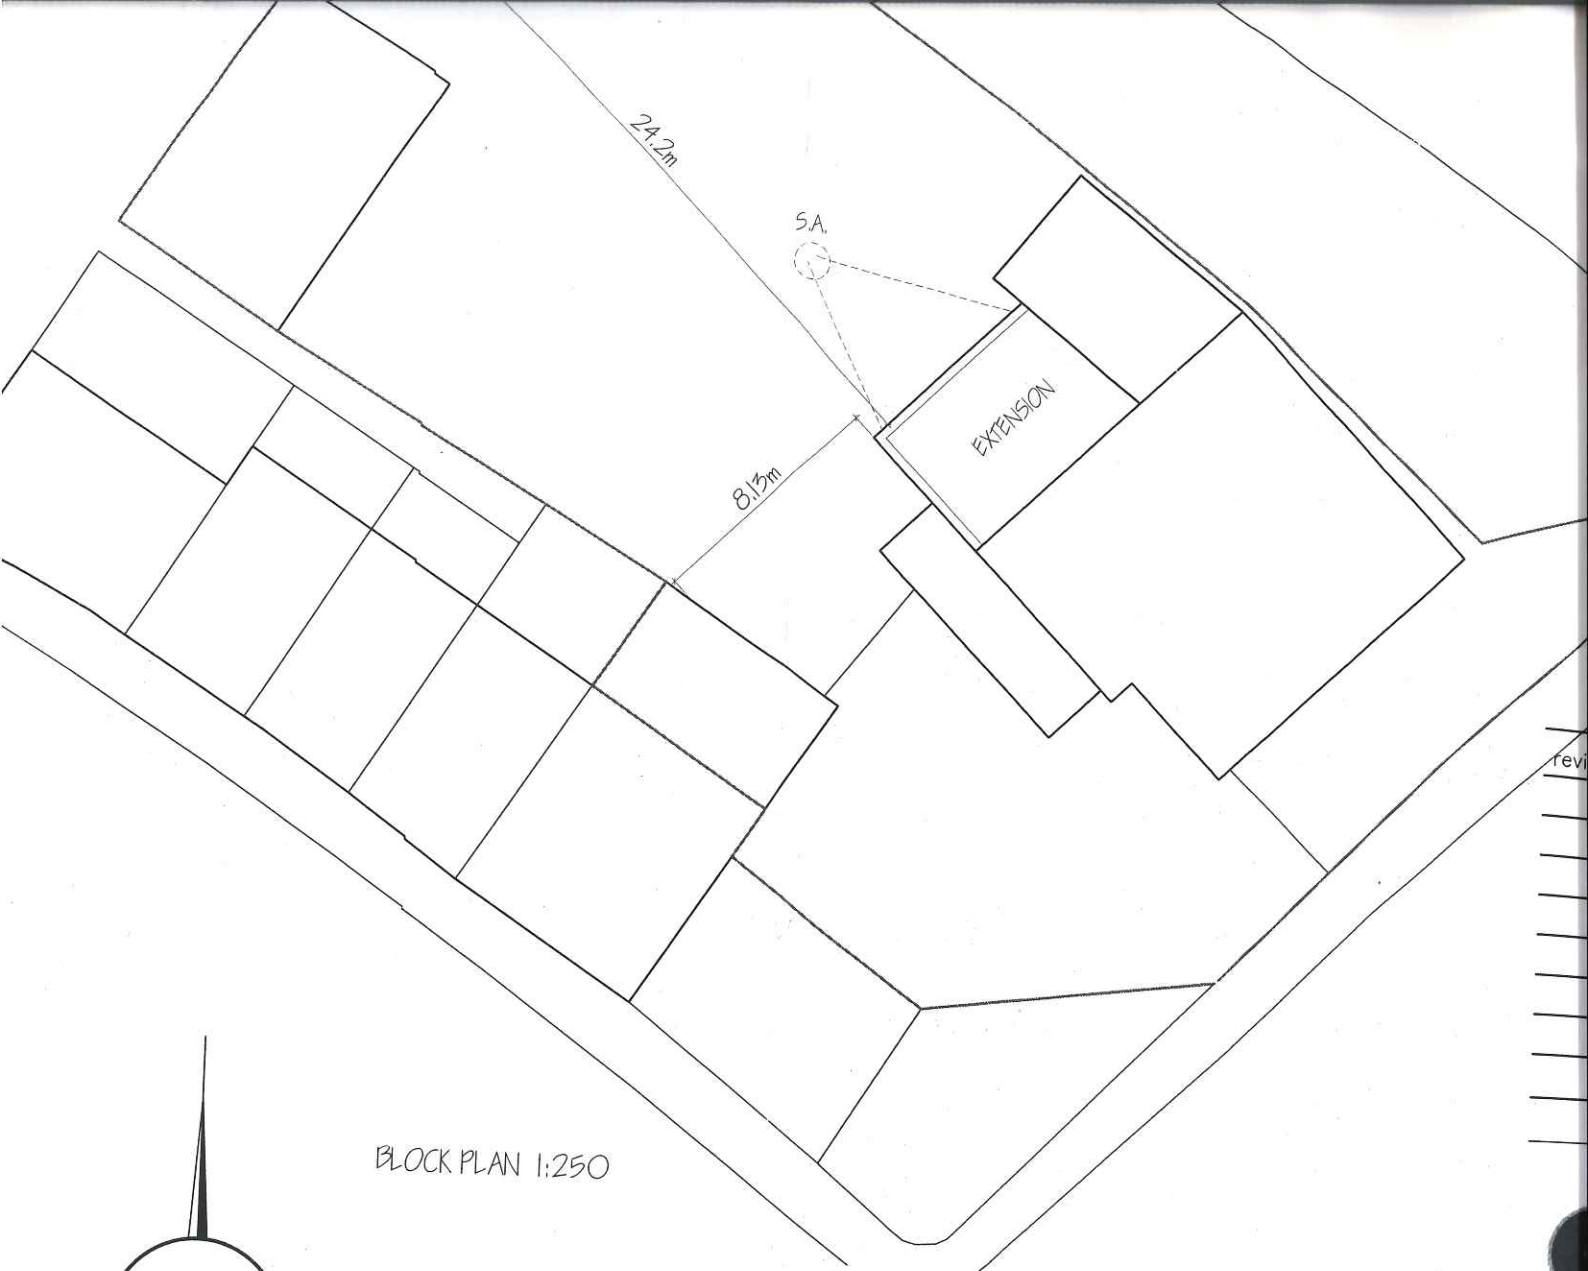


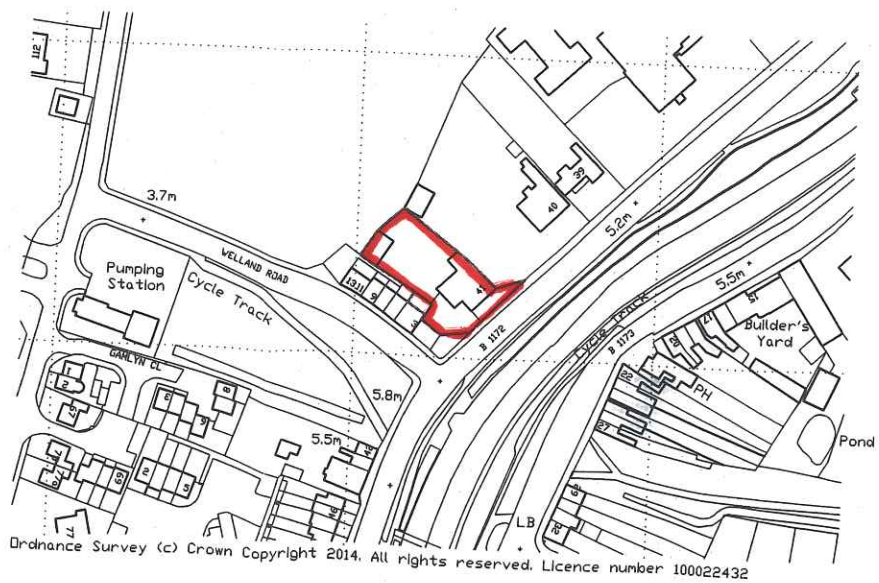

LOCATION PLAN 1:2500

rev

Client

Project
PROP
41 LO
SPALD
LINC
PEII 2

Drawing

EXIS
FLO

Scale

Date.