


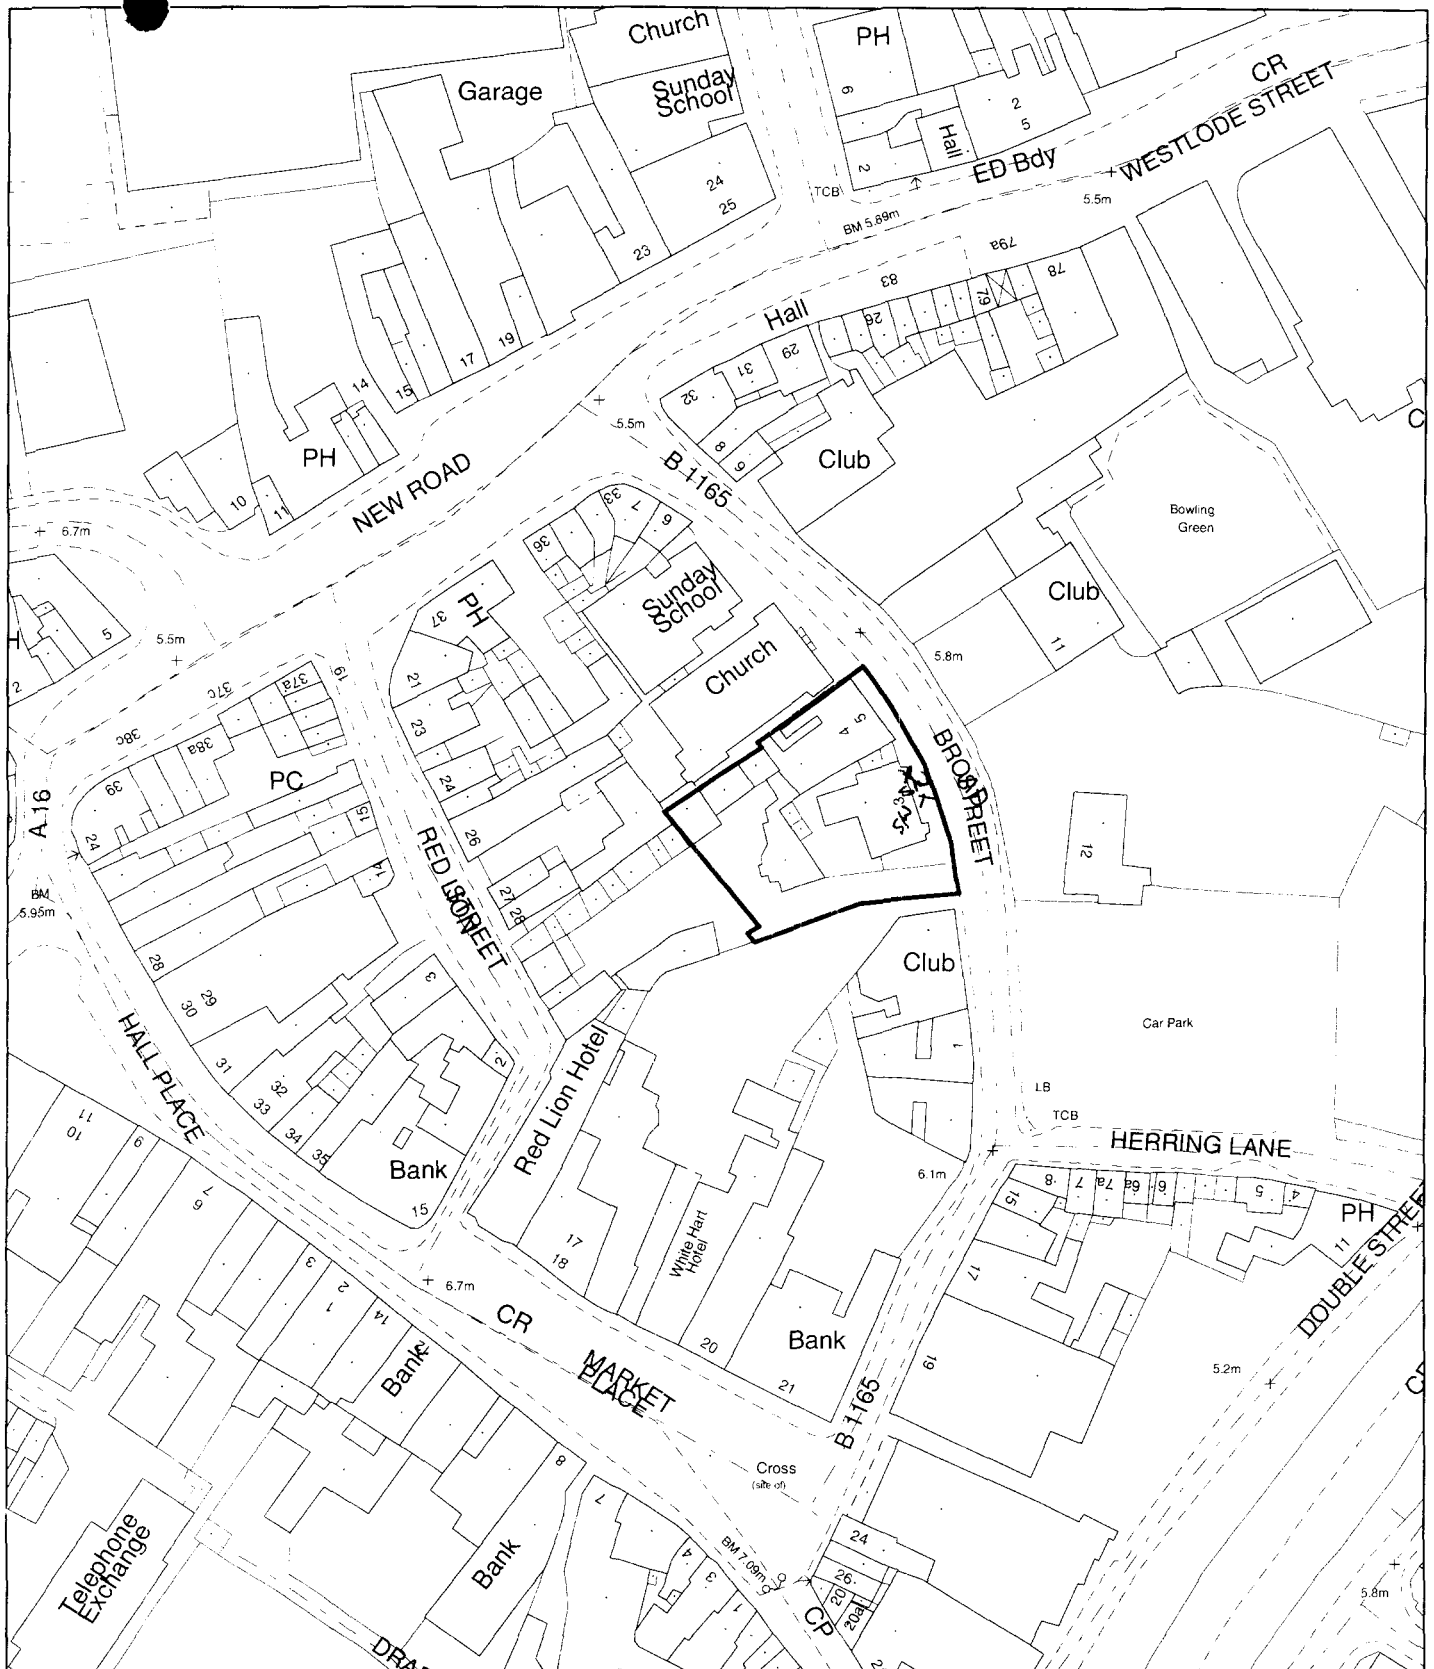

**Planning Application Location Plan
Ward Member Notification**

FILE COPY

H16/0724/01

Scale: 1:1250

Housing and Planning Services Department

Council Offices, Priorv Road, Spalding, Lincolnshire

PLEASE DO NOT COPY THIS PLAN

This map is reproduced from Ordnance Survey material with permission of Ordnance Survey on behalf of Her Majesty's Stationery Office (c) Crown copyright. Unauthorised reproduction infringes Crown copyright and may lead to prosecution or civil proceedings. Crown Copyright. Ordnance Survey. 1000140 0001

12 36 19





S O U T H



H O L L A N D

D I S T R I C T C O U N C I L

Planning and Development
Council Offices, Priory Road, Spalding, Lincolnshire

broad street

Scale: 1:

December

This map is reproduced from Ordnance Survey material with permission of Ordnance Survey on behalf of Her Majesty's Stationery Office (c) Crown copyright. Unauthorised reproduction infringes Crown copyright and may lead to prosecution or civil proceedings. South Holland District Council

