existing roof (over Bathroom)

ceiling

absorbed glass to windows (Cots wold.)

brick up opening to match lintol to remain

floor level

Section.

boundary wall

new window

part brick up window

shelving

Store

shelves

basin

W.C.

brick up window

new doorway

remove door and frame

i.e.

remove window reduce cill to floor level

S.V.P.

reduce window cill to floor level

Store

boundary (post and rail)

remove chimney breast

existing stair case

block up doorway

Salon.

remove chimney breast.

low wall

Ground Floor

bath.

W.C.

basin

LINEN

cylinder

sink.

worktop and base unit.

Staff Room

Future Salon

First Floor

chimney retained

Elevation towards Sheep Market

gutter

sash window

Existing fascia board

Chambers Hair Design

New door and windows

Take off tiles, build up with selected second hand bricks red smooth faced to approval.

lead flashing

tarras

half round beading

torus moulding

torus moulding

Vertical Section Through pilaster scale 1:20

O.S. Map ref TF2422

Crown Copyright Reserved.

DETERMINED PLAN

SOUTH HOLLAND DC HOUSING & PLANNING

14 SEP 1999

Ref: 0724/99

Chambers Hair Design
1, Victoria Street,
SPALDING.

AMENDED PLAN

Ref.

Written dimensions to be used in preference to scaled, and all measurements to be verified by checking on site

Scale 1:50

Local Authority Ref.
Planning


Building Regulations

Drawing No. 990406/A8


Date April 1999

A. ROFFE
BUILDING DESIGN & PLANS
1, Green Lane,
SPALDING, Lincs. PE11 2YB
Tel: 01775-723 680


SUMMITT
2141 4901

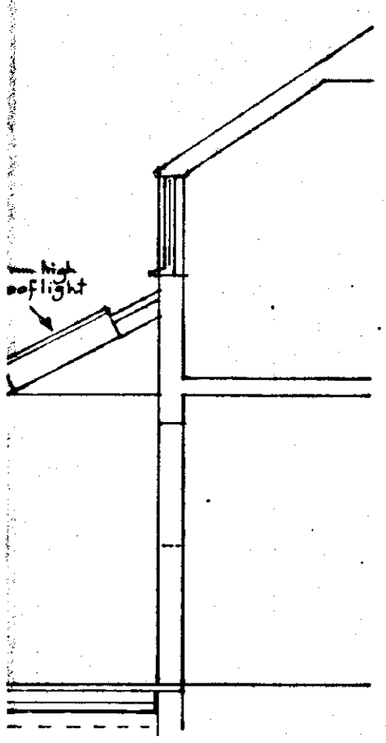


ion.

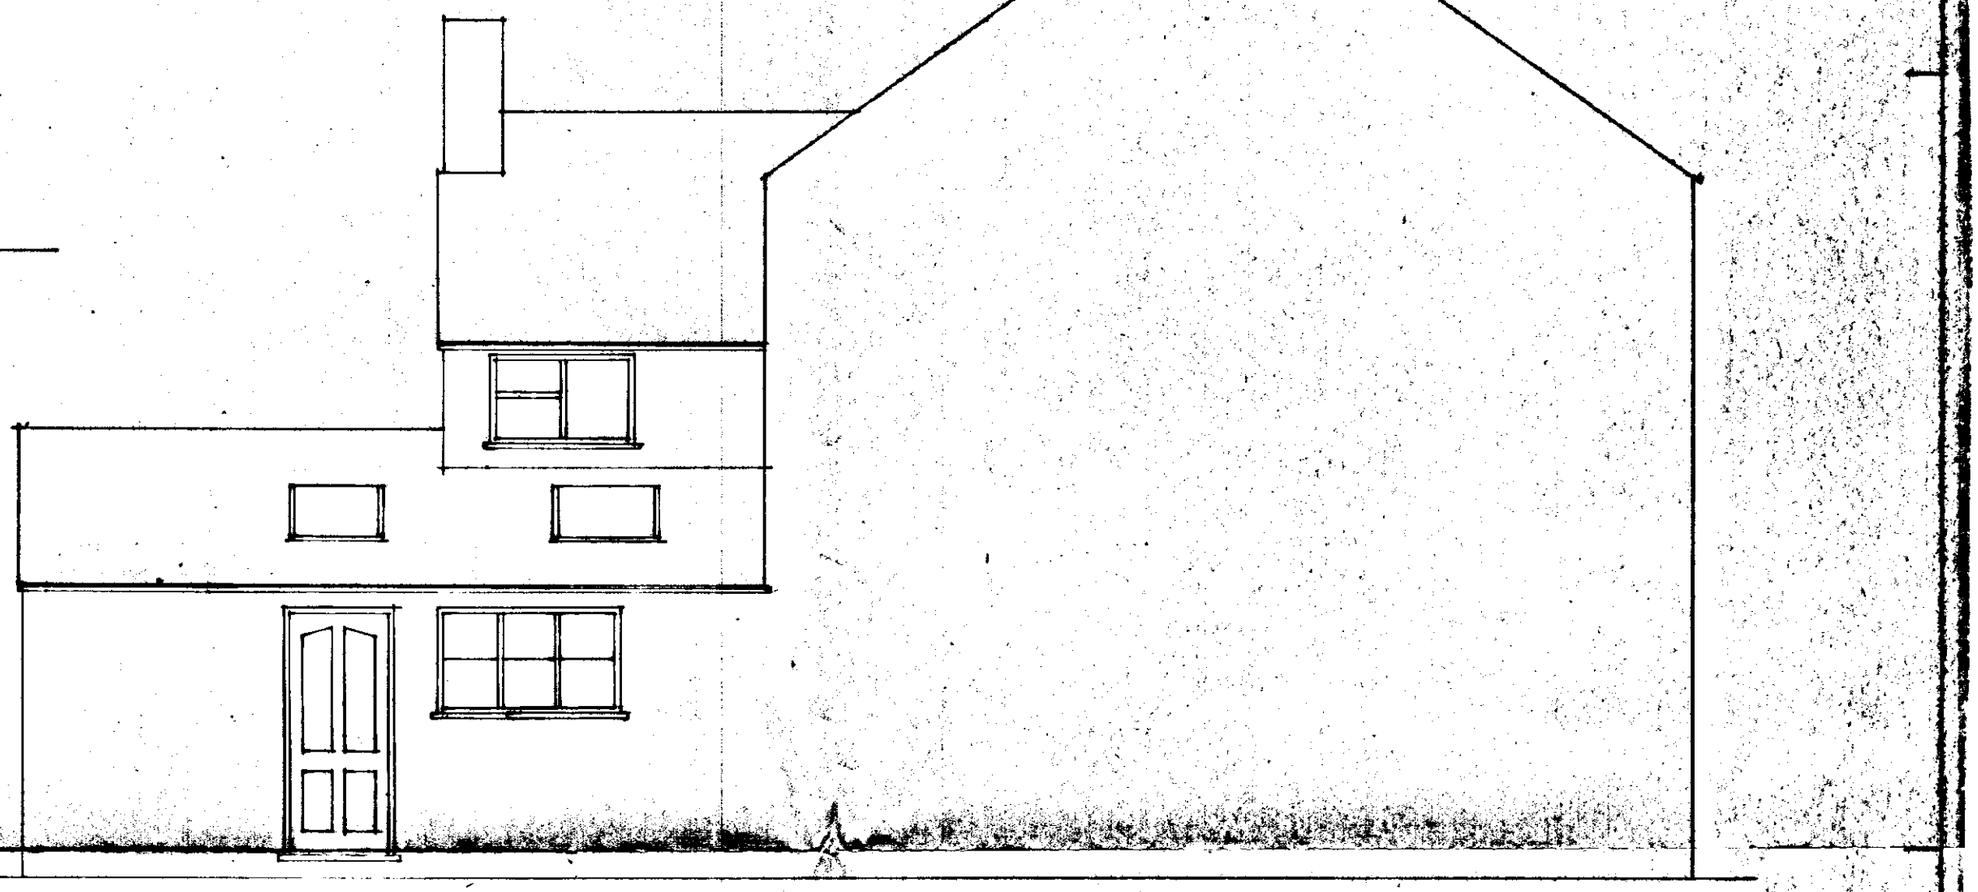

Elevation towards Sheep Market

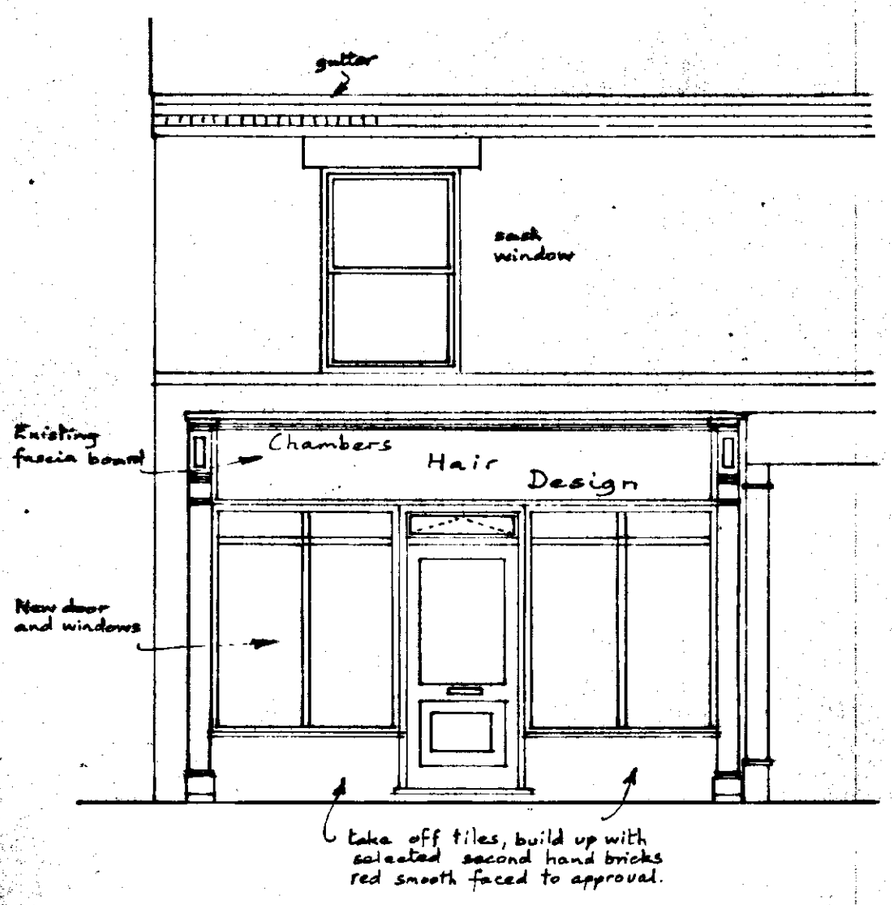

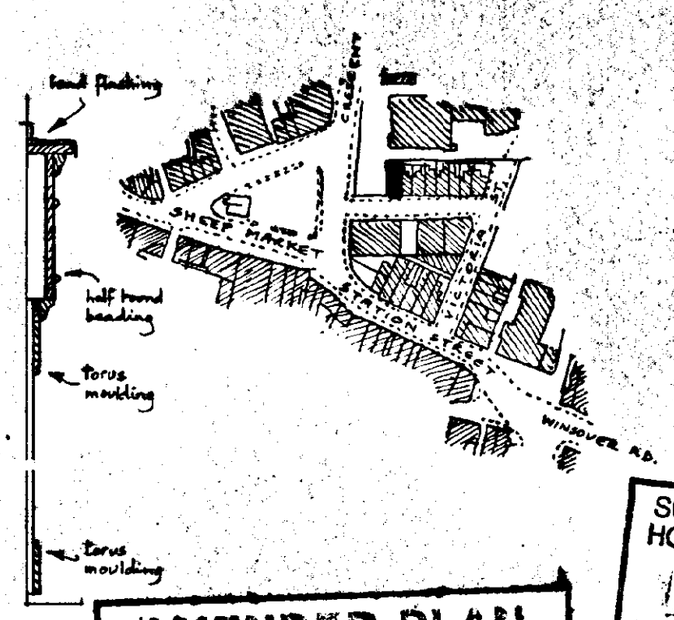

O.S. Map ref TF2422
Crown Copyright Reserved

Vertical Section Through pilaster scale 1:20

SOUTH HOLLAND DC
HOUSING & PLANNING
14 OCT 1999
Ref: 0724/99

AMENDED PLAN

Ref. A1

Chambers Hair Design
1, Victoria Street,
SPALDING.

Written dimensions to be used in preference to scaled, and all measurements to be verified by checking on site.

Scale 1:50

Local Authority Ref.
Planning
H16/0724/99
Building Regulations

Drawing No. 990406/A&C

Date April 1999

A. ROFFE
BUILDING DESIGN & PLANS
1, Green Lane,
SPALDING, Lincs. PE11 2YB
Tel: 01775-723 680

©

2141 495