


KEY

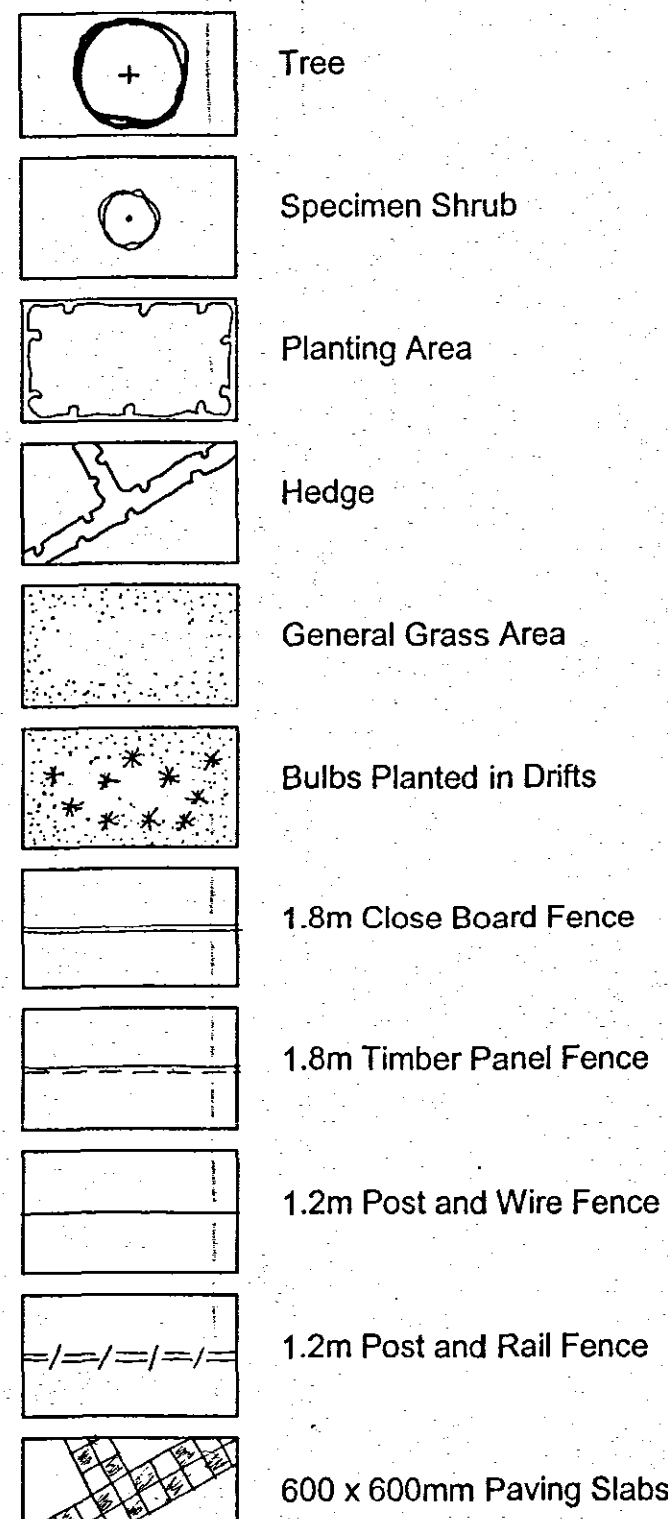

TREES

Abbreviation	Species	Form	x Transplanted	Girth (cm)	Overall Height Plant Only (cm)	Clear Stem	Type	Total Nos.
Bj	Betula utilis 'Jacquemontii'	Standard	x2	12-14	400-450	180	RB	7
PC	Pyrus calleryana 'Chanticleer'	Standard	x2	12-14	400-450	180	BR	3
Ls	Liquidambar styraciflua	Standard	x2	12-14	400-450	FTHD	RB	8

HEDGES

Abbreviation	Species	Overall Height Plant Only (cm)	Type	No. Breaks	Plant Spacing (mm)	Total Nos.
Fsp	Fagus sylvatica 'purpurea'	60-90	1 + 1	4	300	40
Cb	Carpinus betulus	60-90	1 + 1	4	300	34

SPECIMEN SHRUBS

Abbreviation	Species	Overall Height Plant Only (cm)	Type	No. Breaks	Plant Spacing (mm)	Total Nos.
CsF	Cornus stolonifera 'Flaviramea'	60-90	15Ltr	Multi	-	4
CaS	Cornus alba 'Sibirica'	60-90	15Ltr	Multi	-	2
CF	Cotinus 'Flame'	60-90	15Ltr	Multi	-	2
Ef	Euonymus fortunei 'Silver Queen'	20-30	10 Ltr	Multi	-	4

GENERAL SHRUBS

Abbreviation	Species	Overall Height Plant Only (cm)	Type	No. Breaks	Plant Spacing (mm)	Total Nos.
HMB	Hebe 'Midsummer Beauty'	30-45	3 Ltr	6-8	750	26
CS	Caeanthus 'Skylark'	30-45	3 Ltr	4-6	750	8
SiG	Spiraea japonica 'Goldflame'	30-45	3 Ltr	6-8	750	44
LnM	Lonicera nitida 'Maidgreen'	30-45	3 Ltr	6-8	750	19
HRE	Hebe 'Red Edge'	15-30	3 Ltr	6-8	750	4
BiB	Berberis thunbergii 'Bagatelle'	30-45	3 Ltr	6-8	750	43
CGV	Ceanothus 'Gloire de Versailles'	30-45	3 Ltr	6-8	750	122
Vt	Viburnum tinus 'Eve Price'	30-45	3 Ltr	6-8	750	81

Specification Notes:

1. General Notes

All planting and seeding to be carried out to BS 3936.

2. Tree Planting

Excavate tree pits to the following sizes:

Semi-mature trees	2100 diam x 900mm depth
Extra Heavy Standard trees	1500 diam x 900mm depth
Heavy Standard trees	1500 diam x 900mm depth
Standard trees	900 diam x 900mm depth

Retain topsoil for re-use and remove subsoil from site to designated subsoil heaps.

Backfill trees with 80 litres of tree planting compost incorporated into topsoil.

Tree Support - Semi-mature, Extra Heavy standard and Heavy standard trees to be supported by means of underground guying. Rootballed Standard trees to be double staked and barefoot Standard trees to be single staked. All trees to be secured to tree stakes with appropriate tree ties and spacers.

Mulch trees to 75mm depth with 'Bark Nuggets' over area of tree pit where trees occur in grassed areas.

Check stakes, ties and spacers regularly to prevent damage to tree trunks and remove when trees are judged to be well established and self supporting.

3. Hedge Planting to Gardens

Cultivate 500mm wide strip 300mm deep and plant plants in a single row unless otherwise stated at the spacings specified in the plant schedule.

4. Structure Planting

Cultivate structure planting areas to a depth of 300mm and plant species at 1000mm centres unless otherwise specified, in single species groups of 3, 5 or 7 number.

Maintain all structure planting areas in a weed-free condition by appropriate herbicide treatment as necessary until ground is covered by new planting. Hand weed tall weeds as necessary and maintain a tidy appearance.

5. Groundcover and Shrub Planting

Cultivate all shrub planting areas to a depth of 300mm and plant shrubs in positions shown.

Mulch shrub borders with 75mm depth 'Bark Nuggets' to fronts of dwellings only.

6. Front Lawns to Properties

Cultivate to a depth of 150mm and prepare in accordance with Allison Homes current landscaping Specification. All front lawns are to be turfed using Rowdawn 'RD Medallion' or approved equivalent.

7. Grass Seeded Areas

Cultivate to a depth of 150mm and prepare in accordance with Allison Homes' current landscaping specification. Sow seed mix Johnson's 'J4' grass seed mix approval, equivalent at a rate of 25g/sq.m.

8. Bulb Planting

Plant bulbs randomly within swathes in the grass areas shown to achieve 'natural' distribution.

DRAWING

29 MAY 2007

ISSUED

Date	Description	By	Rev
07/05/07	1st PLANTING EQUIPMENT REVIEW	A	1

REVISIONS



Project:
WEST PARADE,
SPALDING

Drawing Title:
DETAILED
PLAN

Date:	21/07/06	Scale:	1:200 at A1
Reference No:	B001	Drawn:	KB
Drawing No:	105-02	Revision:	

Checked:

Do not scale directly from this drawing.
All discrepancies to be brought to the
attention of the above office.

