


Section a-a

No. 7 Crescent

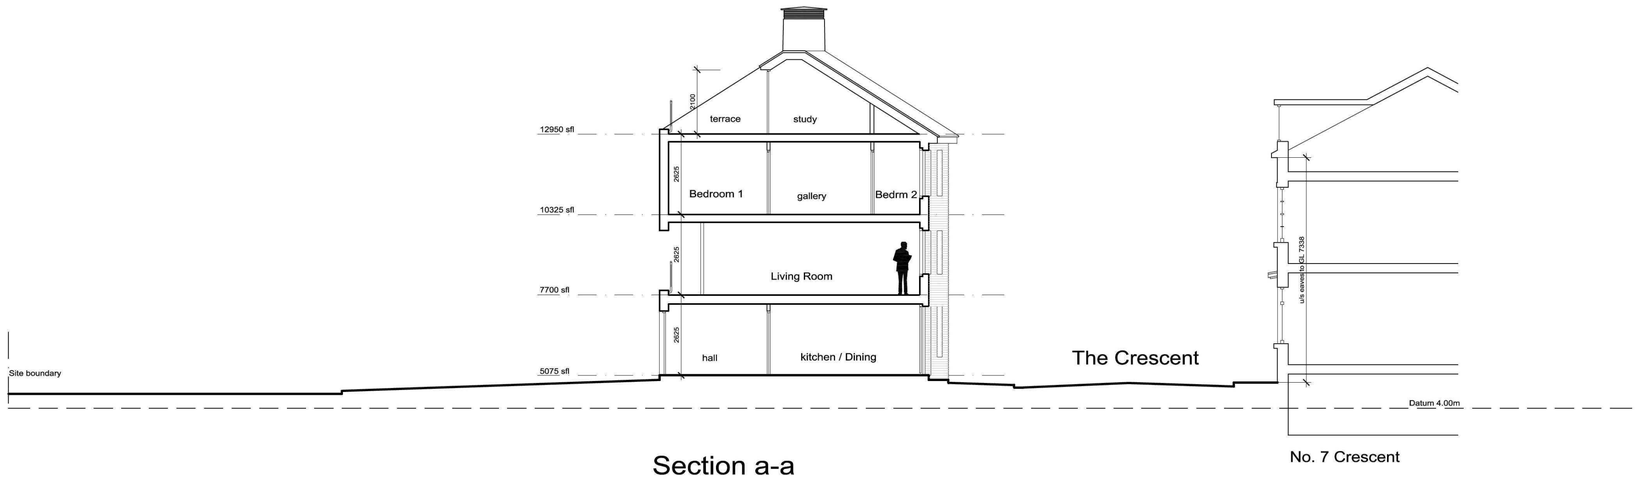

Section b-b

DO NOT SCALE THIS DRAWING. THE CONTRACTOR IS DEEMED TO HAVE CHECKED ALL DIMENSIONS ON SITE AND REPORT ANY DISCREPANCIES TO OGLESBY & LIMB LTD.
THE CONTENTS OF THIS DRAWING ARE COVERED BY COPYRIGHT AND REMAIN THE PROPERTY OF OGLESBY & LIMB LTD. WRITTEN APPROVAL MUST BE OBTAINED FROM OGLESBY & LIMB LTD PRIOR TO DUPLICATION OR REPRODUCTION OF THIS DRAWING OR ITS CONTENTS.
ANY DIMENSIONS NOT SHOWN ARE TO BE CHECKED AND AGREED WITH OGLESBY & LIMB LTD.

Schedule
Units 1,2,3 : 3 Bedrm Town Houses
Units 4,5,7,8 : 2 Bedrm Town Houses
Units 6,9,10,11,12 : 2 Bedrm Apartments

Ref.	Date	Description	Initial
A	13.04.11	PLANNING APPLICATION ISSUE Section a-a ground floor doors and windows increaded in height by 150mm and first floor window cills reduced in depth by 75mm to The Crescent elev.	rcw

Oglesby & Limb Ltd
Chartered Architects
and Building Surveyors
Suites 4 & 5, Market Chambers
12 Market Place, Spalding, Lincs
PE11 1SL
Tel: 01775 761196
e-mail: design@o-l-ltd.co.uk

Client:
Ark Properties (Spalding) Ltd.

Project:
Proposed Residential Development
The Cresent, Spalding, Lincolnshire

Drawing Title:
Sections
As Proposed
PLANNING APPLICATION ISSUE

Date: July 2008	Scale: 1:100
Drawn by: RET	Checked by: AJO

Drawing Number:	Rev:
A0410-30	A