


Front Elevation 1:100


Side Elevation 1:100

Rear Elevation 1:100

Side Elevation 1:100

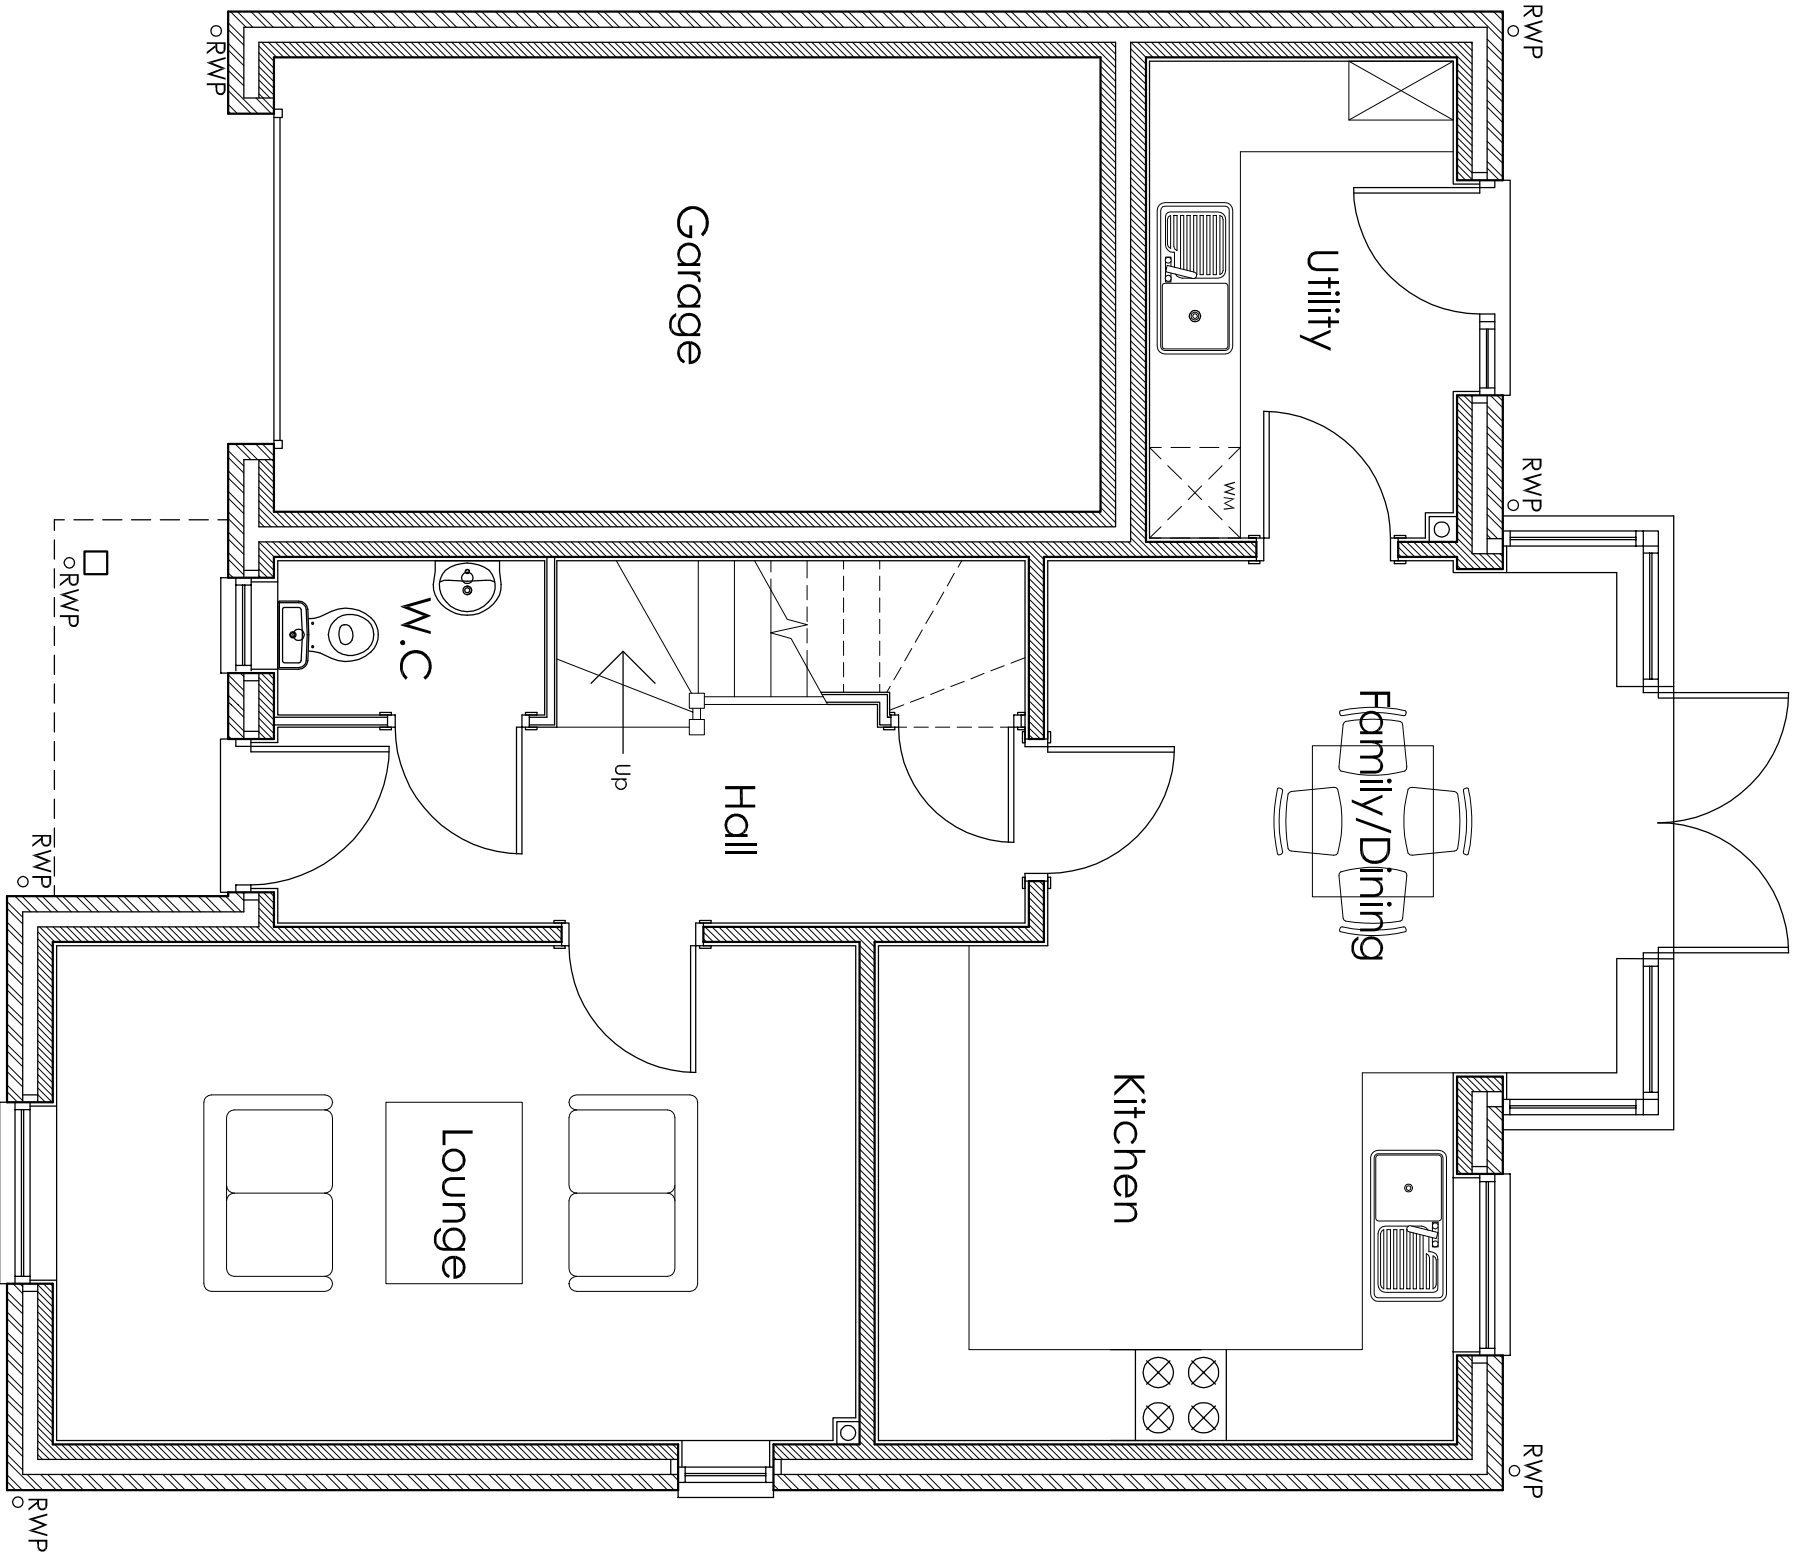

Ground Floor Plan 1:50

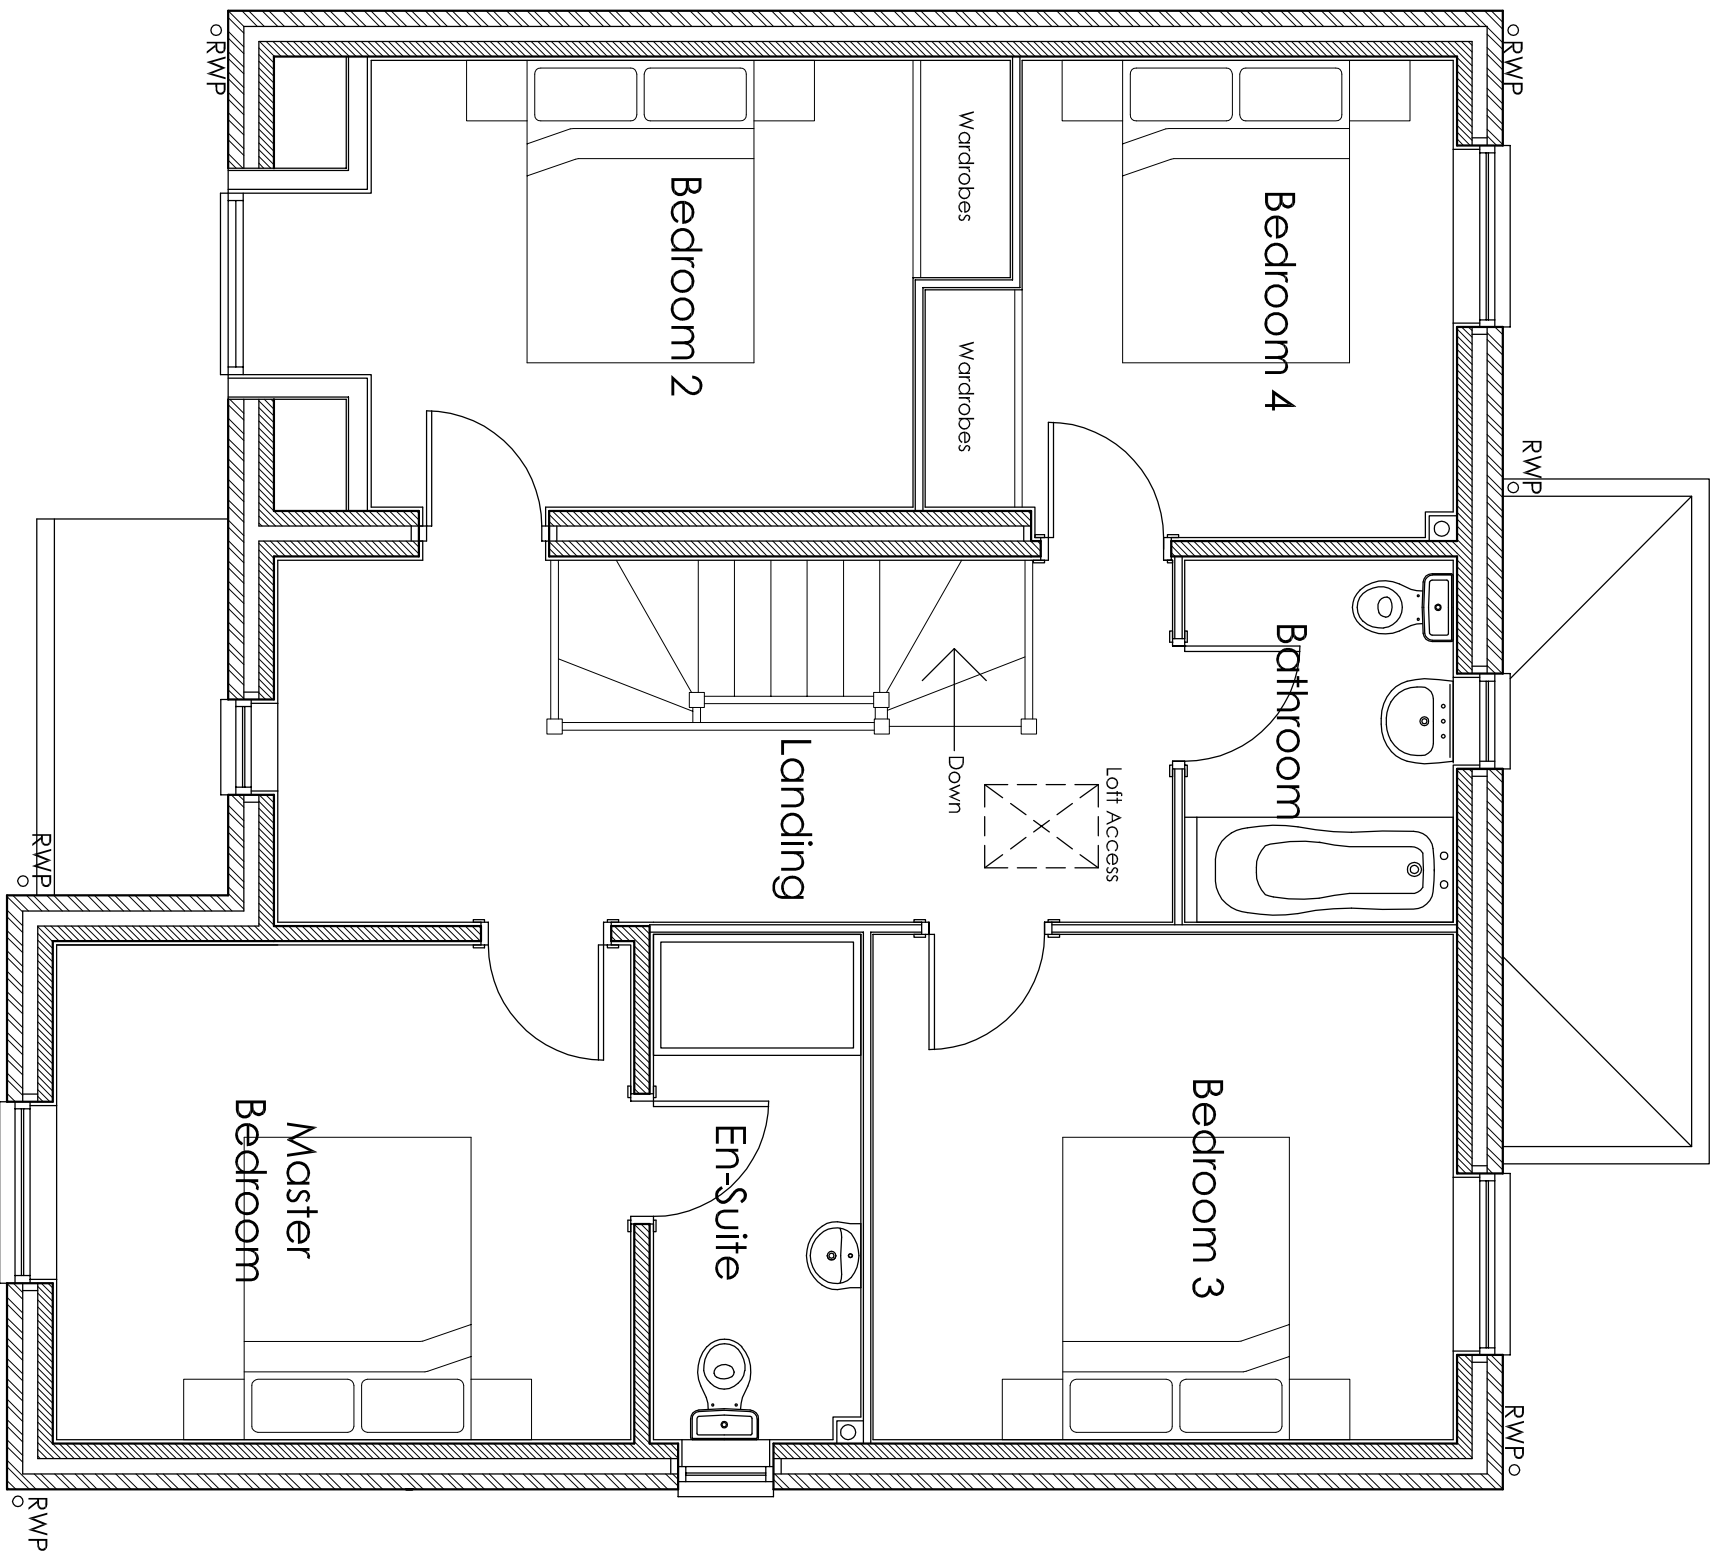

First Floor Plan 1:50