




Location Plan
1:1250

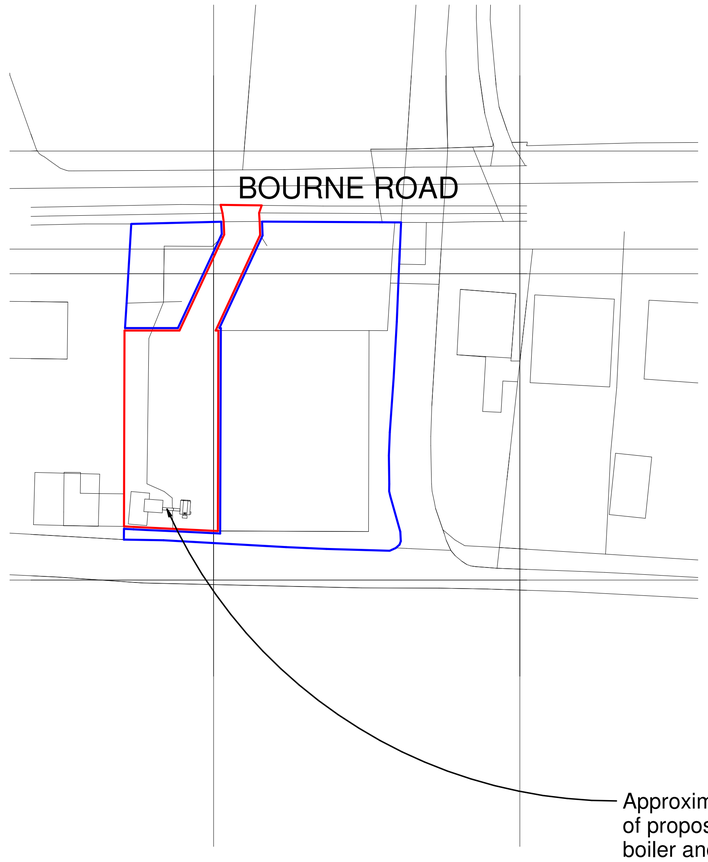

Block Plan
1:500

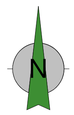

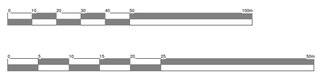

Client: **Glen Farrow**			
Project Title: Trojanwood Ltd, Bourne Road, Spalding			
Drawing Title: **Block & Location Plan**			
Scale: As Indicated	Date: July 2026	Sheet: A1	Job No.: 26/82
Author: MS	Checked by: LJW		Drawing No.: 01A
			Status: Planning

THE COPYRIGHT OF THIS DRAWING IS VESTED IN HAYWARD ARCHITECTS LTD.
REPRODUCTION IN ANY FORM EITHER IN WHOLE OR IN PART IS FORBIDDEN WITHOUT THE PRIOR WRITTEN PERMISSION OF THE COPYRIGHT HOLDER. DO NOT SCALE FROM DRAWING AND ONLY FIGURED DIMENSIONS ARE TO BE USED

HAYWARD architects
40 years 1986 - 2026
19 Station Road
Hinckley
Leicestershire
LE10 1AW
Tel: 01455 635 665
www.haywardarchitects.co.uk