
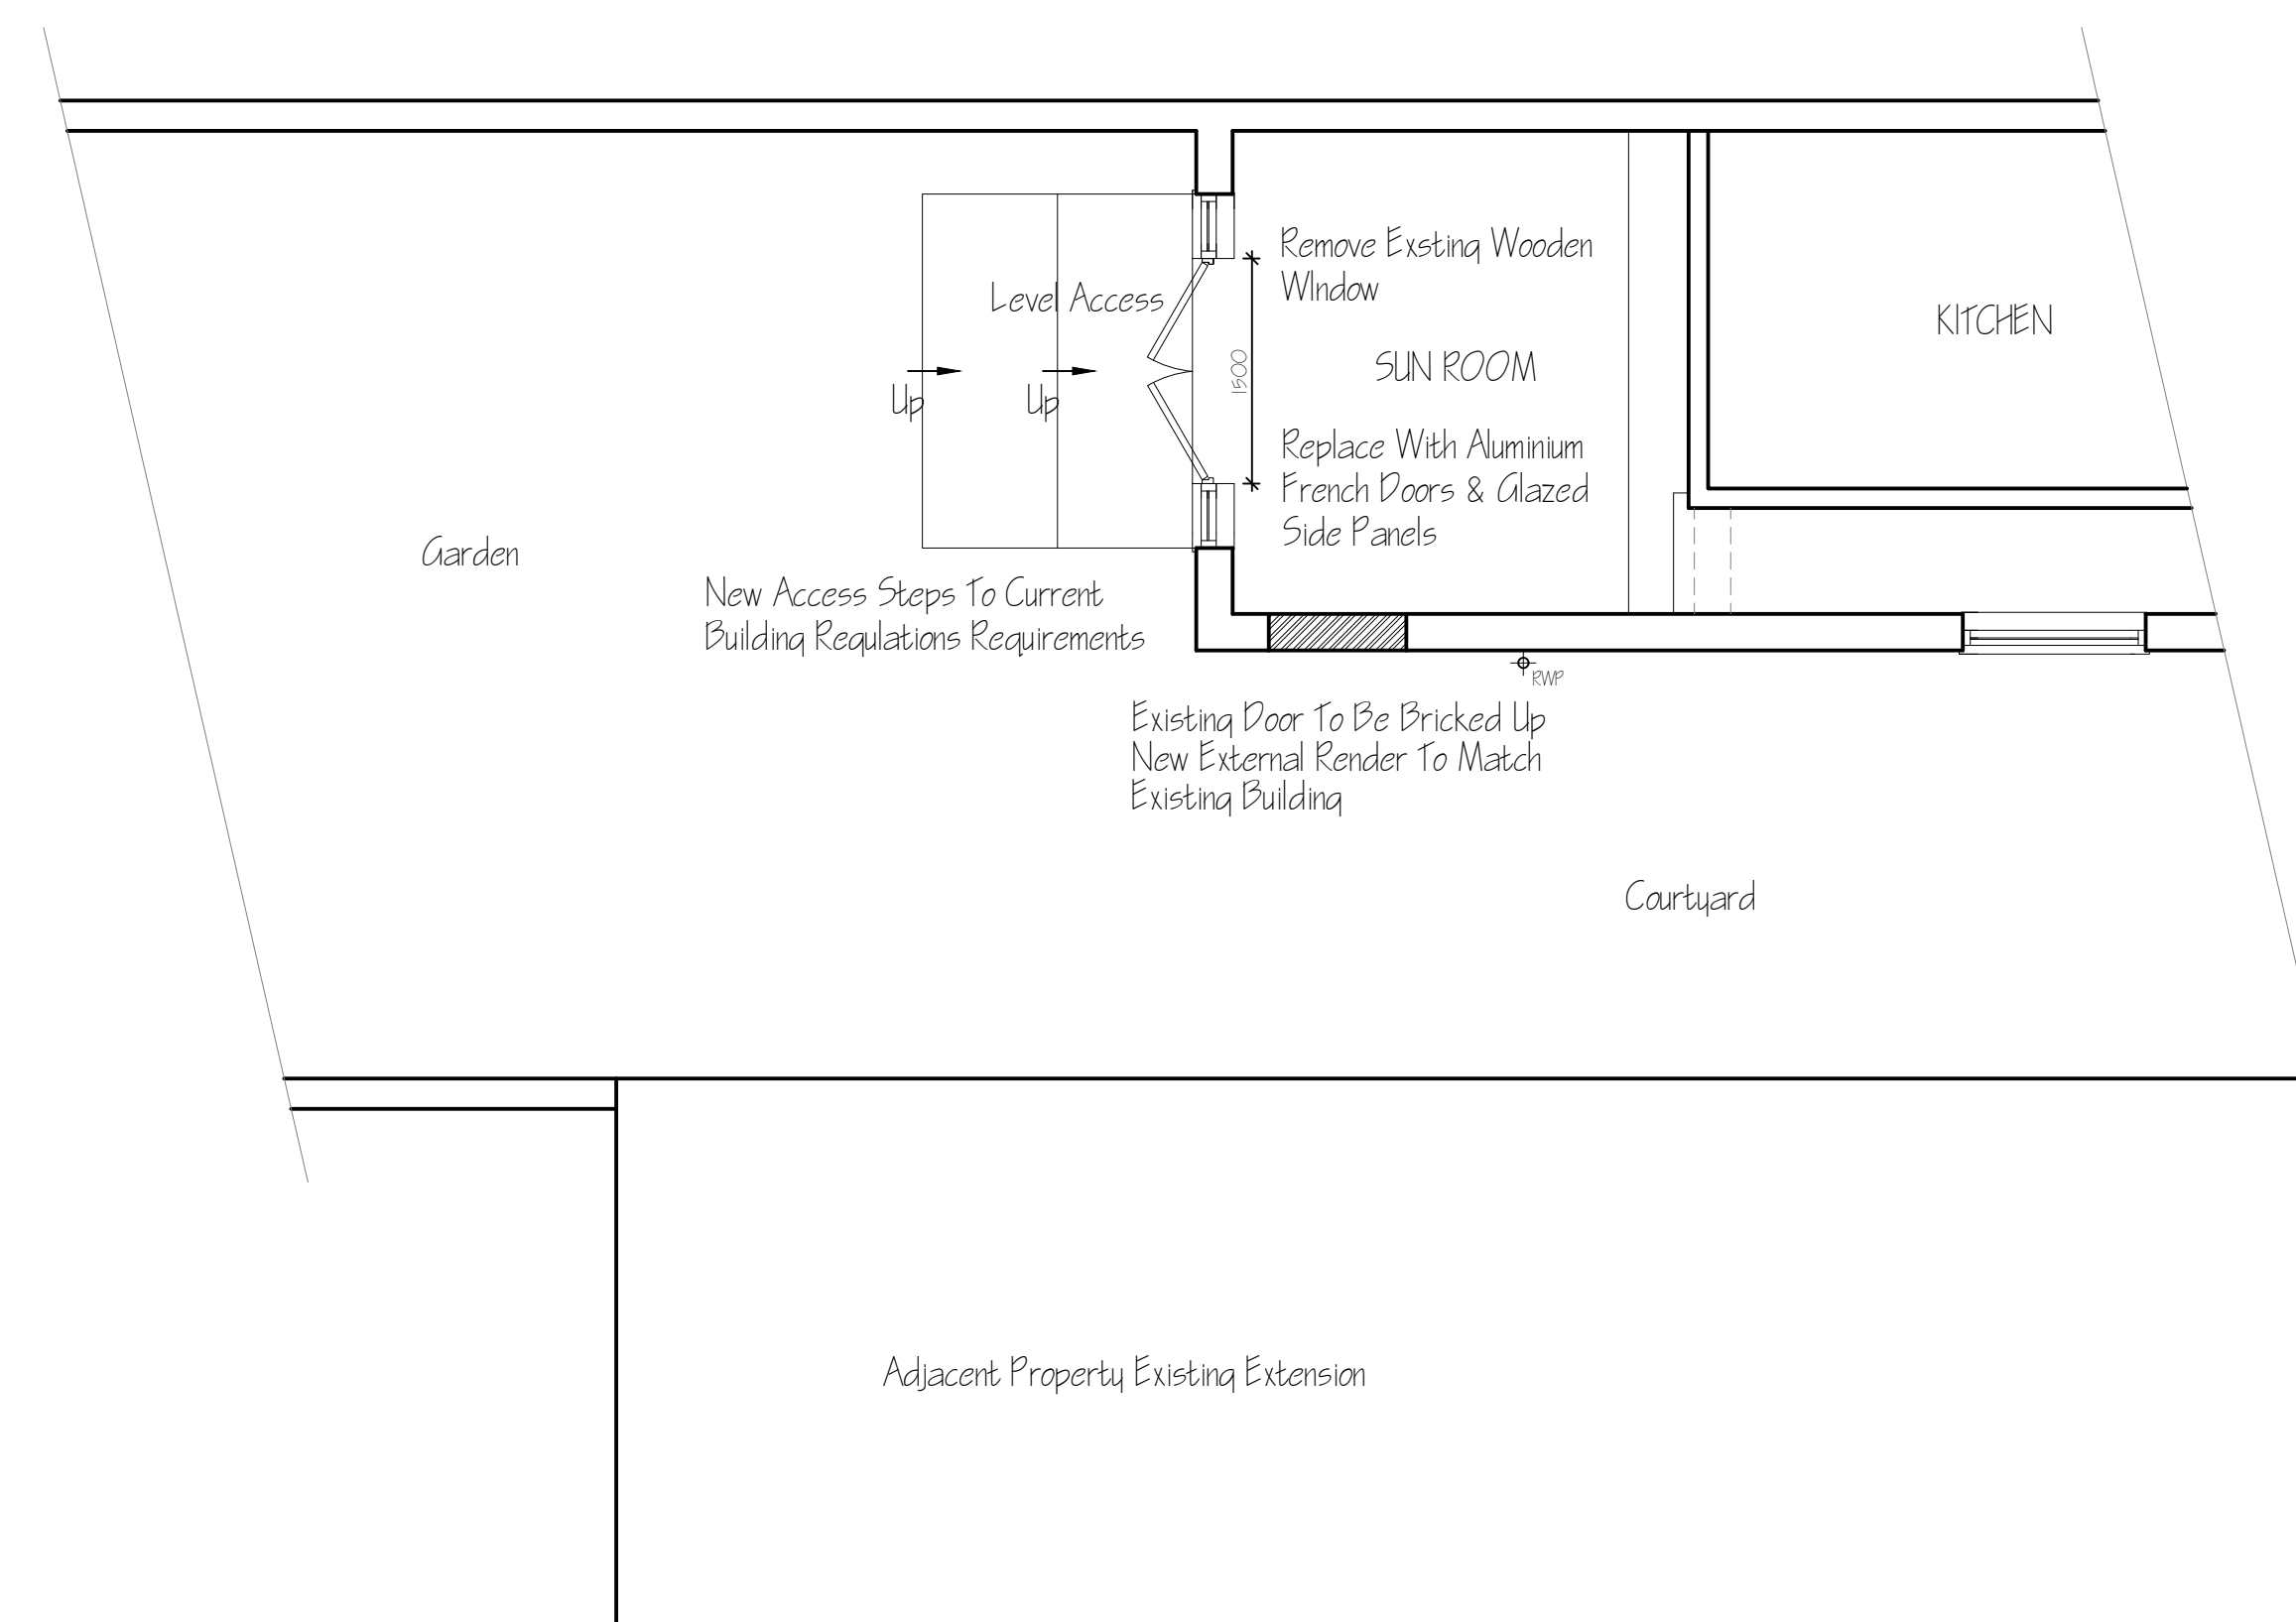
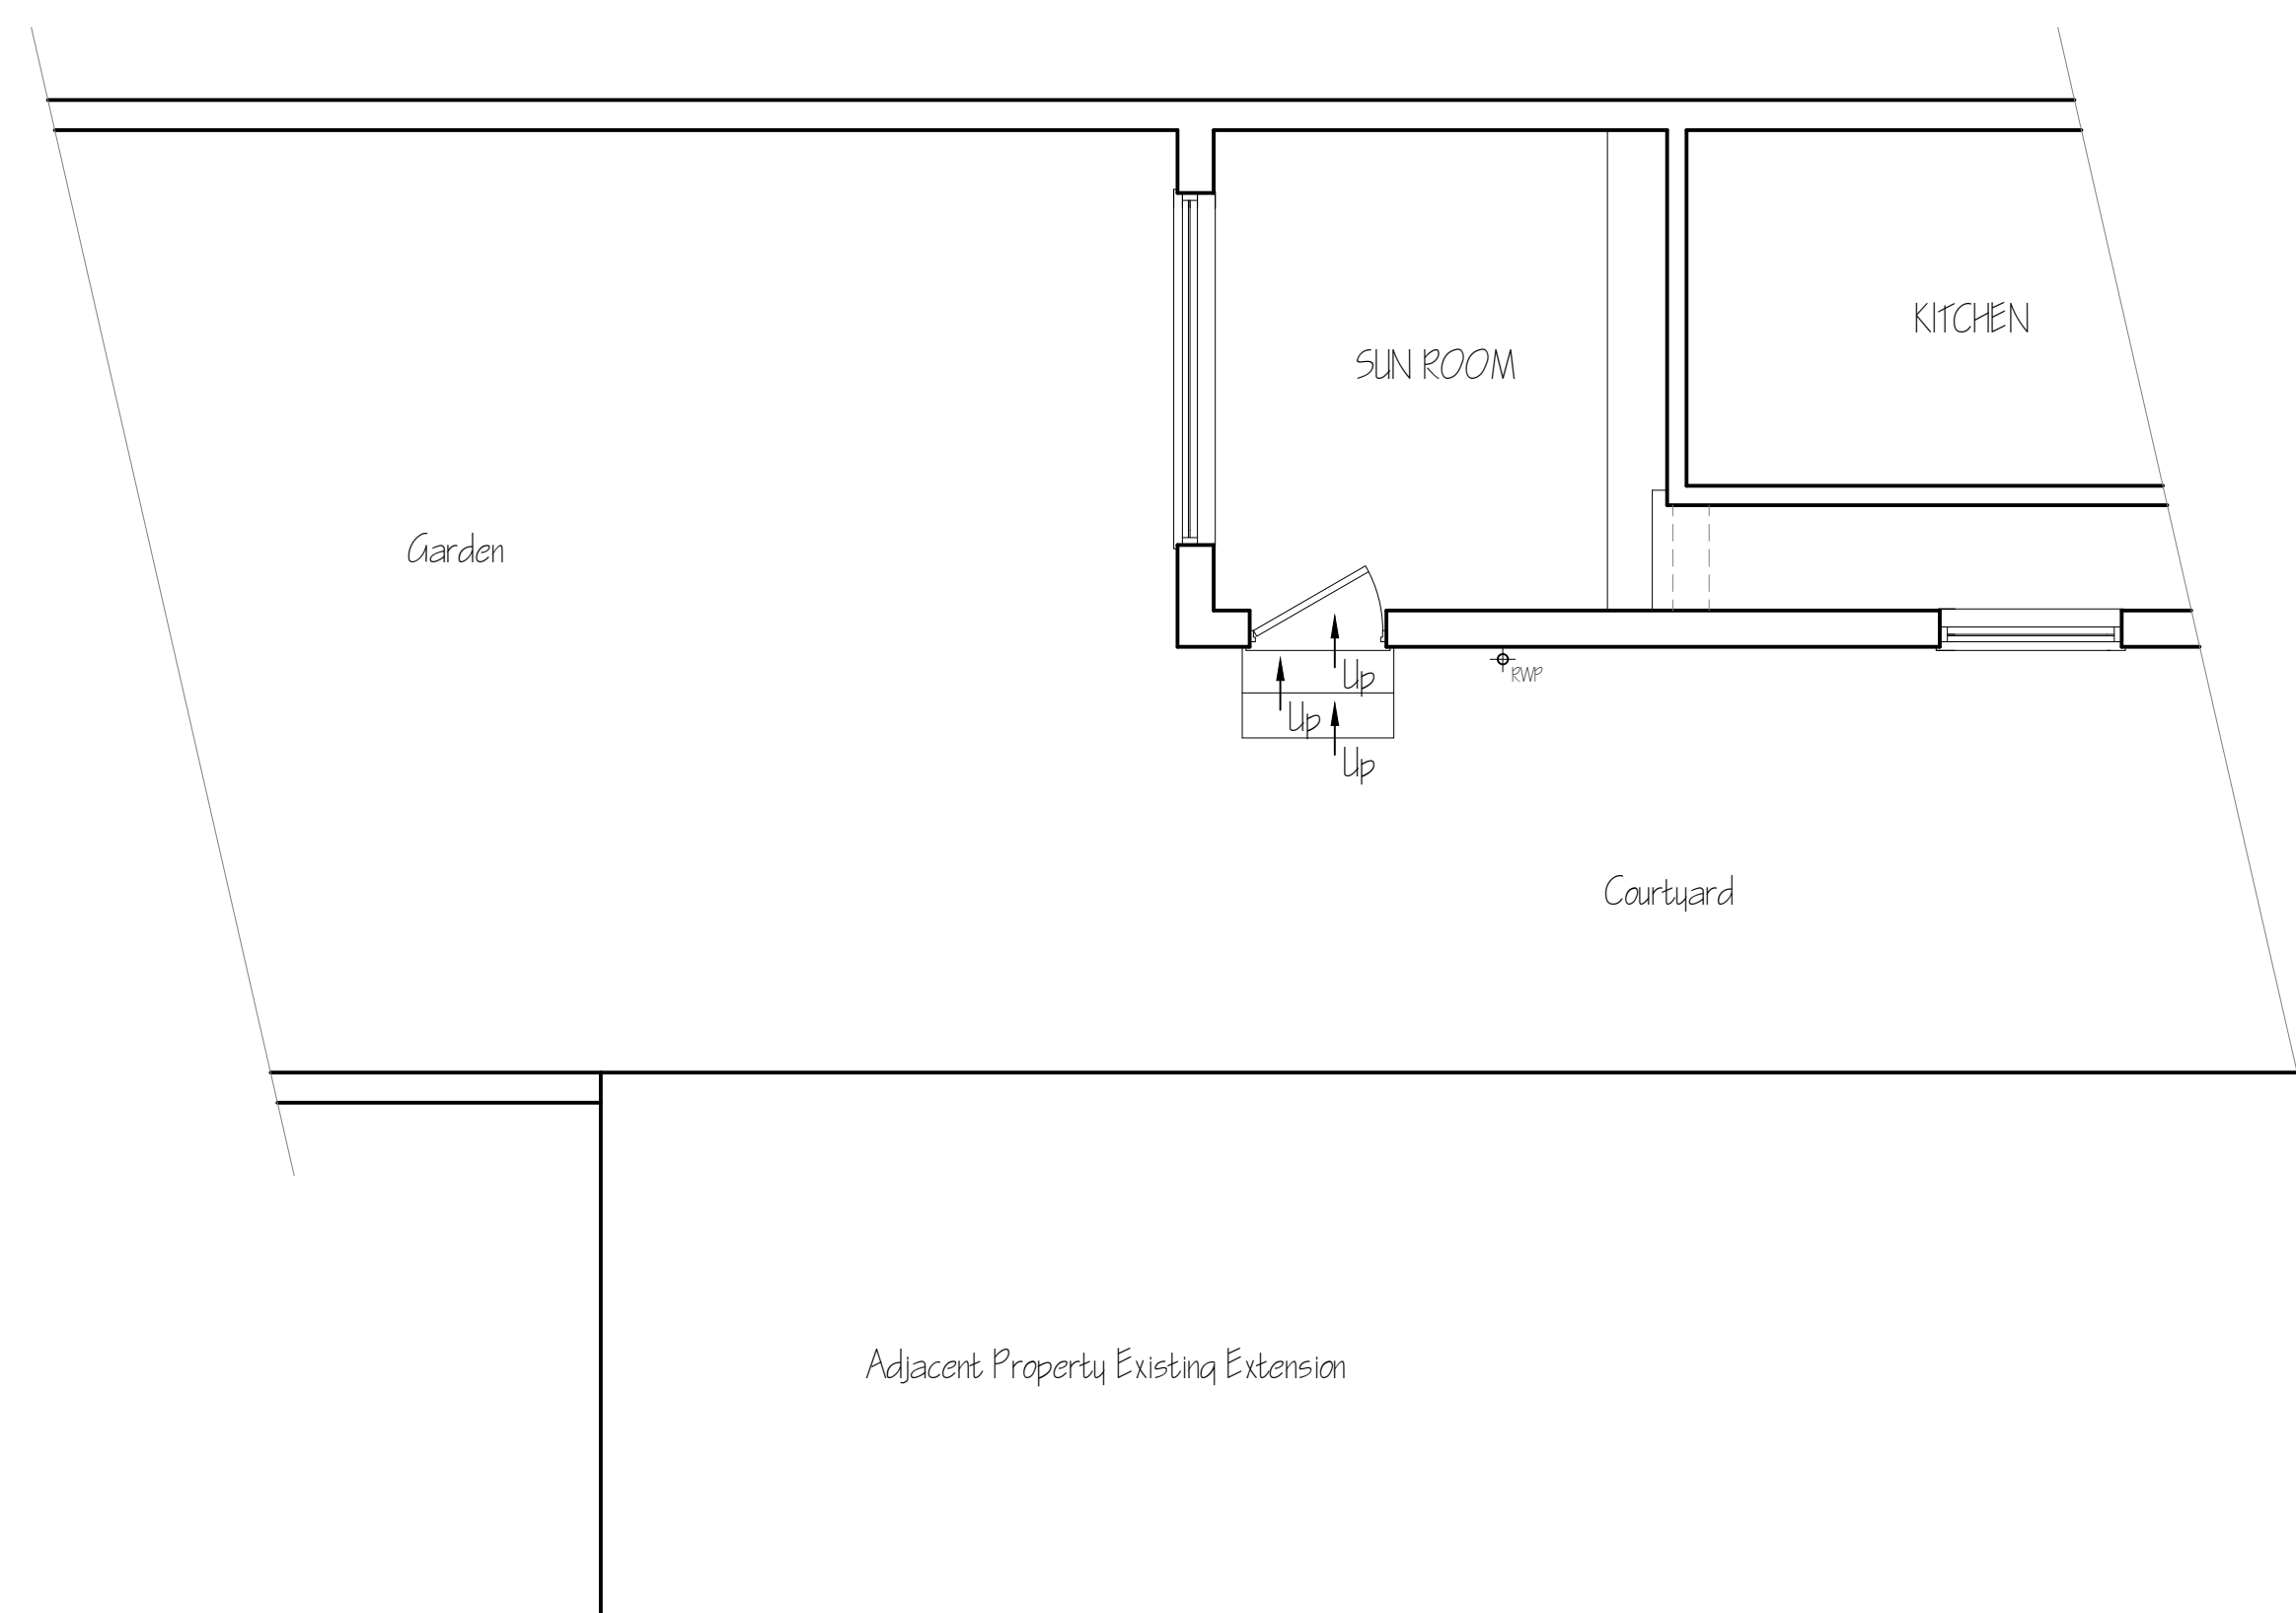
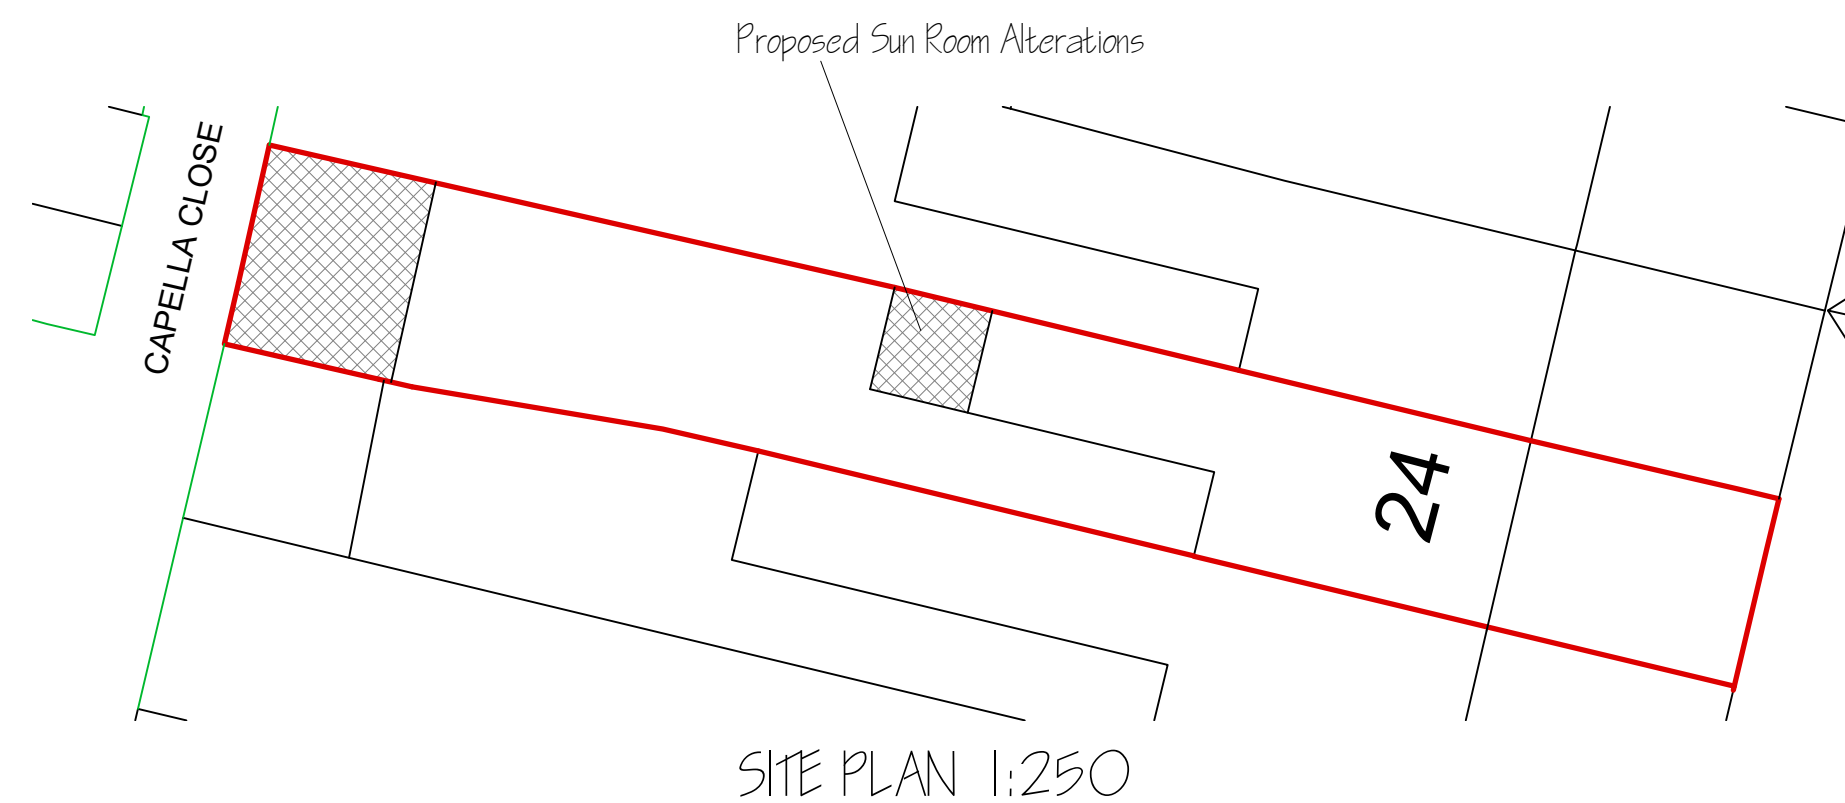
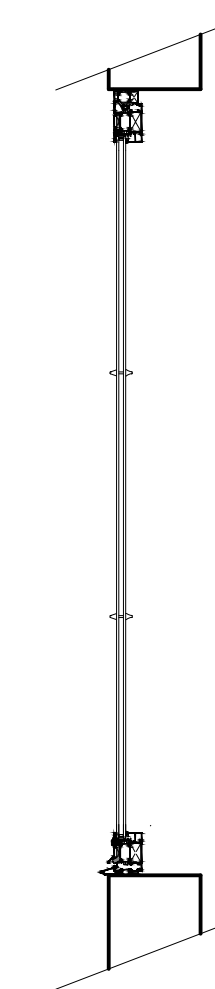


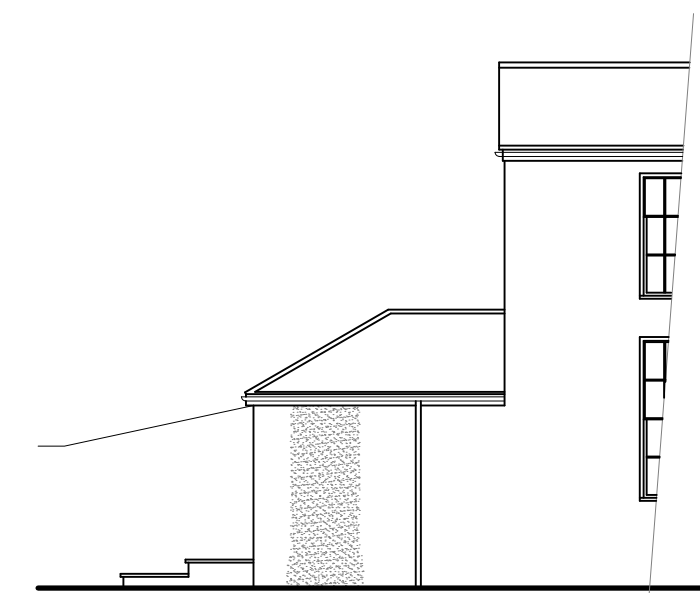

ref	revision	date
G. R. MERCHANT LTD.		
ARCHITECTURAL CONSULTANTS		
4 Wrights Mews 12A Park Road, Holbeach, Spalding, Lincs. PE12 7EE Tel: 01406 490800 E-Mail: office@gmerchanttd.com Website: www.gmerchanttd.com		
Project	ALTERATIONS TO LISTED BUILDING 24 LONDON ROAD SPALDING Lincs. PE11 2TA	
Client	K FLOWER	
Drawing	PROPOSED SUN ROOM ALTERATIONS PLANS - EXISTING & PROPOSED ELEVATION - EXISTING & PROPOSED	
Job Ref.	Drawing No.	
4295-24	02	
Date	Drawn	
AUGUST 2024	SLB	
Scales	1:50 & 1:100 (Unless Otherwise Stated)	
DO NOT SCALE FROM THIS DRAWING		
This drawing is copyright and will not be altered, traced, photographed or used for any other purpose other than that for which it is issued. The General Contractor is to check all dimensions on site and report any discrepancies to G. R. Merchant Ltd. All details shown on this drawing including foundations are based upon stated site conditions related to this area. No responsibility can be accepted for abnormal conditions which may be discovered during construction unless reported to the Client. G. R. Merchant Ltd is not liable for any conditions which may be discovered on site. All surveys are recommended in respect of foundations to establish specific site conditions before foundation work is undertaken. This drawing is limited in the amount of information contained and does not purport to contain a full specification of the works. It is solely for the purpose of obtaining Planning, Building Regulation approval. This drawing must not be used as a contract document alone. The works will not be supervised or inspected on site by G. R. Merchant Ltd or any representative thereof. It is the client or their appointed contractors responsibility to control workmanship, substitution of materials, adherence to specification, variations to contract or off materials to be new unless otherwise stated and their appointed contractors responsibility to control workmanship, substitution of materials, adherence to specification or BBA certification or European code of practice. Materials shall conform to appropriate British standard specifications or BBA certification or European code of practice. The Employer (Client) must ensure that the structural contractor is conversant with and can adapt all measures necessary to achieve Regulations with Health and Safety regulations for Building sites and Work places. The Employer (Client) is advised that should the works need to be worked by the Construction Design and Management Regulations an independent Principal Designer will be required. The works shall comprise of what is shown on the drawing and details. Work that may not specifically be shown but may be reasonably inferred as necessary to carry out the works shall be deemed to be included. It is the client / build owners responsibility to be aware of the Works Validity. Act 1996 when building in close proximity to adjoining neighbouring properties.		