
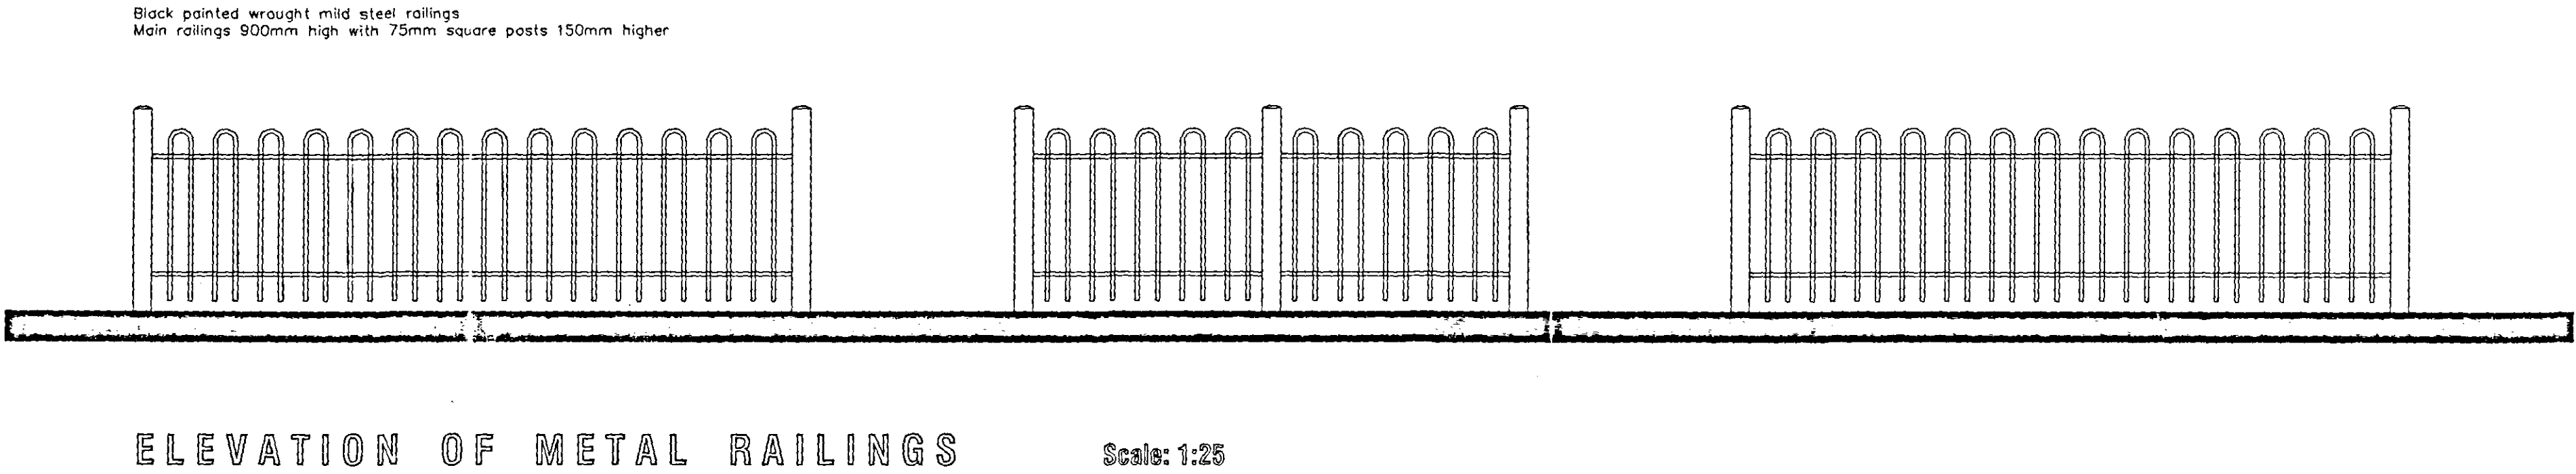


SITE RE - DEVELOPMENT PROPOSAL

PRIVACY - LINE OF SIGHT

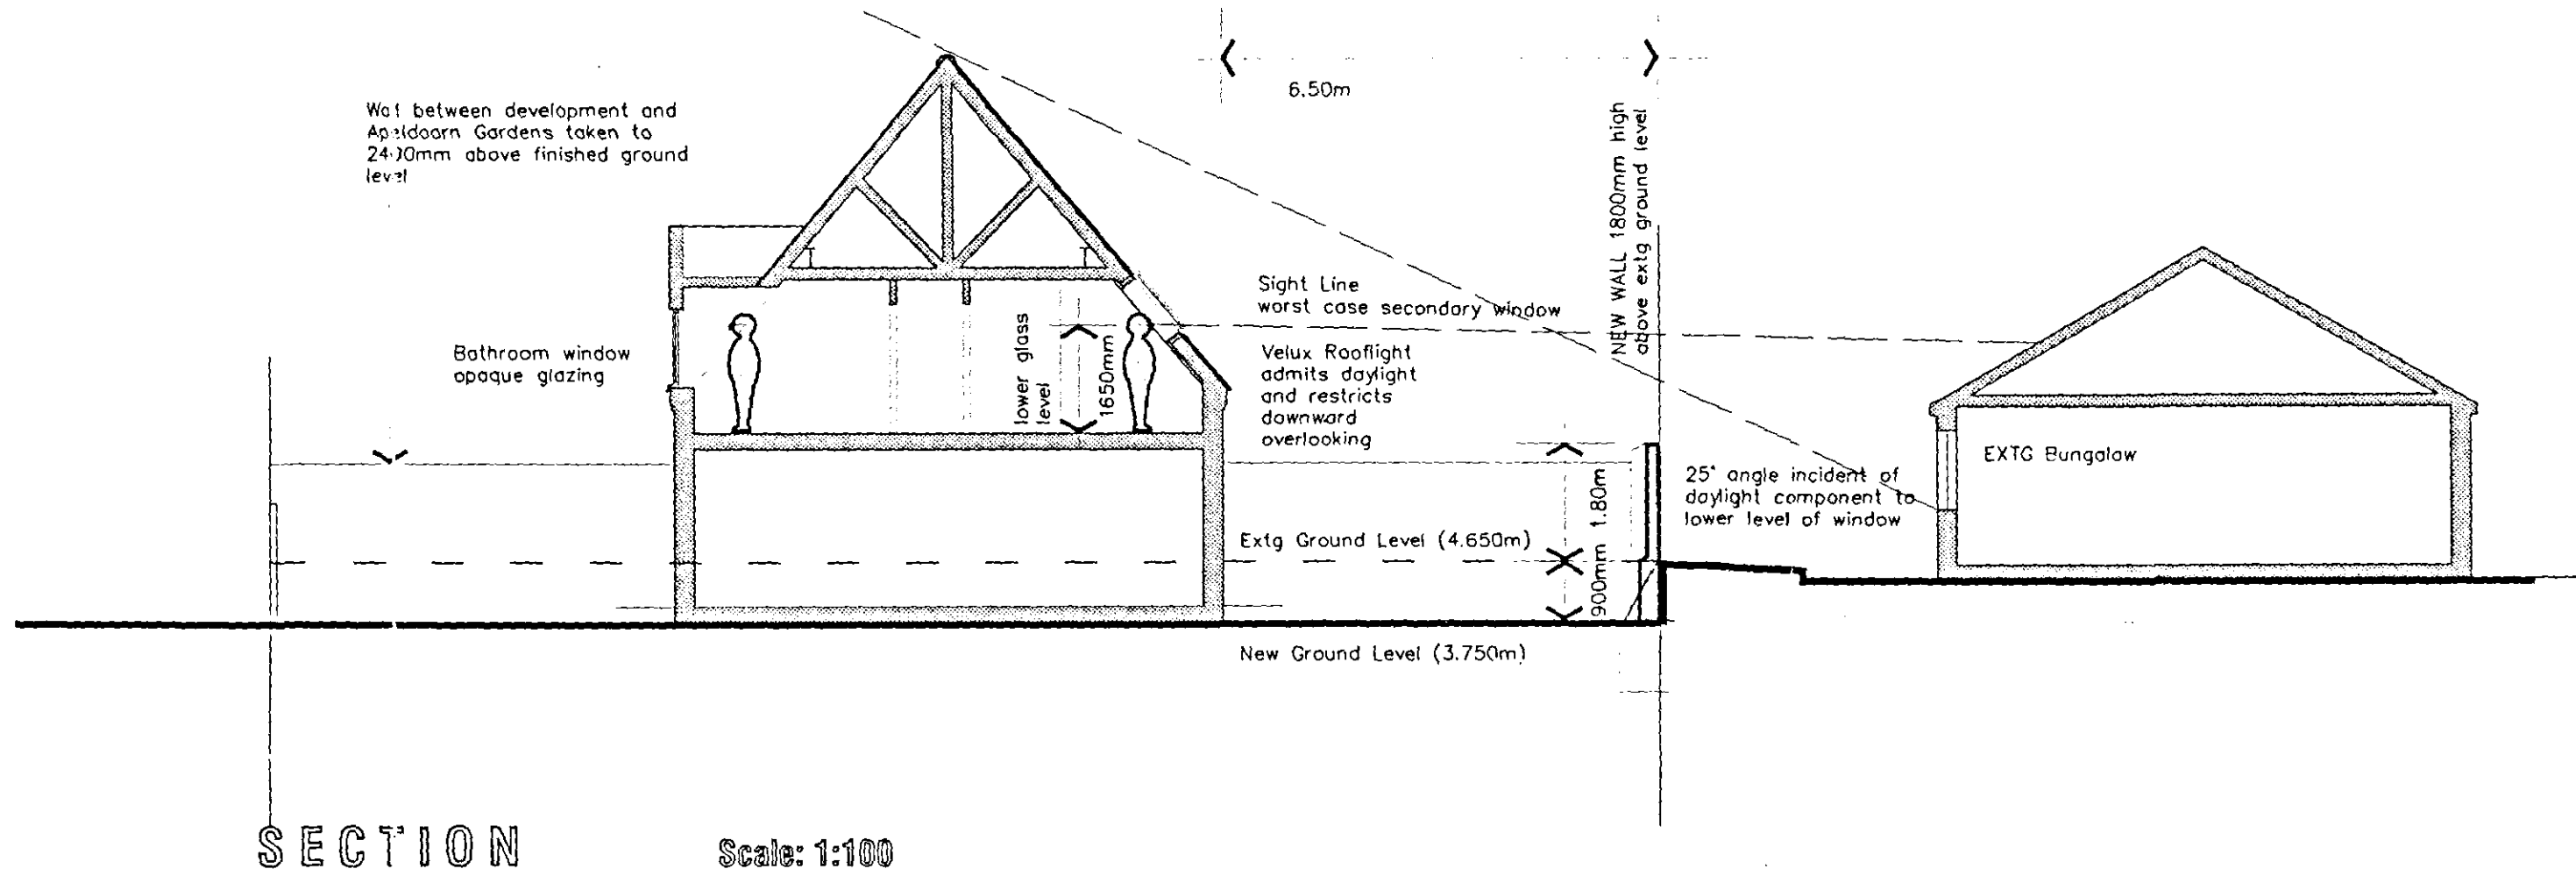

AMENDMENTS

A 04.05.06 Layout and section alterations to improve neighbour privacy

SHDC
PLANNING & DEVELOPMENT
24 MAY 2005
Ref. 0729/06

L. A. Building Design
Architectural and Surveying Practice
55 Hannam Boulevard
Spalding
Lincolnshire PE11 1LB
Telephone/Fax: Spalding (01775) 211437

Peter S Lithgow MCIOB MCAT
Member of the Chartered Institute of Building and
Member of the Chartered Institute of Architectural Technologists
Project
Proposed Site Re-Development of Car Sales Yard at
165 Winsover Road, Spalding,
Lincolnshire, PE11 1HH
Client
INTERCON ASSET PROTECTION LTD

DETERMINED
PLAN

drawing SIGHT LINES METAL RAILINGS ELEVATION Planning Drawing	
date October 2005	scale(s) 1:100 1:25
drawn by Peter Lithgow	checked PSL
job no 03/16	drawing no 27A