
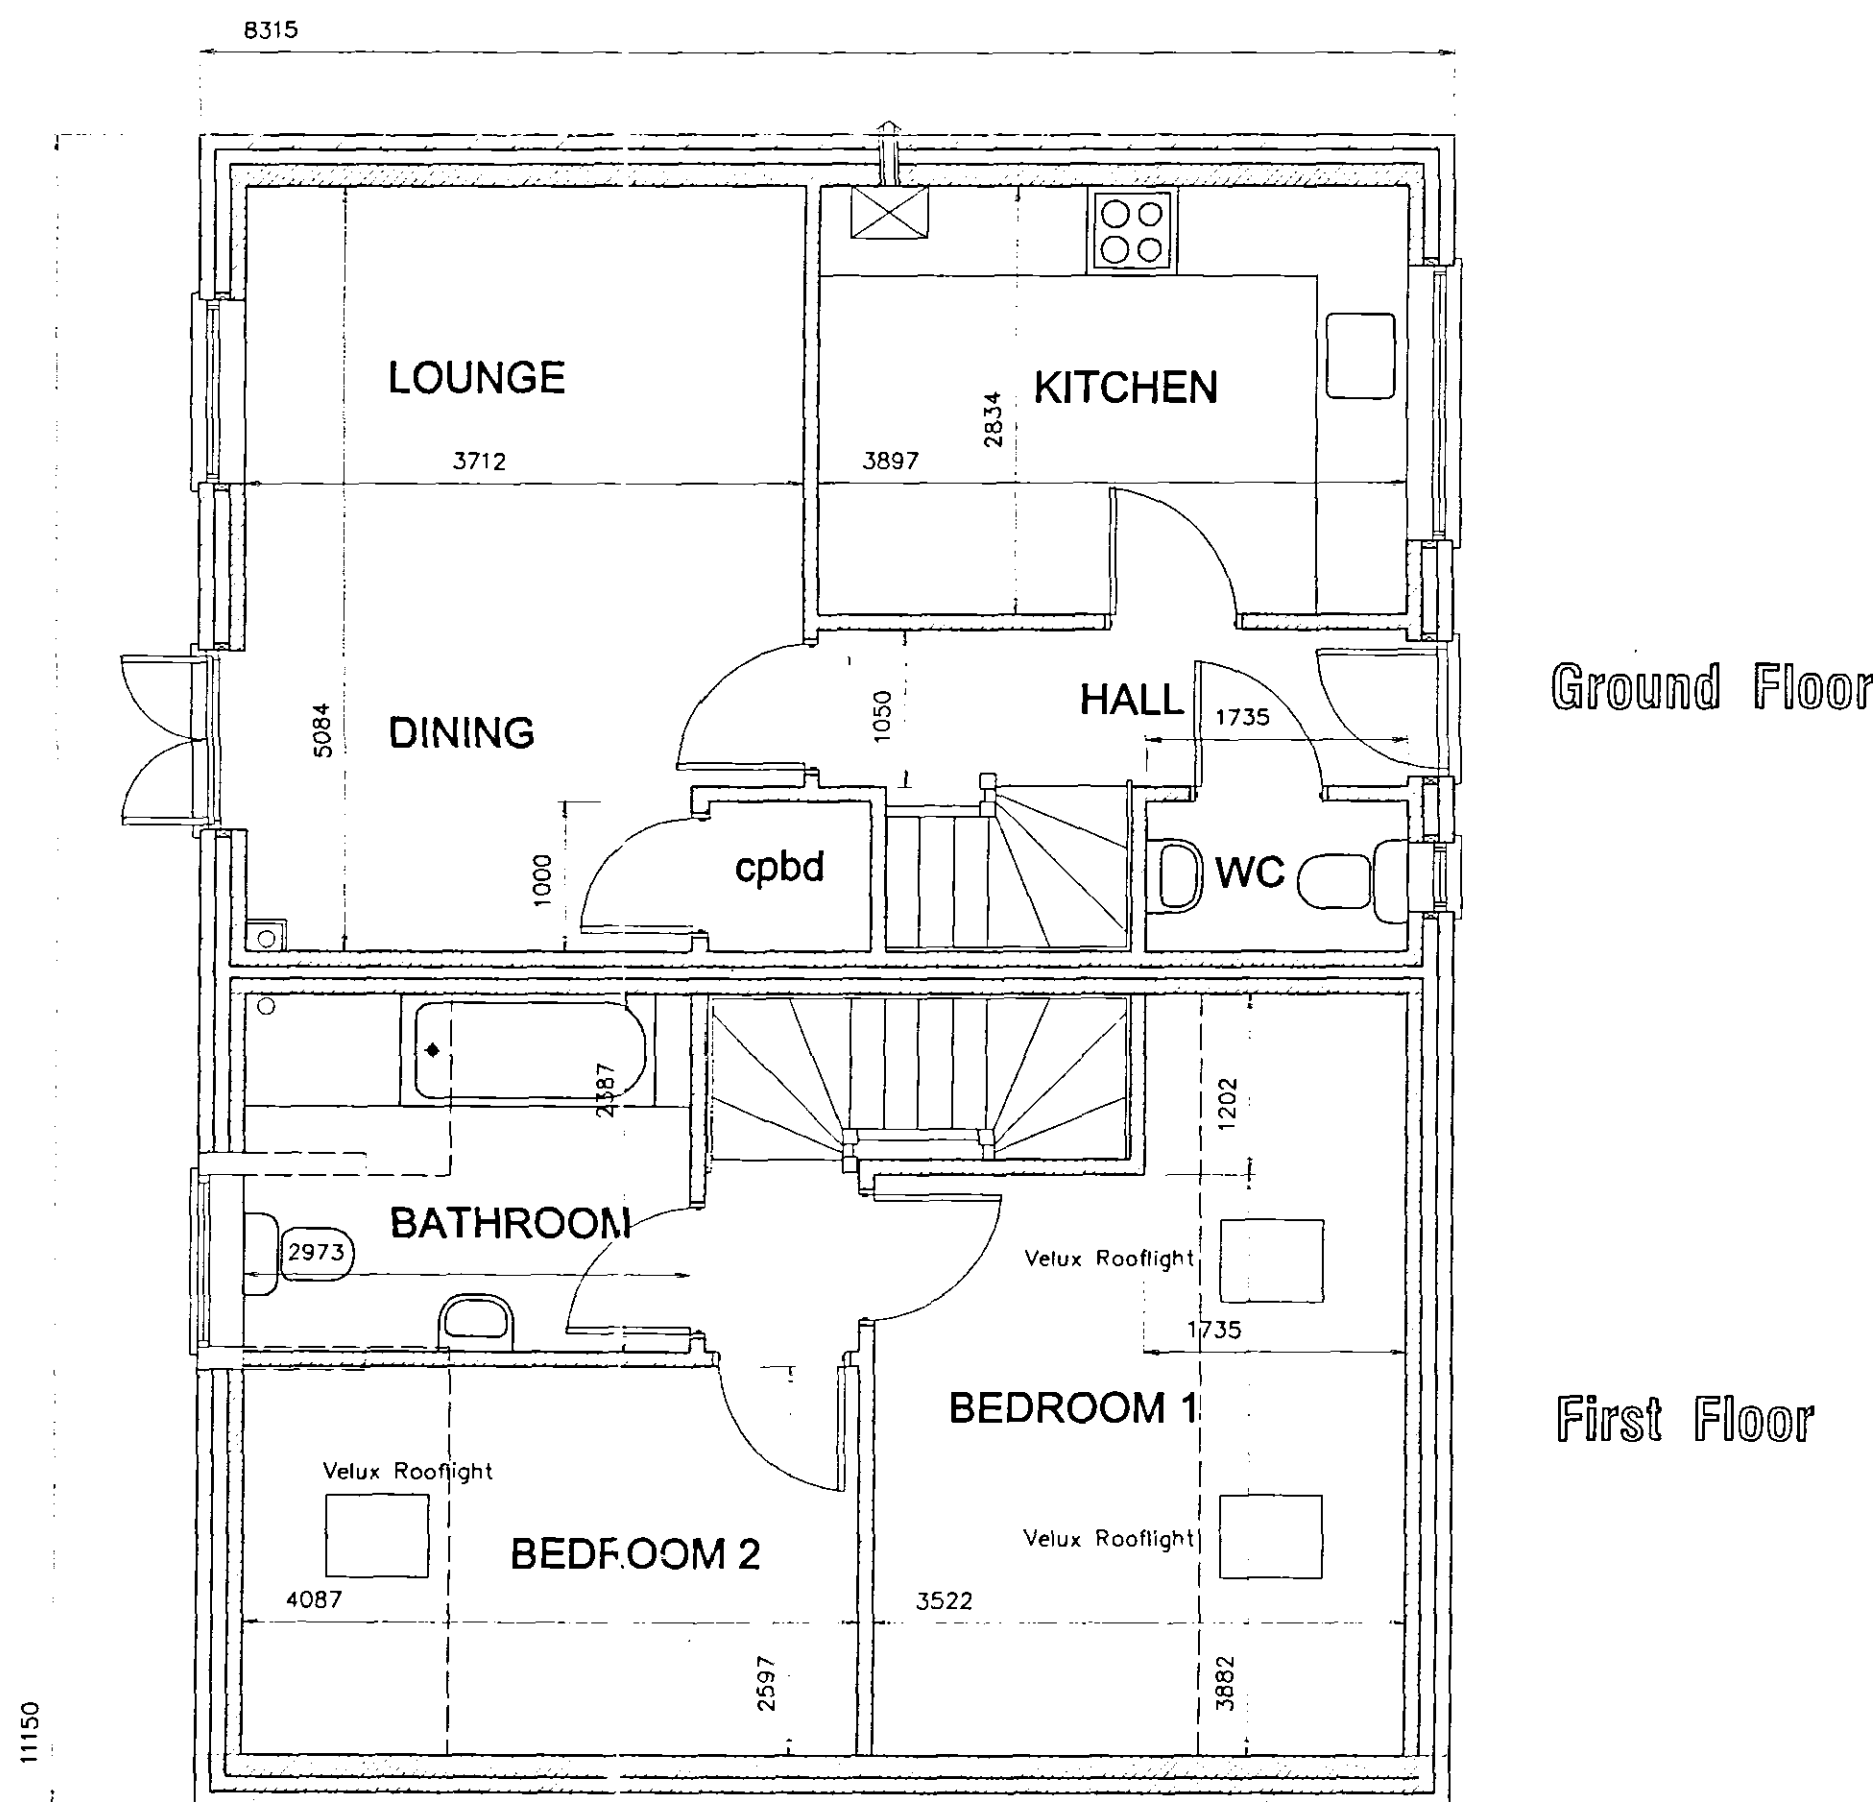


SITE RE - DEVELOPMENT PROPOSAL


ELEVATIONS

Scale: 1:100

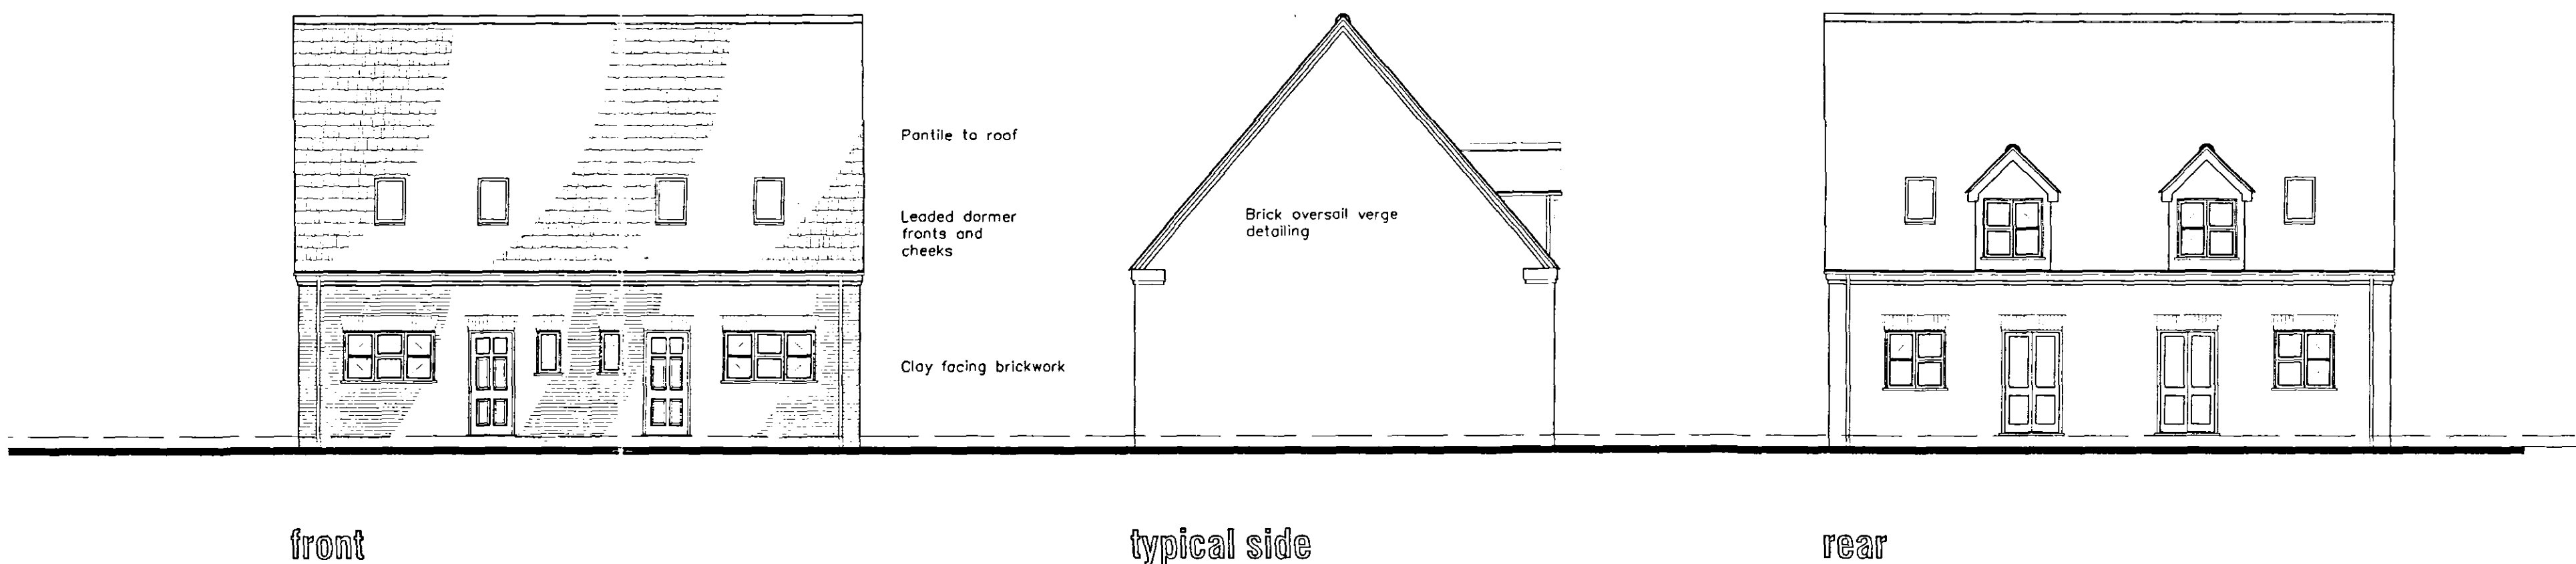

FLOOR LAYOUT PLANS

Scale: 1:50

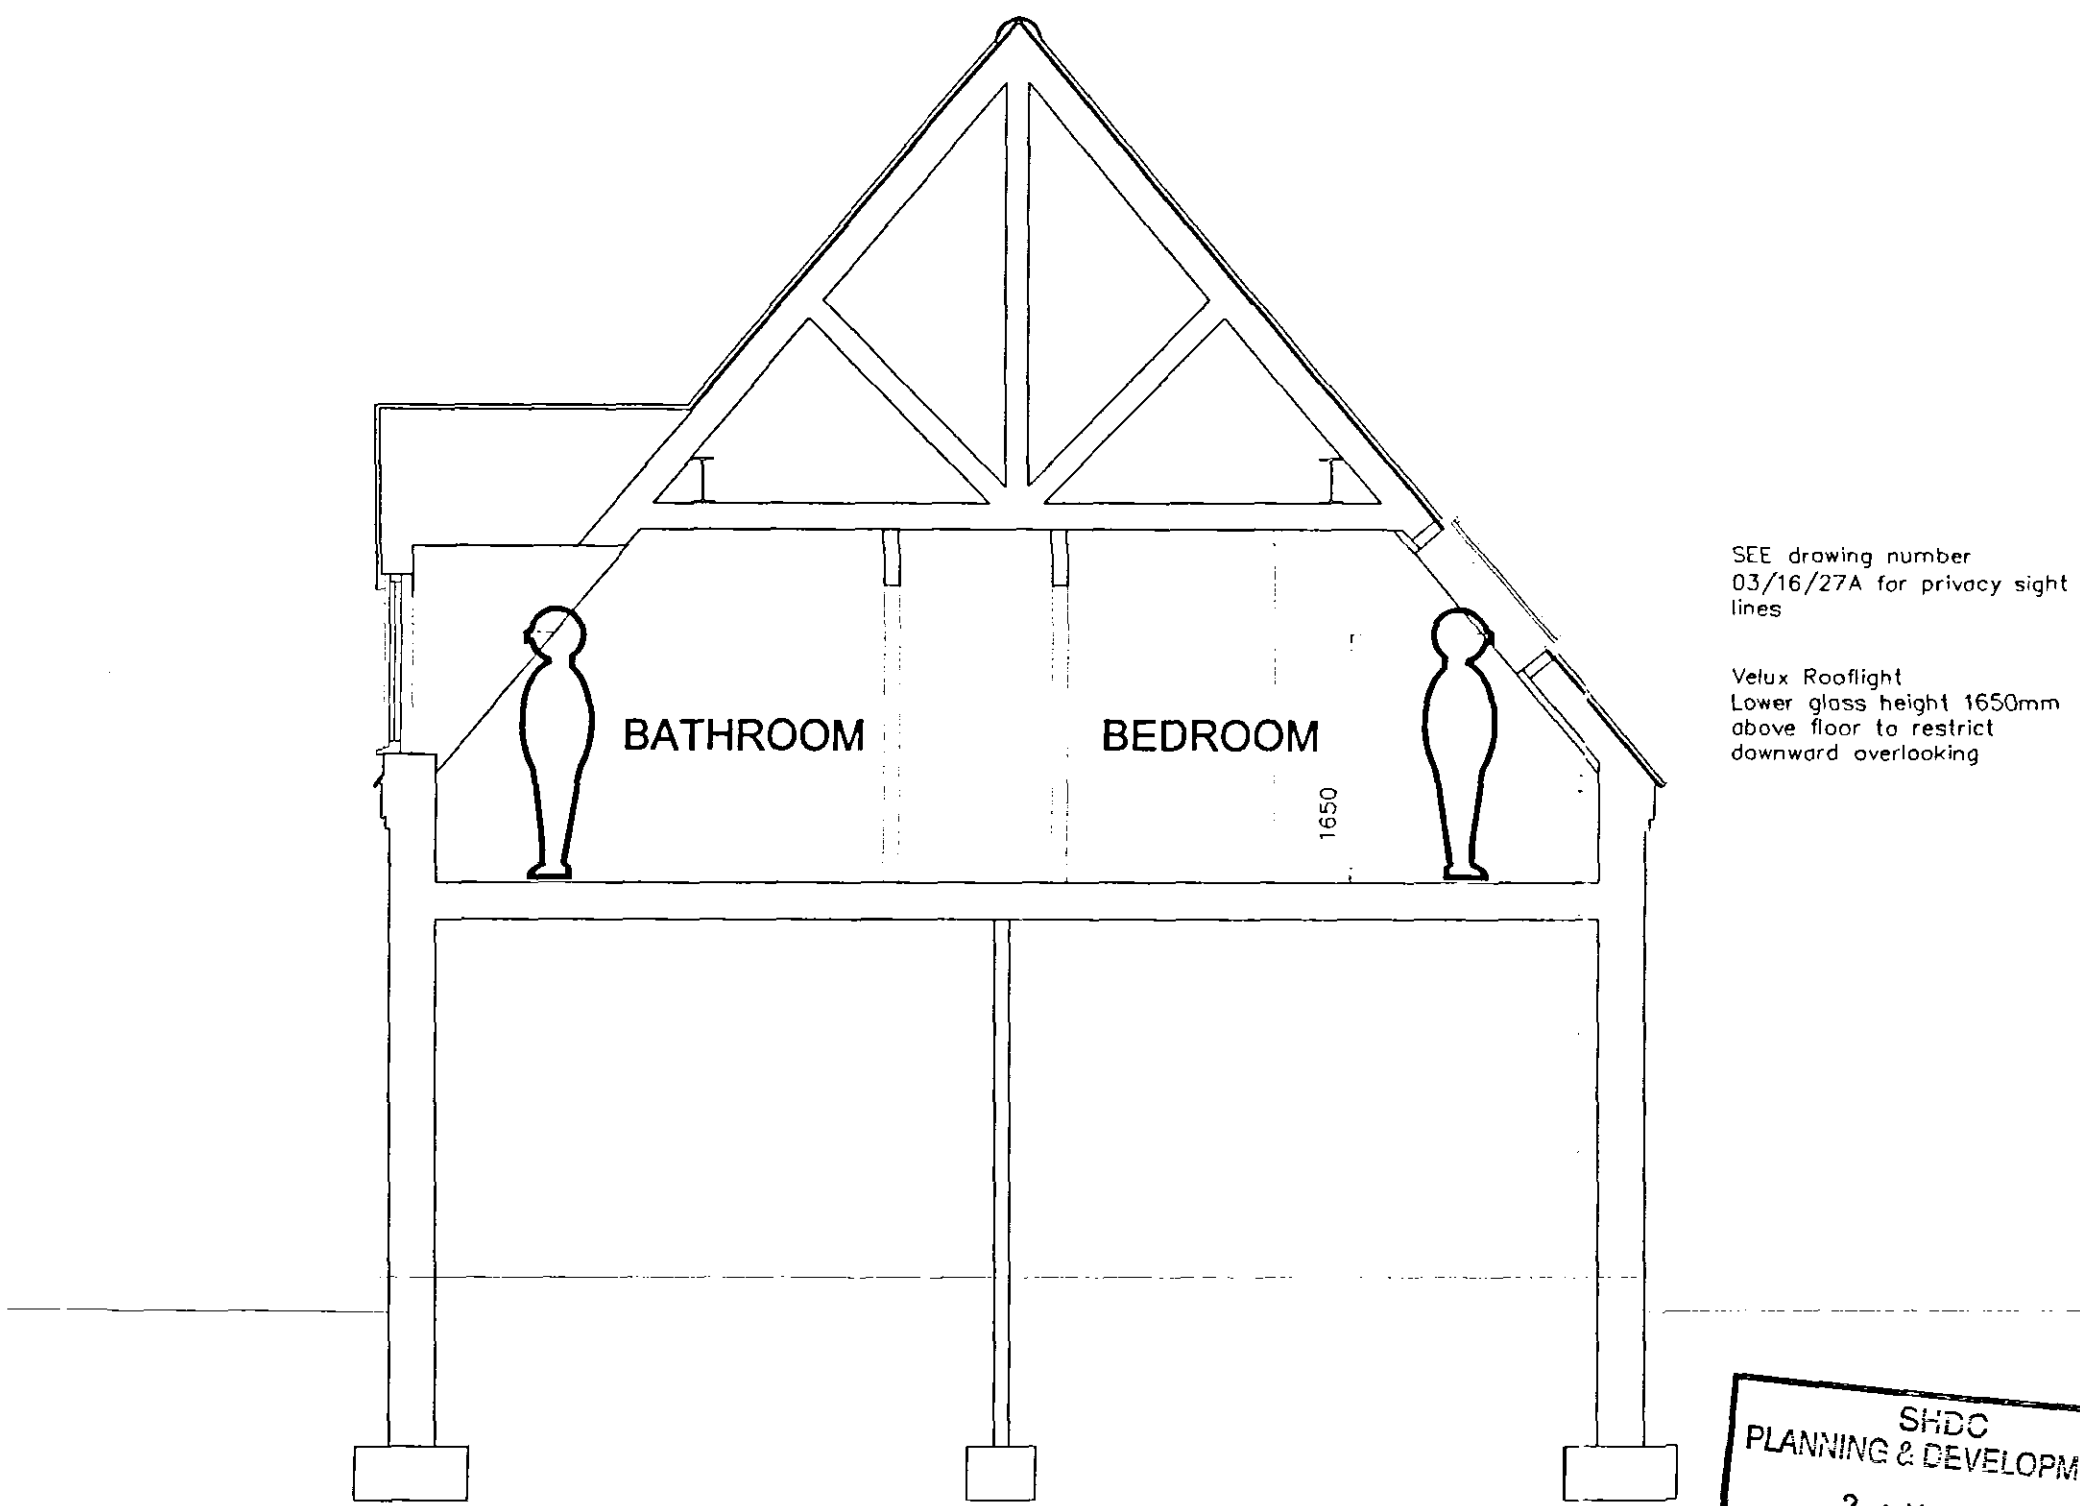

SECTION

Scale: 1:50

AMENDMENTS

A 04.05.06 Layout and section alterations to improve neighbour privacy

L. A. Building Design

Architectural and Surveying Practice
55 Hannam Boulevard
Spalding
Lincolnshire PE11 1LB
Telephone/Fax: Spalding (01775) 711437

Peter S Lithgow MCIOB MCAT

Member of the Chartered Institute of Building and
Member of the Chartered Institute of Architectural Technologists

project
Proposed Site Re-Development of Car Sales Yard at
165 Winsover Road, Spalding,
Lincolnshire, PE11 1HH

client
INTERCON ASSET PROTECTION LTD

drawing
PLAN AND ELEVATIONS

Planning Drawing

date
October 2005

scale(s)
1:100 1:50

drawn by
Peter Lithgow

checked
PSL

job no
03/16

drawing no
26A

SHDC
PLANNING & DEVELOPMENT
24 MAY 2006
Ref. 0729/06

DETERMINED
PLAN