ITEM A1 one set of signwritten letters.
Scale 1:50. Height above ground 6m

ALES · WINES · SPIRITS · ENTERTAINMENT

170

9200

0m 1m 2m 3m 4m 5m 6m 7m 8m 9m 10m

Scale 1:100 @ A3

ITEM A3 one set of signwritten letters.
Scale 1:20. Height above ground .9m

ALES
WINES
SPIRITS

870

1050

ITEM D ONE CHALKBOARD
Scale 1:20 Height above ground 1m

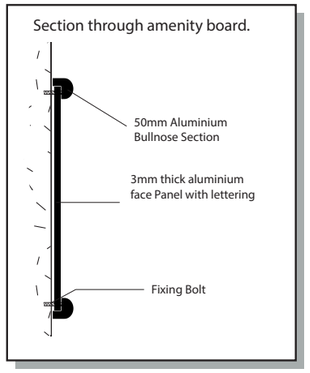

ITEM E ONE POSTER CASE
Scale 1:20 Height above ground 1.2m

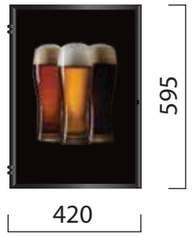

ITEM F ONE MENU CASE
Scale 1:20 Height above ground 1.4m

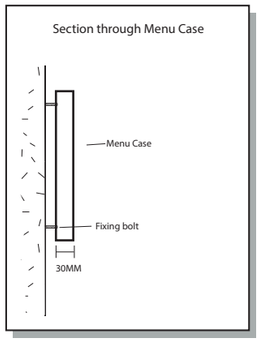

ITEM B ONE SET OF INDIVIDUAL LETTERS
Scale 1:20 HEIGHT ABOVE GROUND 3.7m

THE
BLACK
SWAN

1200

1700

ITEM C ONE FRET CUT PICTORIAL WITH LINOLITES
Scale 1:20 HEIGHT ABOVE GROUND 3.1m

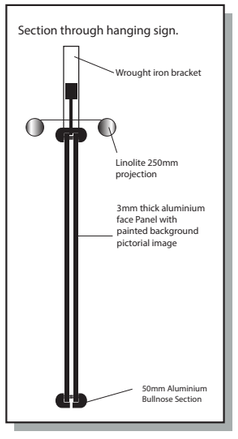

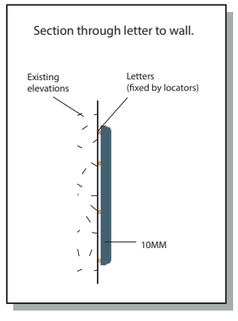

ITEM G TWO LANTERNS
NTS Height above ground 2.2m

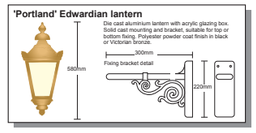

ITEM H FIVE FLOODLIGHTS
NTS Height above ground 5.4m

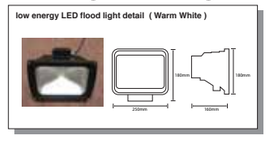

SIGN COLOURS:

COPPER FINISH
BLACK
RAL 5009
BS 10 C 31

0m .5m 1m 1.5m 2m

Scale 1:20 @ A3

srsigns Limited

BLACK SWAN SPALDING STAR 14144 SIGNAGE SPECIFICATIONS

PRINTED COLOURS MAY NOT SHOW TRUE REPRESENTATION THIS DRAWING SHOULD NOT BE REPRODUCED UNLESS BY EXPLICIT CONSENT

SR SIGNS LIMITED: 0113 2798266 sales@sr-signs.co.uk

srsigns Limited

THE BLACK SWAN.SPALDING. STAR. 26.2.19.14144-SCHEME 2 DS

PRINTED COLOURS MAY NOT SHOW TRUE REPRESENTATION. THIS DRAWING SHOULD NOT BE REPRODUCED UNLESS BY EXPLICIT CONSENT SR SIGNS LIMITED: 0113 2798288 sales@sr-signs.co.uk

srsigns Limited

BLACK SWAN SPALDING STAR 14144 EXISTING ELEVATIONS

PRINTED COLOURS MAY NOT SHOW TRUE REPRESENTATION THIS DRAWING SHOULD NOT BE REPRODUCED UNLESS BY EXPLICIT CONSENT

SR SIGNS LIMITED: 0113 2798266 sales@sr-signs.co.uk

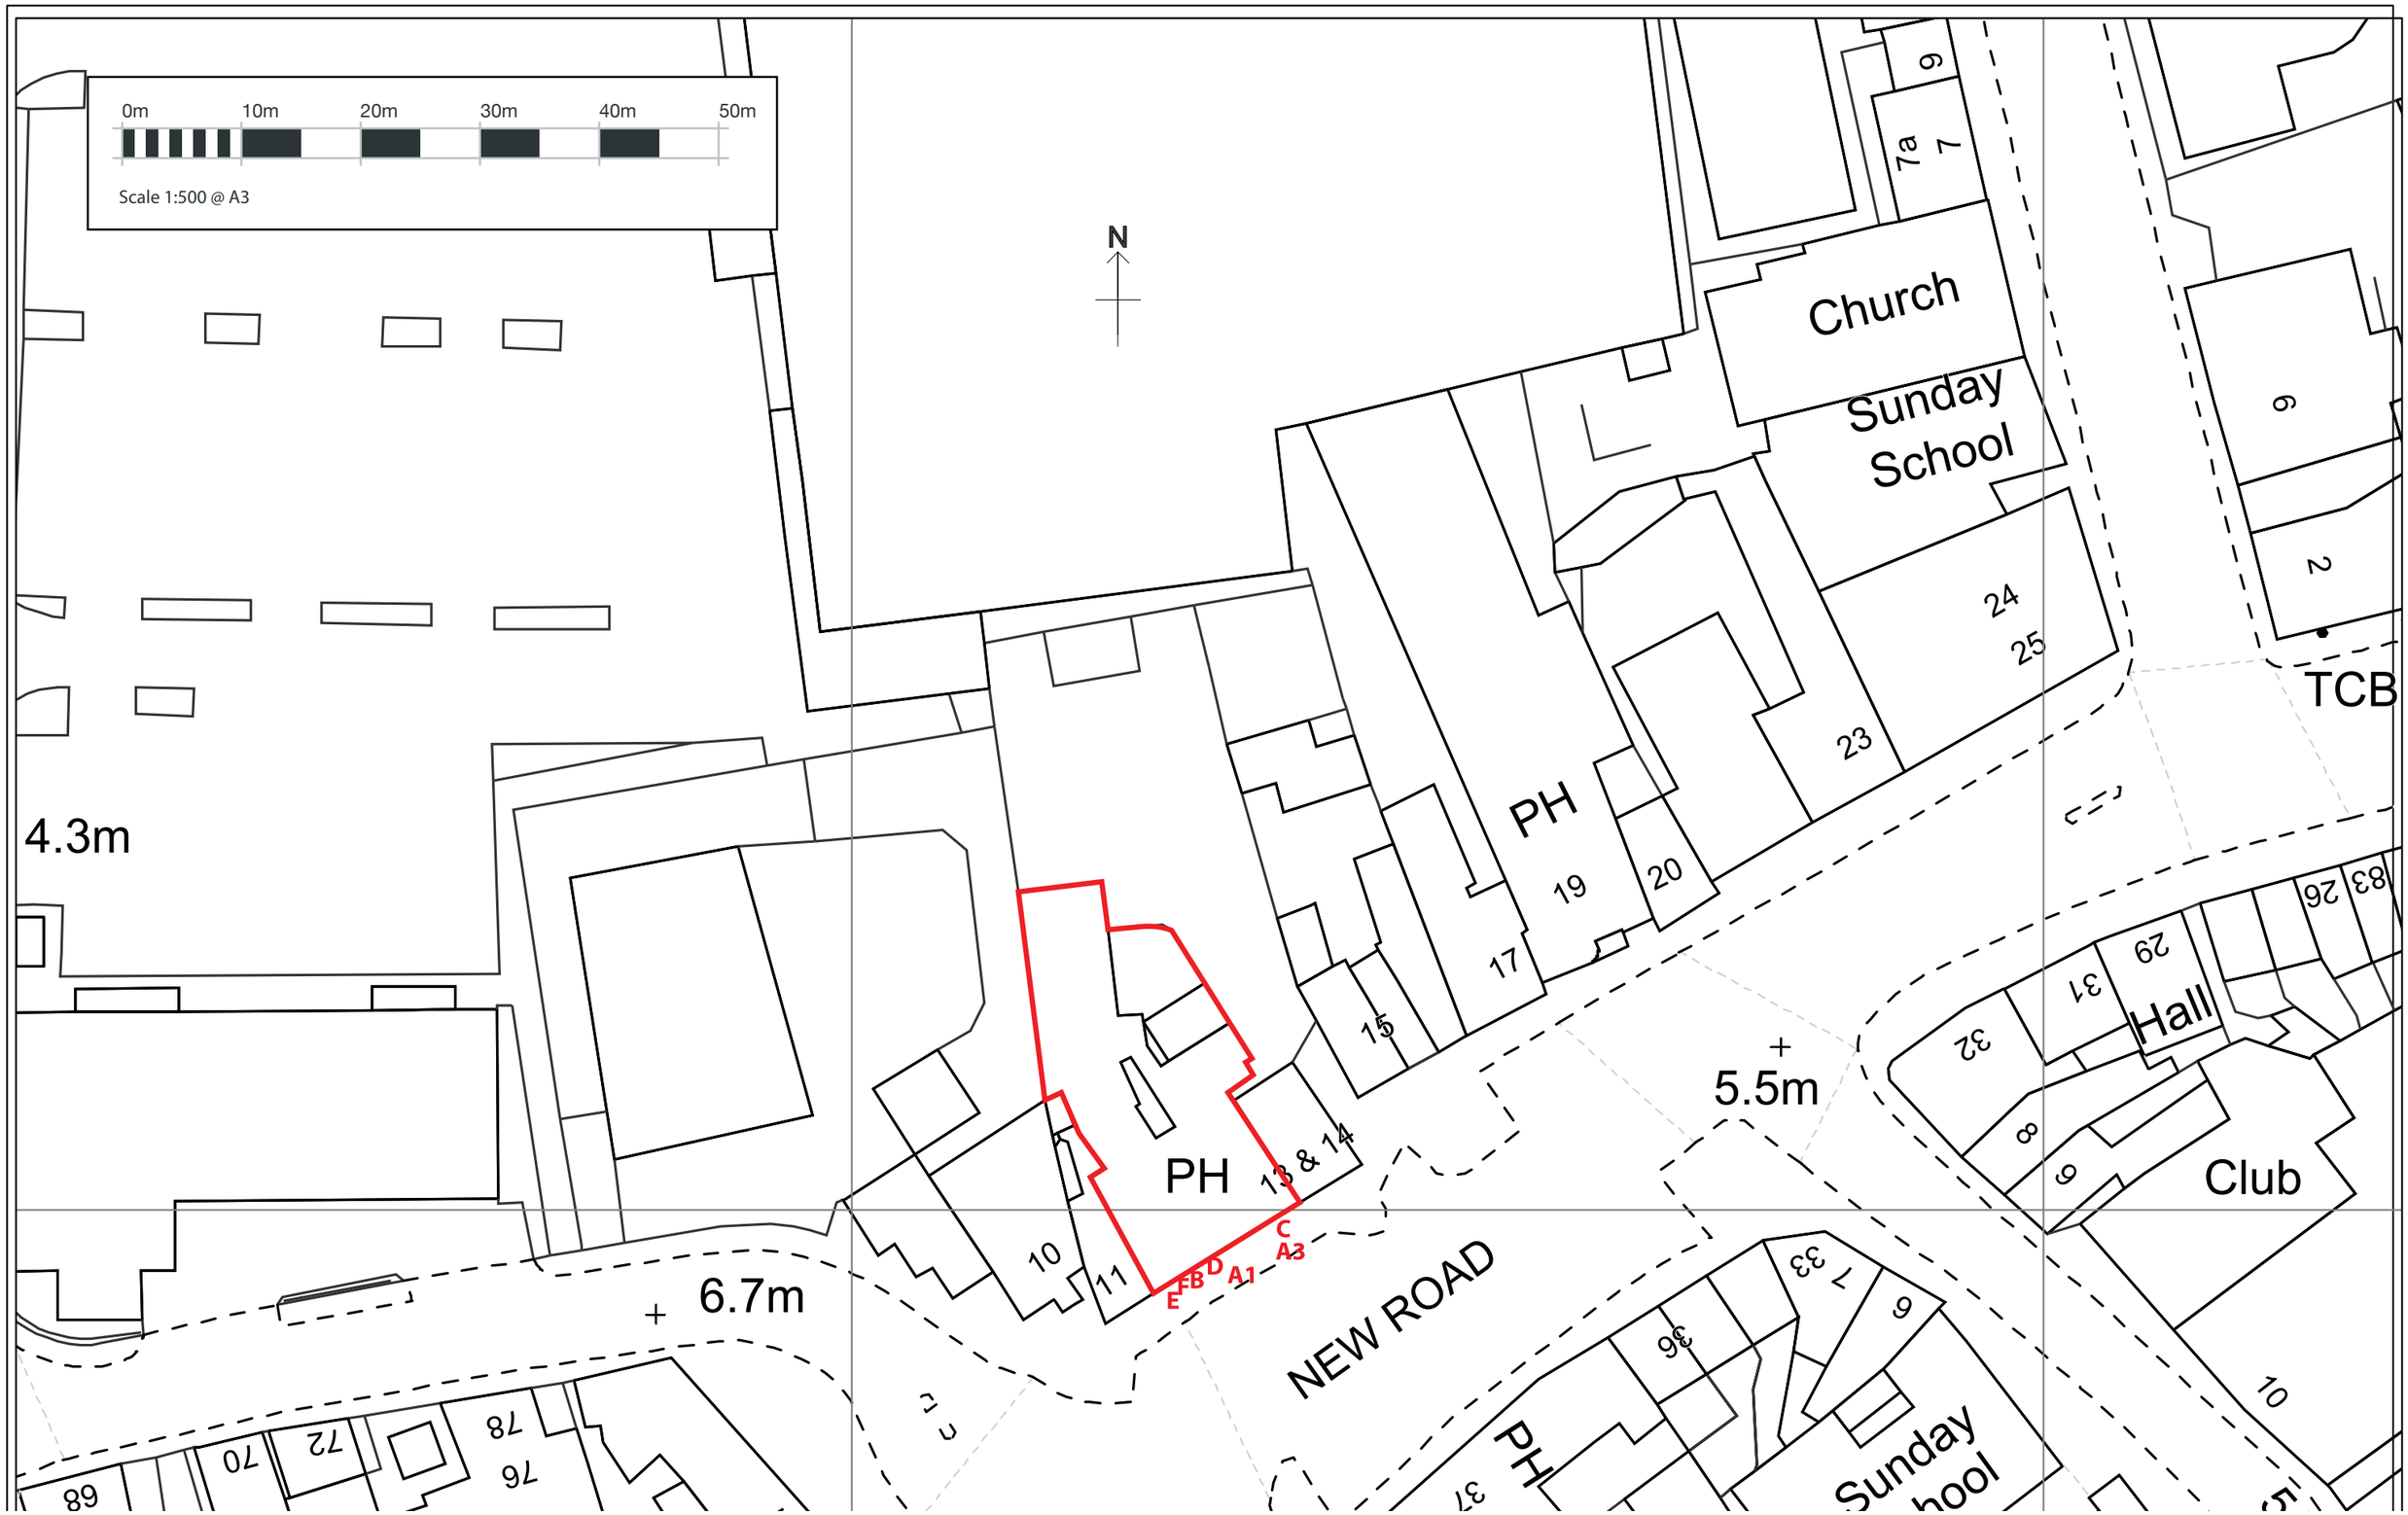

srsigns Limited

BLACK SWAN SPALDING STAR BLOCK PLAN

PRINTED COLOURS MAY NOT SHOW TRUE REPRESENTATION

THIS DRAWING SHOULD NOT BE REPRODUCED UNLESS BY EXPLICIT CONSENT

SR SIGNS LIMITED: 0113 2798266 sales@sr-signs.co.uk