
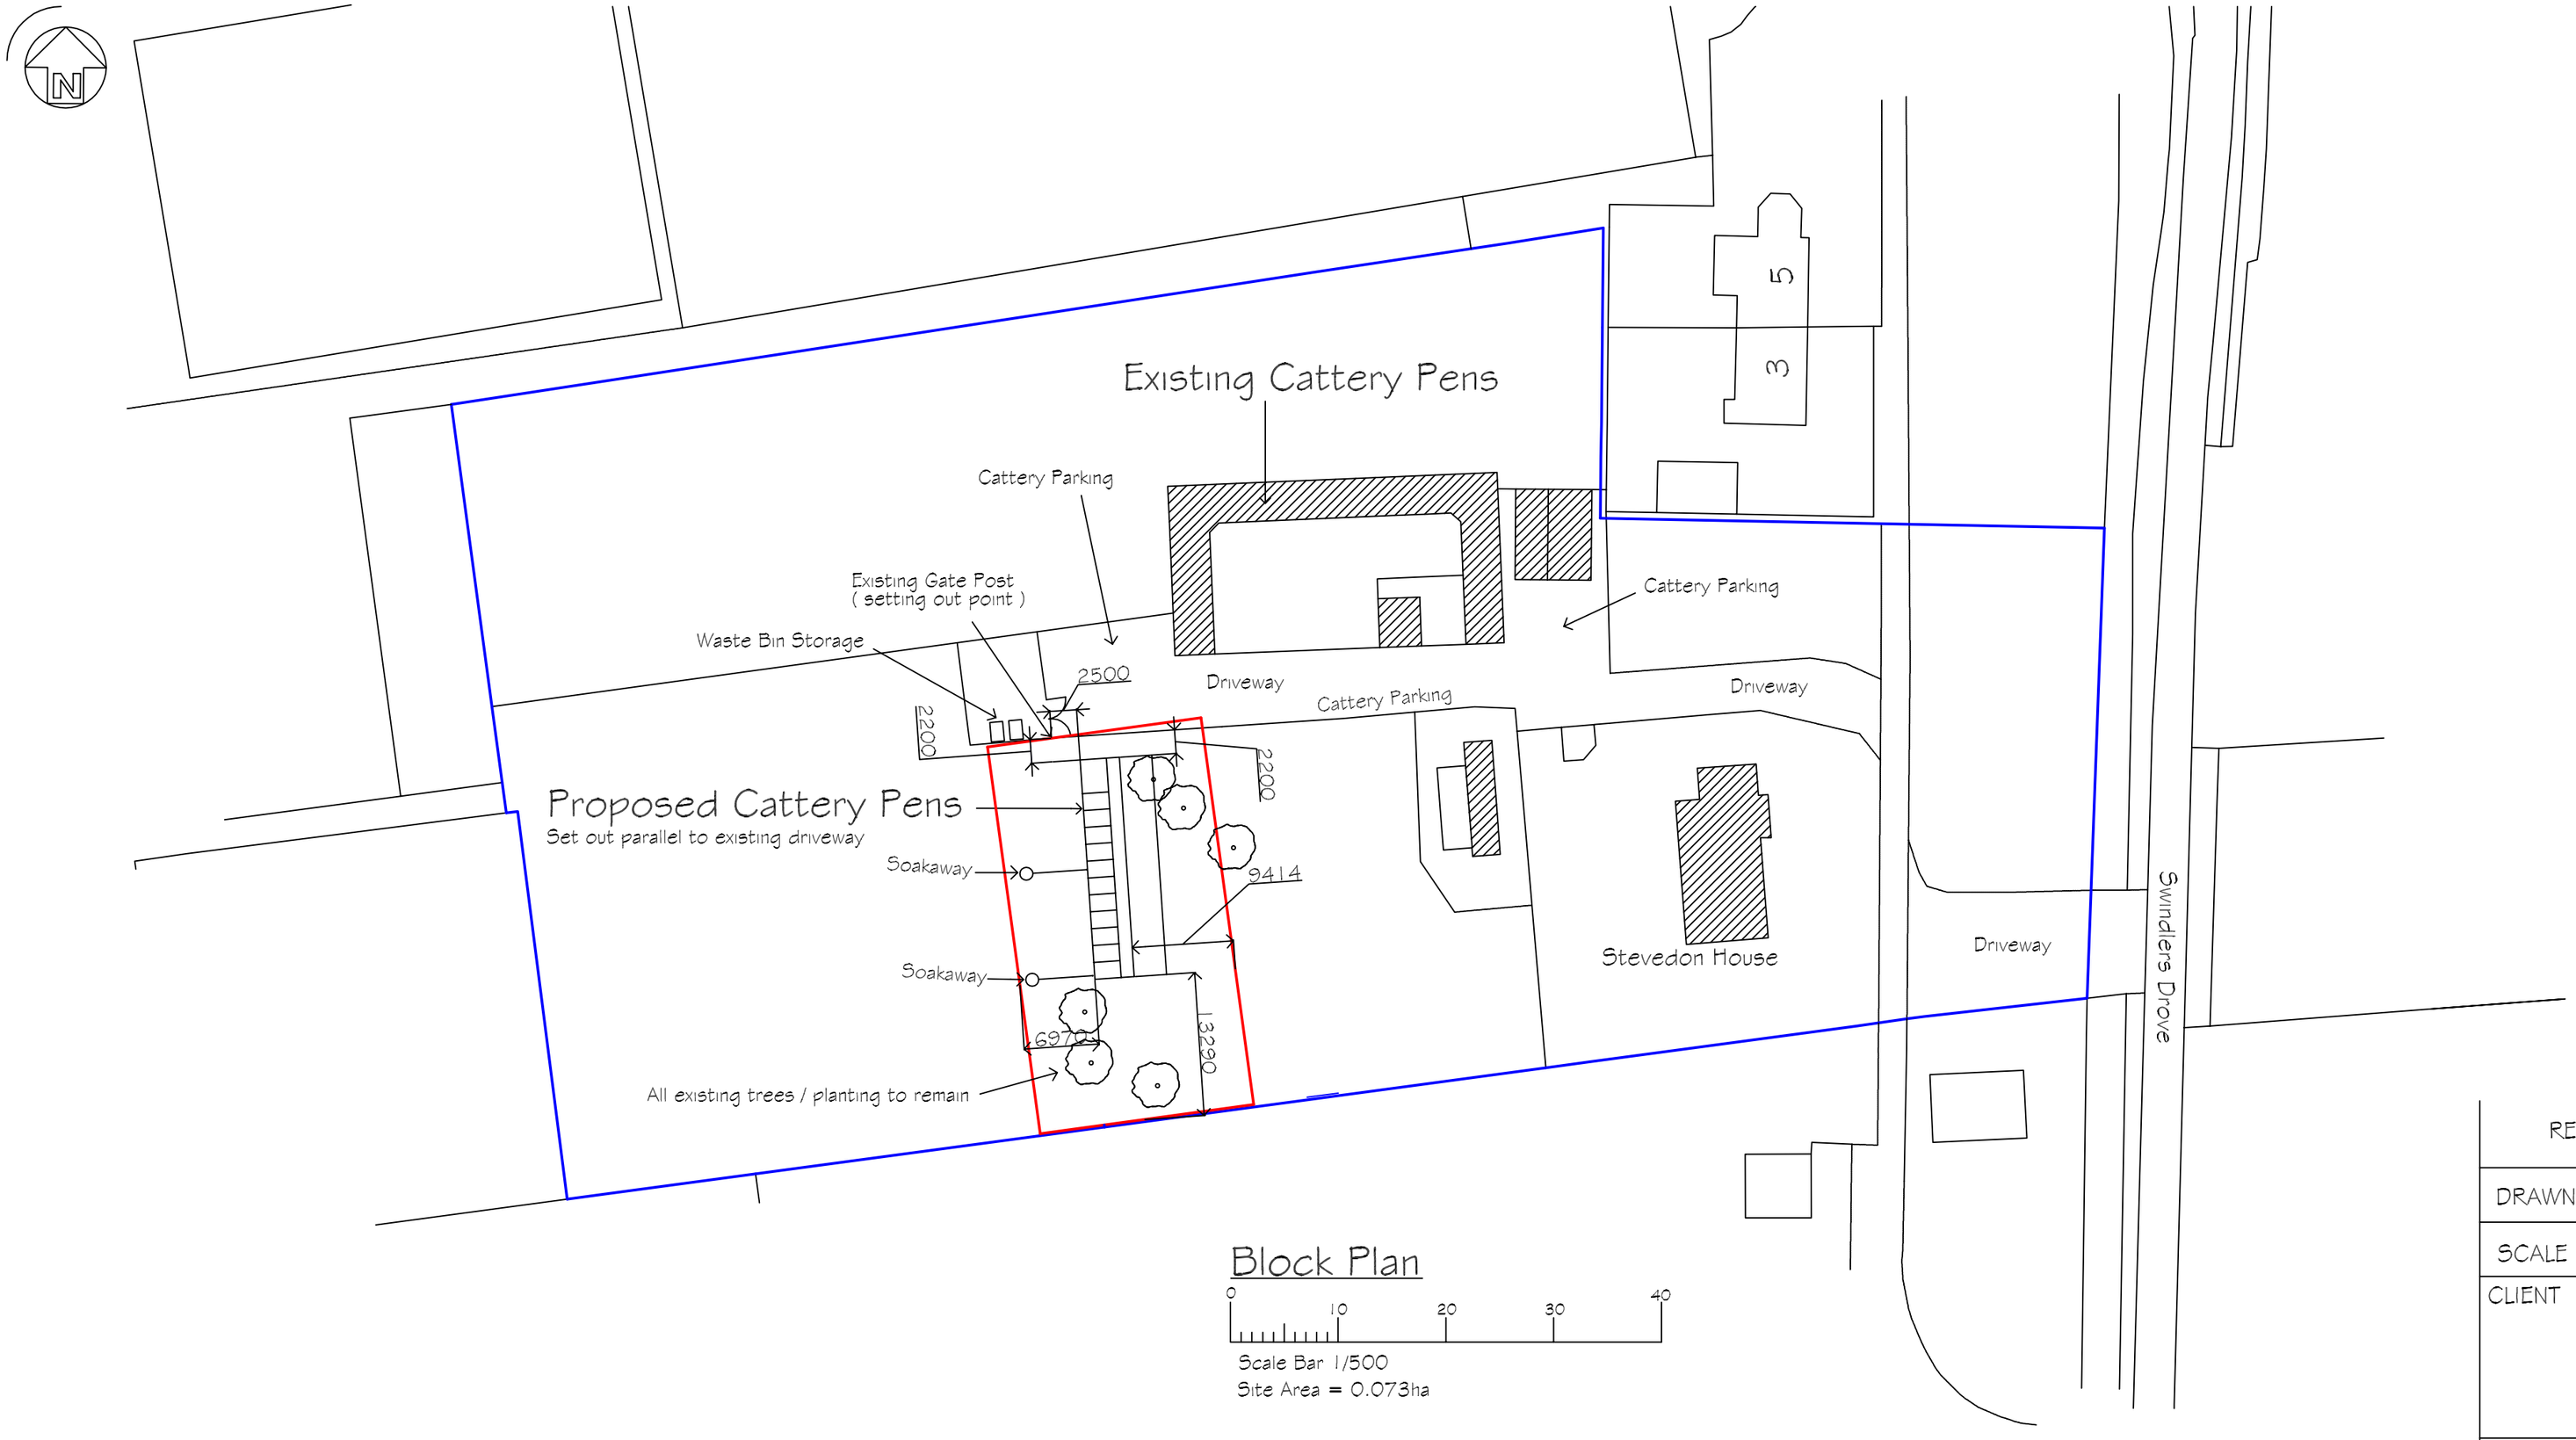


Block Plan

0 10 20 30 40

Scale Bar 1/500

Site Area = 0.073ha

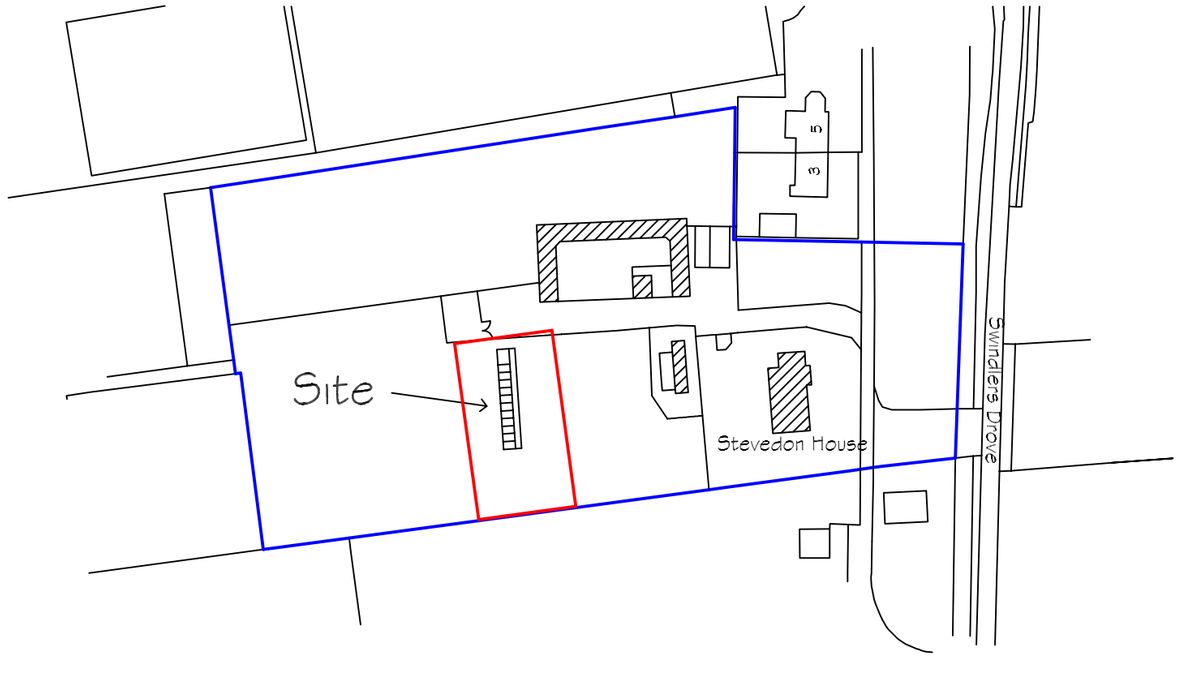

Location Plan

Ordnance Survey (c) Crown Copyright 2026
All rights reserved. Licence number 100022432

0 10 20 30 40 50m

Scale Bar 1/1250

REVISIONS		BY	DATE
DRAWN	MJW	DATE	1/09/2026
SCALE	As Shown	CHECKED	

CLIENT

Stevedon Cattery
Stevedon House
Swindlers Drove
Spalding
Lincs PE12 6BS

PROJECT

Proposed new single storey cattery building

DETAILS

Location & Block Plan

Malcolm Watson
Architectural - Detailing Services
Residential - Commercial - Industrial - Agricultural
Planning & Building Regulations submissions
13 Wimberley Way, Pinchbeck, Spalding, Lincs. PE11 3RY.
Tel / Fax : 01775 767650
email : mjw.13@btinternet.com
partner LABC

DRWG No. 711/LP/BP/2026

A2