

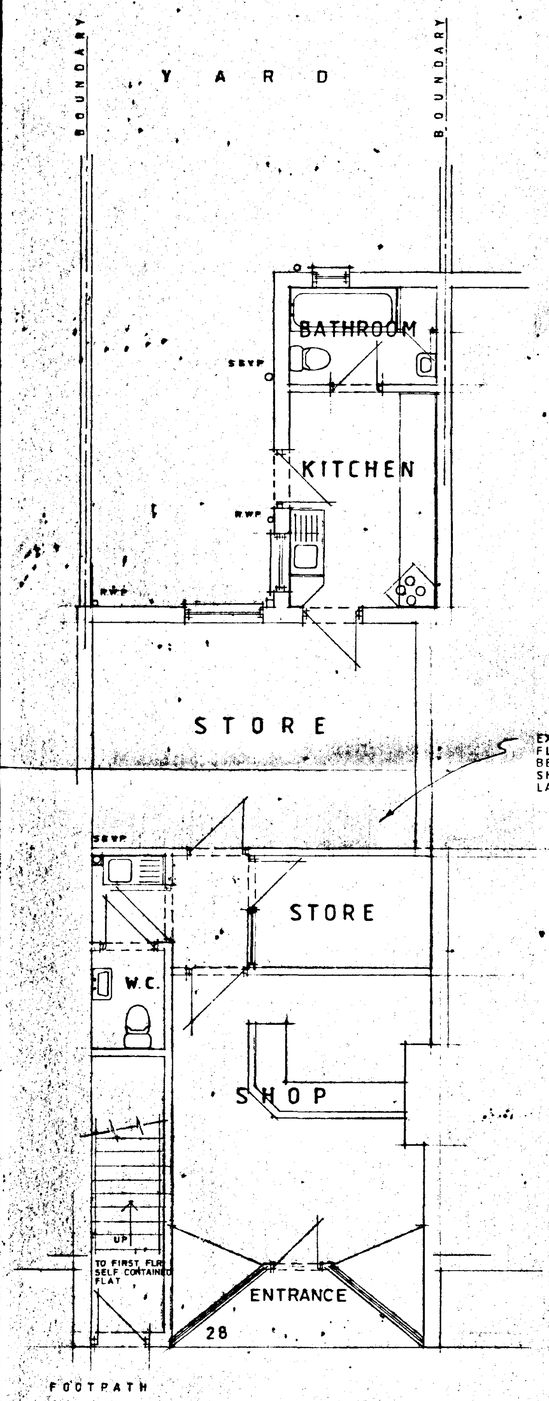



E,X'I'S'T'I'N'G G'R'O'U'N'D F'L'O'O'R L'A'Y'O'U'T

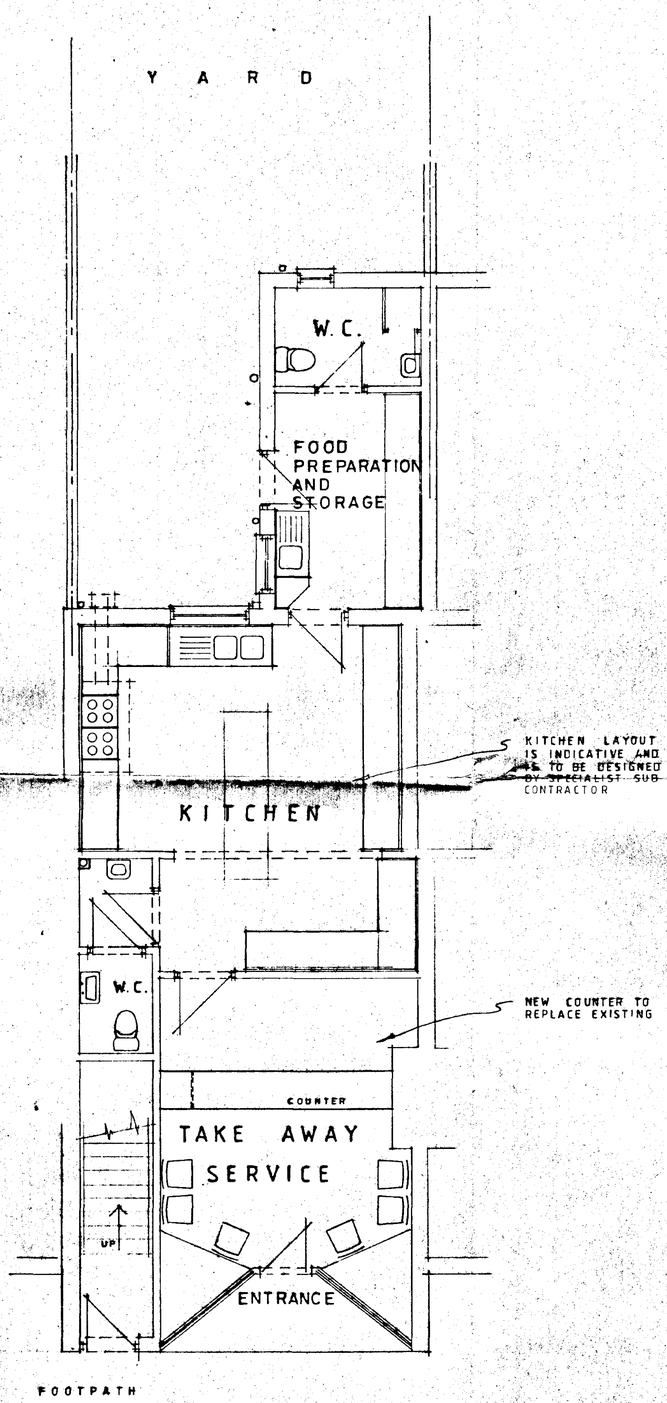


P'R'O'P'O'S'E'D G'R'O'U'N'D F'L'O'O'R L'A'Y'O'U'T

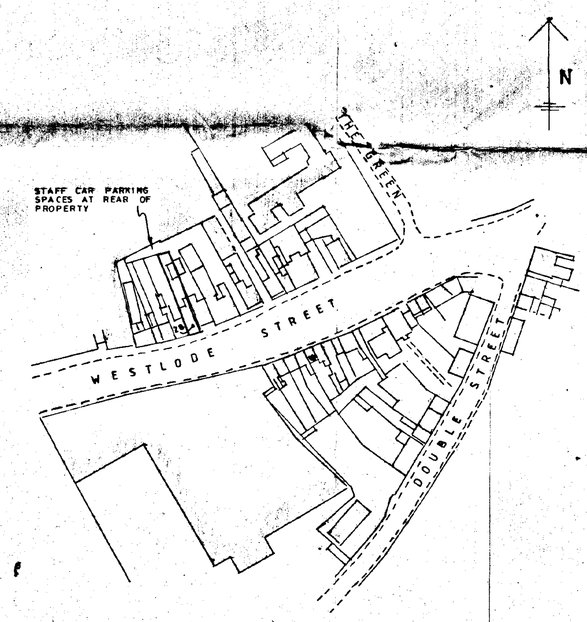


S'I'T'E L'O'C'A'T'I'O'N P'L'A'N

( 1 : 1250 )

SOUTH HOLLAND DC
HOUSING & PLANNING
30 JUN 1997
Ref: 0129/97/1

**NOTES**

All dimensions must be checked on site and not scaled from this drawing.

| | | |
|---|---|---|
| | | |
| | | |
| | | |
| A | Date | Revisions |

© copyright

ROSEDALE
DESIGN SERVICES
ARCHITECTURAL & SURVEYING CONSULTANTS
21 STORRINGTON WAY,
WERRINGTON,
PETERBOROUGH,
PE4 6QW.
TEL: 01733 570660
FAX: 01733 570660

Client
A.T. CATERING

Job Title
PROPOSED CHANGE OF USE FROM A1 TO A3 (USE CLASS) AT
28 WESTLODE STREET
SPALDING

Drawing Title
EXISTING & PROPOSED DETAILS

Scale 1 : 50

Date JUNE 97 | Drawn by

Drg No. RD / 360 / 001 | Rev.

RIBBA ARCHITECT STANDARD

841 x 594mm A1