



All works to comply with Lincolnshire County Council design guide Development Road Specification and Construction 2010 Revision"


Specification Clause numbers refers to the above design guide.

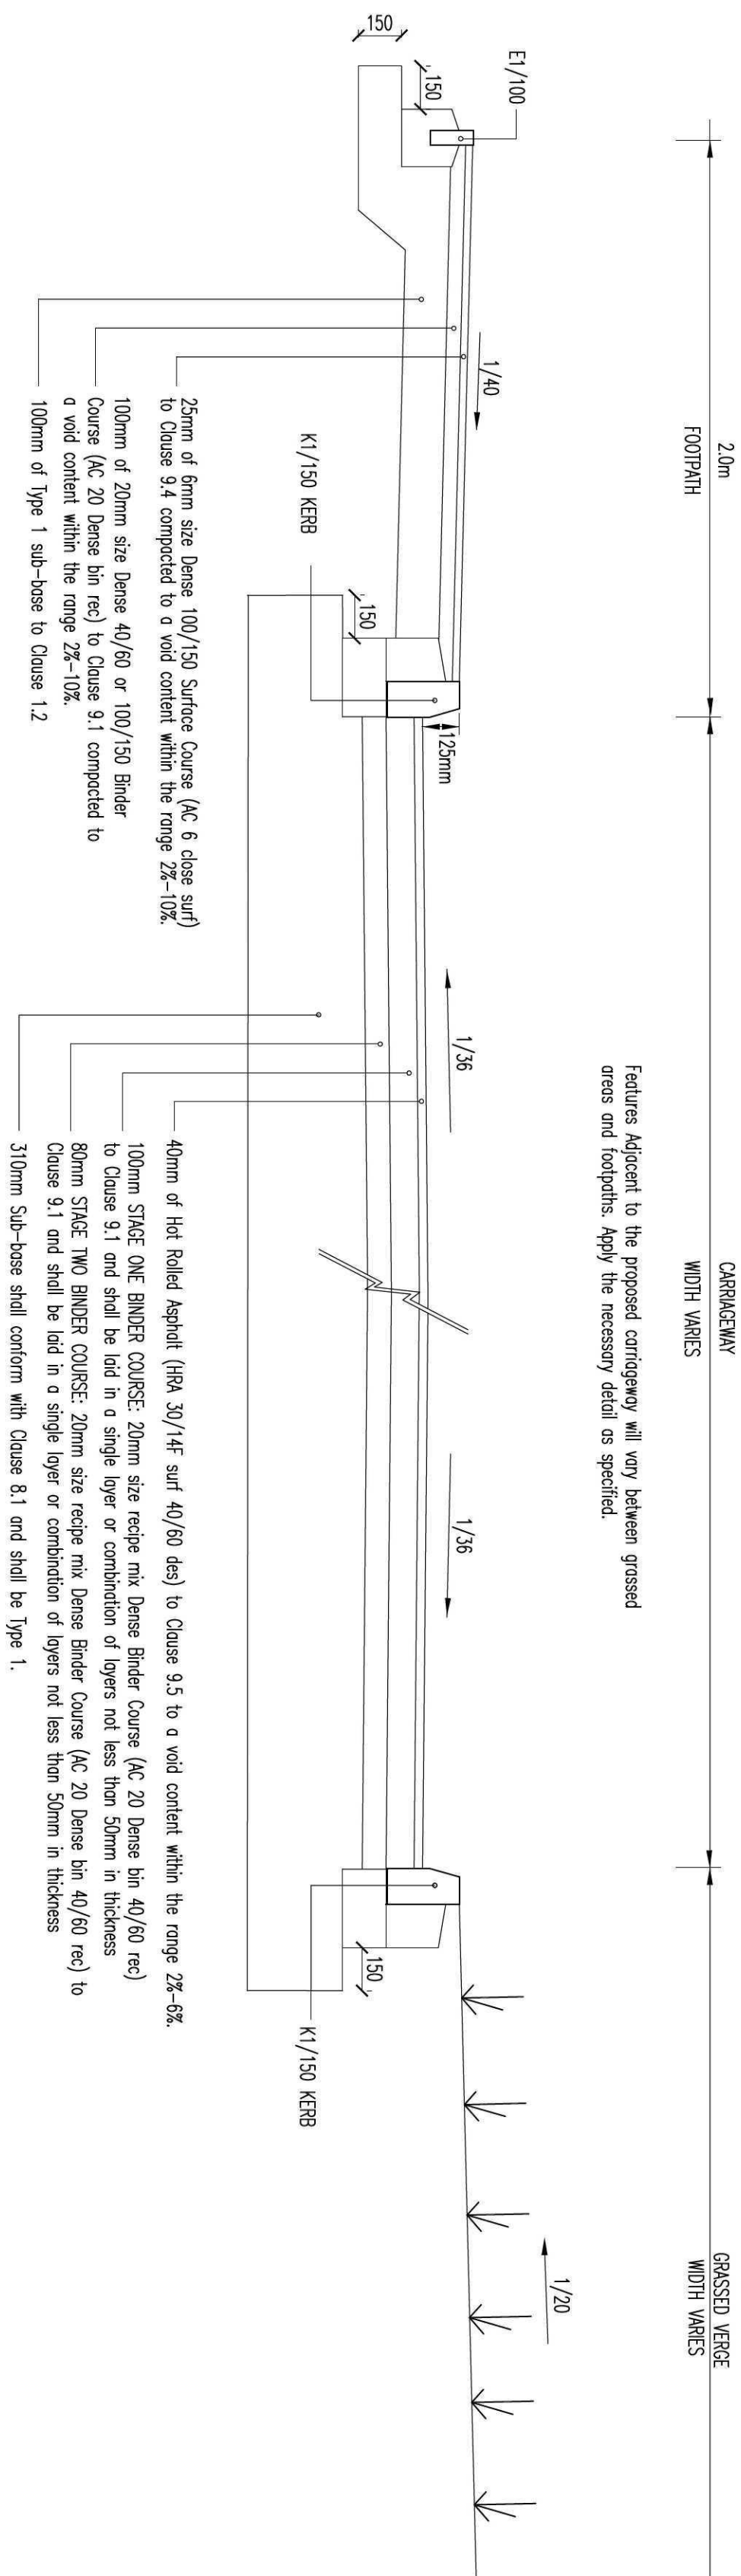




FOOTPATH/CYCLEWAY CONSTRUCTION DETAIL
(1:20)

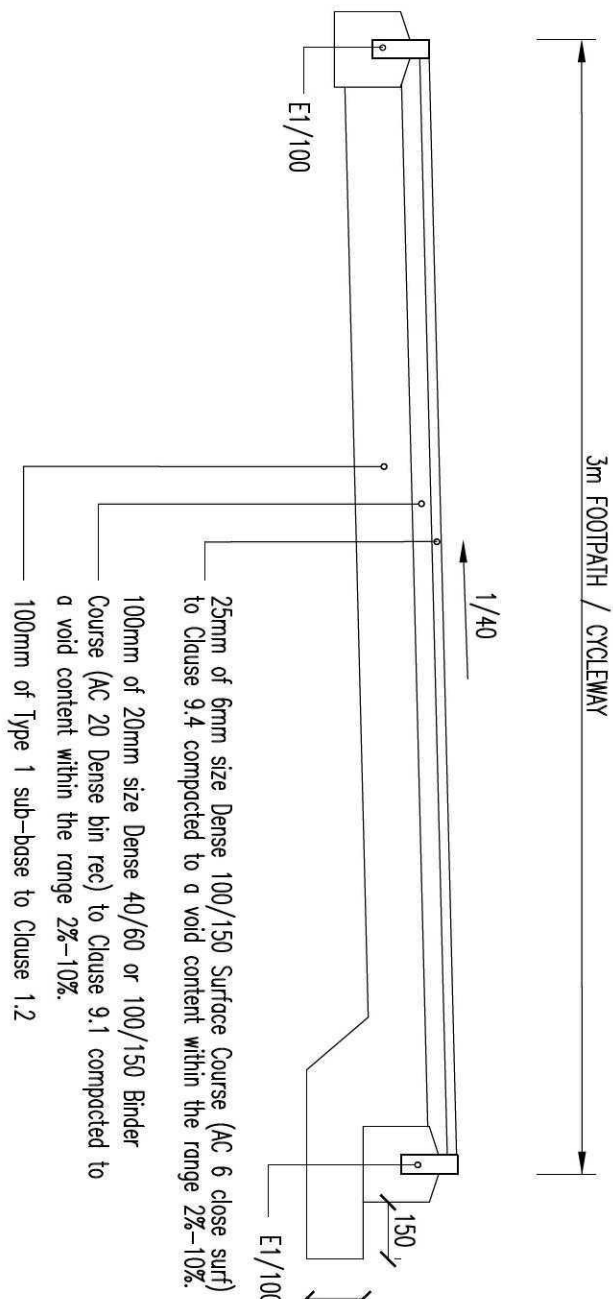


INDUSTRIAL ESTATE ROAD CONSTRUCTION DETAIL
(1:20)

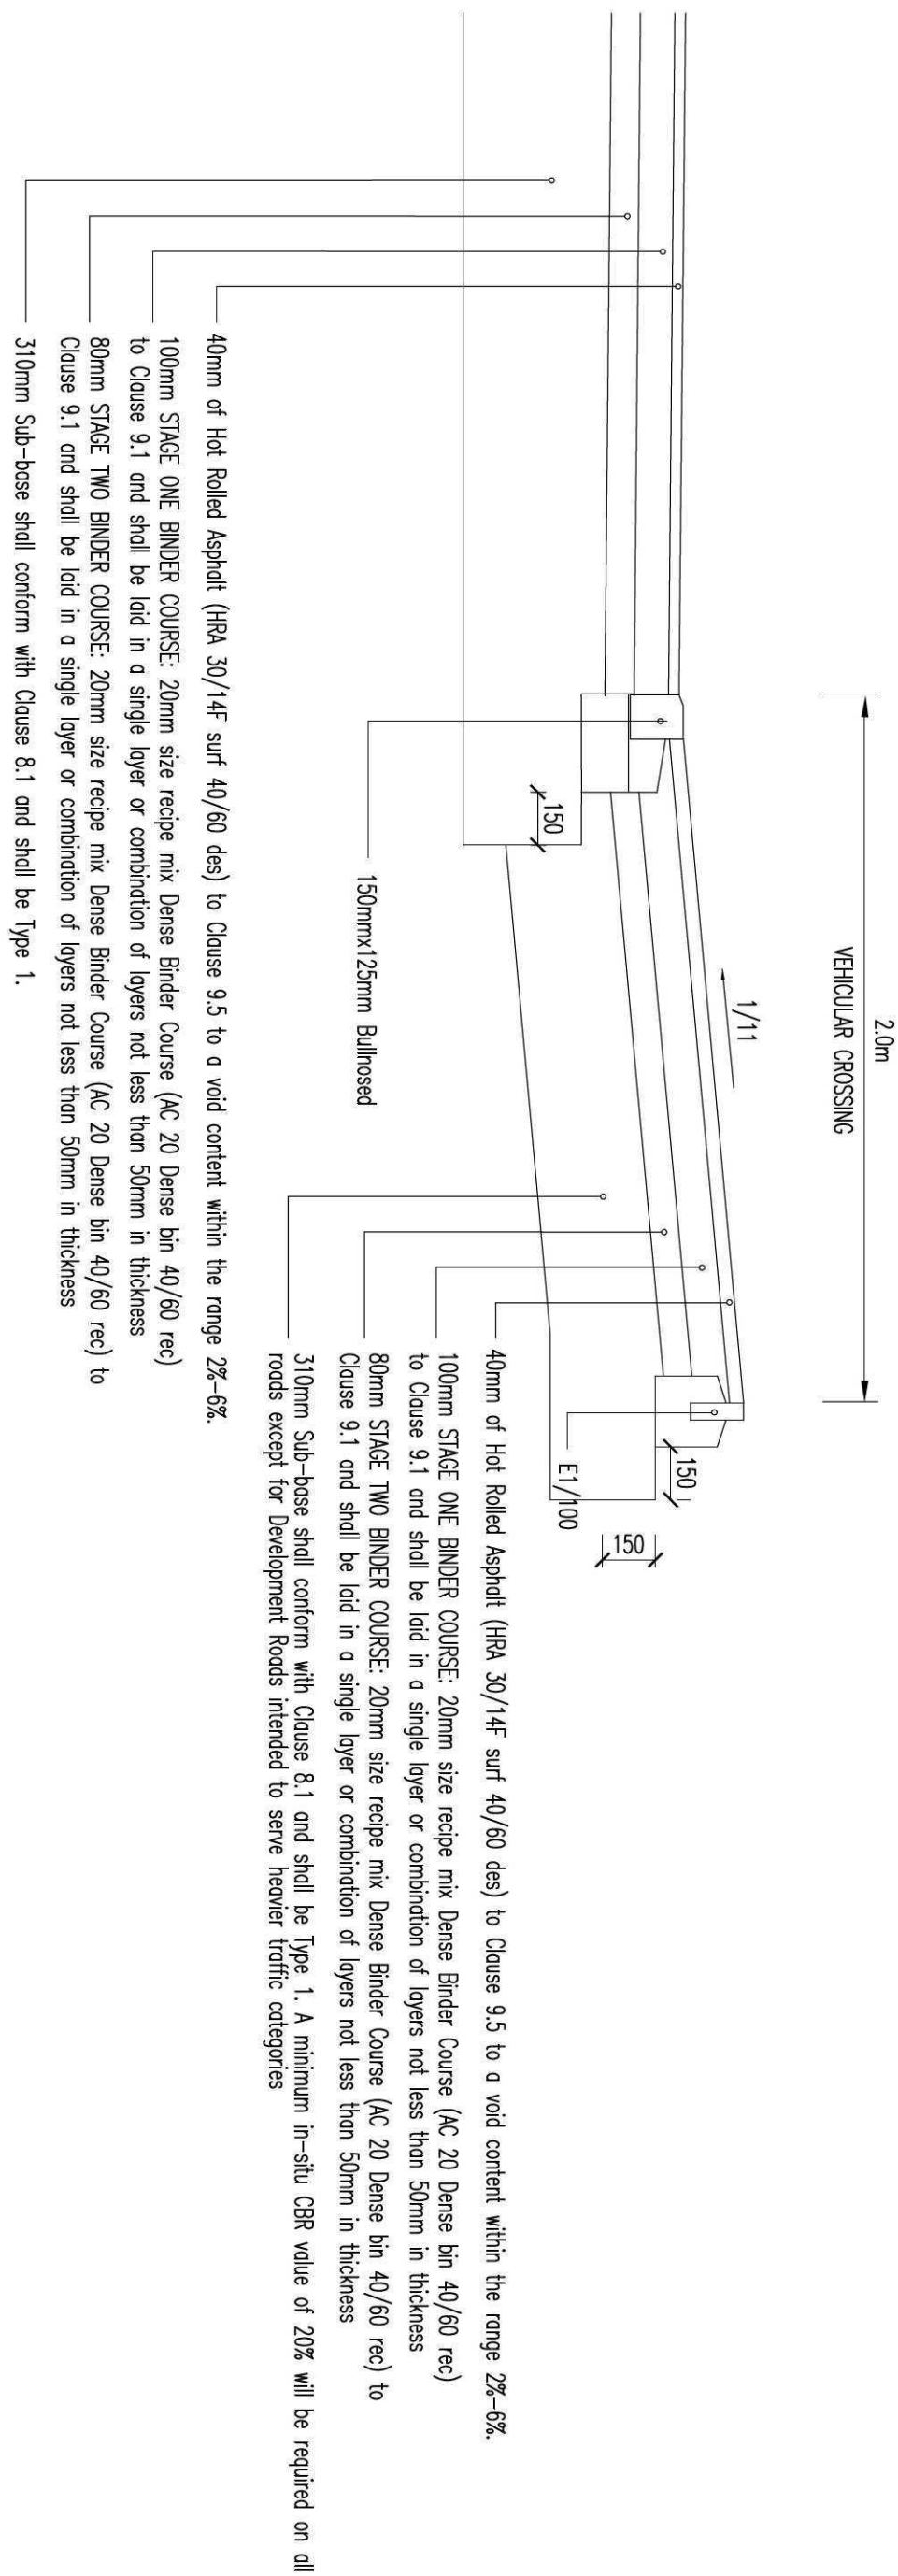

VEHICULAR CROSSING DETAIL
(1:20)

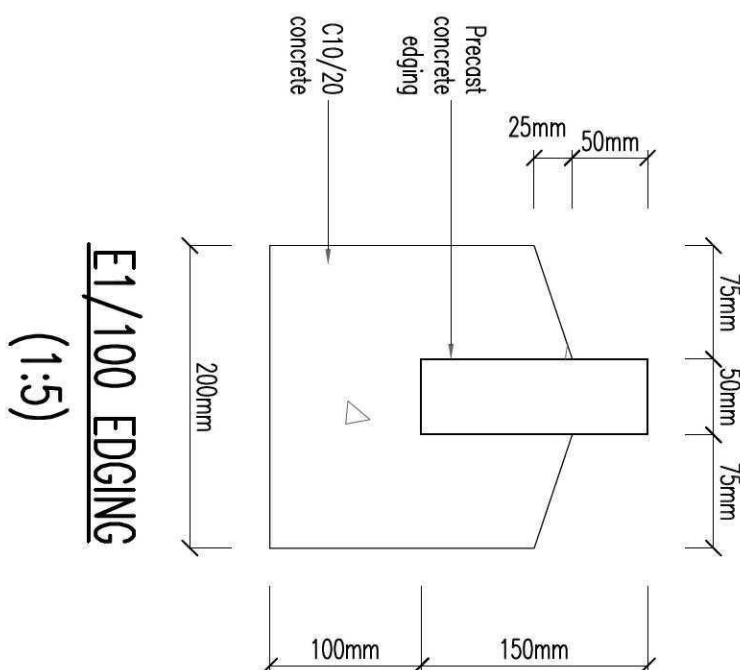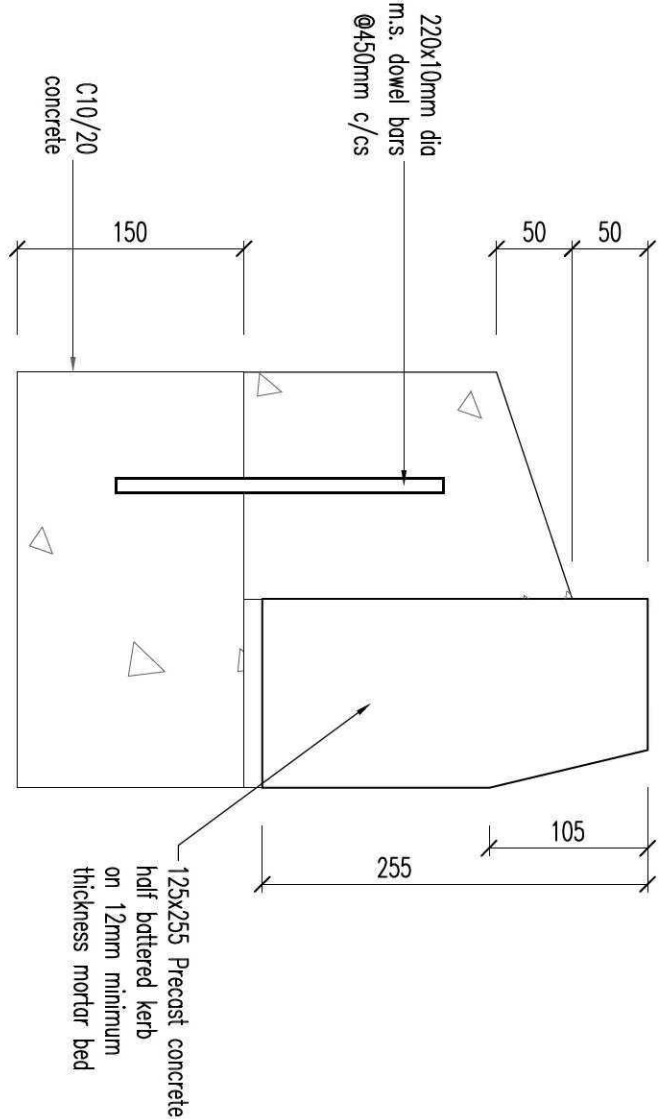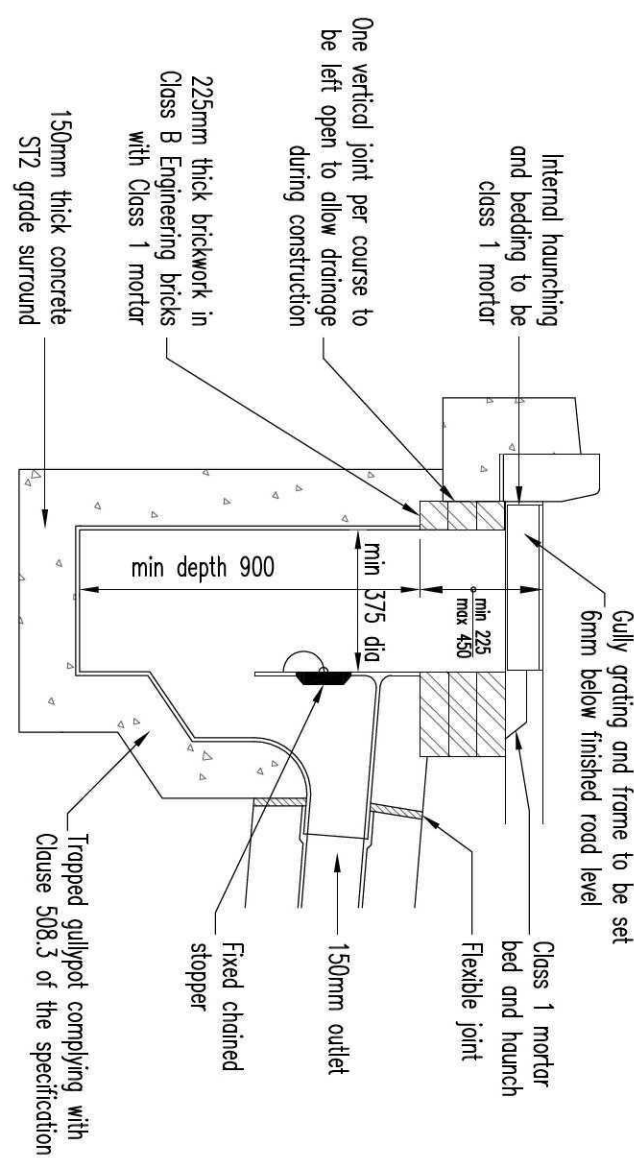

TYPICAL ROAD GULLY DETAIL
(1:20)

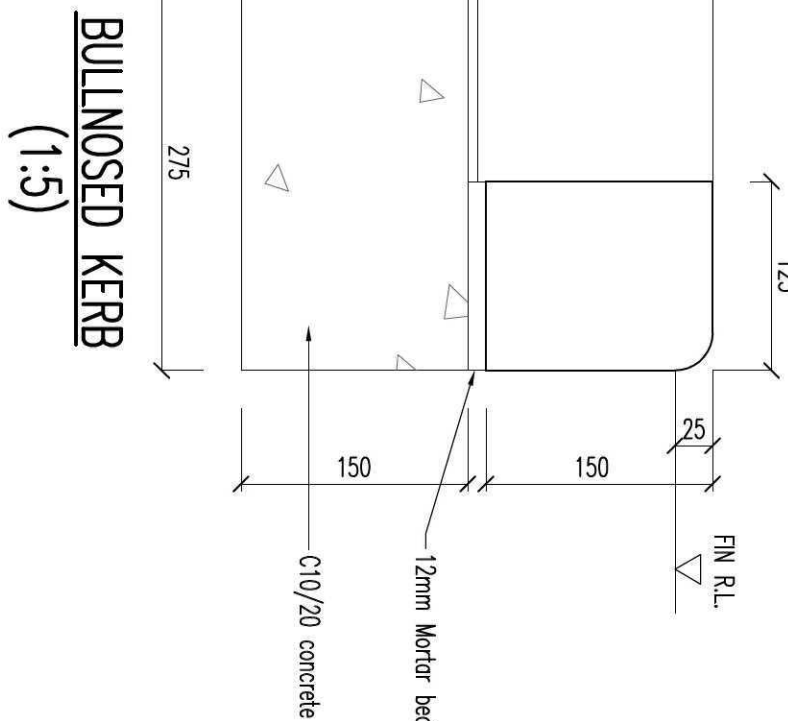

BULLNOSED KERB
(1:5)

A	MTO	13.09.11	Revised to suit layout changes.
/	MTO	17.09.10	Issued for approval
Rev	By	Date	Revision
			Chk


ARP ASSOCIATES
CHARTERED CONSULTING ENGINEERS

Northwest House • 5/6 Northwest Business Park • Sarnia Hill • Leeds LS6 2DH
Telephone: 0113 2459488 • Fax: 0113 2443864 • E-Mail: info@arpassociates.co.uk

TIME	PROJECT
HIGHWAY CONSTRUCTION DETAILS	CLAY LAKE SPALDING

ASHLEY KING DEVELOPMENTS	
Scale 1:100 v 1:500 H	Date NOV'08
Drawn MTO	Chk. ARP
	Rev
Dwg No. 1034/01/04	