


System Details

- Building Boundary
- Site Boundary

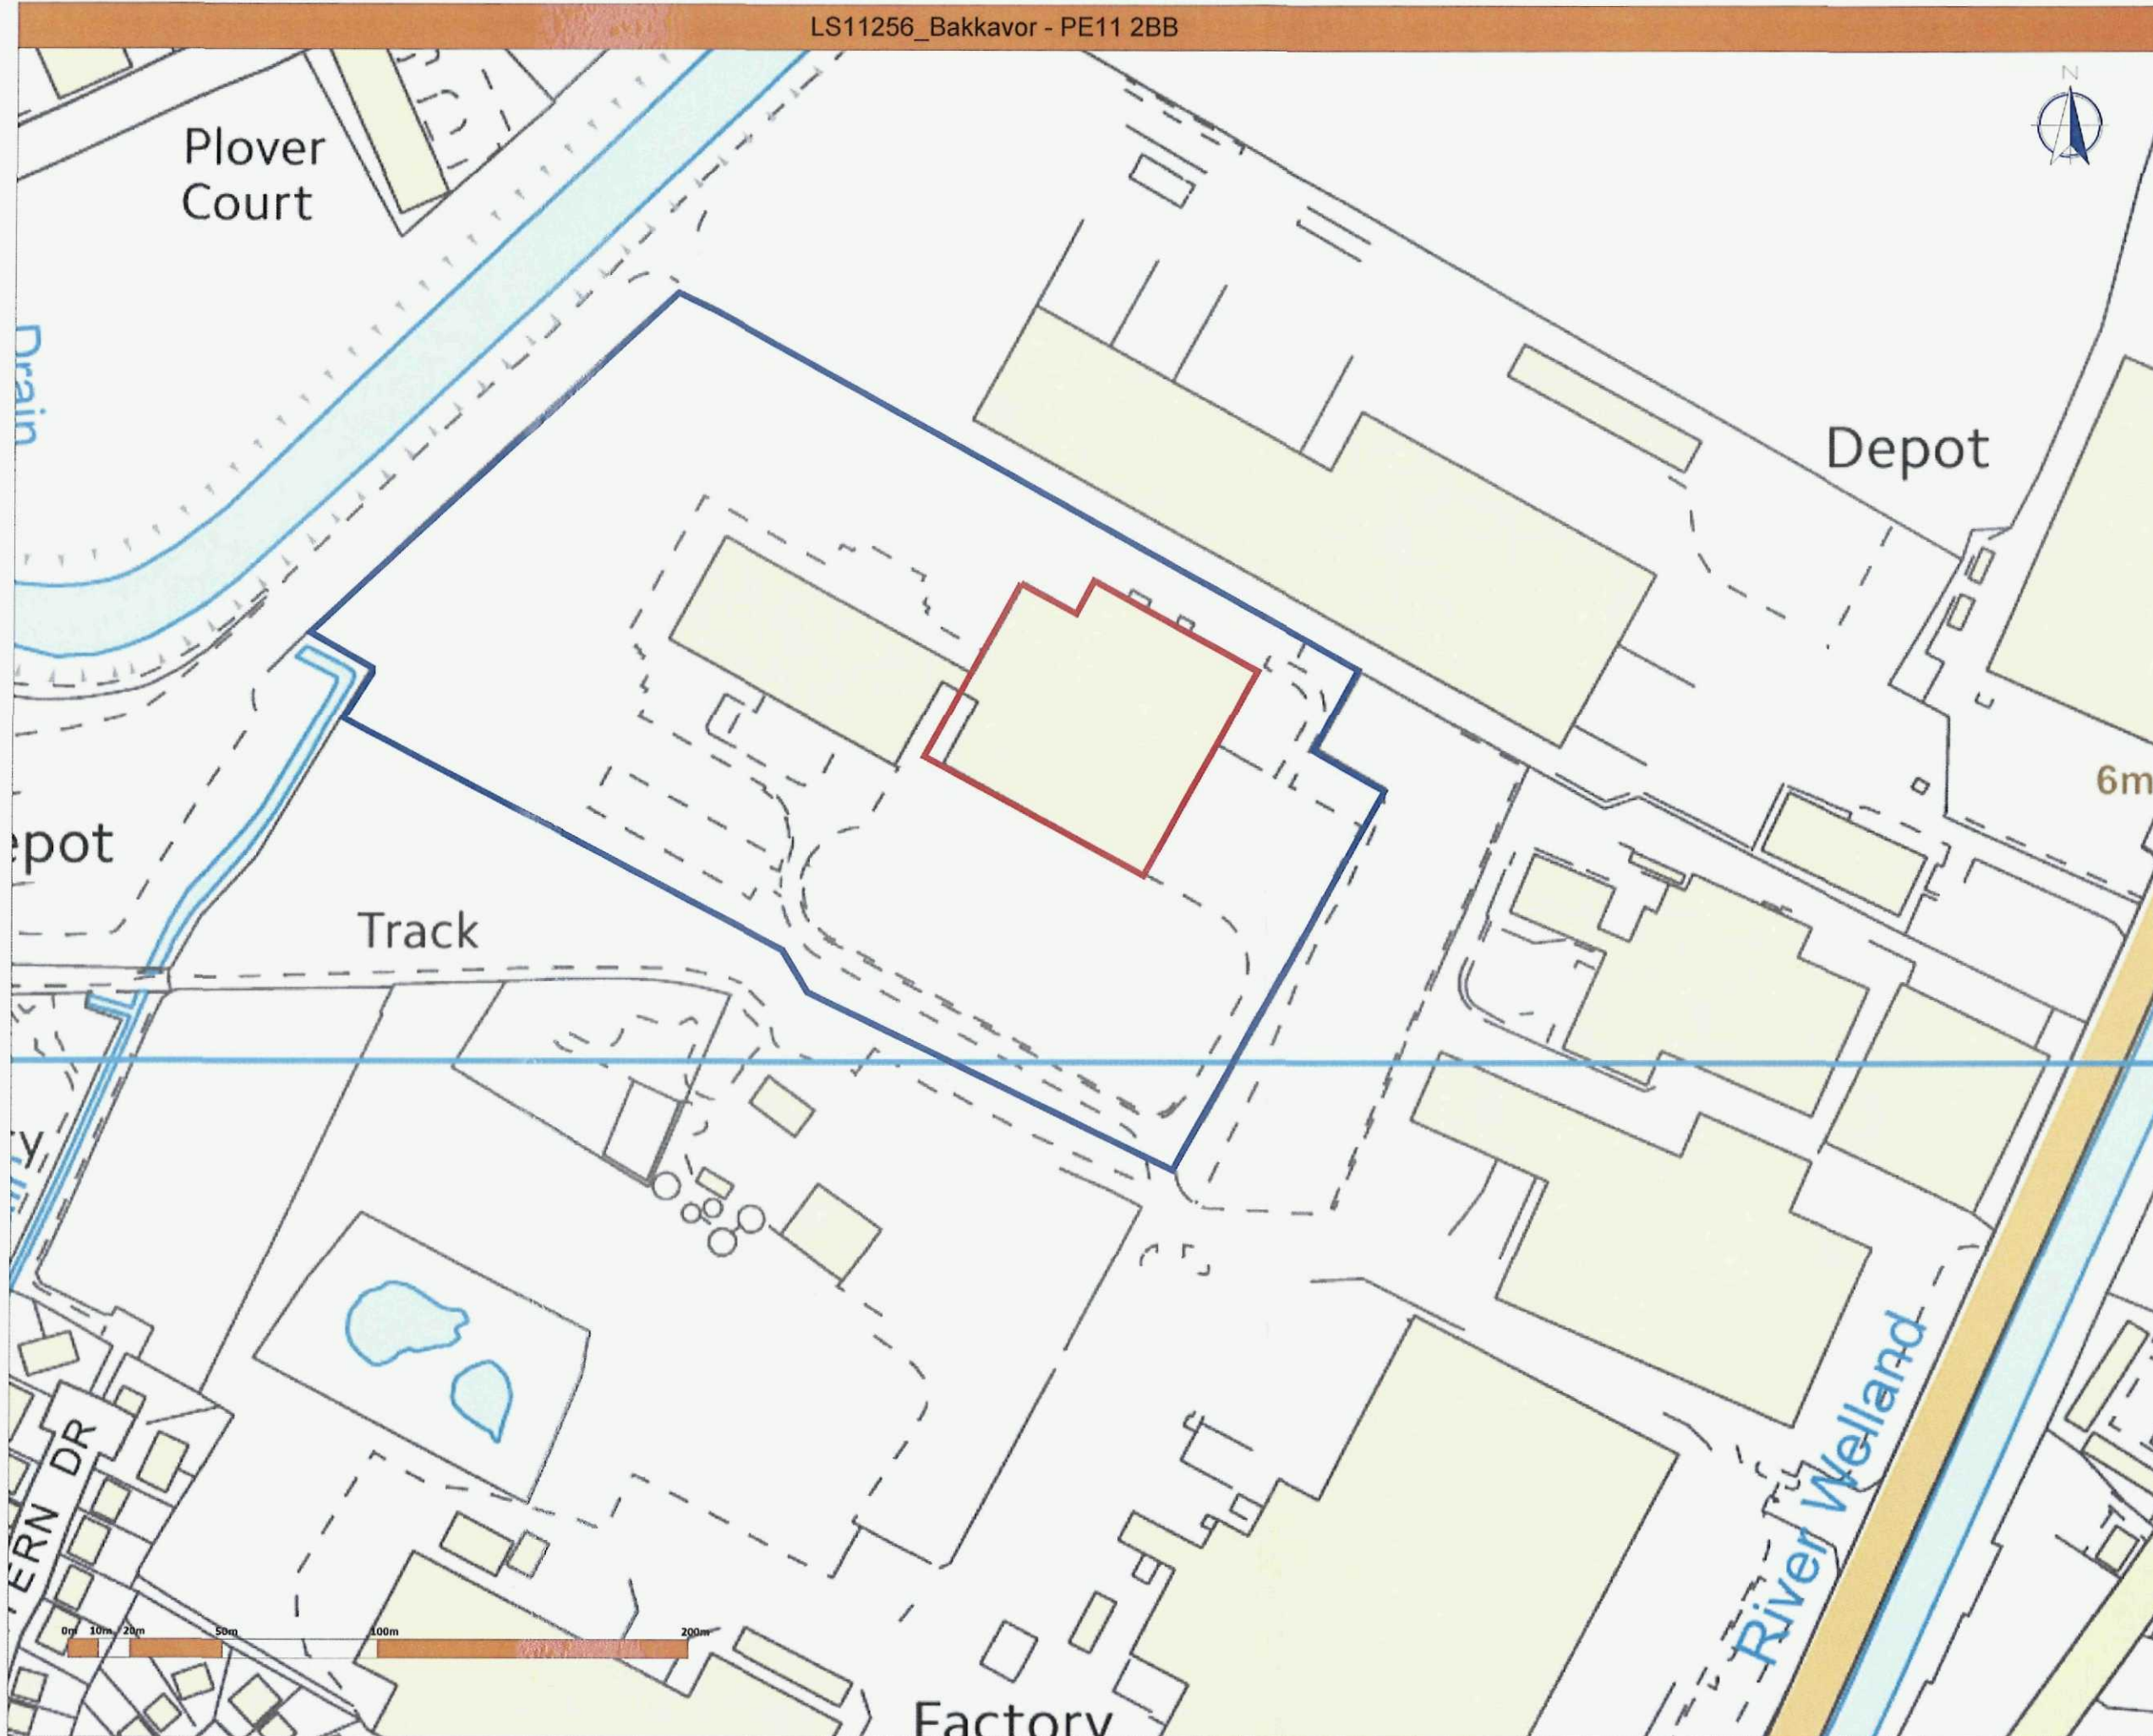

Revisions:

Rev	Date	Comments	Drawn	Chkd
CW	ZA	ZA	29/07/2015	
DRAWN	CHECKED	APPROVED	DATE	

PROJECT NAME & ADDRESS:
 Project Name: LS11256_Bakkavor
 Address: West Marsh Road, Spalding
 Postcode: PE11 2BB

NOTES:
 - SITE SURVEY NECESSARY
 -
 -
 -

Paper Size:	Scale:	Revision:
A3	1:2000	0

CAPACITY:
 1,232 Modules 314.16kWp

DRAWING TITLE:
 OS Map - Planning_Preliminary

DRAWING NUMBER:
 6.1.4 STATUS: DRAFT



LIGHTSOURCE
 COMMERCIAL ROOFTOPS
 Lightsource Commercial Rooftops Limited
 The Alba Centre,
 Alba Campus,
 Livingston,
 EH54 7EG

Tel: 06455 440 511 Email: roof@lightsource-re.co.uk
www.lightsource-re.co.uk