



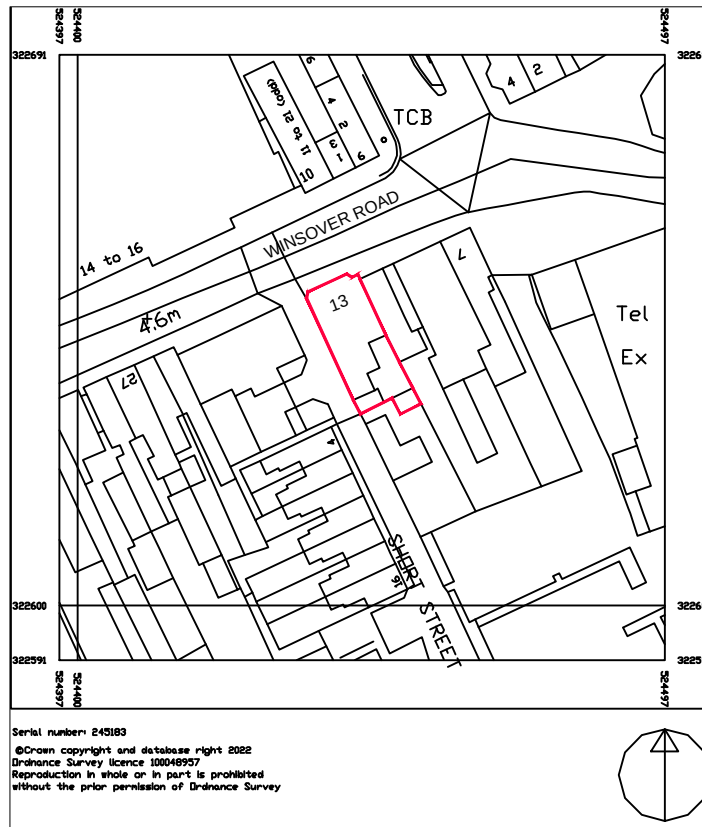

Location Plan

Scale 1:1250

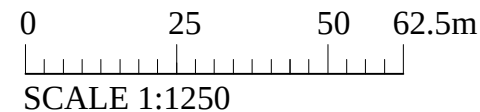

Notes:
 ALL DETAILS AND MEASUREMENTS TO BE CHECKED ON SITE.
 ALL DIMENSIONS ARE IN MM UNLESS OTHERWISE STATED
 ALL NEW PROPOSED MATERIALS TO MATCH EXISTING.
 ALL STEEL BEAMS/COLUMNS SHOWN ON DRAWING ARE ALL SUBJECT TO CONFIRMATION FROM STRUCTURAL ENGINEER
 ALL PROPOSED WINDOWS OVERLOOKING OTHER NEIGHBOURS IF SHOWN SHOULD BE OF OBSCURE GLAZING
 THIS DRAWING AND WORKS SHOWN ARE THE COPYRIGHT OF BRETWAY DESIGNS AND MAY NOT BE REPRODUCED EXCEPT BY WRITTEN PERMISSION

Client :

13 Winsover Road, Spalding,
 PE11 1EG

Site :

Retrospective ATM machine and
 shop front sticker to 13 Winsover
 Road, Spalding, PE11 1EG

Drawing Title

Location Plan



Pinnacle House Business Centre, Newark
 Road, Peterborough, PE1 5YD, U.K.
 Tel : 01733857631, 07852332121
 e-mail: info@bretwaydesigns.com

Jul 2022

Scale : As Noted

Print @ A4 Sheet Size

PP/22/0611-03