




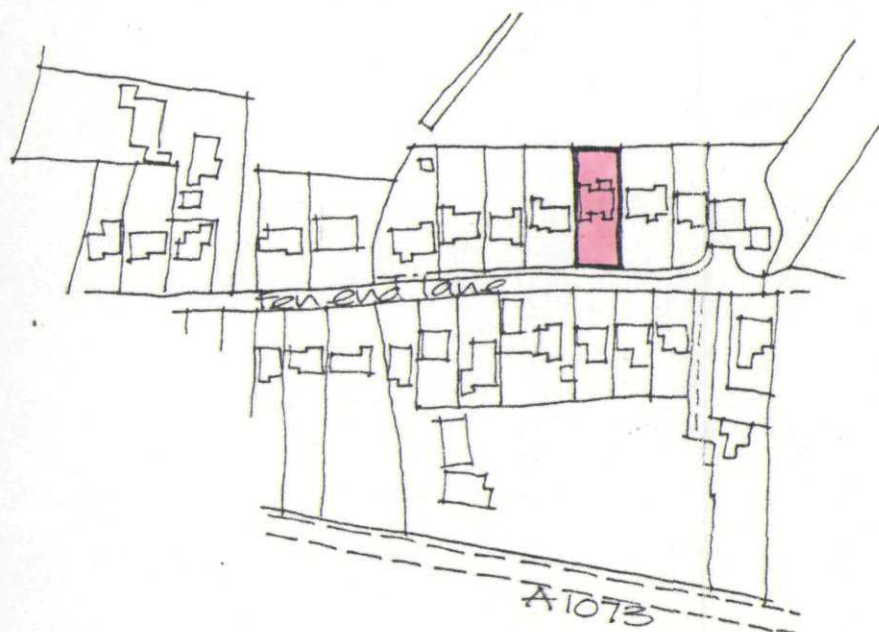

LOCATION PLAN
Scale 1:2500

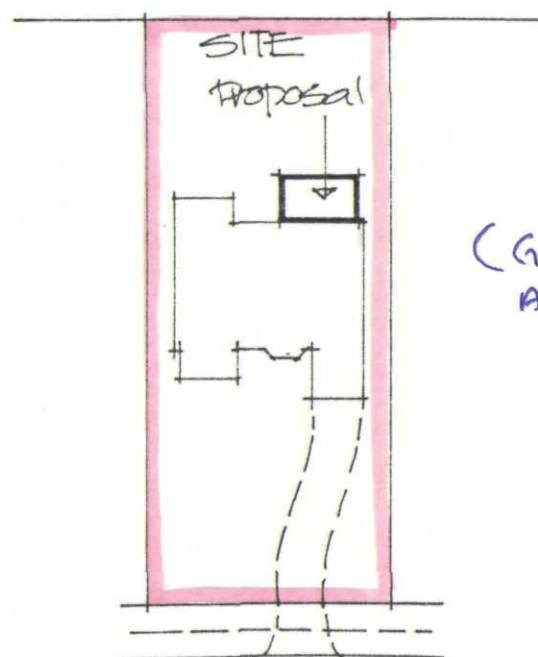

BLOCK PLAN
Scale 1:500

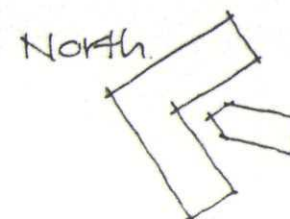

(GROUND LEVEL APPROX. 3.0
ABOVE ORDNANCE DATUM.)

SHDC Planning & Development
02 JUN 2004
Ref: 733/04

**DETERMINED
PLAN**

PROPOSED CONSERVATORY
EXTENSION TO BUNGALOW
55 FEN END LANE, SPALDING
MR & MRS E. L. HOCKHAM.

Alan Hornsby

Architectural Services Ltd

Little Acre, Peak Hill, Cowbit,
Spalding, Lincs. PE12 6AW
Tel: Holbeach (01406) 380591

Drawing number

04/10/

Scales

Date