




SHANGHAI GARDEN RESTAURANT


FRONT ELEVATION (SOUTH): UNIT 1.

1:20

Letters forming sign, 'SHANGHAI GARDEN RESTAURANT' centred on projecting string course and over three ground floor windows: cast bronze letters 180mm high x 6mm thick: style Times New Roman, capitals.

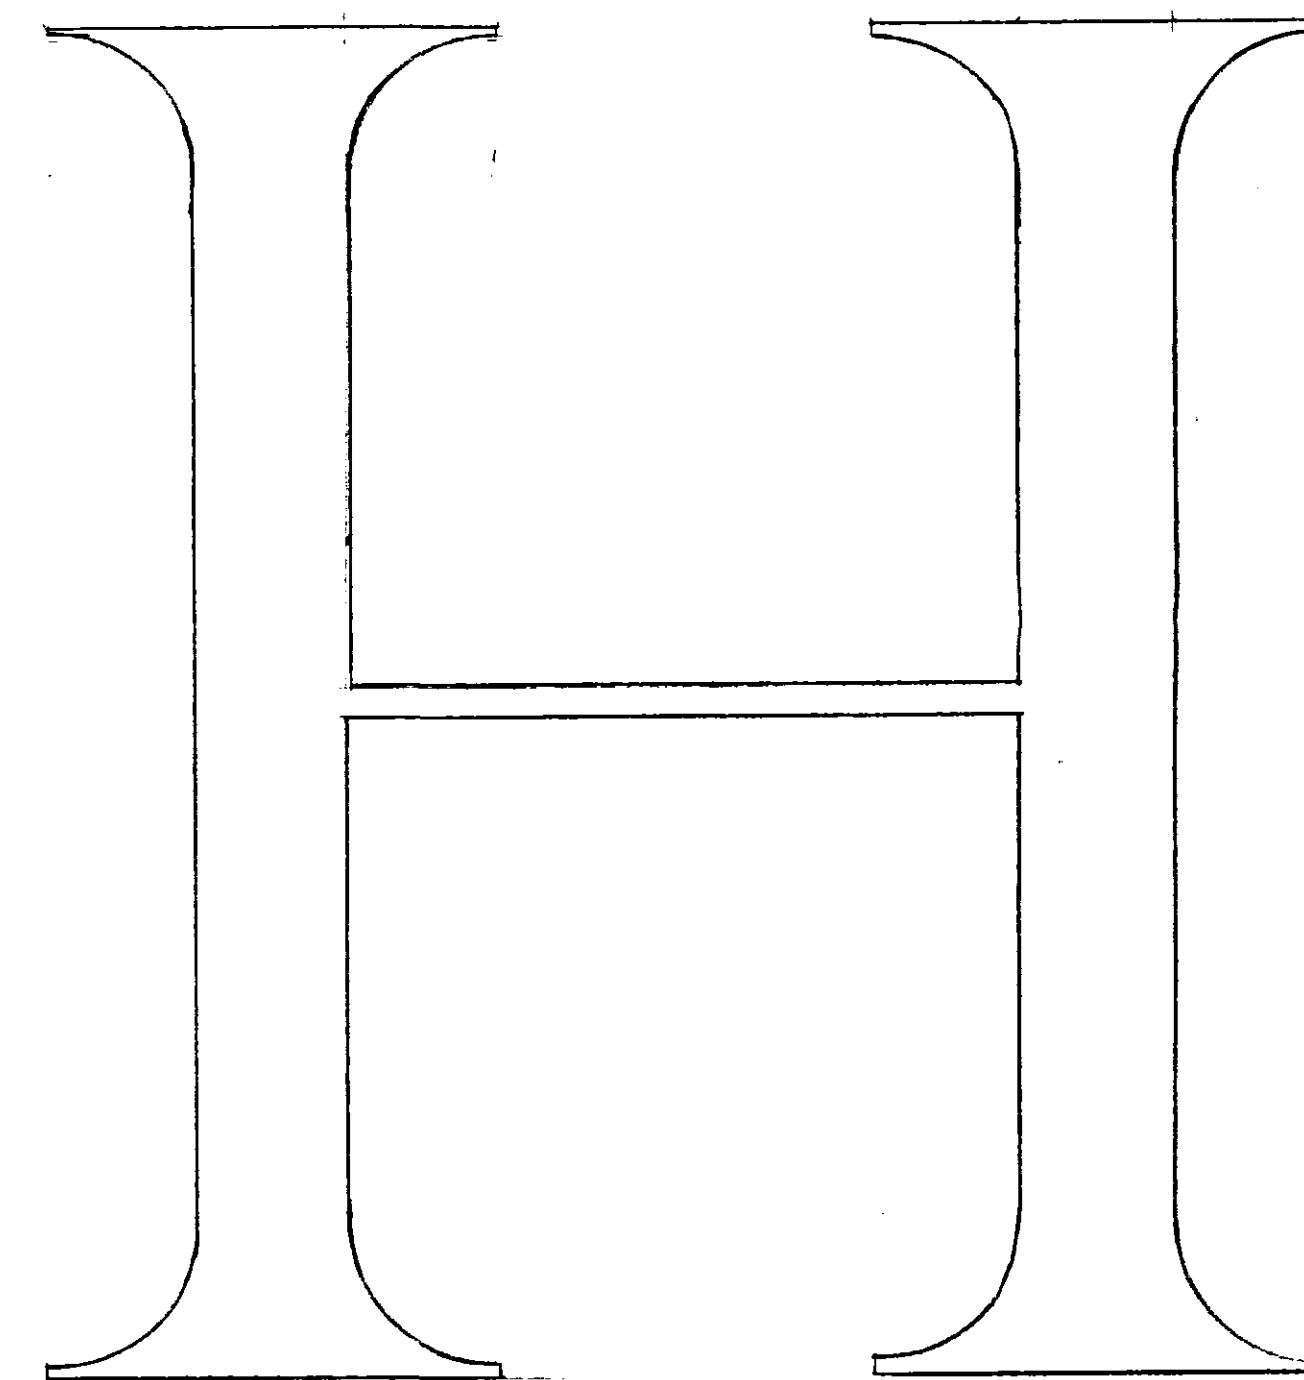

ELEVATION OF TYPICAL LETTER
FULL SIZE

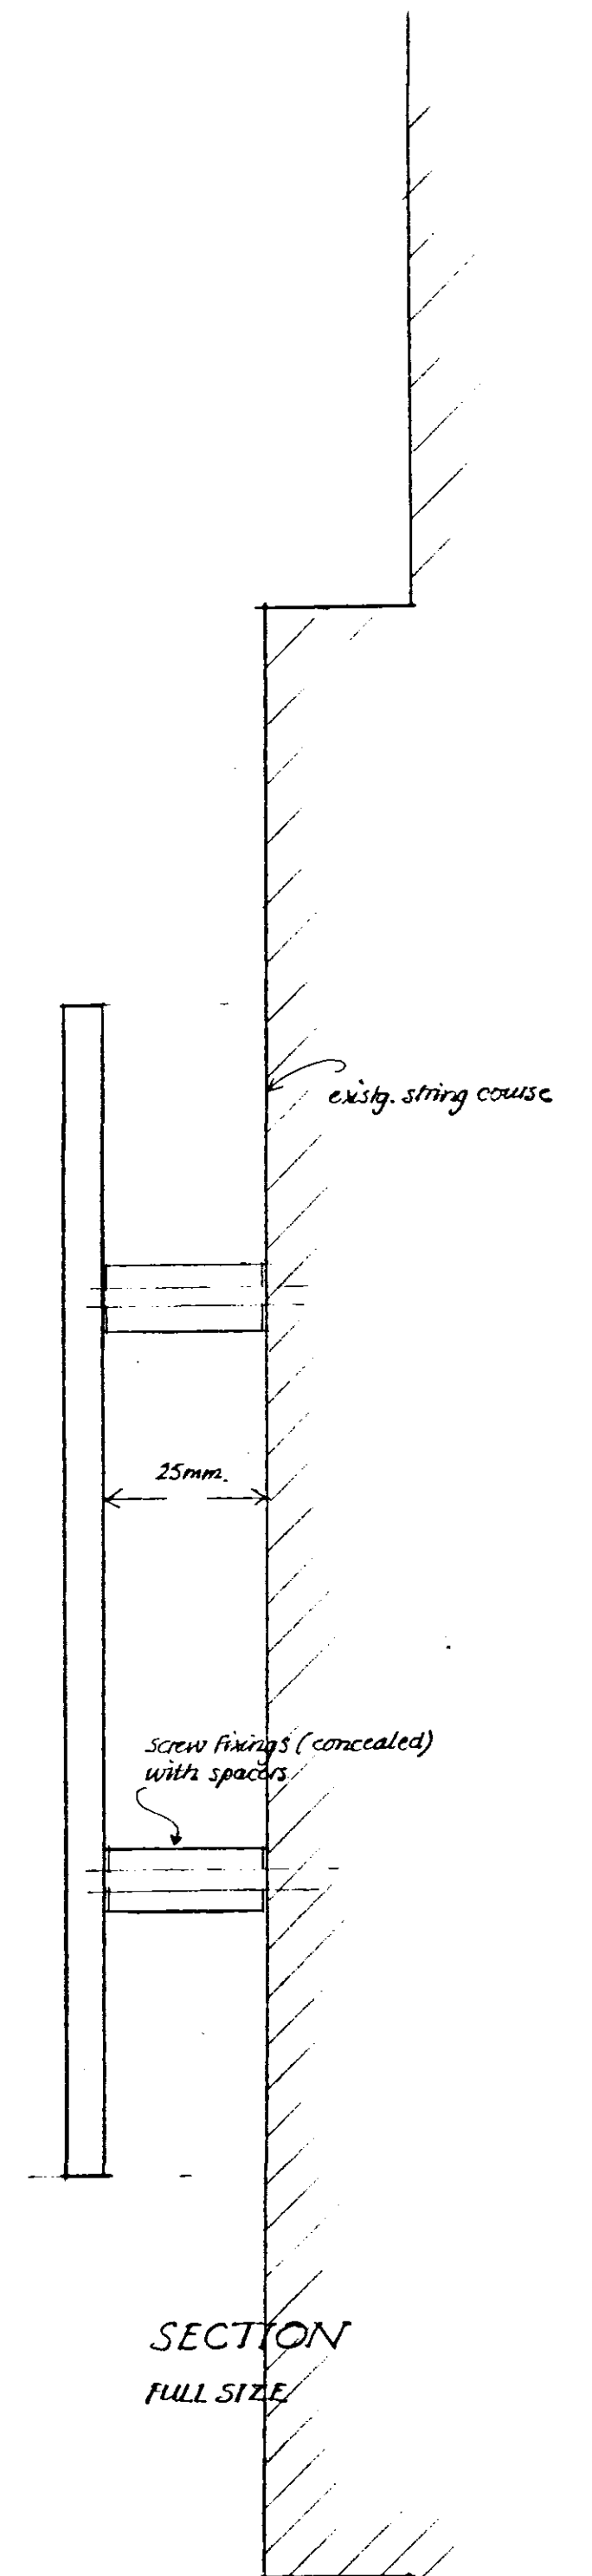

SECTION
FULL SIZE

DETERMINED
PLAN

733/06

PROPOSED SIGNAGE AT UNIT 1, THE WHITE HART, SPALDING, LINGS.

7923/G/2.

SCALES: 1:20 AND FULL SIZE.

MOLSON & PARTNERS
SURVEYORS
13, MAIN RIDGE, BOSTON, LINGS.