
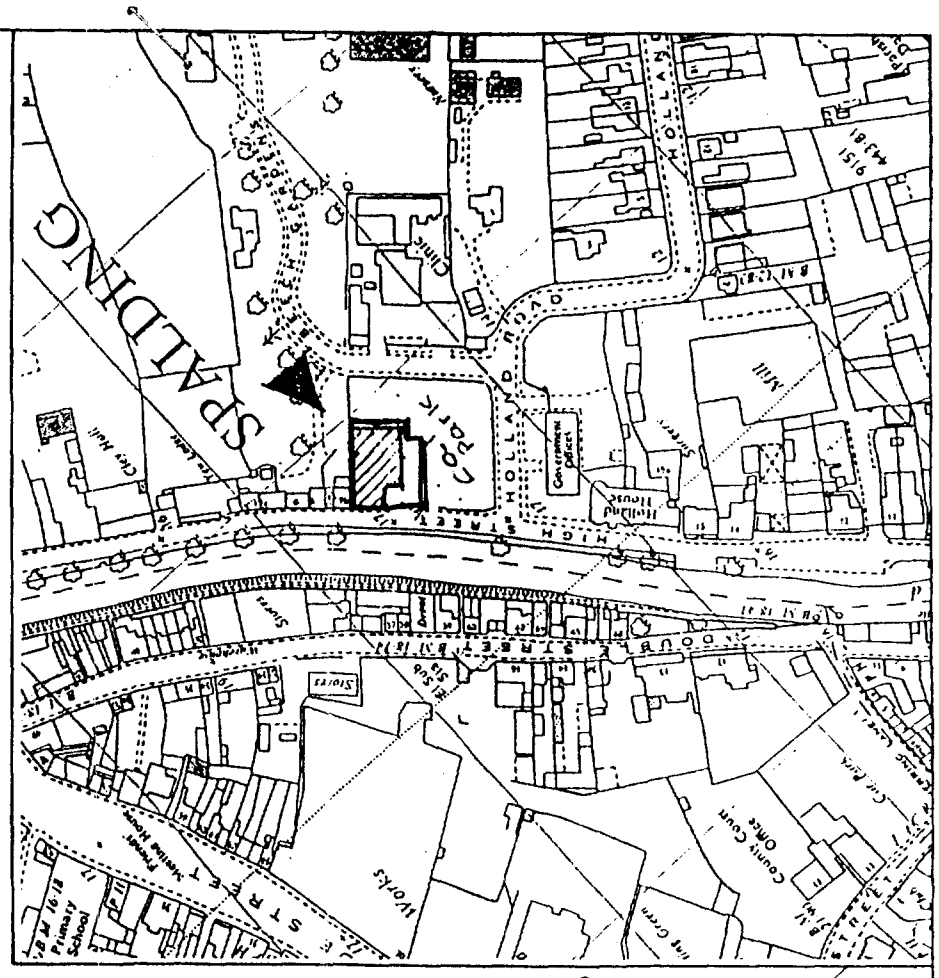


Location Plan - ~~1:2500~~

(c) Crown Copyright

NOT TO SCALE.
90% reduction.

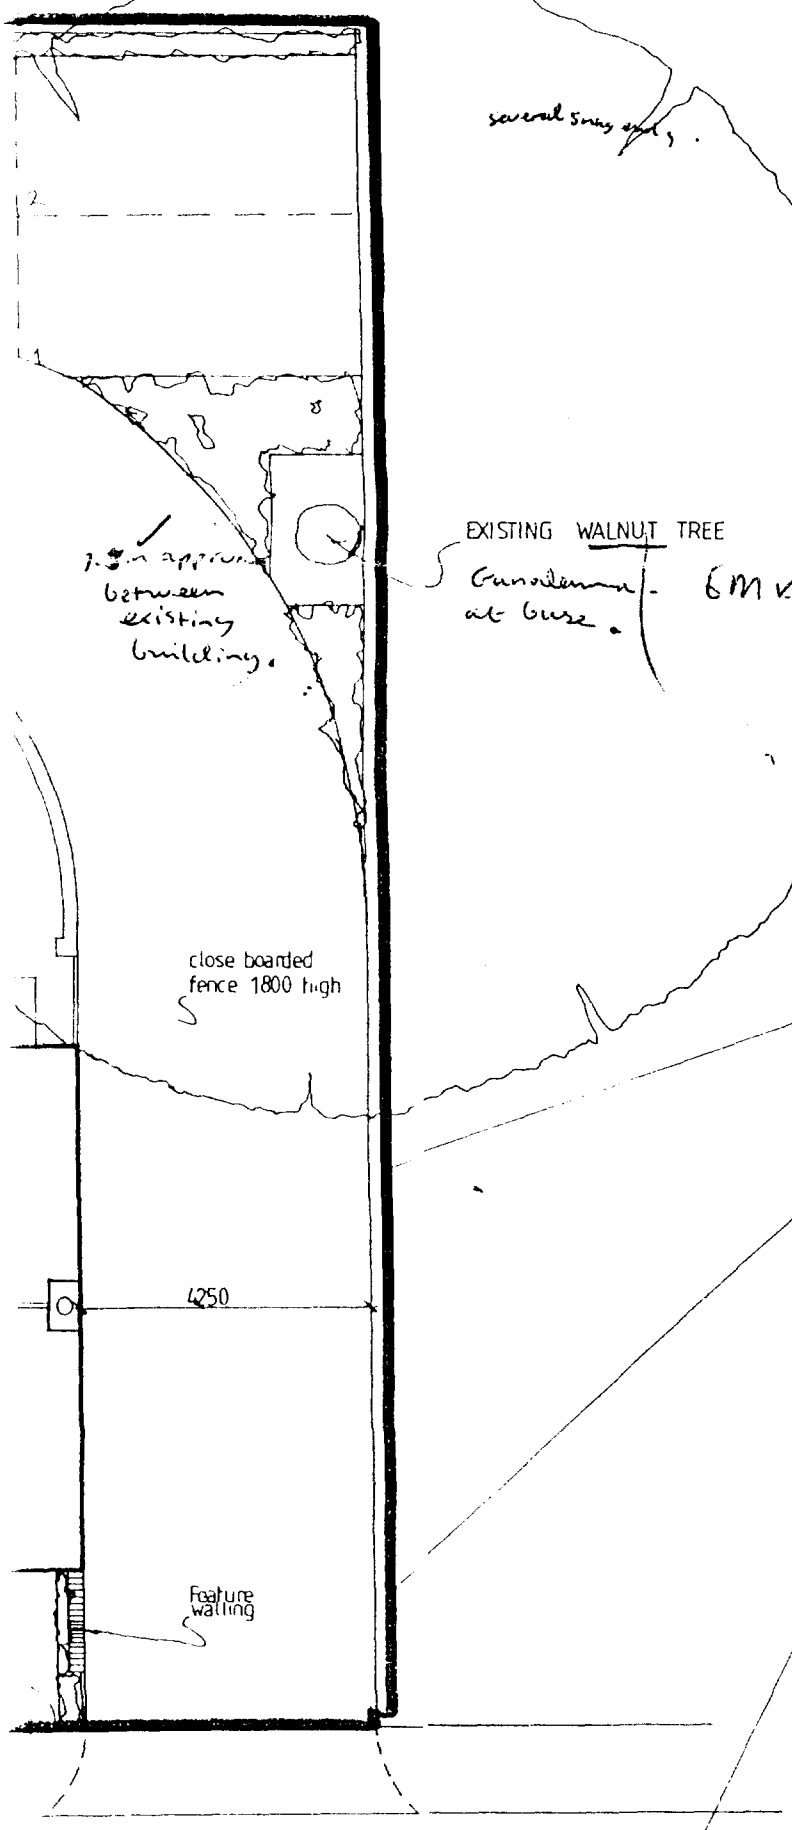

A BUILDING LENGTH REDUCED, BUILDING REPOSITIONED JAN-94

© This drawing is copyright.

Contractors must check all dimensions on Site. Only figured dimensions are to be worked from. Any foundation depths indicated are indicative only and must be in accordance with the consulting engineers design and/or agreed on Site with the local authority during excavations. Any discrepancies in the information contained herein must be reported to the Architect before work proceeds.

Project	Proposed flats at High Street, Spalding.
Drwg.	SITE LAYOUT AND LOCATION PLAN
Scale	~~1:100~~ ~~1:2500~~ not to Scale 90% reduction
Date	Dec 93
Drwg. no.	93 495 / 01
Rev.	A

architects · designers · planning consultants

Old School House · 36 Boston Road · Sleaford
Lincolnshire · NG34 7EZ · Tel: 0529 414141
Fax: 0529 415757

SOUTH HOLLAND D.C.
PLANNING DEPT.
REF. 12/0193.

clive wicks associates

©