
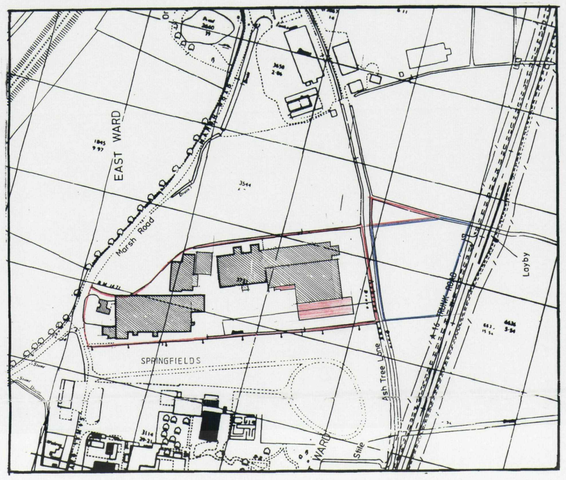



LOCATION PLAN scale 1-2500

NORTH

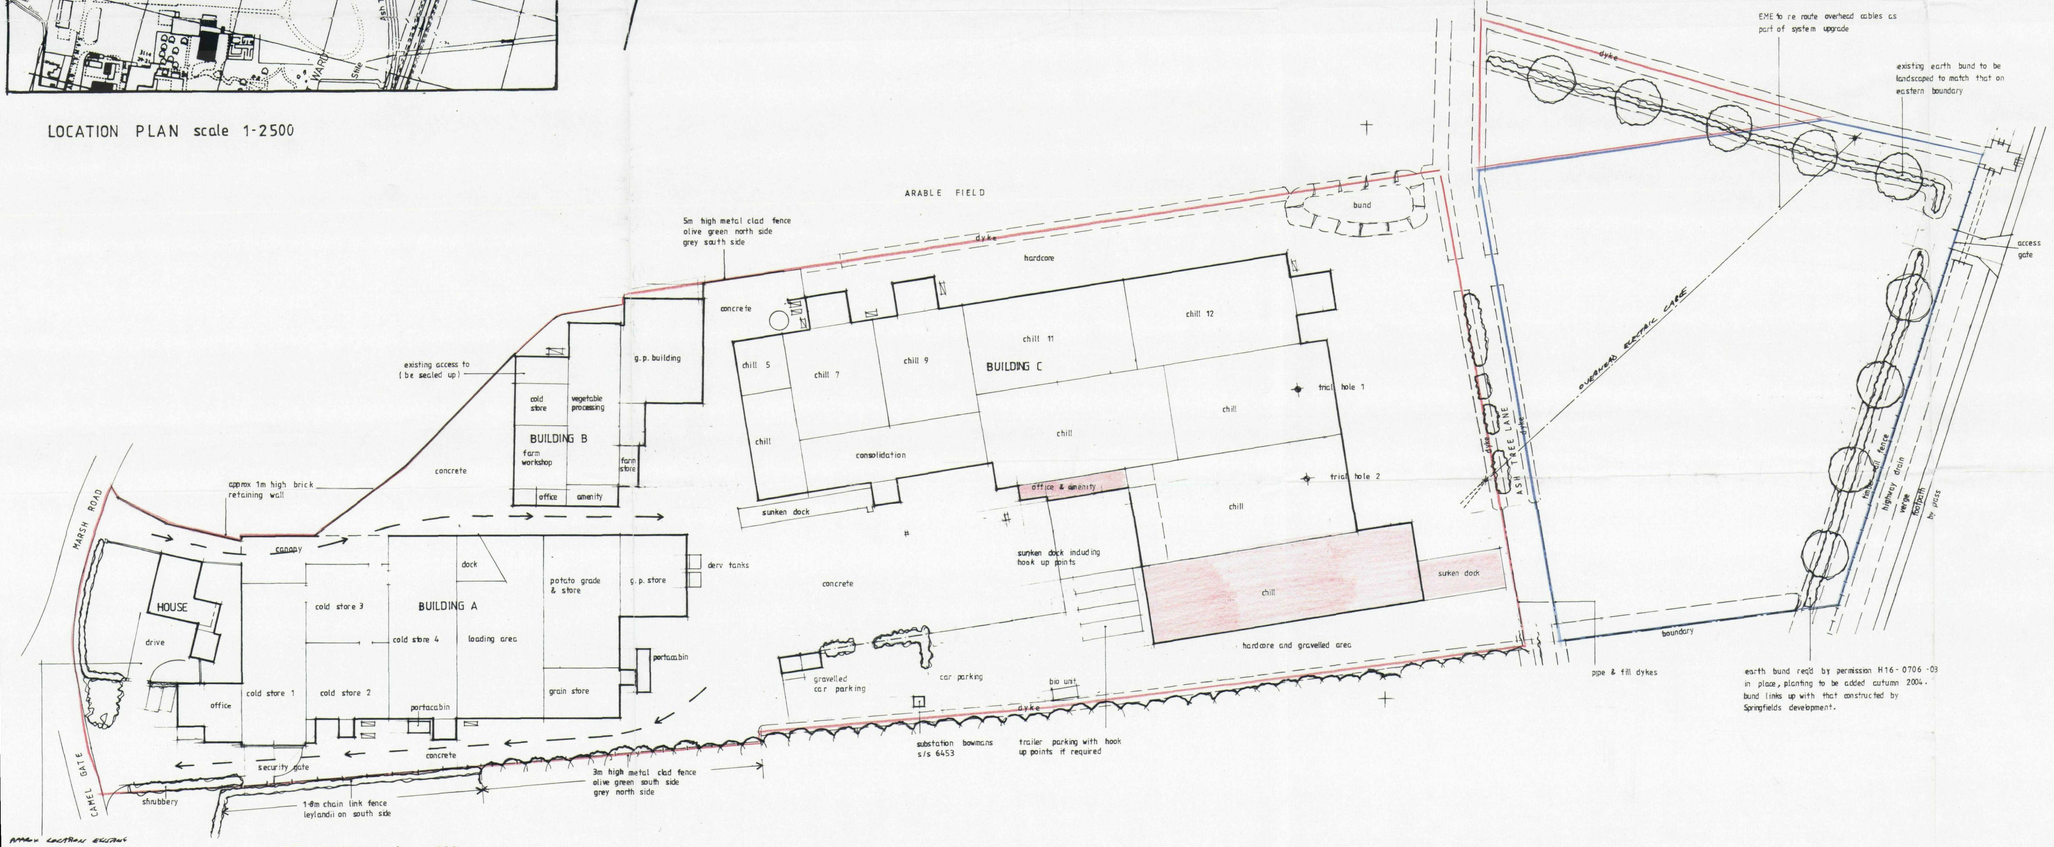


SITE PLAN scale 1-500

Contractor To Check All Dimensions On Site Before Work Commences.

| Rev. | Date. | Init. | Revision Details. |
|---|---|---|---|
| | | | |


PODDINGTONS
Architectural Design Consultants
Unit 7, The Flaxmill, Flaxmill Lane, Pinchbeck, Spalding, Lincs. PE11 3XQ
Tel: 01775 720866 Fax: 01775 720877


Project.
MESSRS T.F.BOWMAN & SON.
THE GABLES, CAMELGATE, SPALDING.
PROPOSED EXTENSION TO BUILDING C & SUNKEN DOCK.

Drawing.
SITE & LOCATION PLAN

| Scale. | Drawing. No. |
|---|---|
| AS SHOWN | 3186-3 |
| Drawn. | |
| Date. JUNE 2004 | Rev. |

Ref. S/0C/ 7194/04
Planning & Development
- 4 JUN 2004

SUPERSEDED